



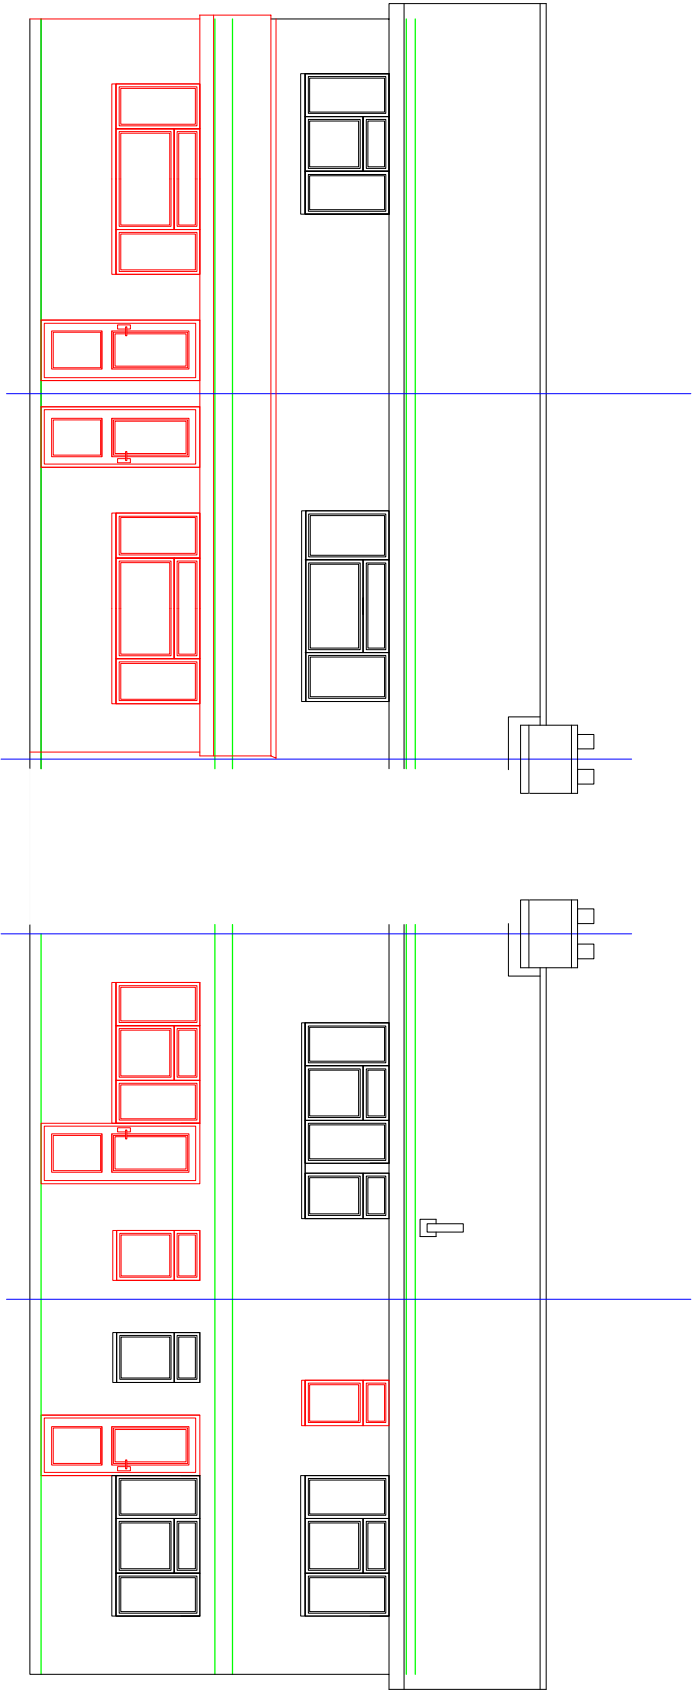

PROPOSED FRONT ELEVATION

scale 1:100

PROPOSED REAR ELEVATION

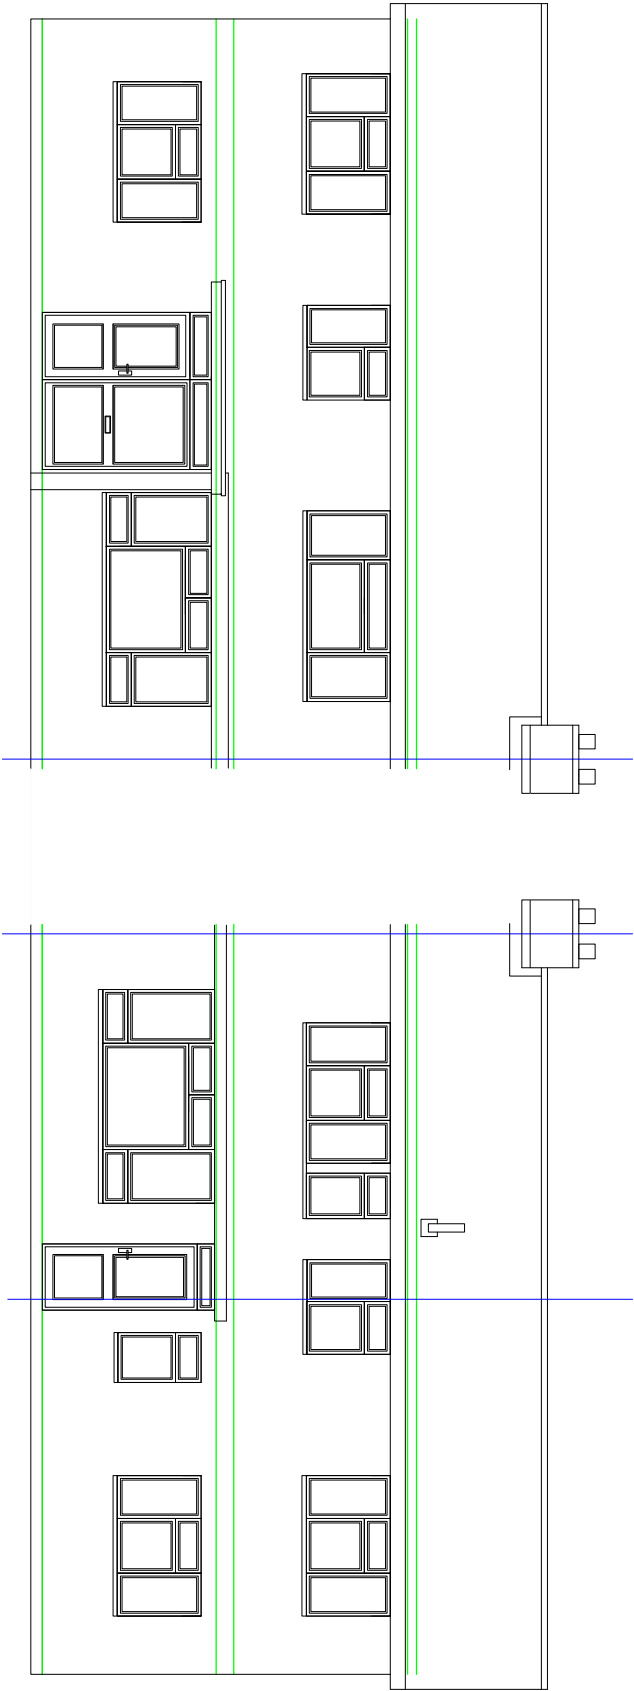

EXISTING FRONT ELEVATION

EXISTING REAR ELEVATION

MR HAYLOCK 33 WILDMOOR WALK HAVANT P09 5QZ		DRAWING NUMBER: 103	DATE 27/10/17
TITLE: EXISTING AND PROPOSED ELEVATION 1		SCALE 1:100	