




Existing Front Elevation




Existing Rear Elevation

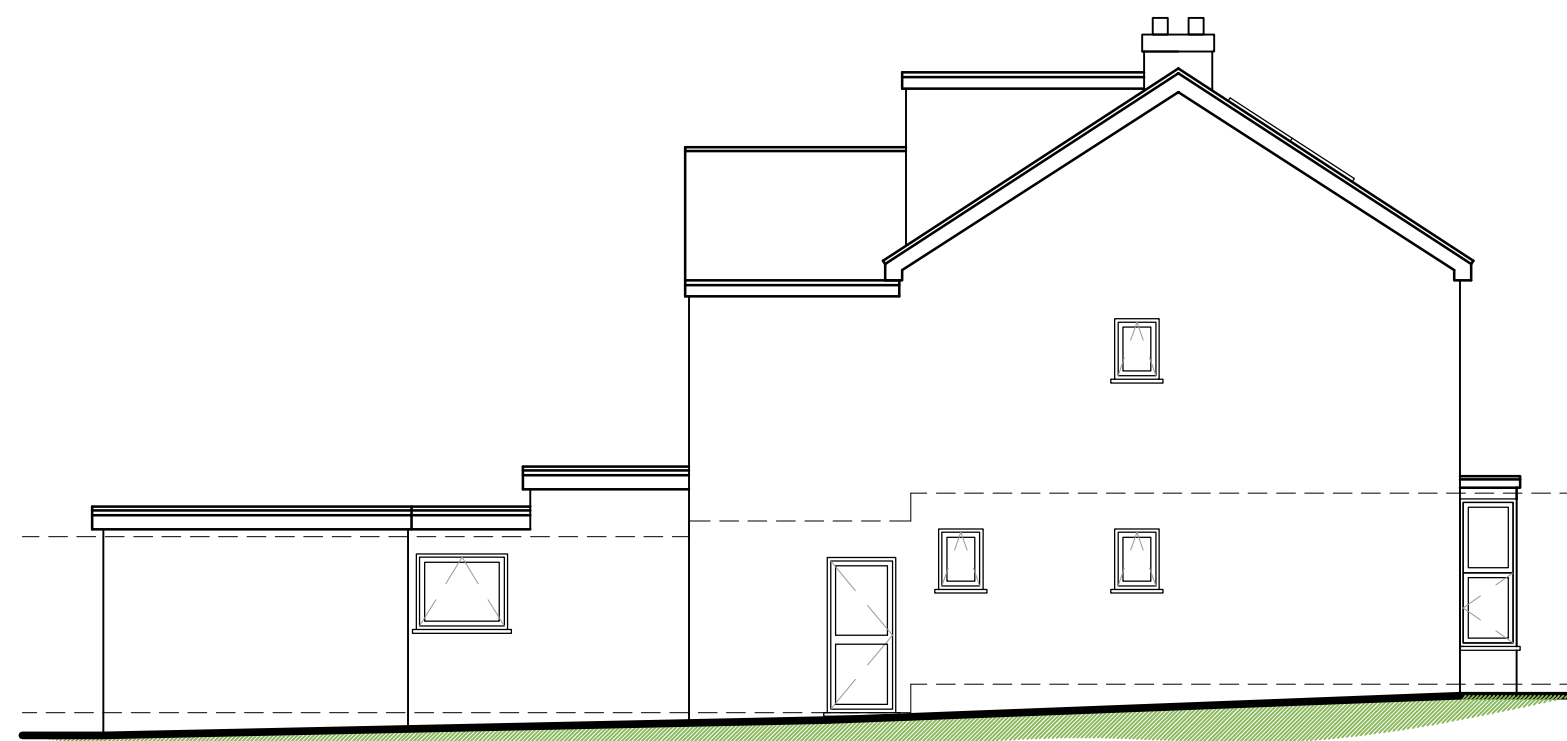


Existing Side Elevation


Existing Elevations and Plans 1:100

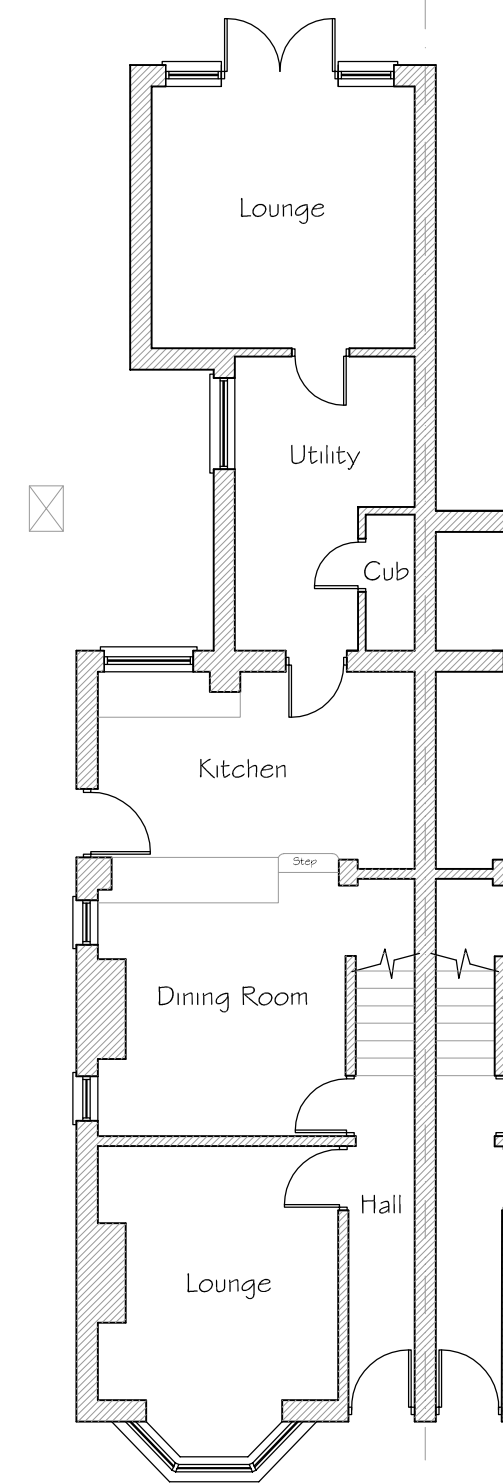


Existing Ground Floor Plan

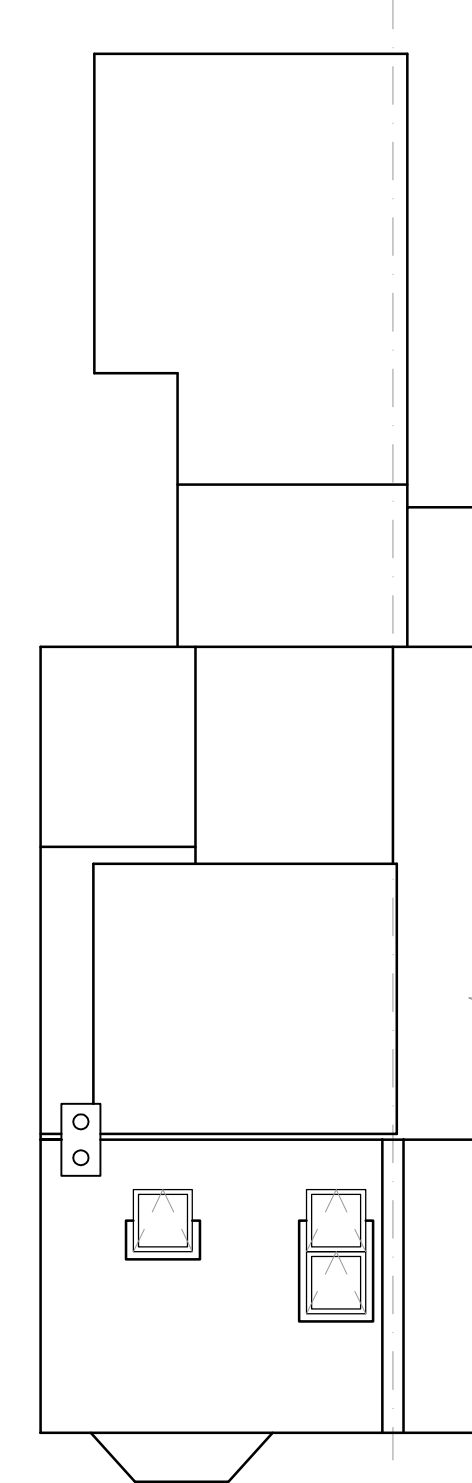


Existing Roof Plan

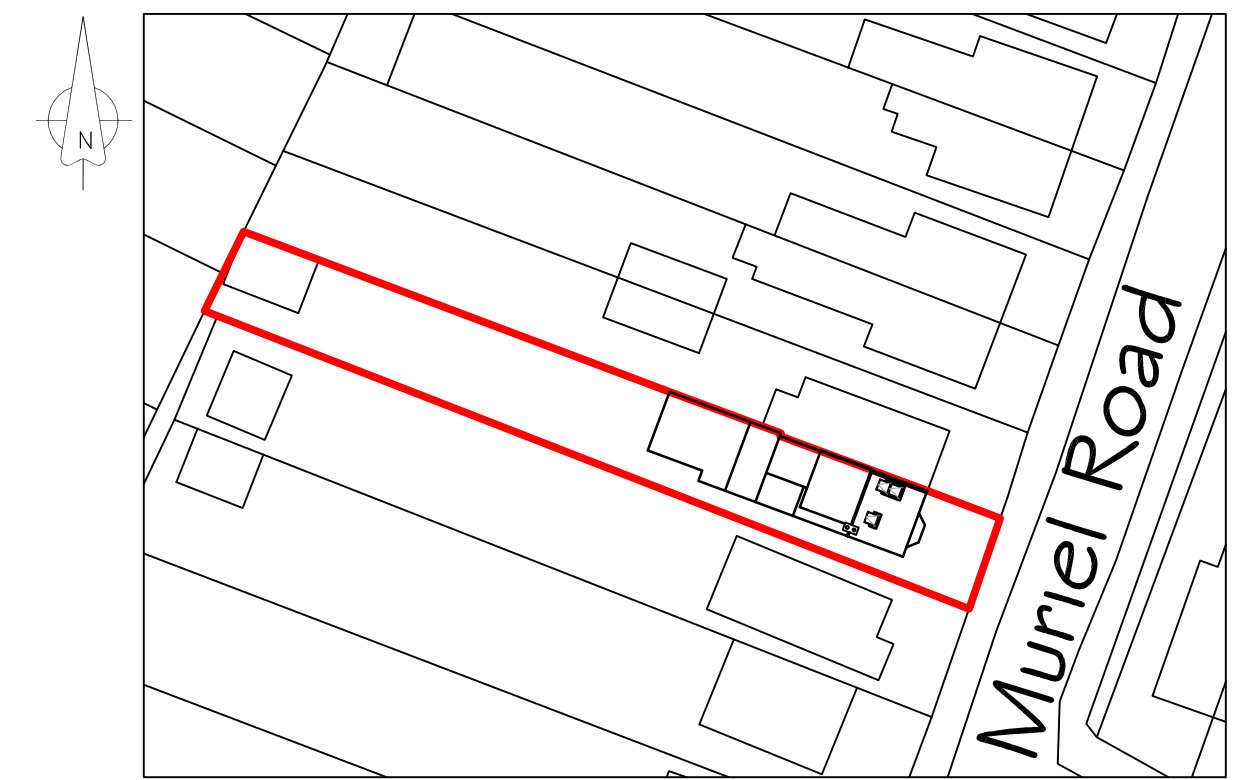

Block Plan 1:500

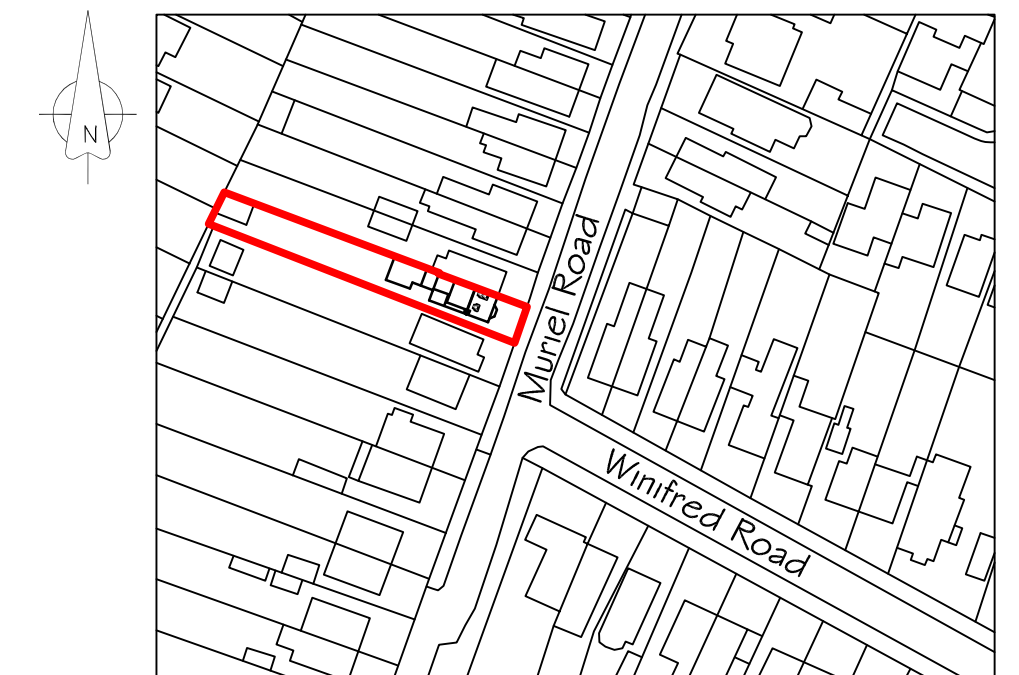


Location Plan 1:1250
© Crown Copyright (2018). All rights reserved
Licence Number 100046928.

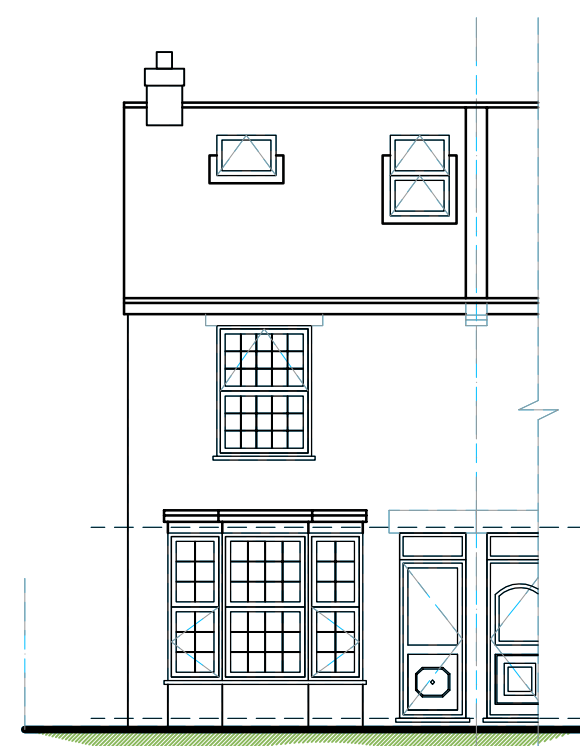


Proposed Front Elevation



Proposed Rear Elevation

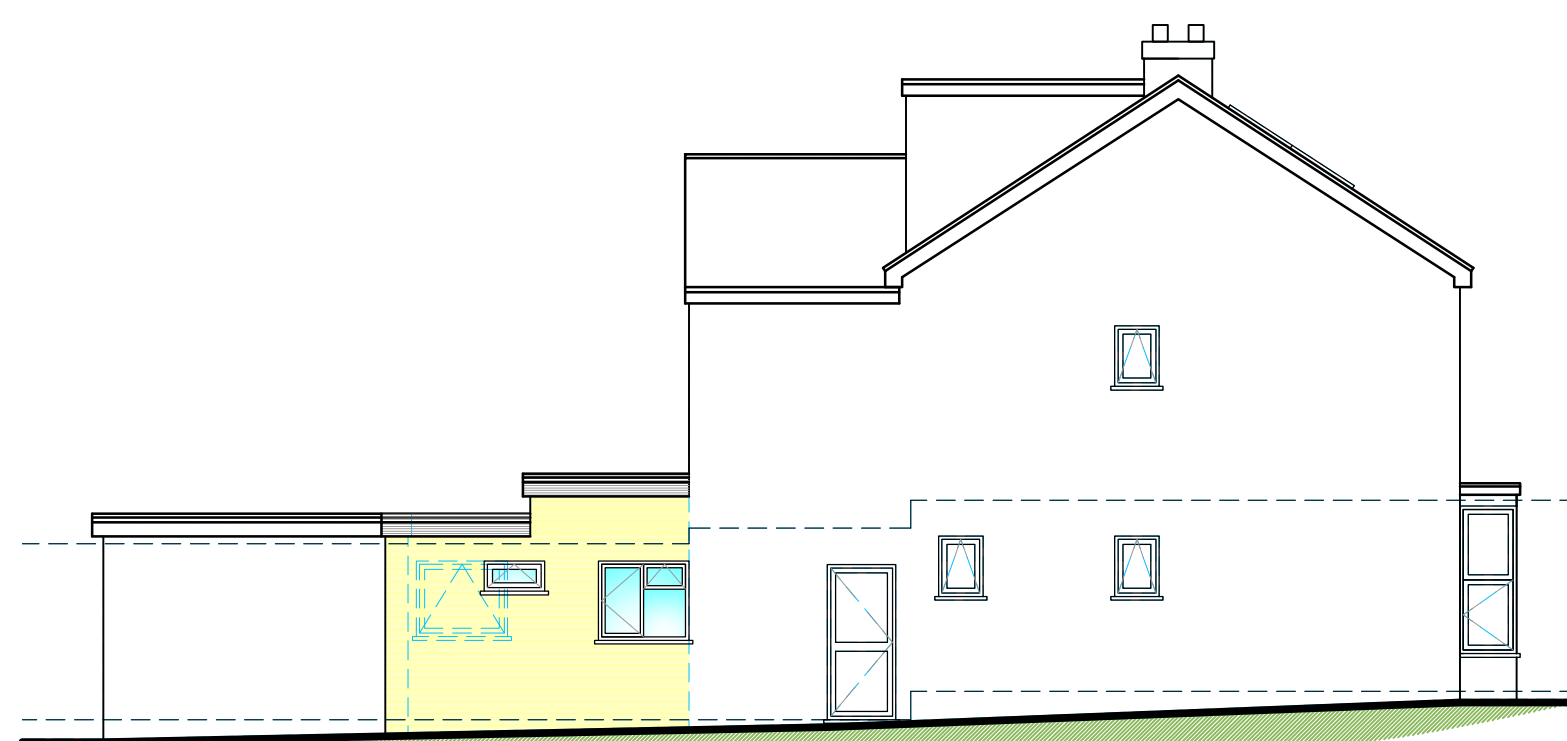


Proposed Side Elevation

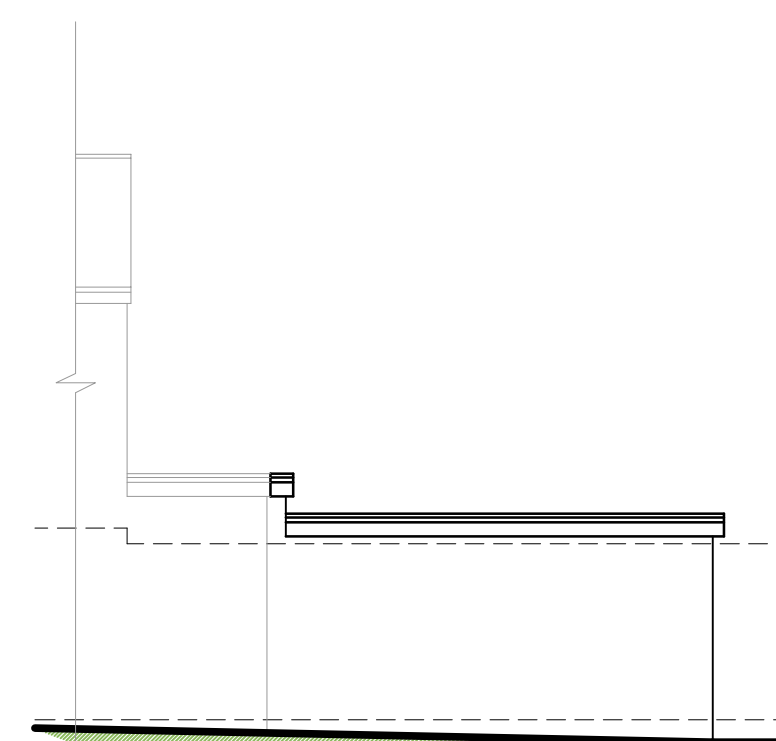


Proposed Side Elevation

Proposed Elevations and Plans 1:100

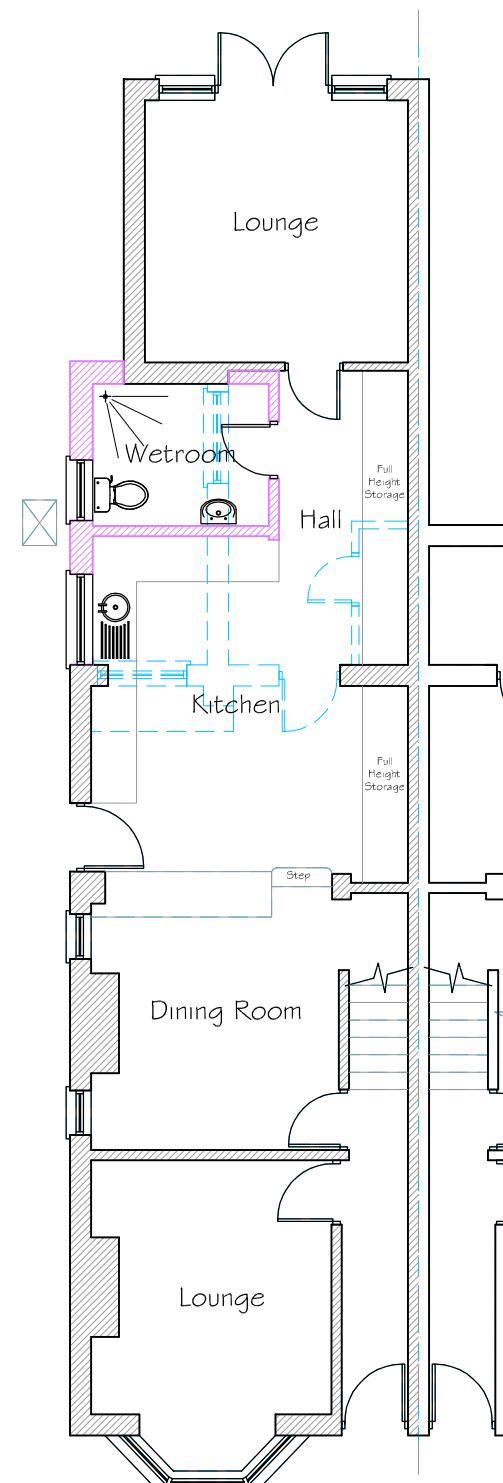

Proposed Ground Floor Plan

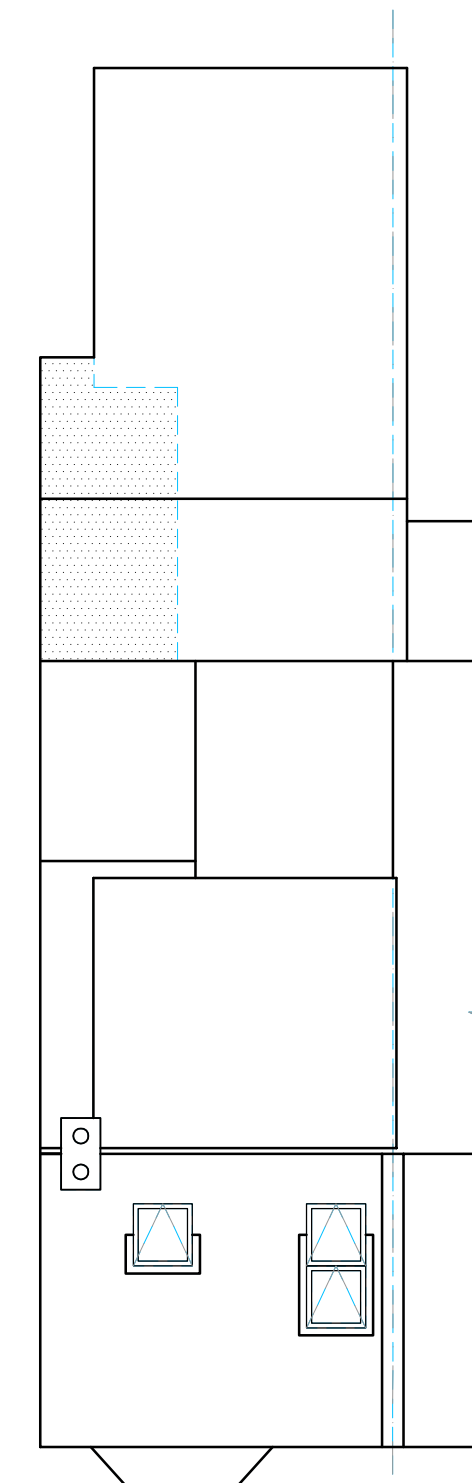

Proposed Roof Plan

Drawing Notes:

The copyright of this drawing belongs solely with BPS Design Consultants Ltd. It should not be copied or reproduced without their written consent.

Written dimensions to take precedent over scaling the drawing however all dimensions to be checked and verified on site prior to commencing works. The Contractor shall take all responsibility for setting out. Any discrepancies should be clarified prior to proceeding with work.

All workmanship and materials shall comply with BS 8000 Parts 1-15.

Issued for
Planning

BPS Design Consultants Ltd Architectural Services and Structural Engineers	
Seafields, Dodwell lane, Bursledon, Southampton, SO31 1DJ	
Tel: 023 8040 4017	
robert@bpsdesign.co.uk Mobile: 07915 604 293	colin@bpsdesign.co.uk Mobile: 07886 855 897
www.bpsdesign.co.uk	
Project: 32 Muriel Road Waterlooville PO7 7TE	
Client: Mr and Mrs Mitchell	
Dwg Title: Existing and Proposed Alterations	
Dwg No: PL/01	Revision: A
Date: Nov 2018	By: rjn Scale: As Shown
The Copyright of this drawing belongs solely to BPS Design Consultants Ltd. It should not be copied or reproduced without consent from BPS Design Consultants Ltd. Original drawing at A1 size.	

