

material key:


- 1

Standard portacabins - colour TBC
- 2


UPVC double glazed windows with trickle vents, restrictors and locks
- 3

UPVC and/ or steel entrance door with vision panels and eurocylinder lock


- Note:
- Based on standard sized portacabins - supplier to be confirmed.
 - Safety glazing to be installed where applicable.
 - Ground FFL to be confirmed.
 - Shims / ground works to be confirmed.

 


scale 1:200

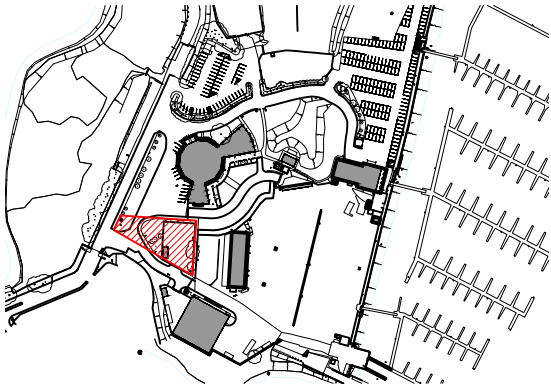

key plan 1:5000

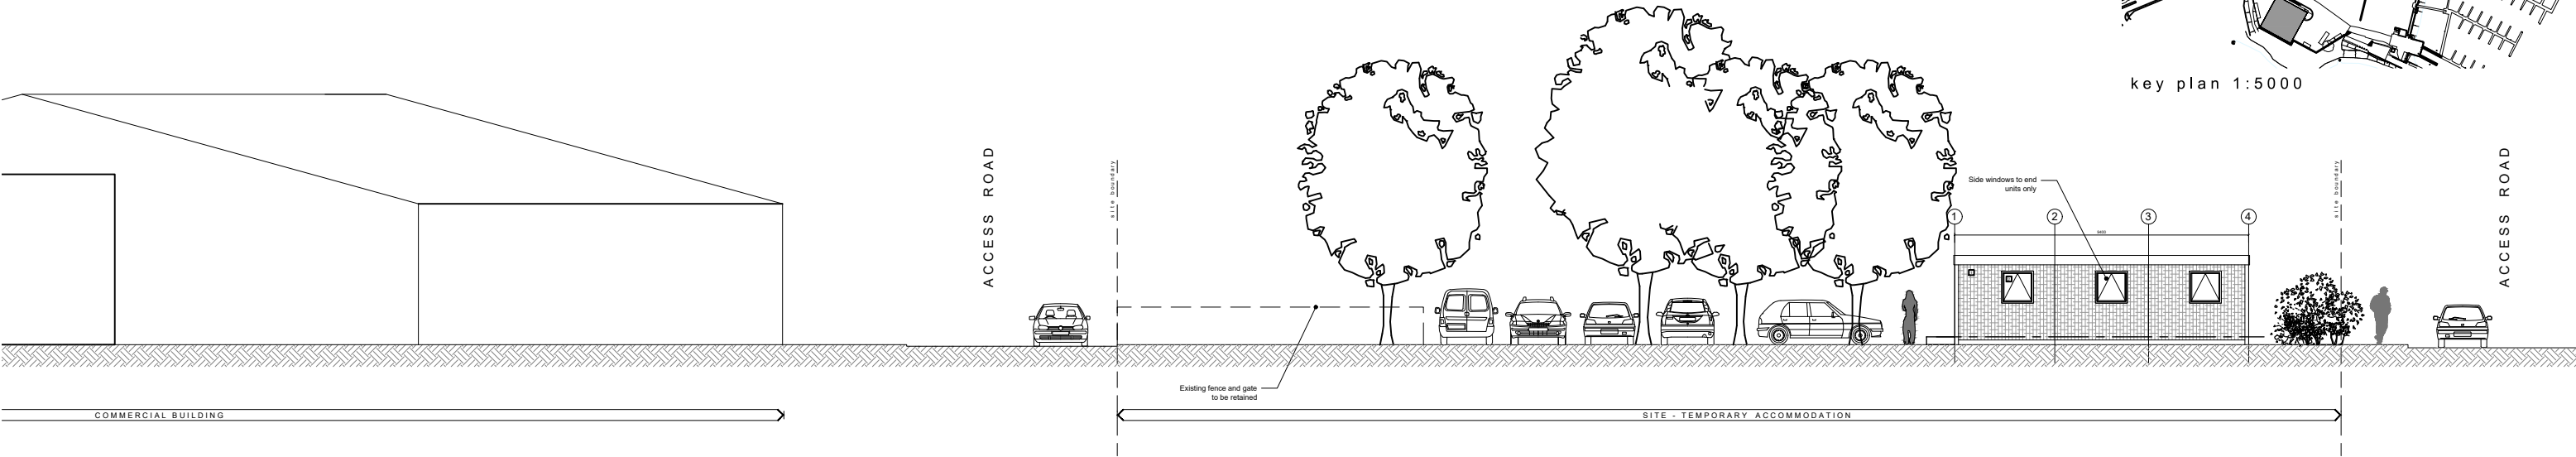

east elevation - 1:200

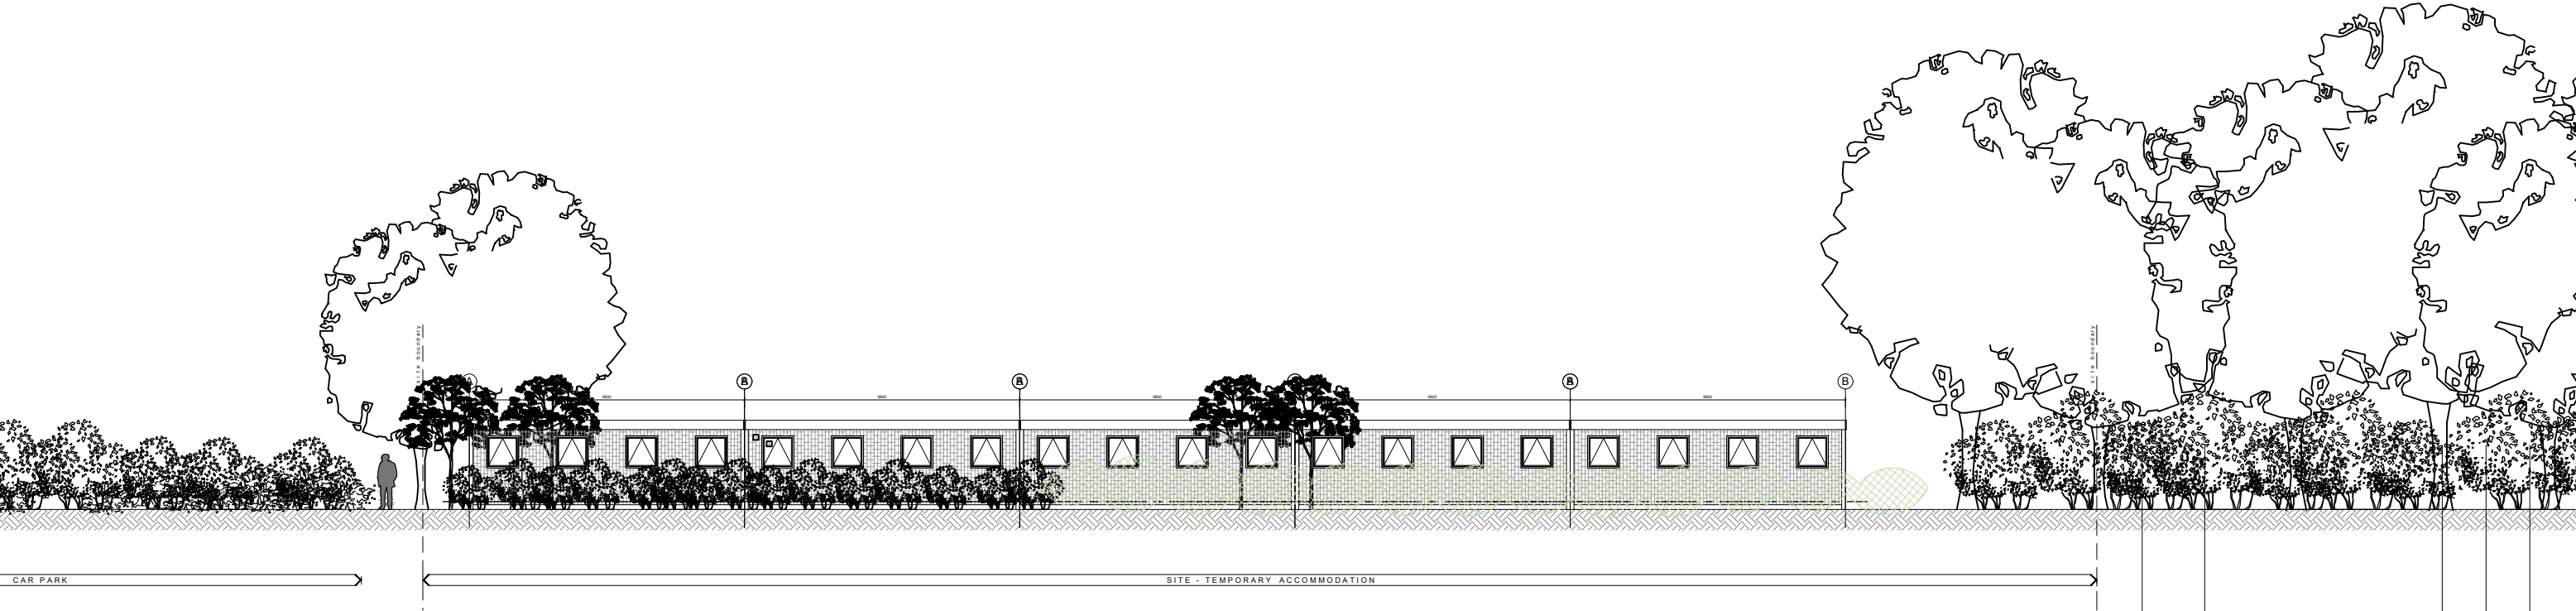

north elevation - 1:200

Rev.	Description	by	check	date
------	-------------	----	-------	------

REVISIONS

Project name: The Drakes, Northney Marina, Hayling Island PO11 0NH	Project no.: 18001	Drawing no.: P245	Revision: /	Status: PLANNING	This drawing is copyright of Cover Storey Architects LLP All dimensions must be verified on site prior to construction Do not scale this drawing except for planning application purposes
Drawing name: Proposed Typical Site Elevations East & North - Temporary Accomm. - Portacabins	Scale @ A3 1:200	Drawn by JLB	Checked by DJS	Date MARCH 2018	

Cover Storey

Architects

Cover Storey Architects LLP
Tel. 02392 006266

The Studio, 18 St Georges Avenue, Havant
info@coverstorey.co.uk

PO9 2RX
www.coverstorey.co.uk