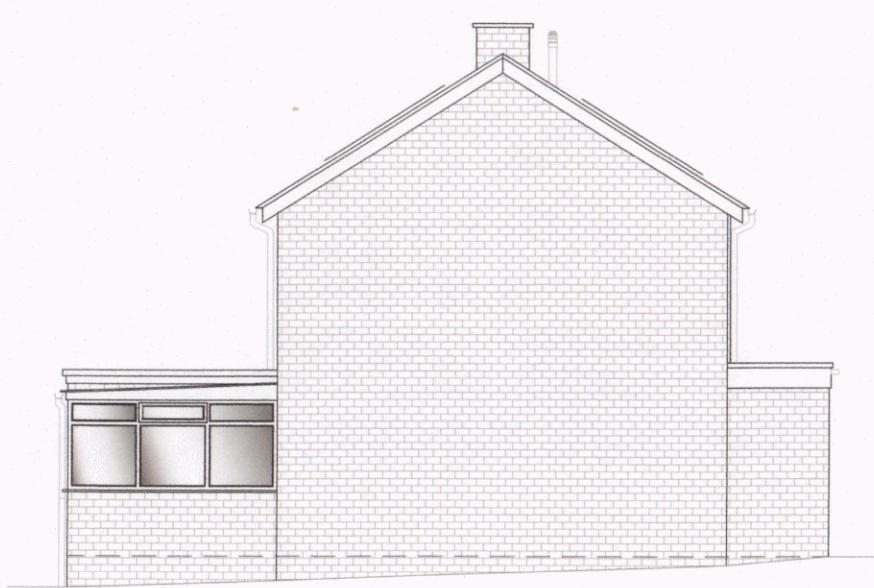
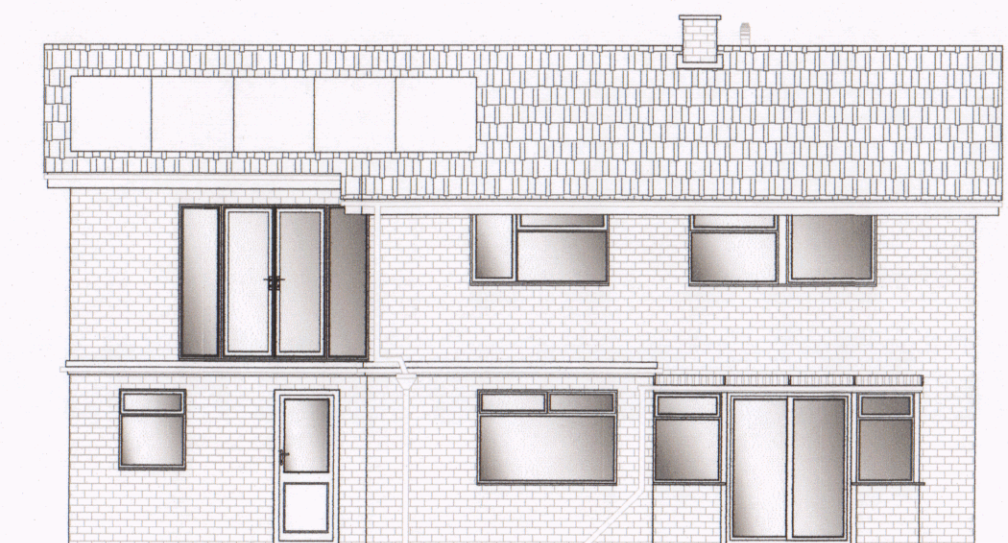
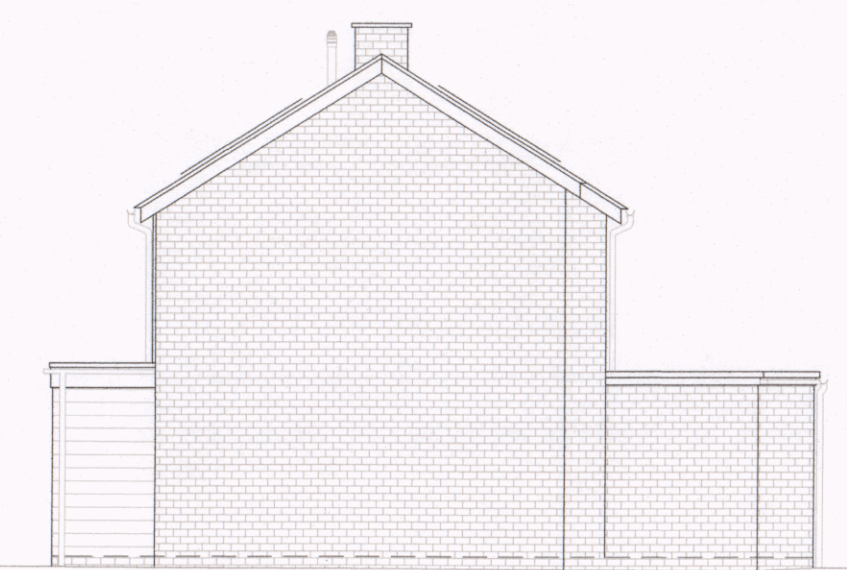
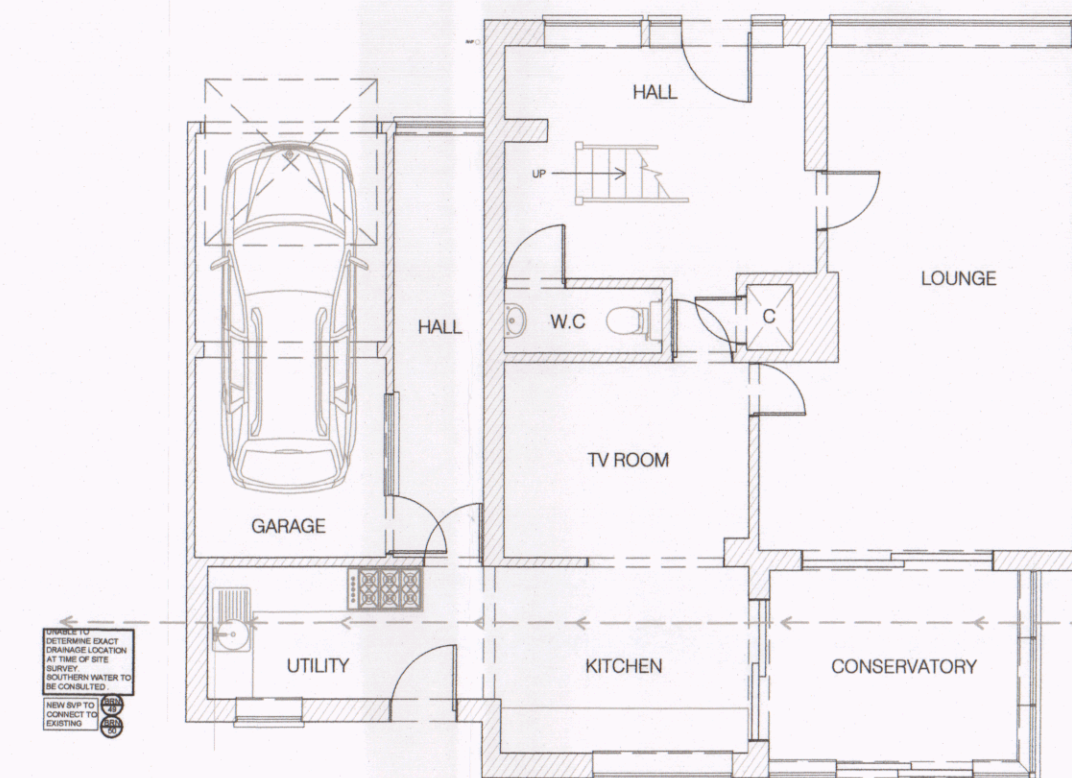
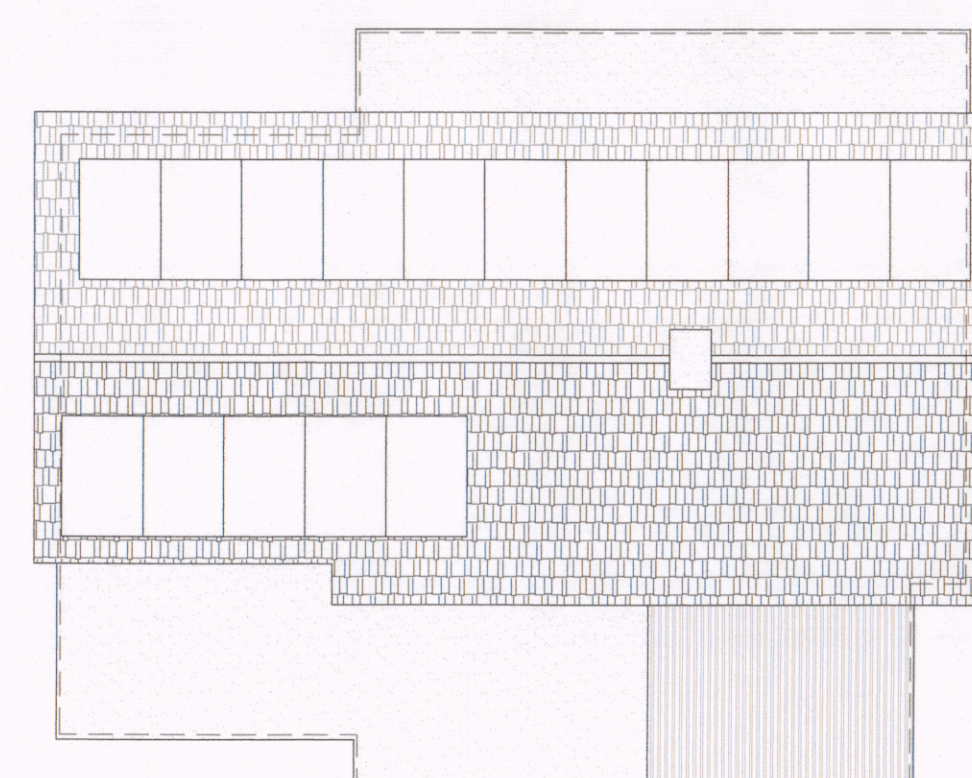
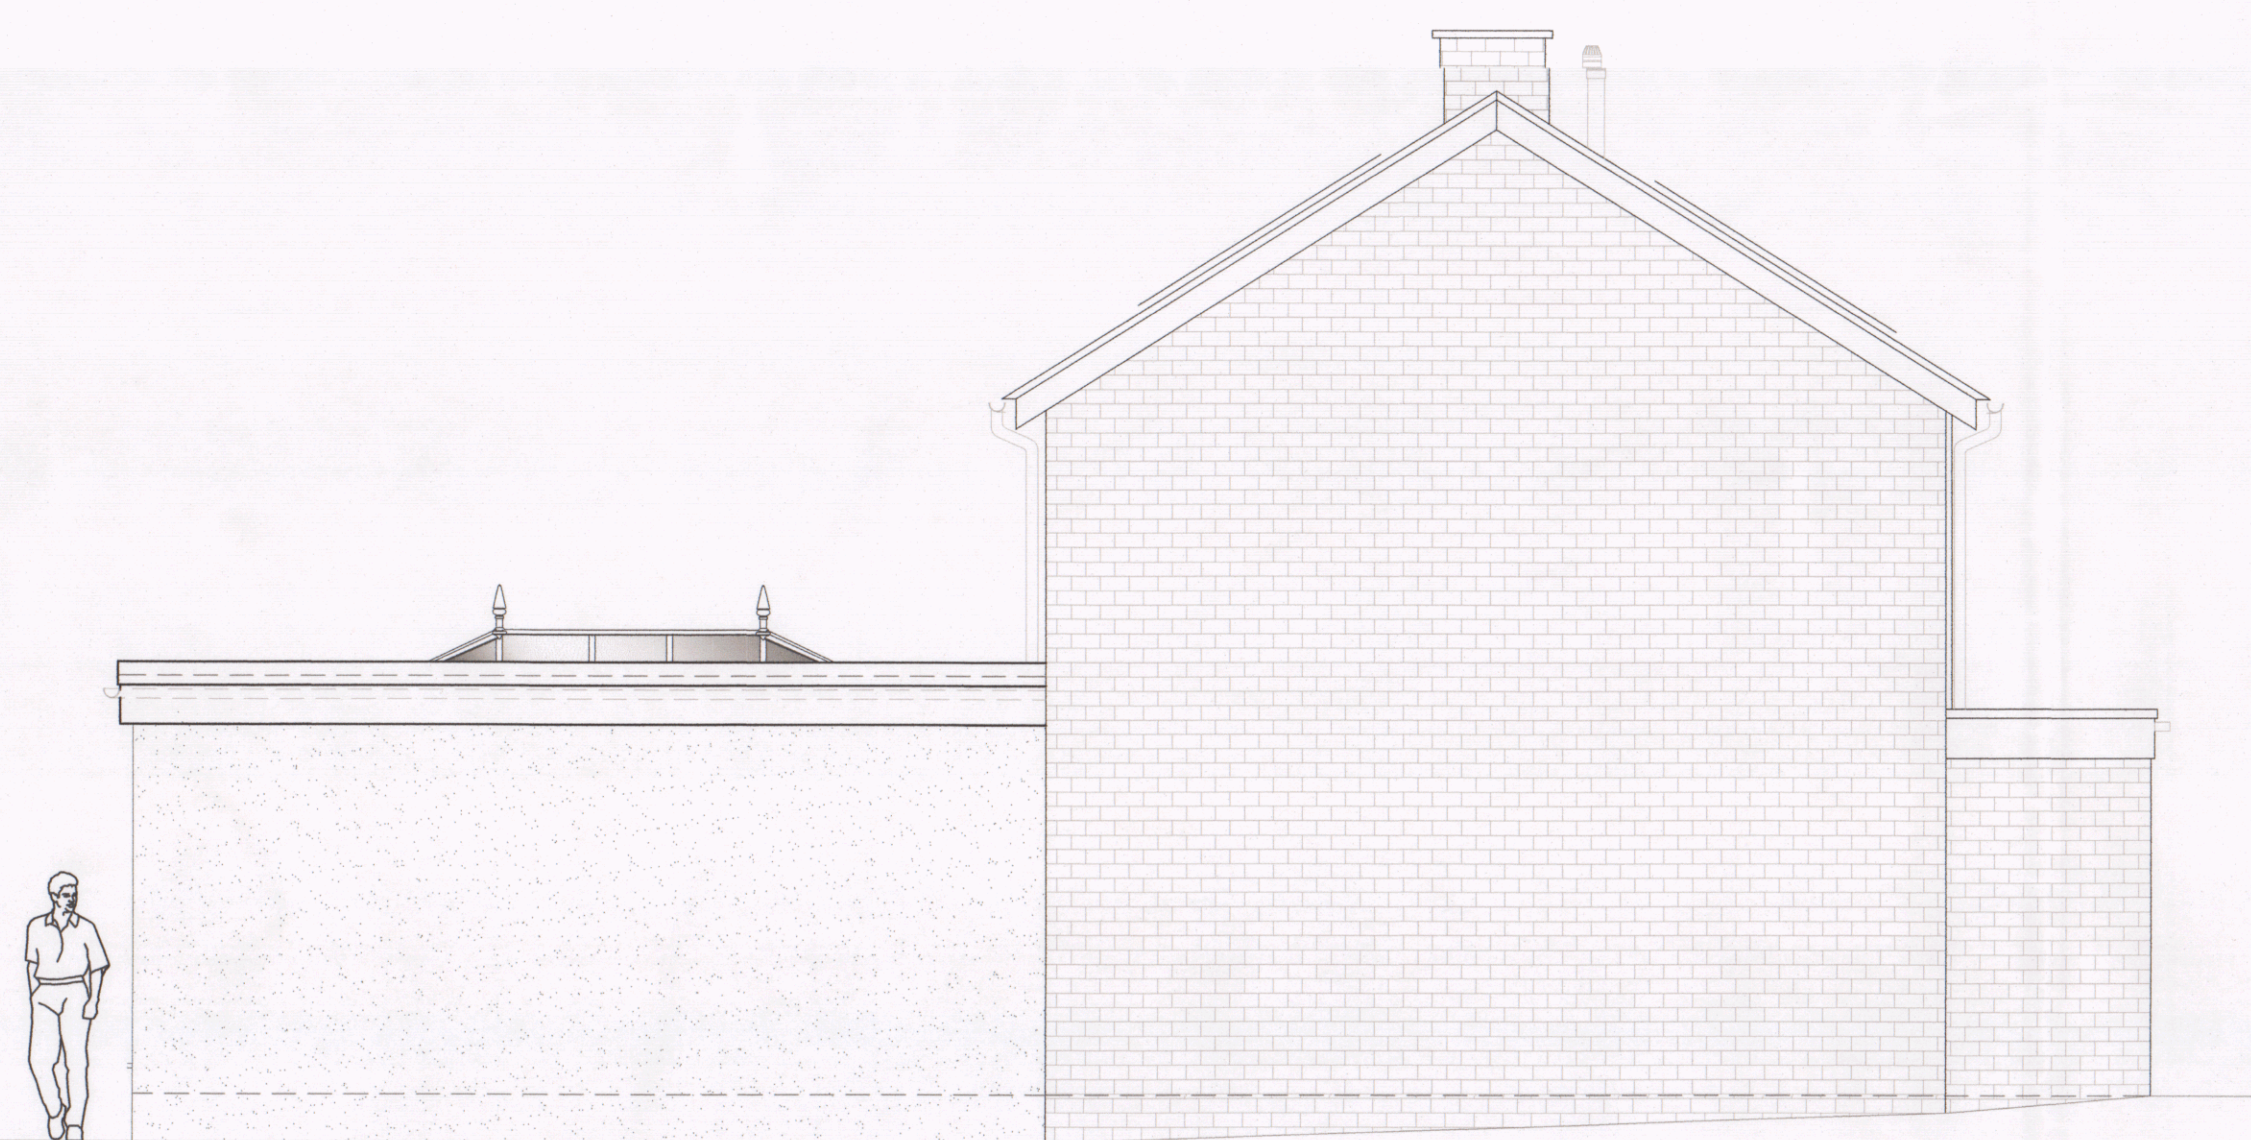
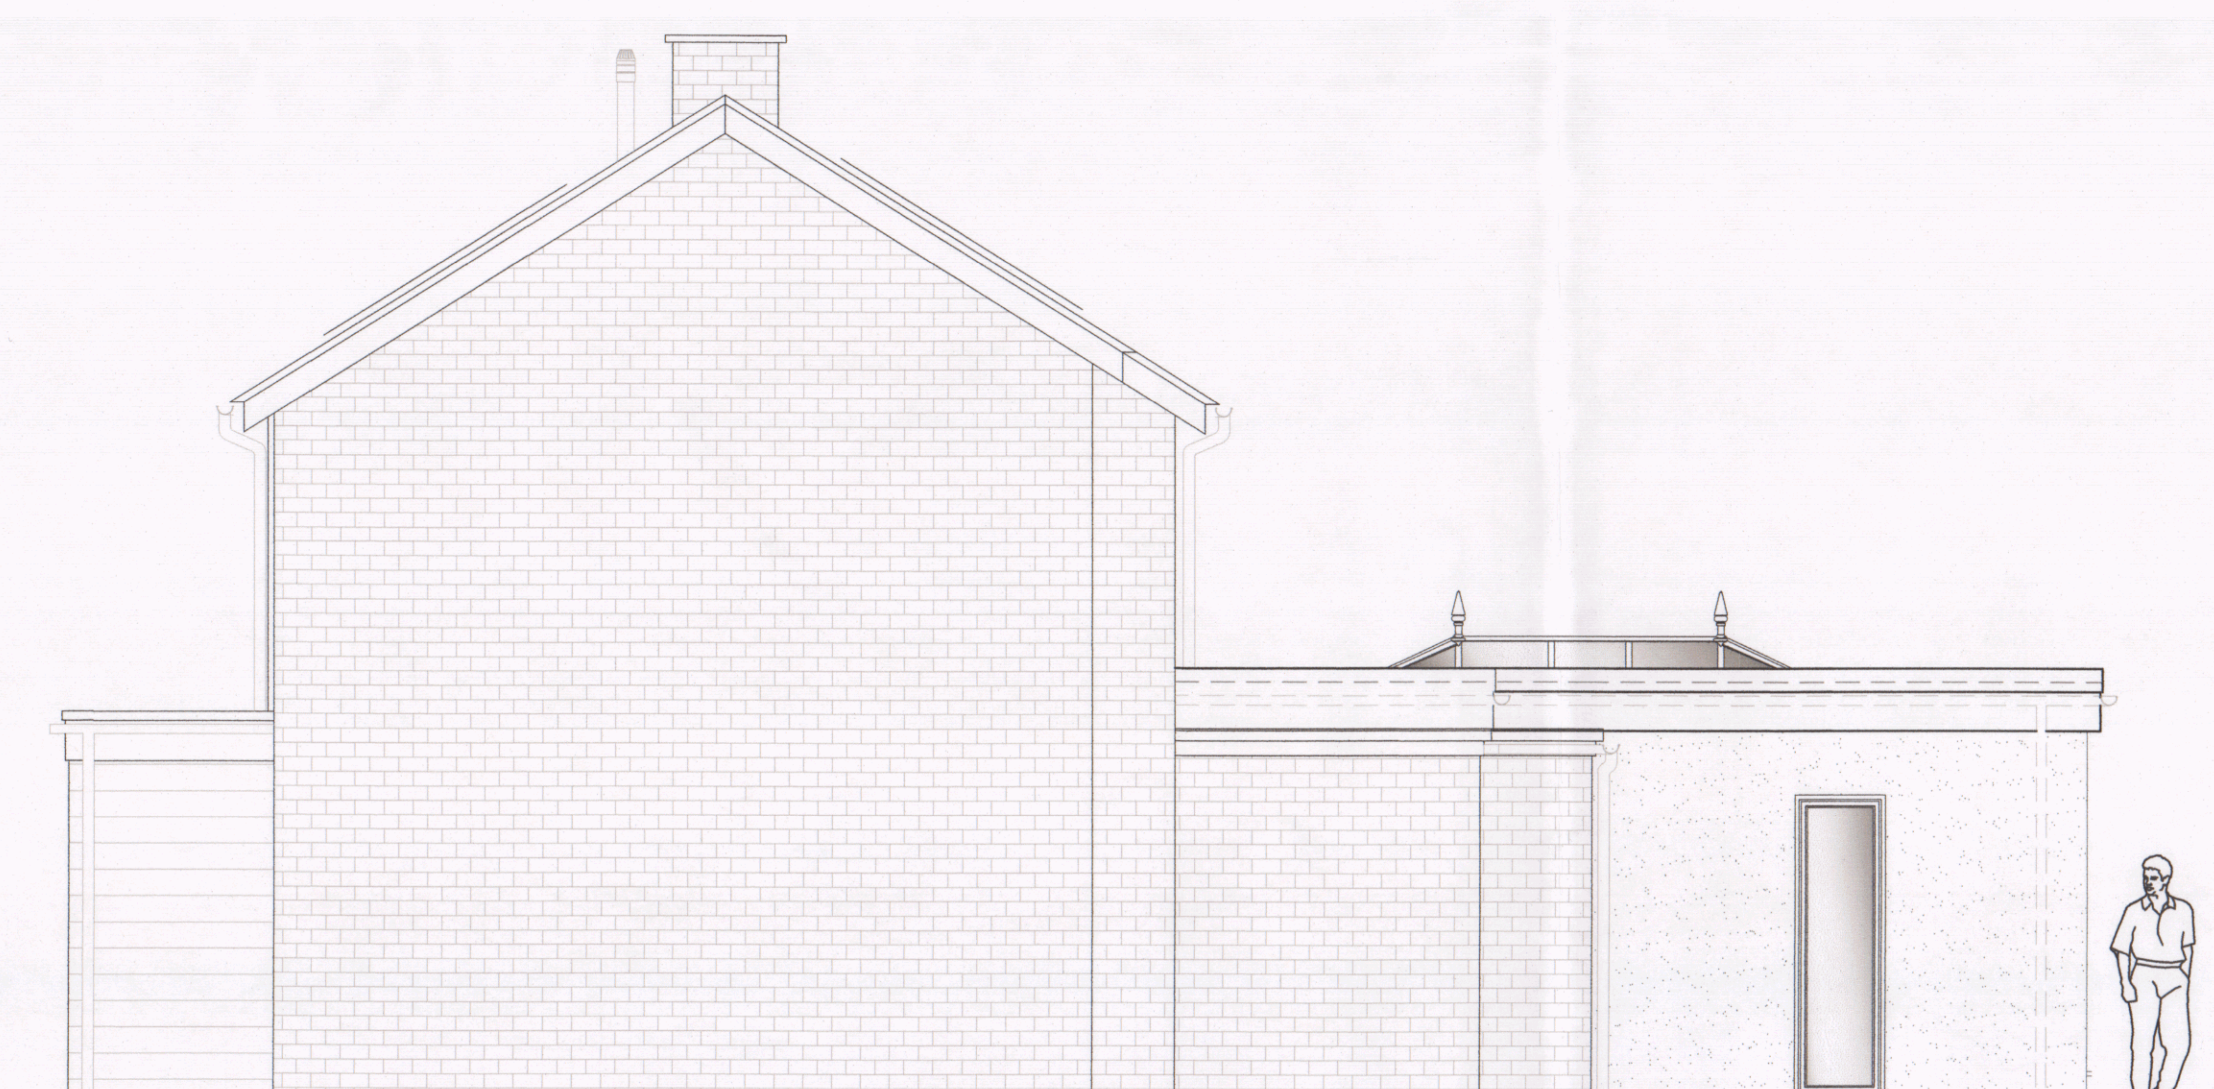
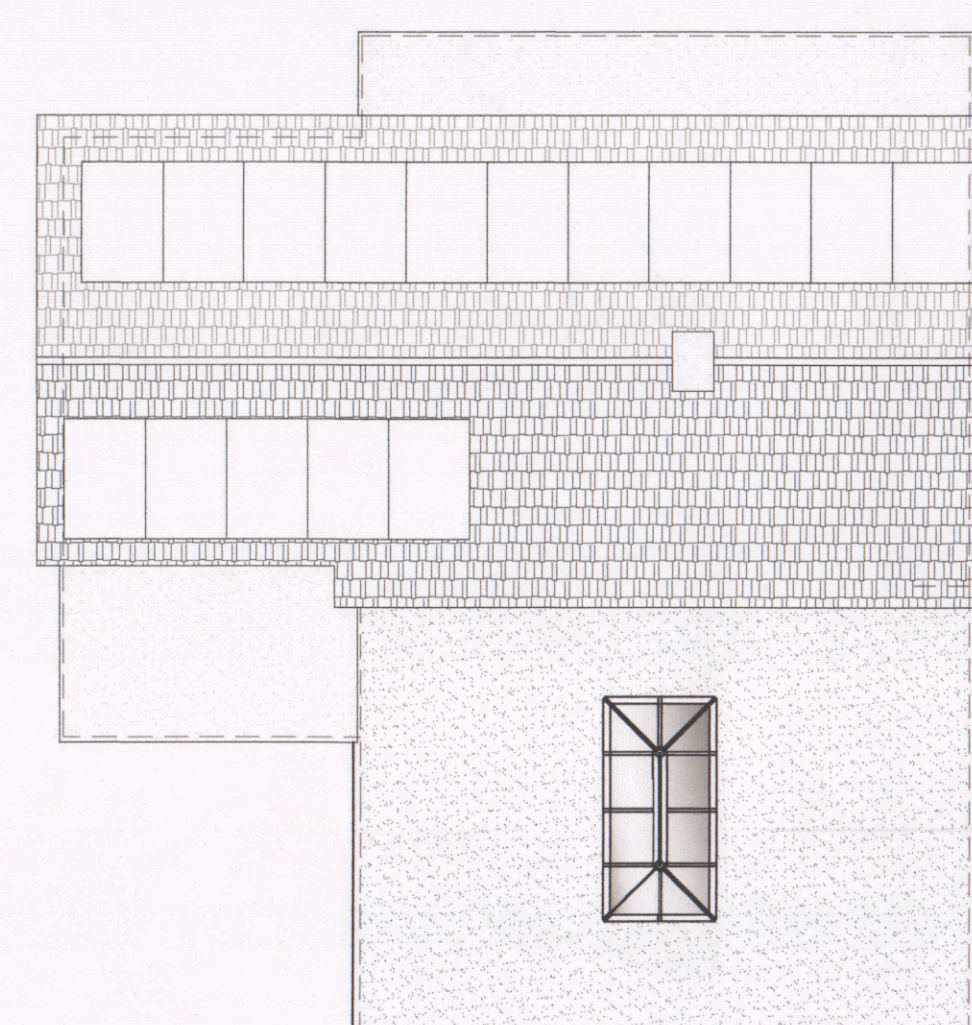
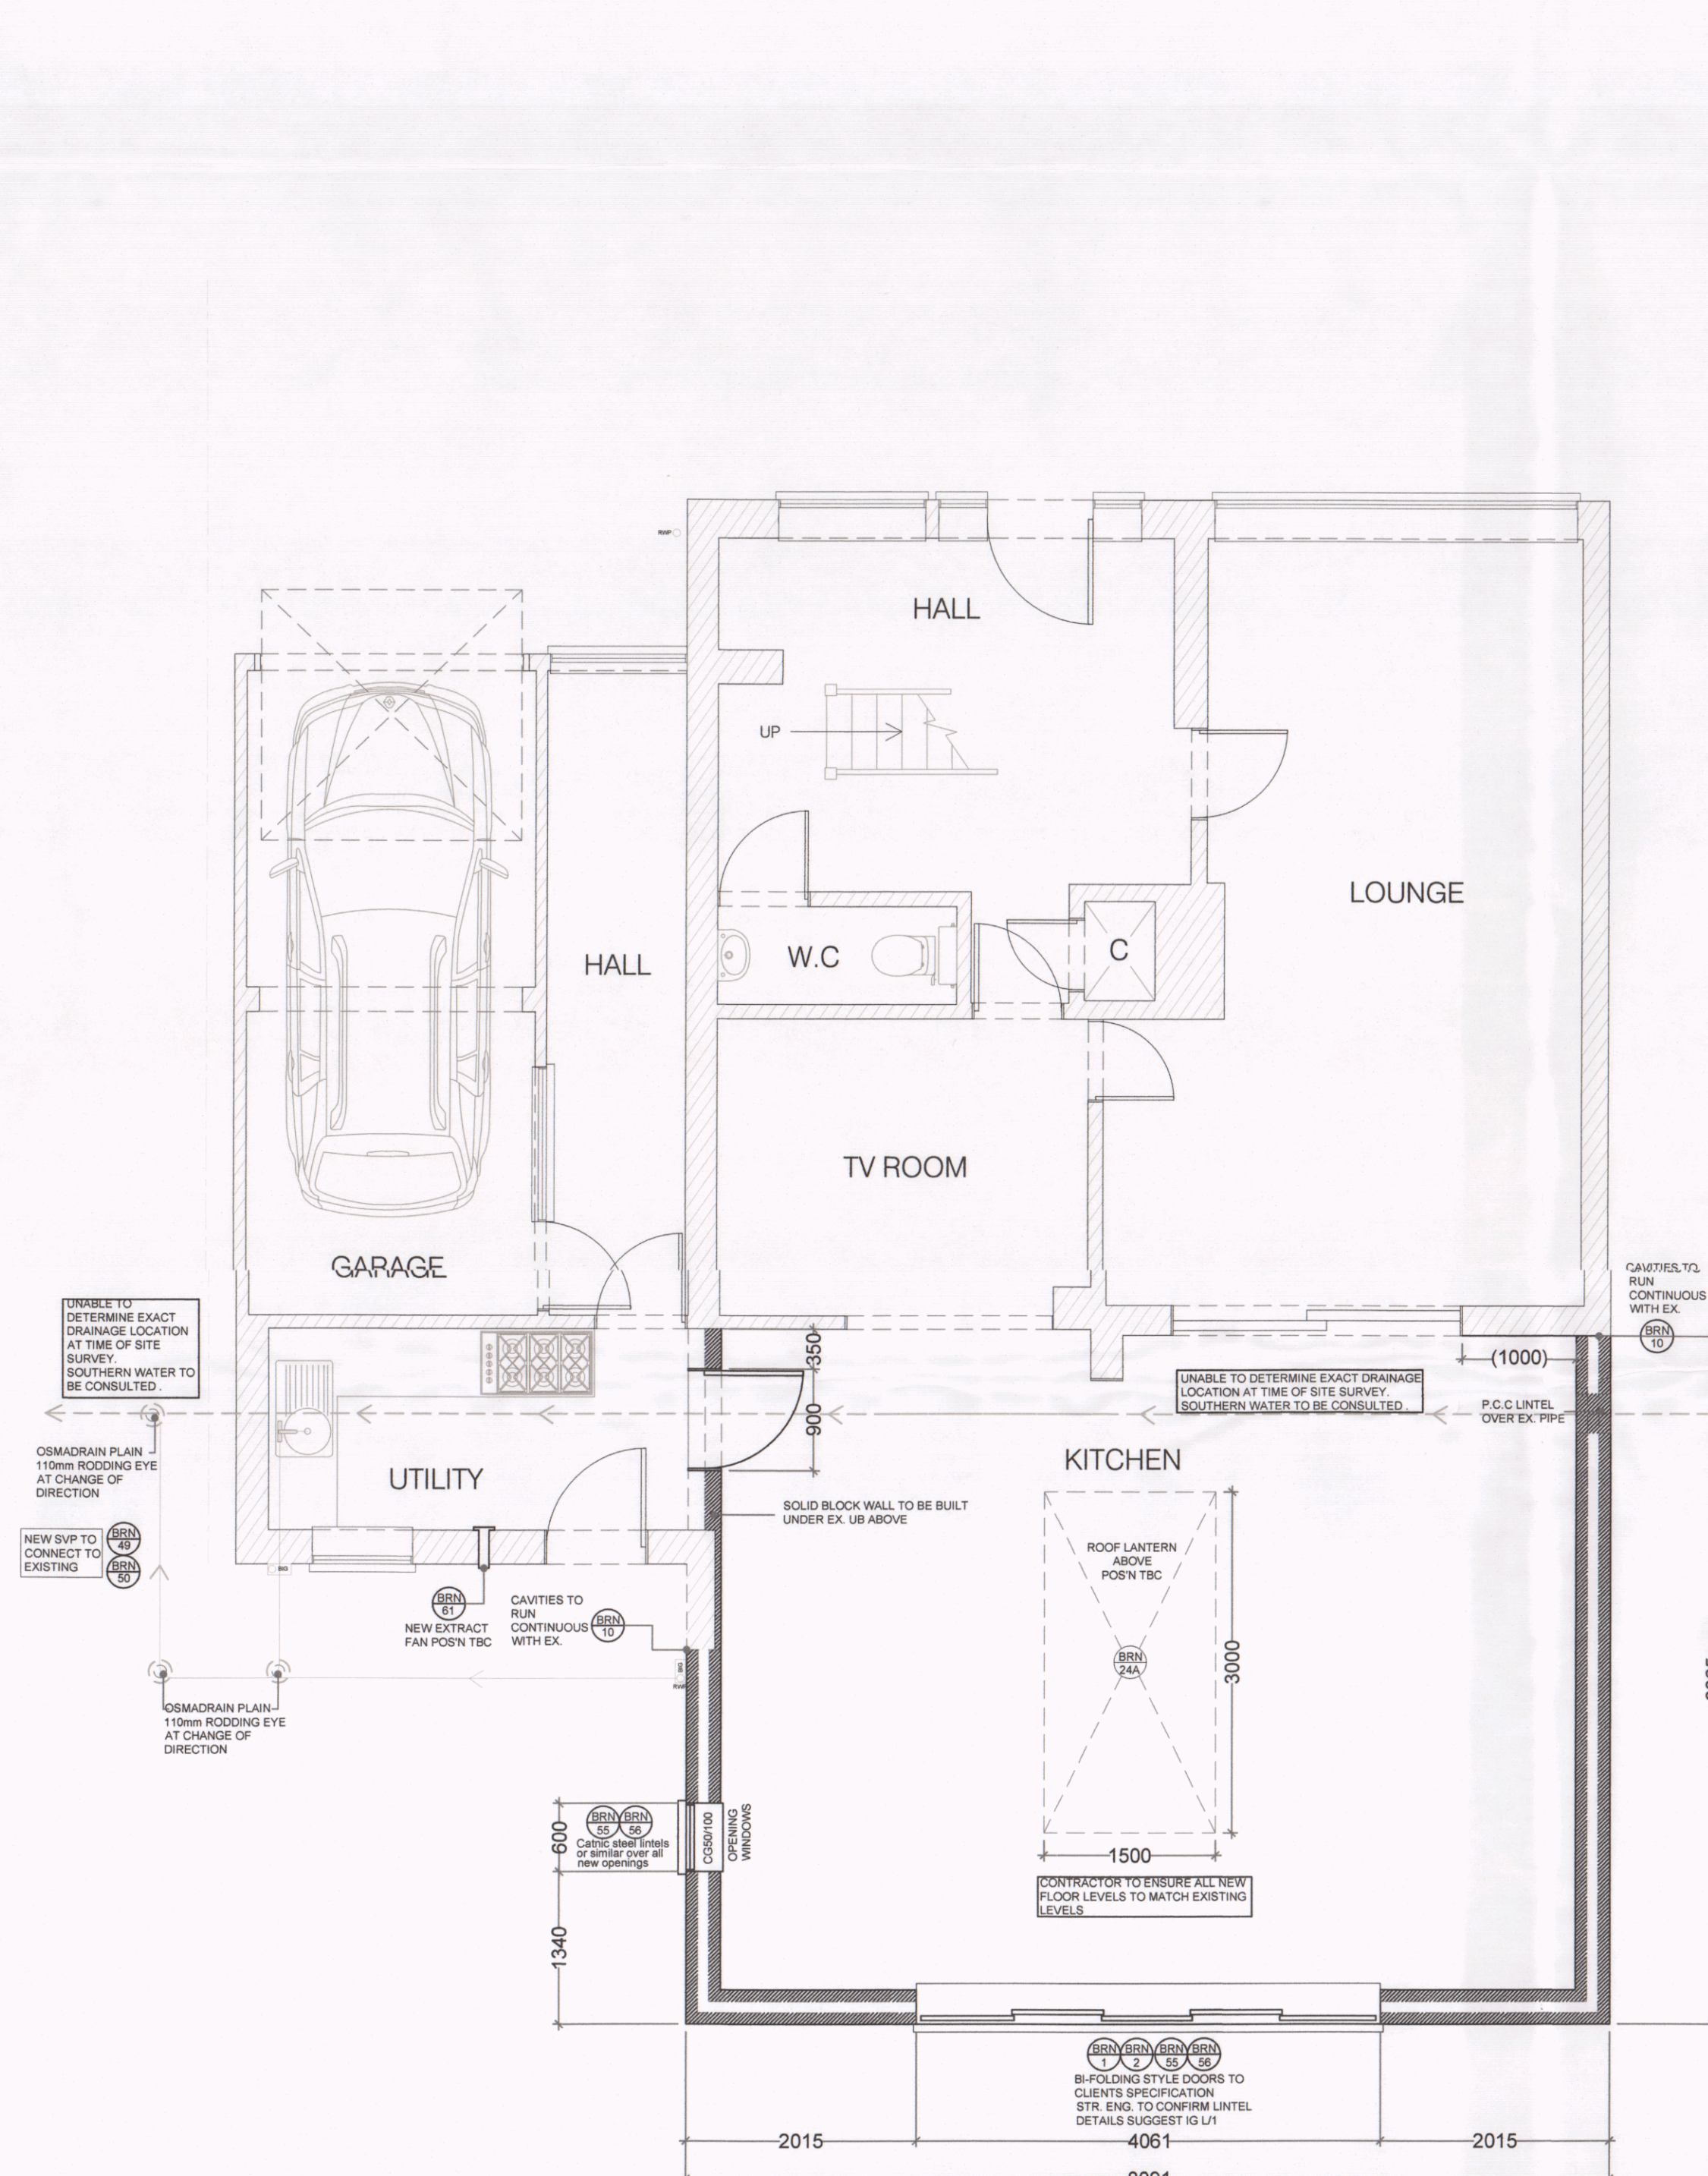
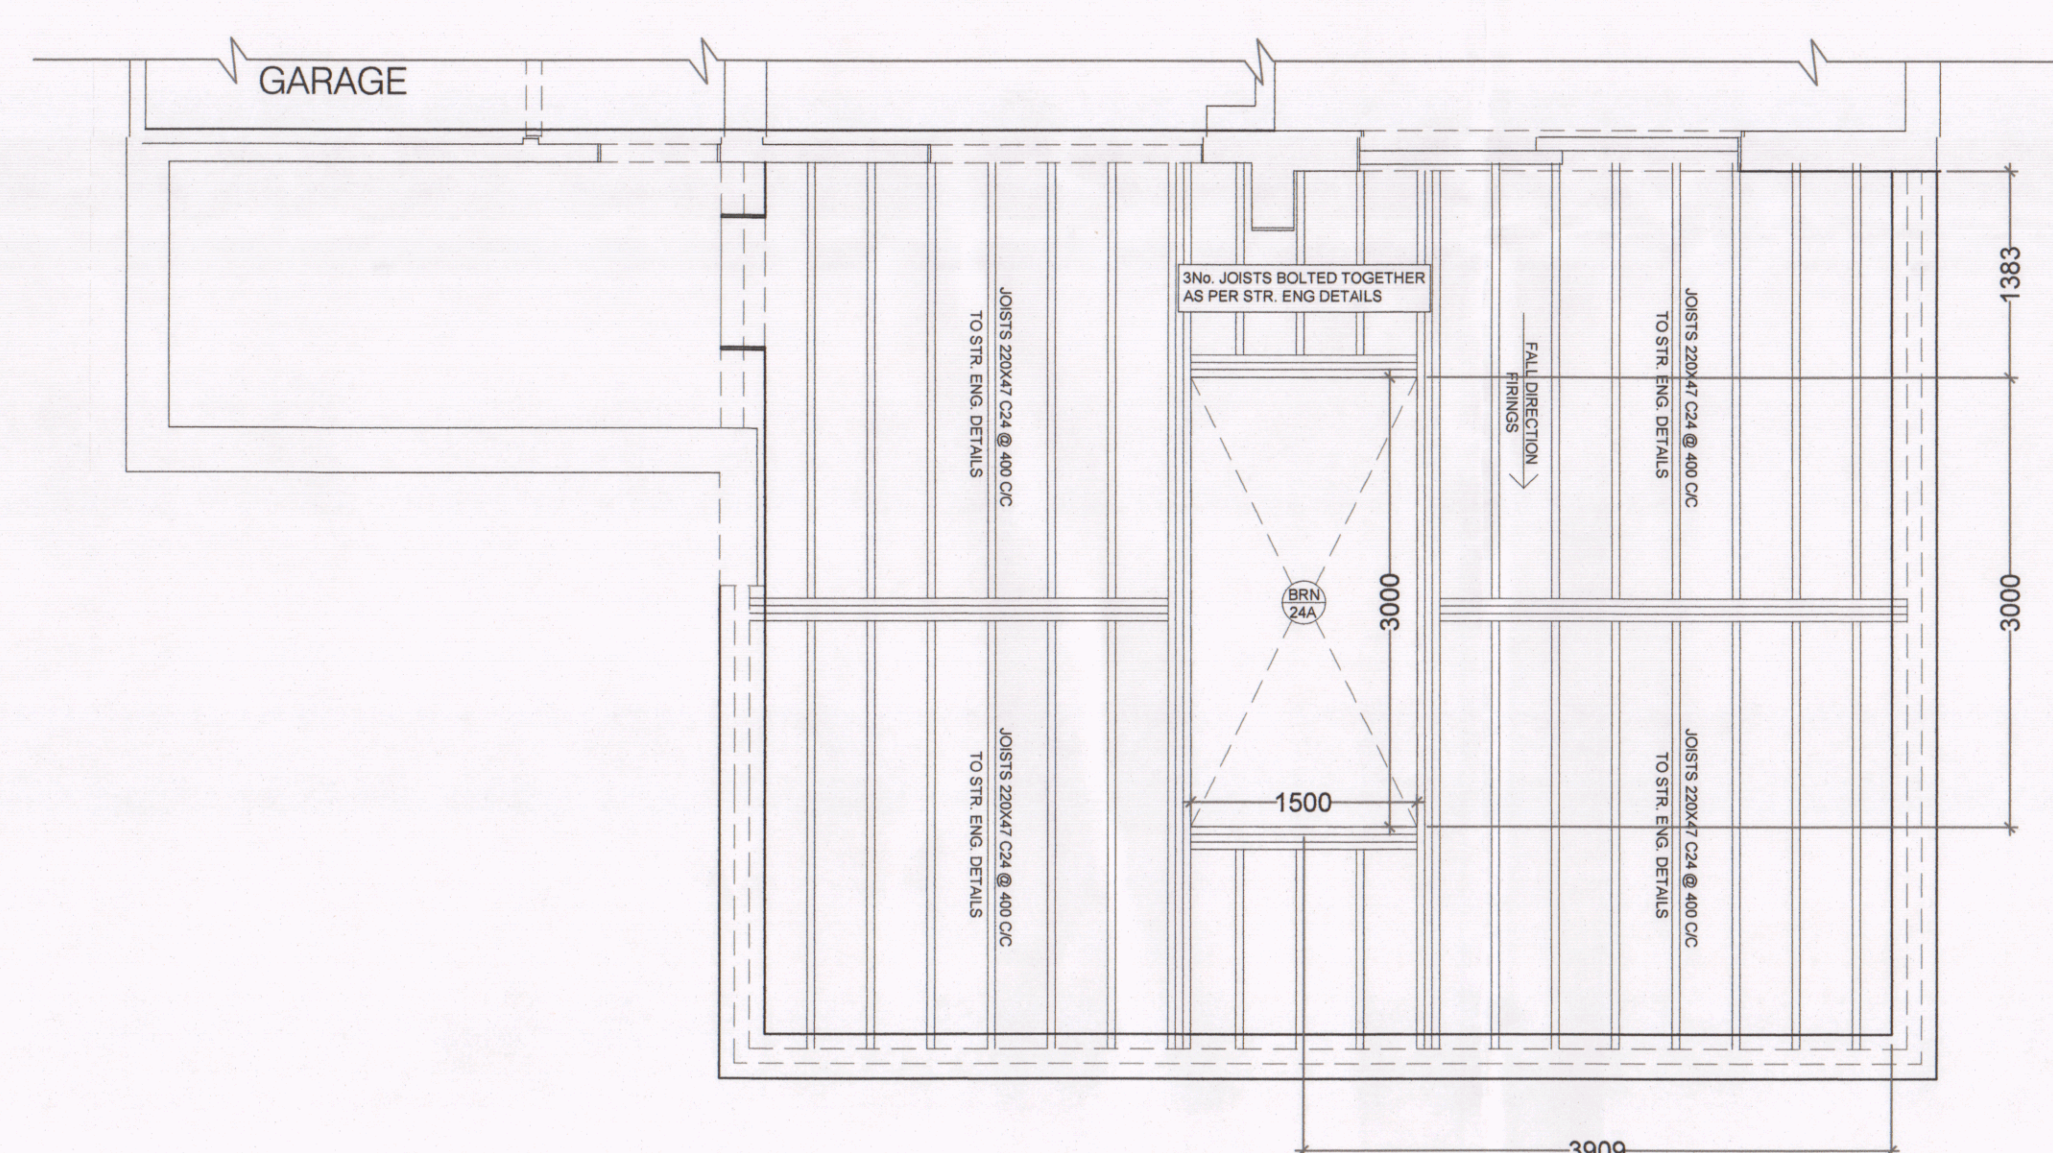
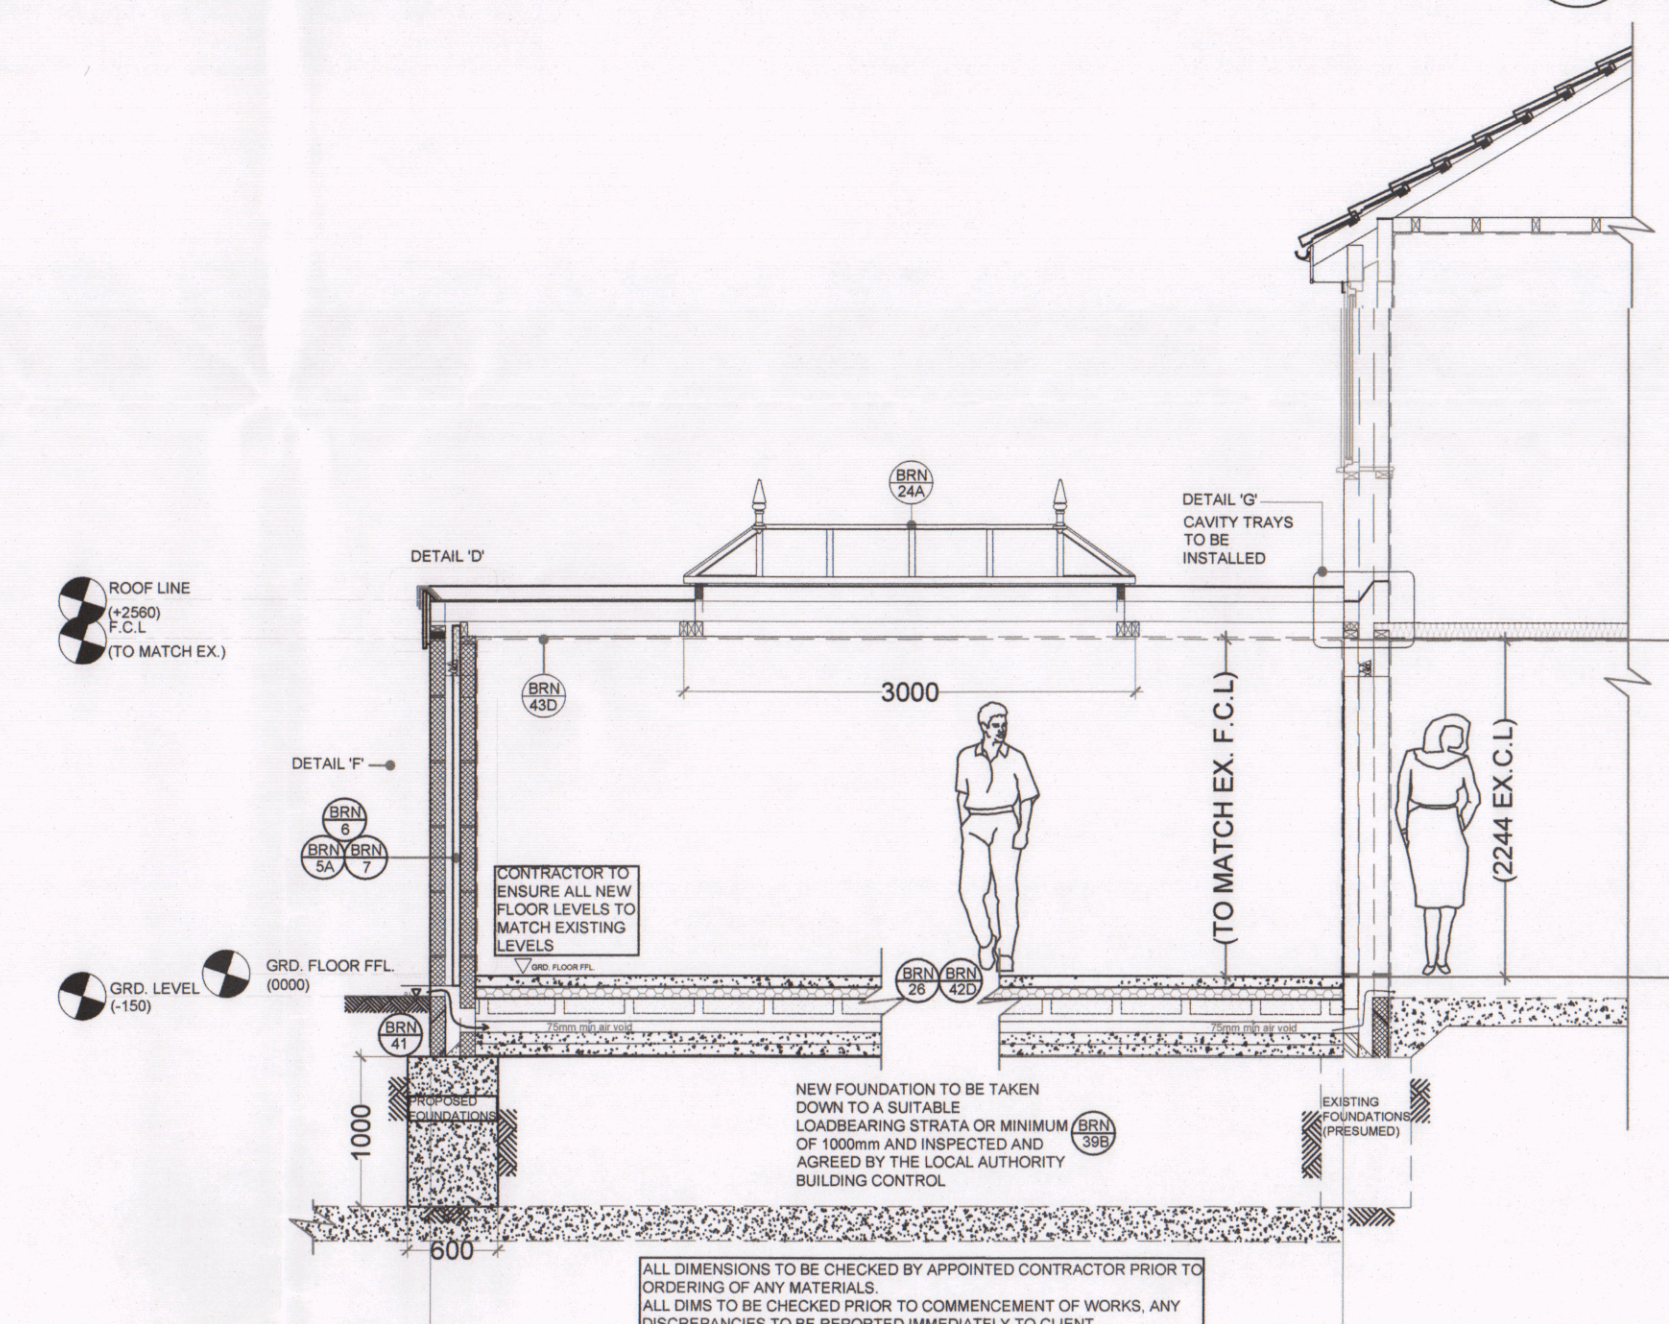
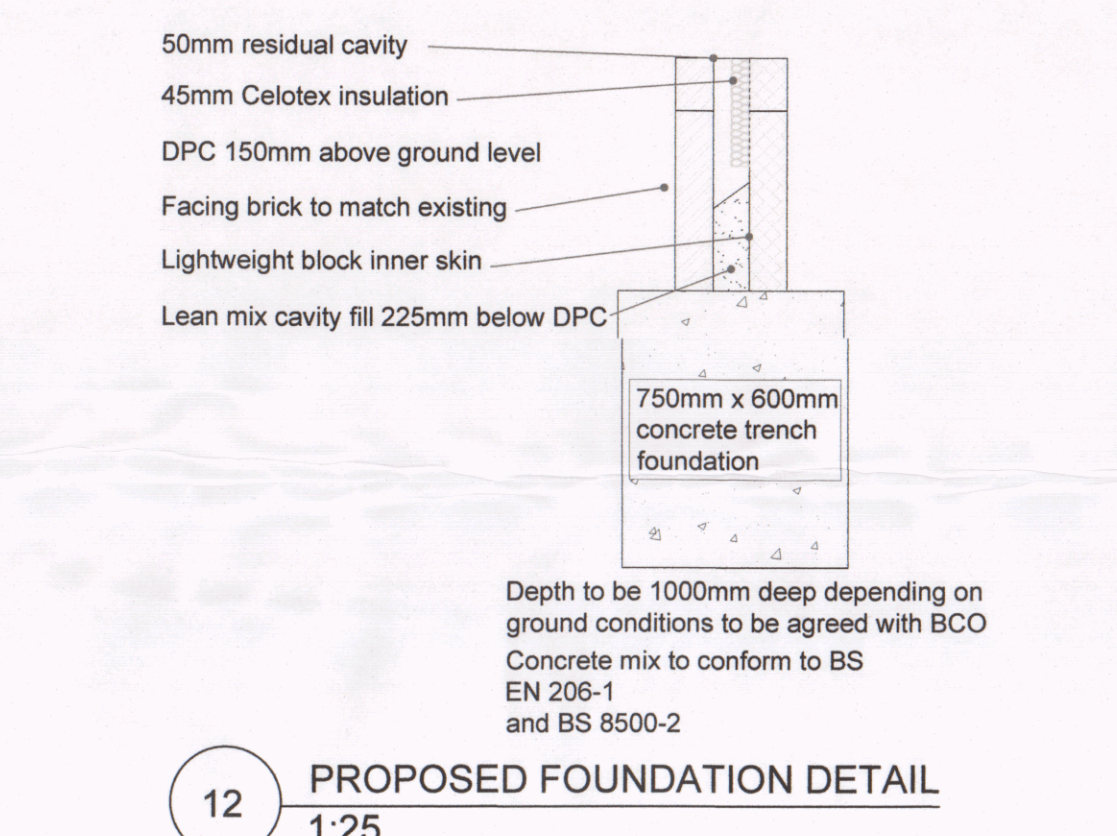
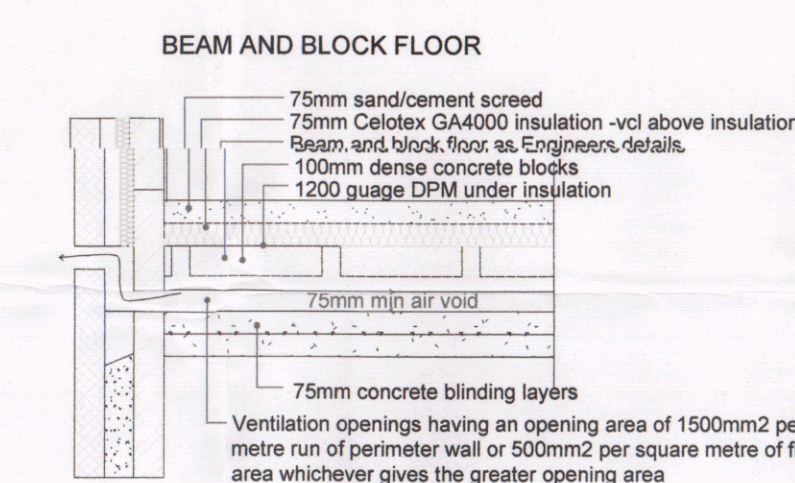
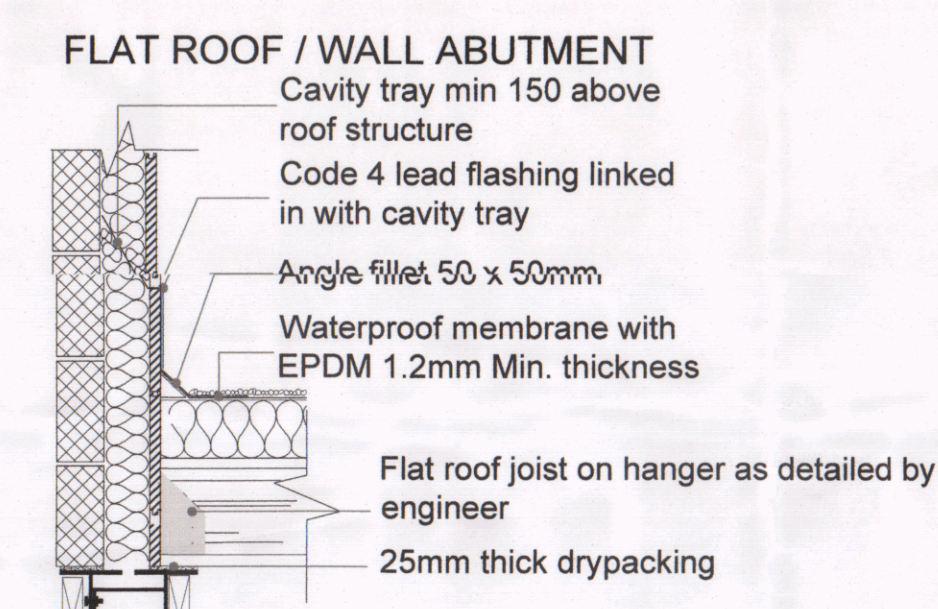
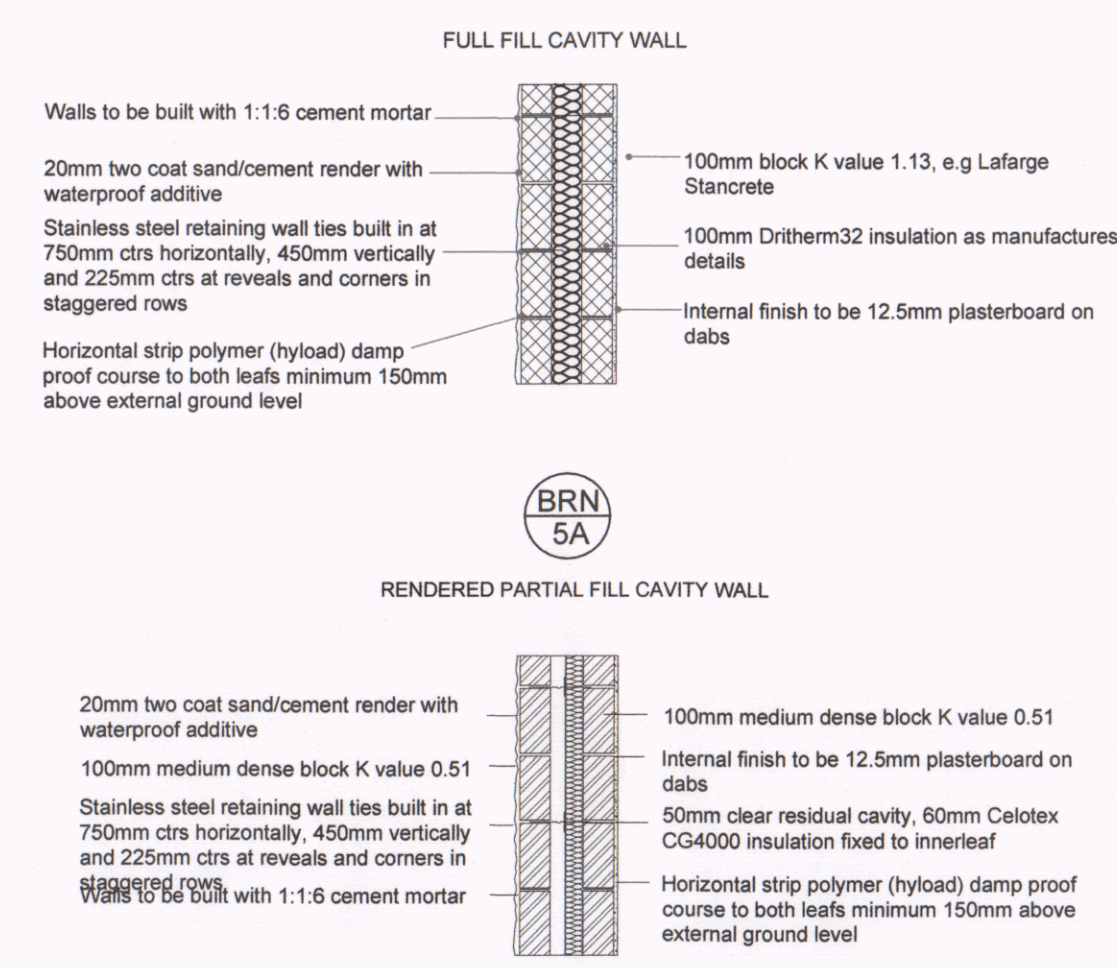
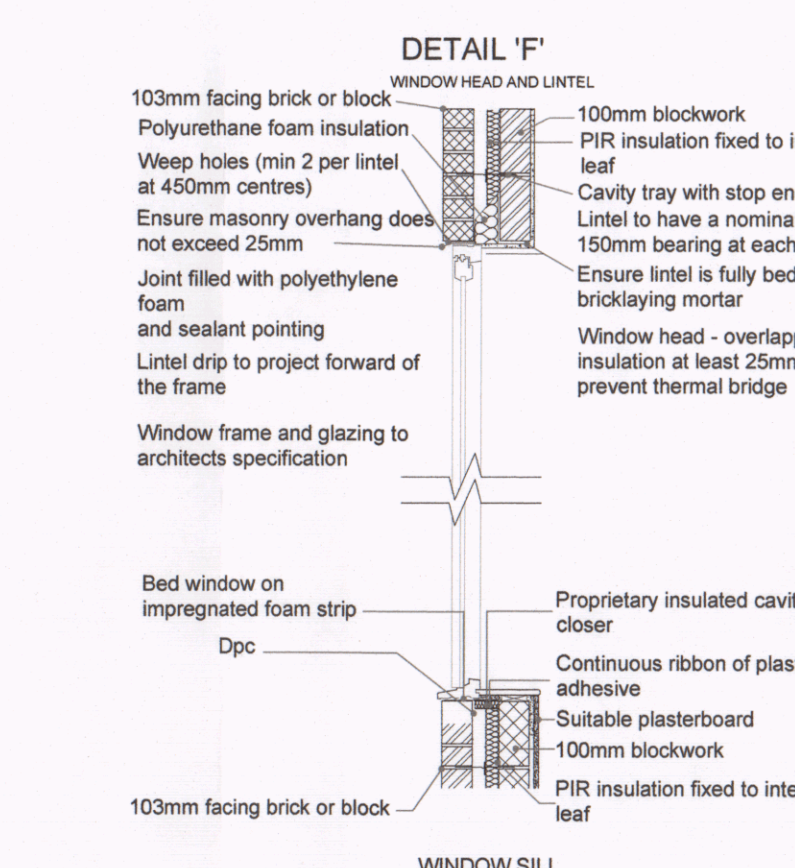
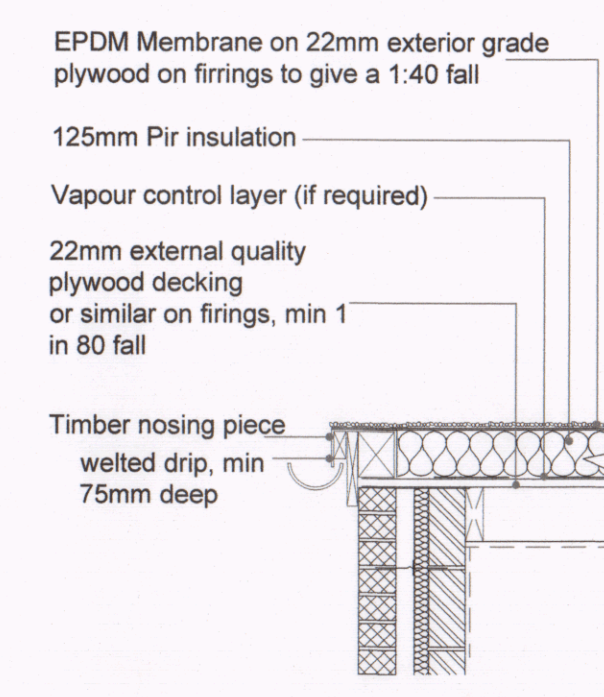


1 EXISTING SIDE ELEVATION
1:1002 EXISTING REAR ELEVATION
1:1003 EXISTING SIDE ELEVATION
1:1004 EXISTING GROUND FLOOR PLAN
1:1005 EXISTING ROOF ELEVATION
1:1006 PROPOSED SIDE ELEVATION
1:507 PROPOSED REAR ELEVATION
1:508 PROPOSED SIDE ELEVATION
1:509 PROPOSED ROOF ELEVATION
1:10015 PROPOSED GROUND FLOOR PLAN
1:5010 PROPOSED ROOF JOIST LAYOUT
1:5011 PROPOSED SECTION 'A'-A'
1:5012 PROPOSED FOUNDATION DETAIL
1:2513 PROPOSED FLOOR SECTION
1:2514 PROPOSED DETAIL 'G'
1:4016 PROPOSED WALL SECTION THRU'
1:2517 PROPOSED DETAIL 'F'
1:2518 PROPOSED REAR ROOF SECTION
1:20

NOTE:
DRAWING:RADDON 01A TO BE USED IN CONJUNCTION
WITH ASSOCIATED BUILDING REGULATIONS NOTES
RADDON /BRN.
DIRECTIONAL NORTH ARROW SHOWN ON BLOCK &
LOCATION PLANS RADDON/BLP.

DETAILS AND DIMENSIONS OF ALL LEVELS OF PROPOSED
PLANS TO BE CHECKED ON SITE BY APPOINTED
CONTRACTOR PRIOR TO ANY
COMMENCEMENT/ORDERING OF MATERIALS OF WORK,
ANY QUERIES, VARIATIONS OR DISCREPANCIES
DIRECTED TO CLIENT - DM DESIGNS ACCEPTS NO
RESPONSIBILITY IN ANY PART ON DRAWINGS UNLESS
OTHERWISE AGREED PRIOR.
DENOTES ATTACHED BUILDING REGULATION NOTES
DENOTES ITEM NO.

BRN
1

MODIFICATIONS

ISSUE:

TITLE
PROPOSED SINGLE STOREY REAR EXTENSIONCUSTOMER
39 Hurstville Drive,
Waterloo,ville,
PO7 7NEHAVANT BOROUGH
COUNCIL
14 DEC 2018
RECEIVED

DRAWN BY:

DM designs

DRAWING NO:
RADDON_01A
SCALE:
DATE:
REVISION:
1 OF 1
VARIES:
17.11.2018
A A0