


NOTES:

Dimensions to be checked on site before commencing work. Any discrepancies shall be reported to the architect immediately.

Do not scale from these drawings except for planning purposes. Use figured dimensions only.

Where applicable this drawing is to be read in conjunction with other consultants' drawings.

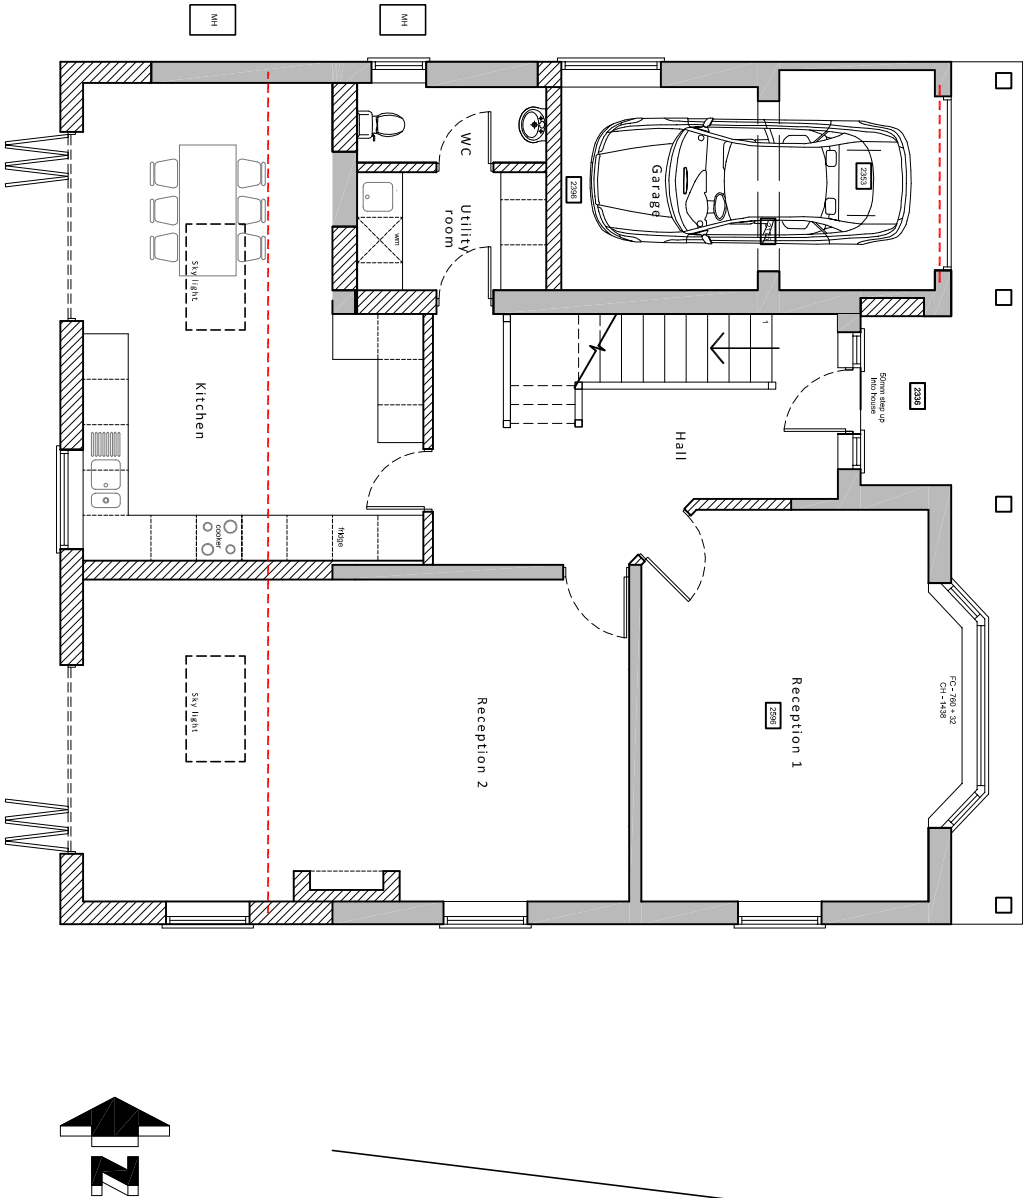


Ground floor plan


Proposed floor plans scale 1:100



- Key:**
- Proposed walls
 - Existing walls
 - New beams / structural support

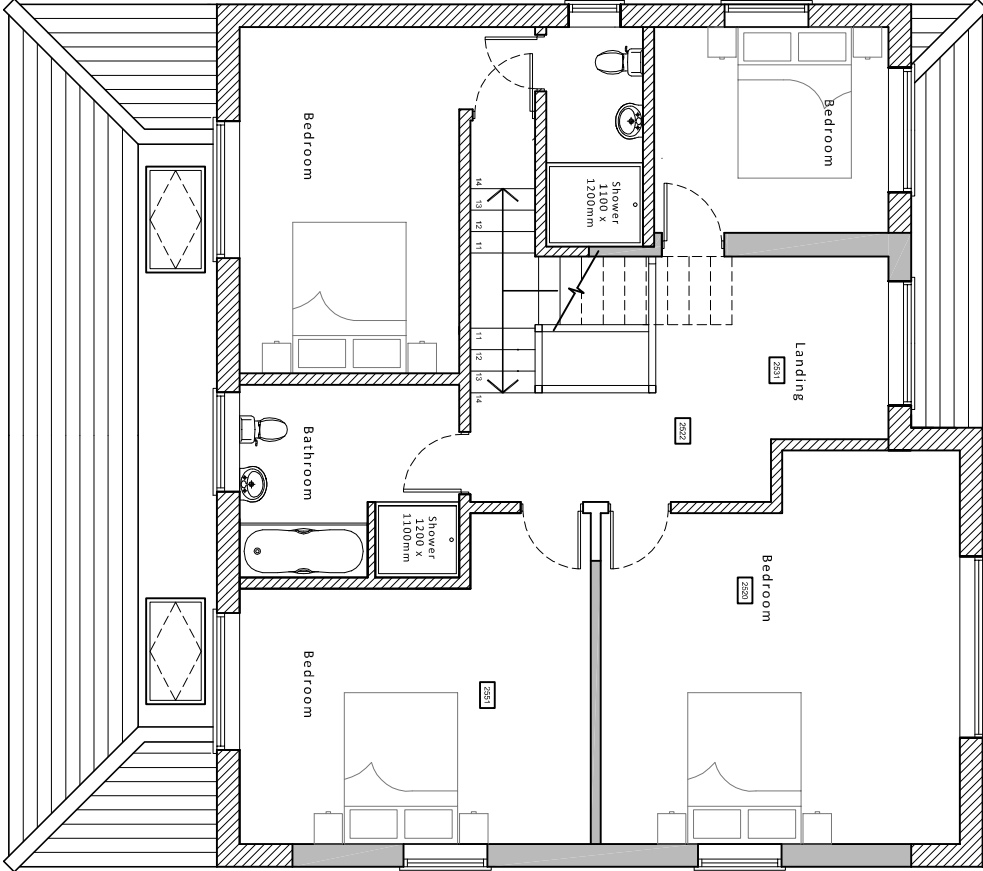

First floor plan

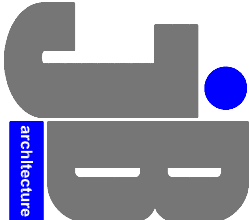

JIMMY BESSANT ARCHITECTURE
TEL: 01243 373620 M: 07769904282
E: jimmy@jb-architecture.co.uk
Web: www.jb-architecture.co.uk

REV	DATE	DESCRIPTION
A	10.10.18	First floor heading added

For **MR & MRS BALDWIN**

Project **PROPOSED EXTENSIONS & ALTERATIONS
AT 26 CLOVELLY ROAD
EMSWORTH,
PO10 7HL**

Title **PROPOSED FLOOR PLANS**

Date	Drawn	Scale	Checked
SEPT 2018	JB	1:100 @ A3	-
Job Number	Drawing Number	Revision	
PL209.17	401	A	