



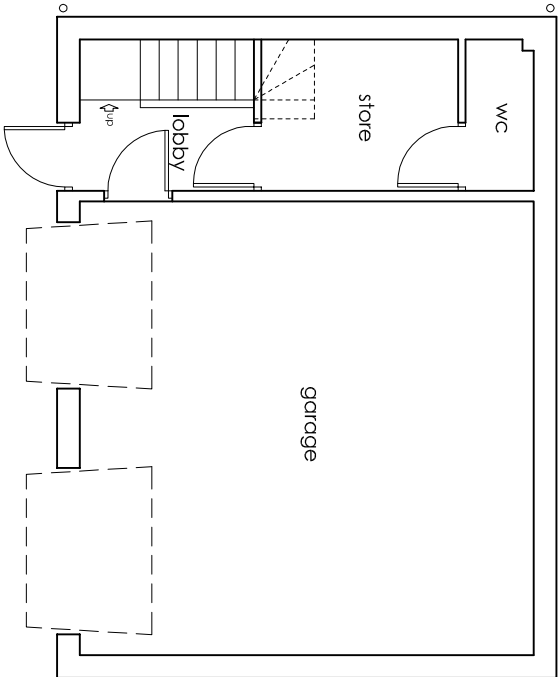


PROPOSED GROUND FLOOR PLAN
SCALE 1:100

0 1 2 3 4 5m

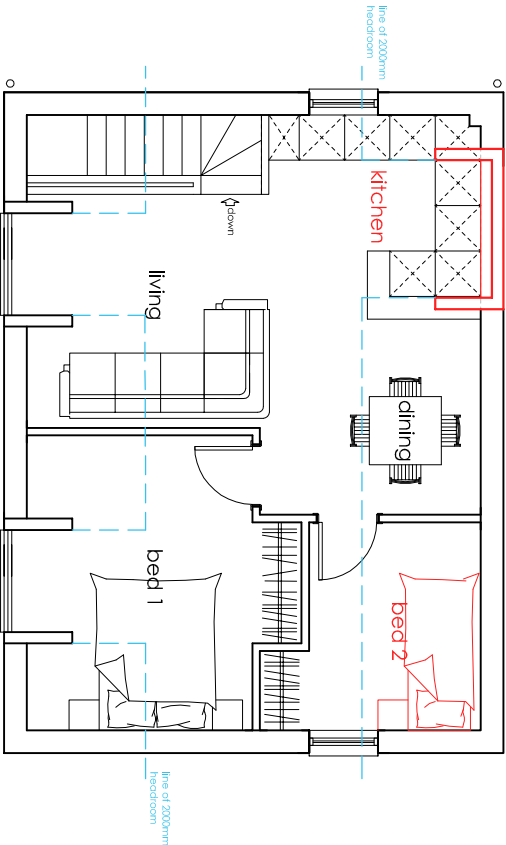

PROPOSED FIRST FLOOR PLAN
SCALE 1:100

0 1 2 3 4 5m

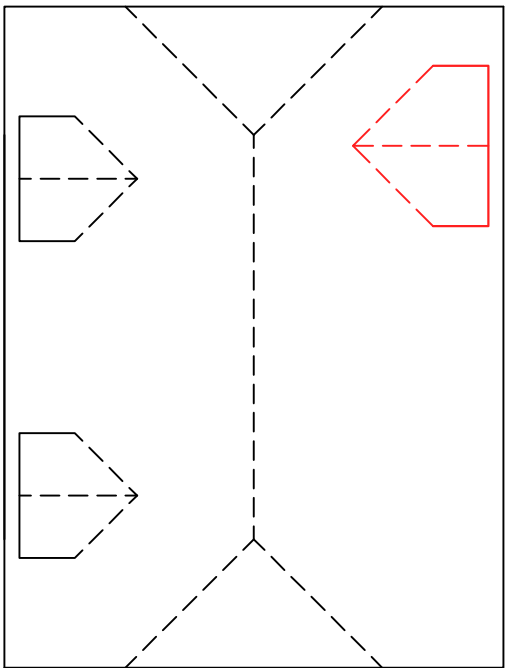

PROPOSED ROOF PLAN
SCALE 1:100

0 1 2 3 4 5m

The drawing is the copyright of CMcDesign and may not be copied, altered or reproduced in any form without the written consent of CMcDesign.

It is the responsibility of the building owner to draw up all legal agreements with adjoining property owners to cover the over hanging of any fascias, gullies, balconies or any part of the building. CMcDesign can not be held responsible in any way whatsoever for any legal costs or other costs incurred through any neighbouring disputes.

It is the sole responsibility of the building owner to comply with the party wall act 1996. CMcDesign can not be held responsible in any way if non compliance is adopted.

Use figured dimensions only. In all instances only as indicated otherwise.

all plans and sections to check all drawings and to verify all dimensions on the plan to works commencing any discrepancies in dimensions or boundary locations are to be brought to the attention of CMcDesign immediately before any further work takes place on the

revision

client
WBB
stage
planning
date
feb 2018
scale
1:100 @ A3

address
35, barrowdon lane
waterlooville
hampshire
po8 8fl
drawing no.
421/02/04
drawing
proposed
plans

CMcdesign architectural services



the studio, 221 melrose road,
chichester, w. hampshire, SO51 5ds
t 07968 997454
e studio@cmc-design.co.uk
w www.cmc-design.co.uk