

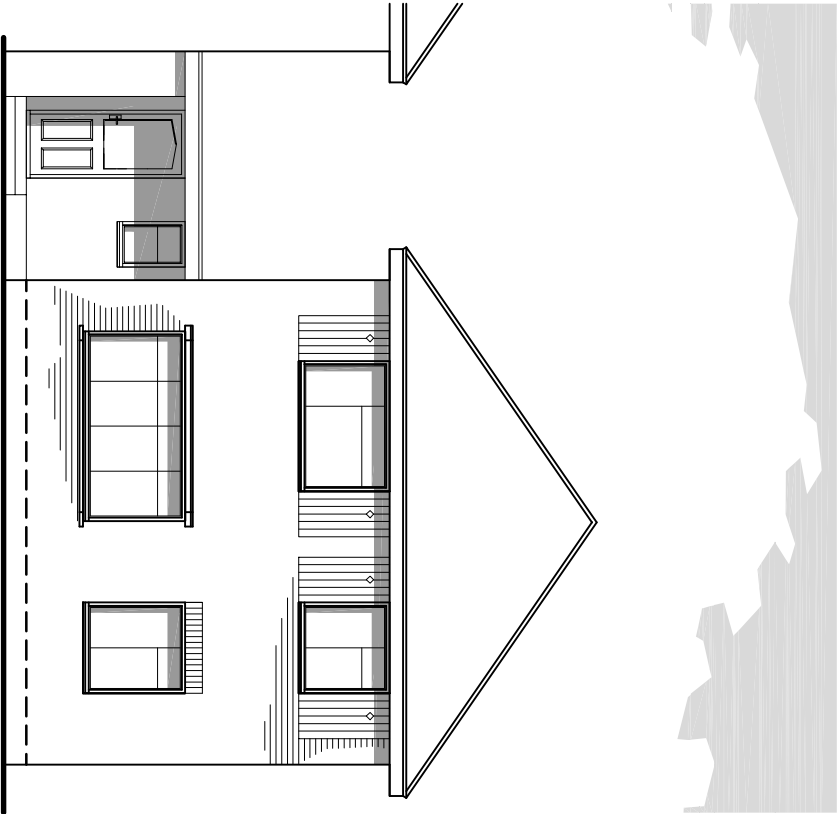



EXISTING MATERIALS -

 


EXISTING FRONT ELEVATION (facing due north)
SCALE 1:100

 


EXISTING REAR ELEVATION (facing due south)
SCALE 1:100

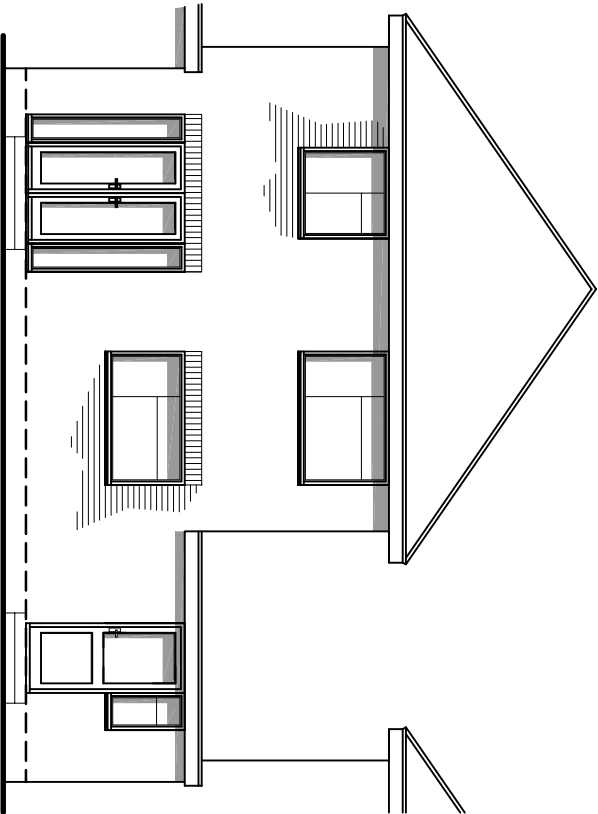

EXISTING SIDE ELEVATION (facing due east)
SCALE 1:100

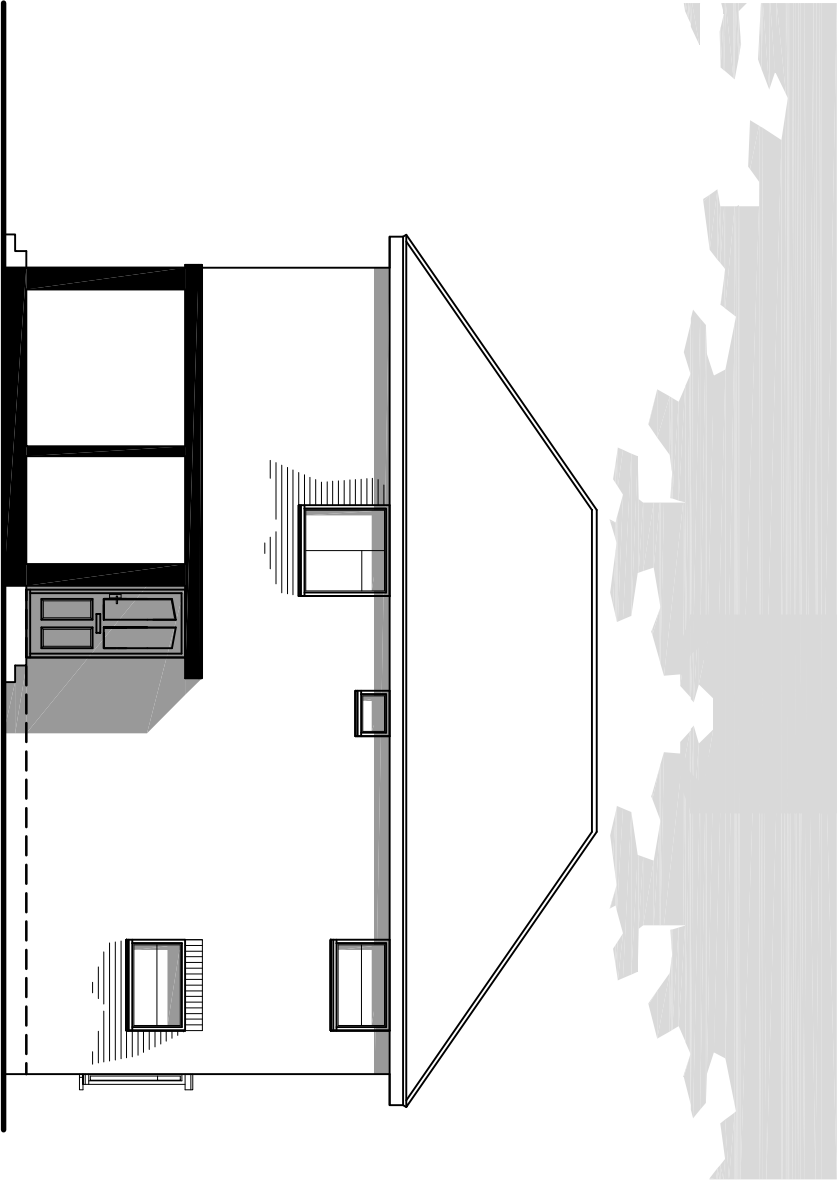

EXISTING SIDE ELEVATION (facing due west)
SCALE 1:100

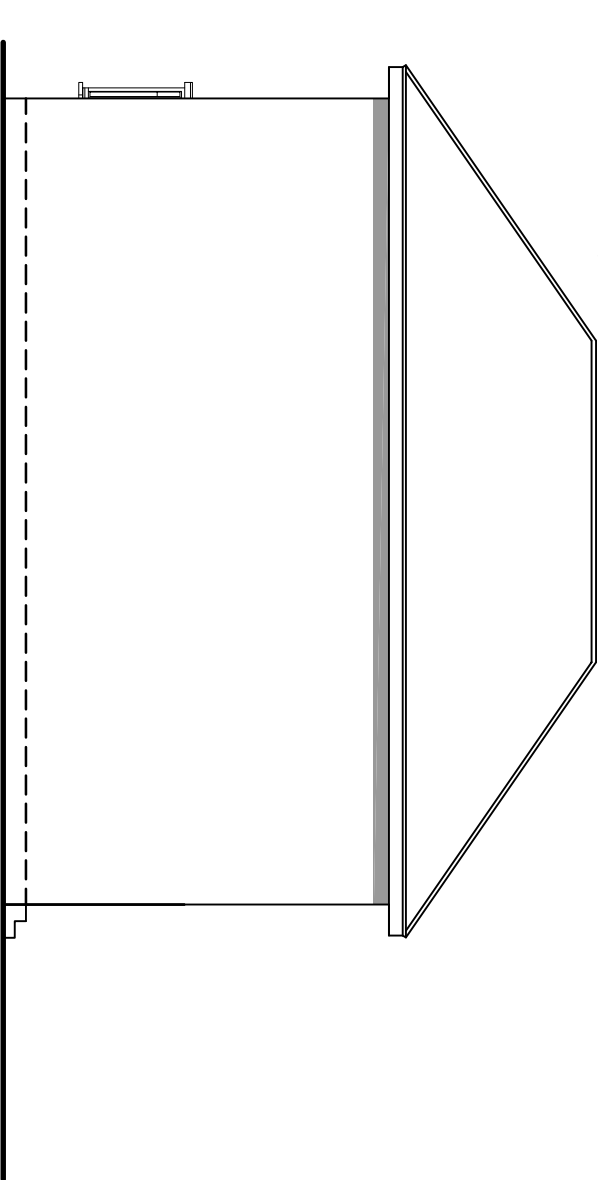

The drawing is the copyright of CMcDesign and may not be copied, altered or reproduced in any form without the written consent of CMcDesign.

It is the responsibility of the building owner to draw up all legal agreements with adjoining property owners to cover the over-hanging of any fascias, gullies, balconies or any part of the building. CMcDesign can not be held responsible in any way whatsoever for any legal costs or other costs incurred through any neighbouring disputes.

It is the sole responsibility of the building owner to comply with the party wall act 1996. CMcDesign can not be held responsible in any way if non compliance is adopted.

Use figures dependent only on information only as stated otherwise.

all levels and contours to check all drawings and to verify all dimensions on the plot to works commencing any discrepancies or boundary locations are to be brought to the attention of CMcDesign immediately before any further work takes place on the

revision

client

elements

stage

planning

date

10/1/2018

scale

1:100 @ A3

address

8 Southport Drive

Worthington

home office

post 8th

drawing no.

465/07/05

drawing

existing

elevations

CMcDesign architectural services



the studio 22 melrose road,
Chorlton-on-Medlock, Manchester M6 5GS
t 07968 997654
e studio@cmc-design.co.uk
w www.cmc-design.co.uk