



Level 00-Ground Floor
1 : 100



Level 01-First Floor
1 : 100



Level 02-Second Floor
1 : 100




Front Elevation
1 : 100



Side Elevation A
1 : 100



Rear Elevation
1 : 100

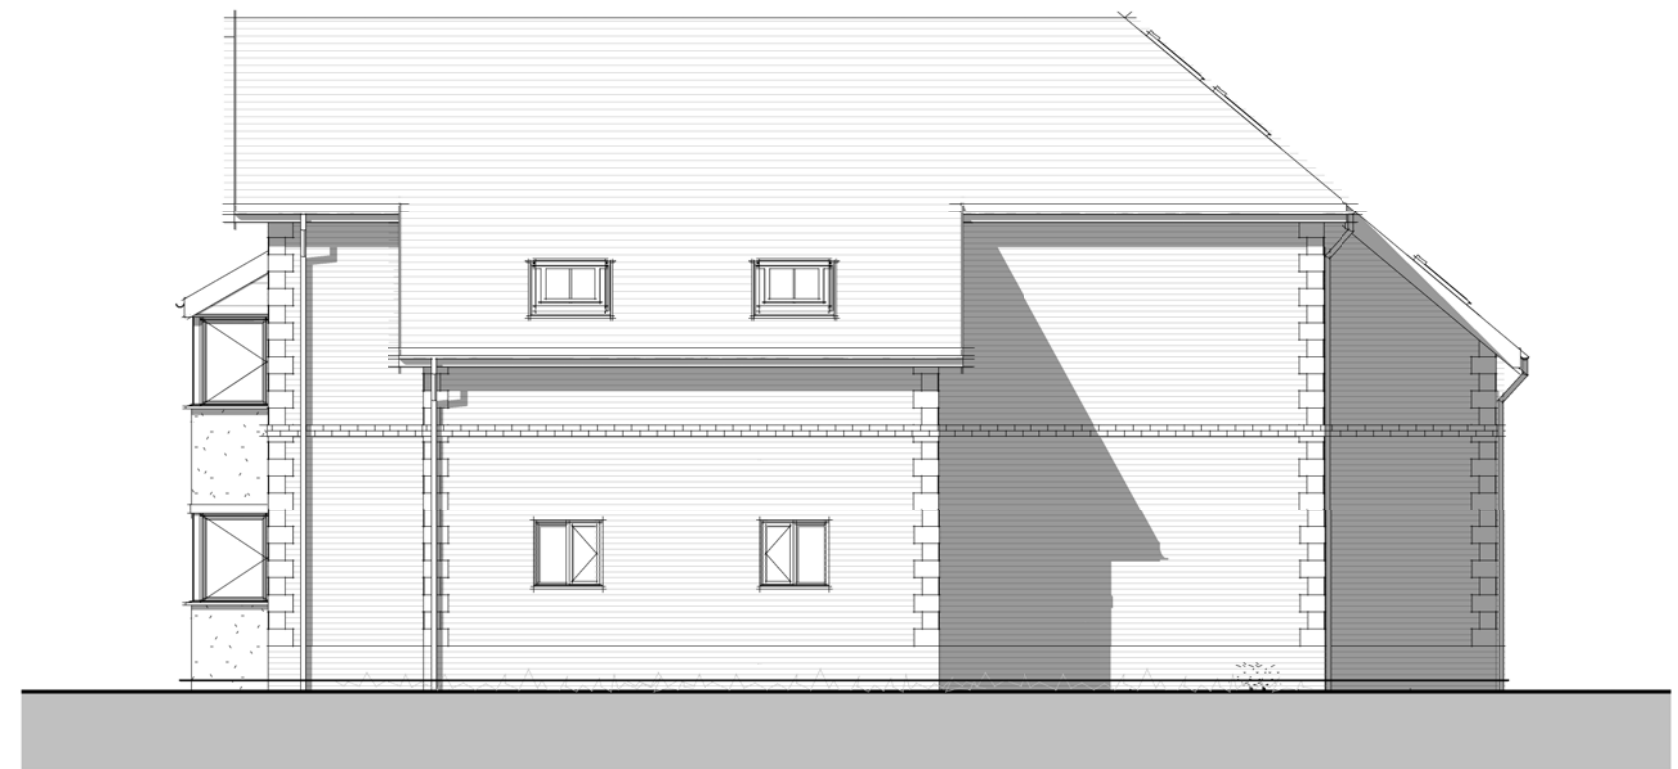

Side Elevation B
1 : 100

Rev	Date	Description	By	PM
A		Design changed to reflect latest site layout		
REVISIONS				

NOTES:

CLIENT
Foreman Homes

TITLE
Site A - Ranelagh Road, Havant
Plots 14-18 Floor Plans, Elevations

Scale: 1 : 100
Date: May14
@ A1
Checked by: HJE

Drawn by: LB

Drawing No.:
14.074A_06

Revision: A

HGP
ARCHITECTS
E: EMAIL@HGP-ARCHITECTS.CO.UK
W: WWW.HGP-ARCHITECTS.CO.UK

HEAD OFFICE
FURZEVALL FARM, WOODHAM ROAD
FAREHAM, HAMPSHIRE, PO16 7JH
T: 01329 283 225
LEEDS OFFICE
CALLS WHARF, 2 THE CALLS
LEEDS, LS2 7JU
T: 0113 237 2750

HGP Architects Ltd.
Copyright Reserved
Check dim. on site.