




West Elevation

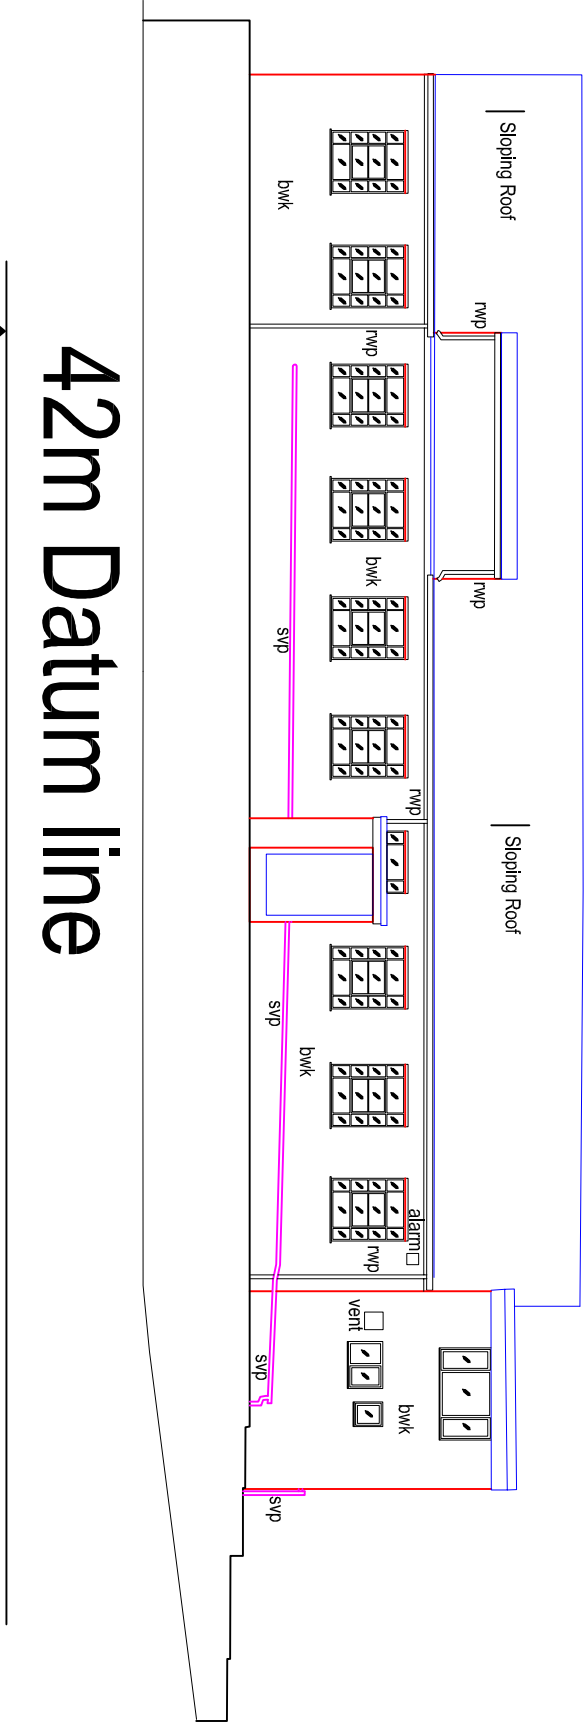


South Elevation

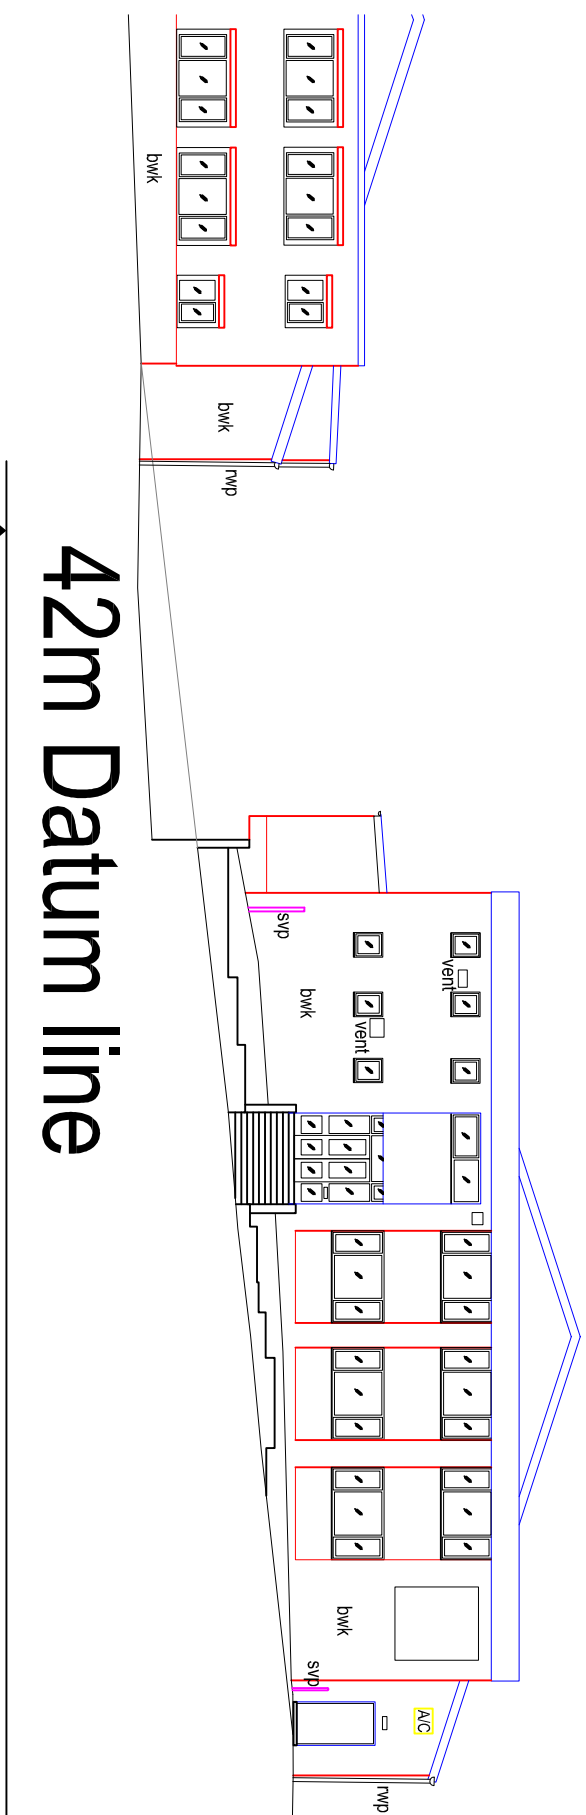


East Elevation

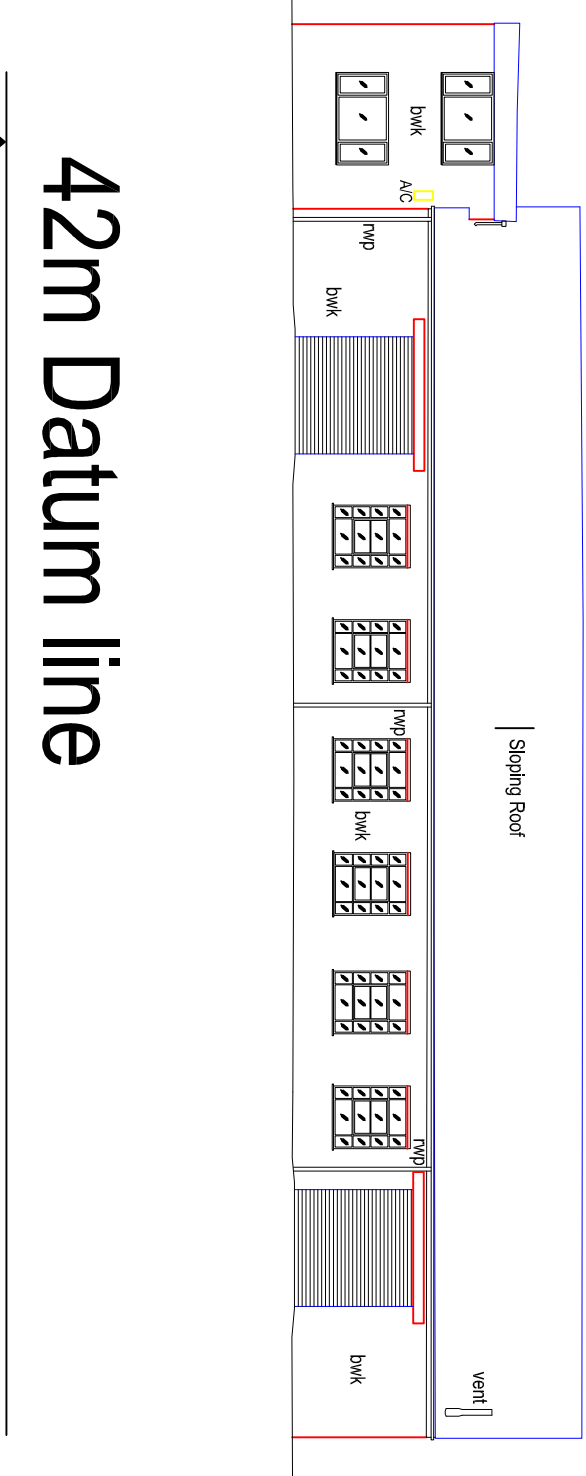



North Elevation

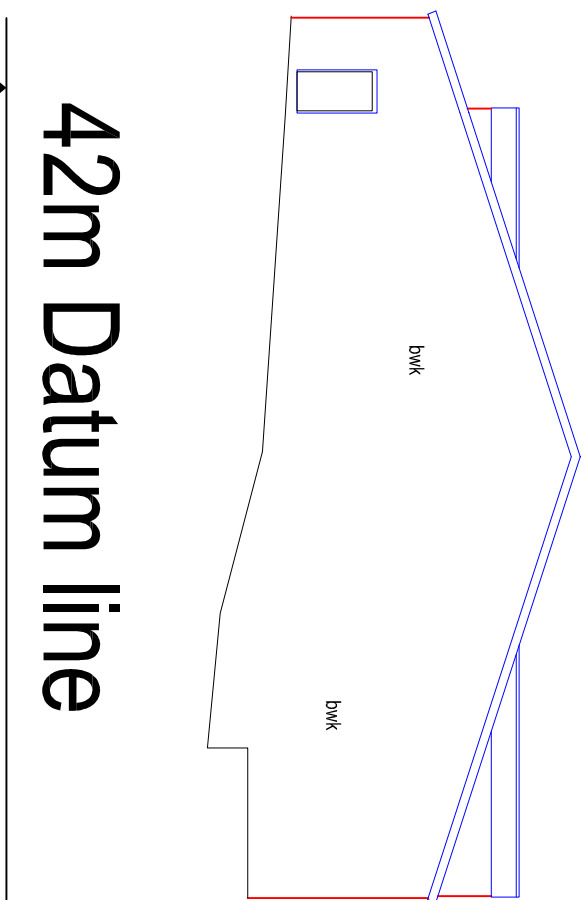

Elevation Locations (Not to scale)

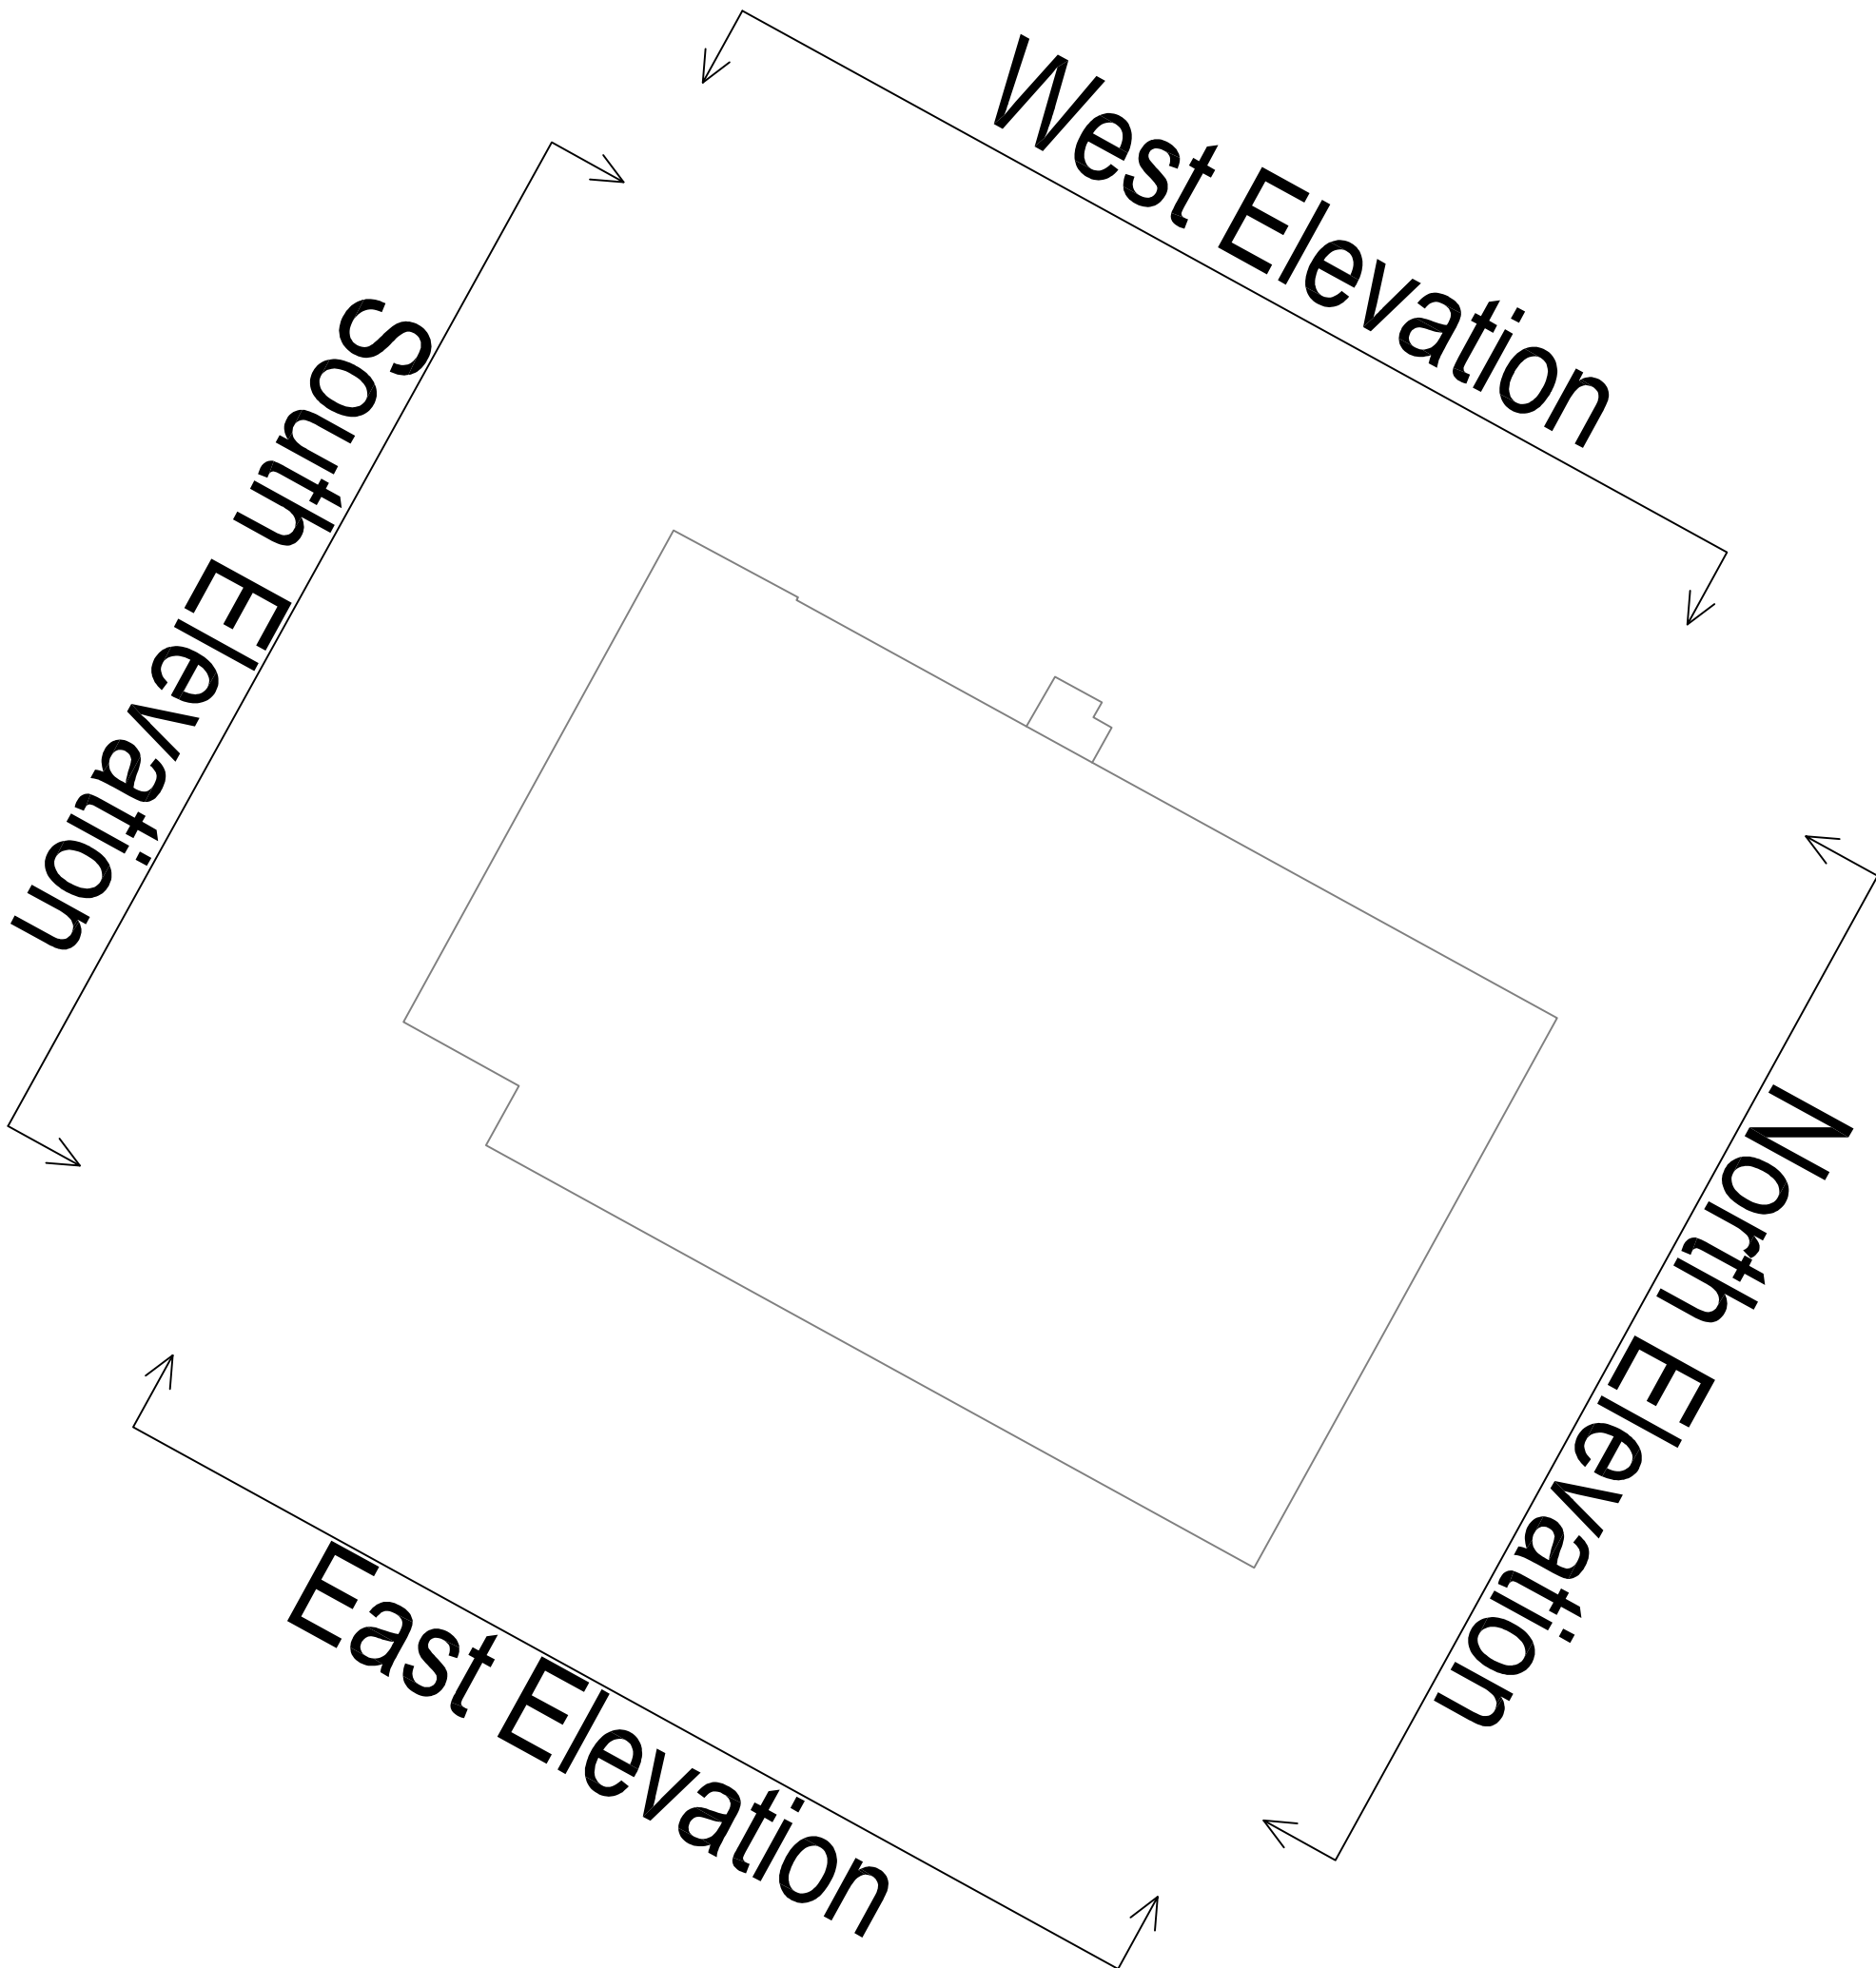

Scale Bar

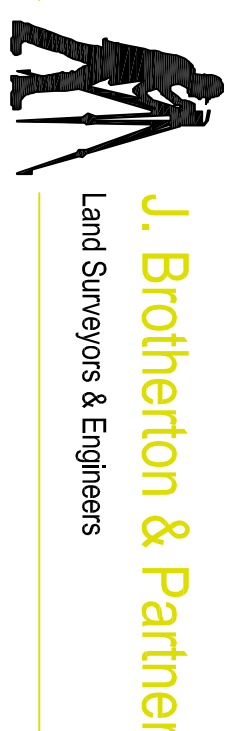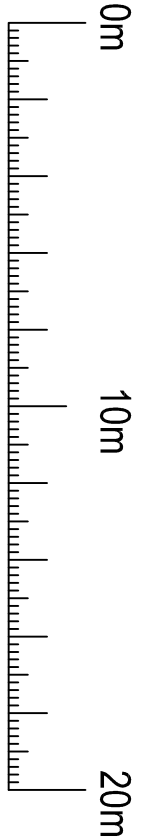

Engineer: 113 Poppy Lane
Watlington, Warwickshire CV36 8SD
Tel: 024 7654 4924
Email: enquiries@jbsurveyors.co.uk
Web: www.jbsurveyors.co.uk

Client	Chris Flint
Drawing Title	Elevations
Location	Amisde Road, Watlington

Drawn By	MB	Checked By	JB
Surveyor	MB	Assistant	MD
Drawn By	MB	Checked By	JB

Scale (when printed)	1:200 @ A0
Date	22-03-18

This drawing has been prepared for use at a scale of 1:200.
All critical dimensions, positions and levels to be checked on site.

