





PROPOSED ELEVATION FACING WEST

PROPOSED ELEVATION FACING SOUTH

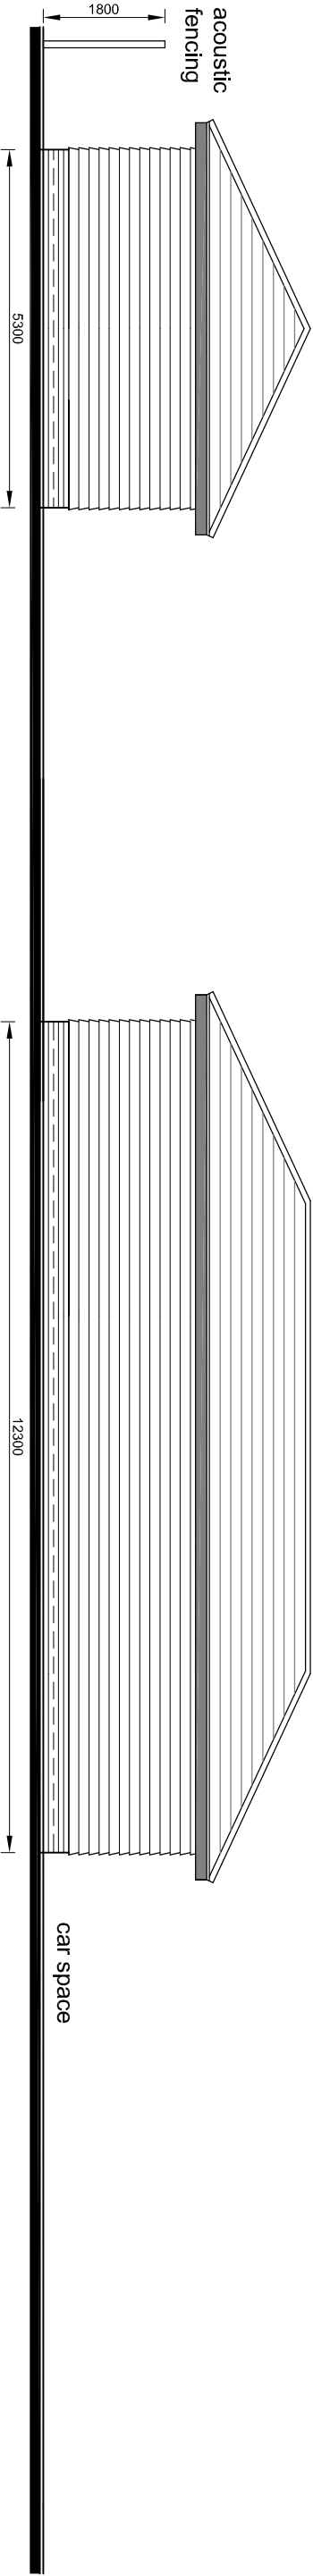

PROPOSED ELEVATION FACING NORTH

PROPOSED ELEVATION FACING EAST

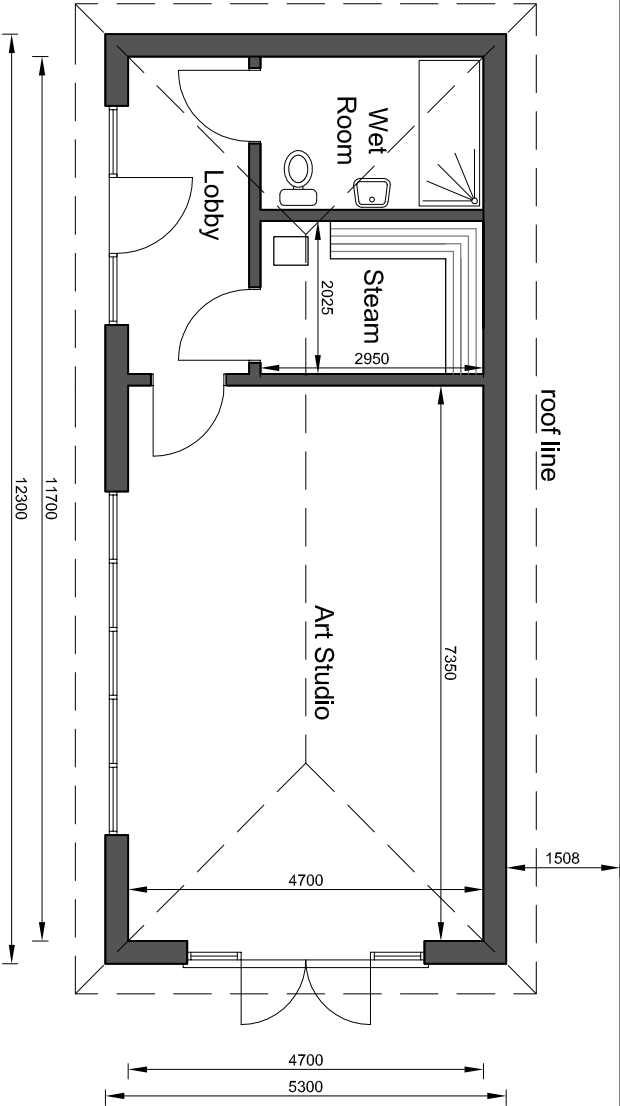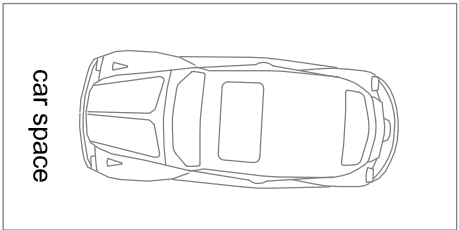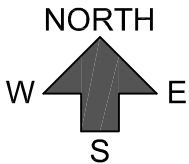

PROPOSED FLOOR PLAN

CLADDING MATERIALS

ROOF: Artificial / natural Slate

WALLS: Weather Boarding

PLINTH: Red facing brickwork

WINDOWS: Plastic windows

PROPOSED STABLE BLOCK AND ANNEX ART STUDIO POUND HOUSE			
PROPOSED ART STUDIO			
APRIL 2018	1 : 100 @ A3		
Drg No. PH106	REV E	JG	