




c Crown Copyright Licence number 100047474

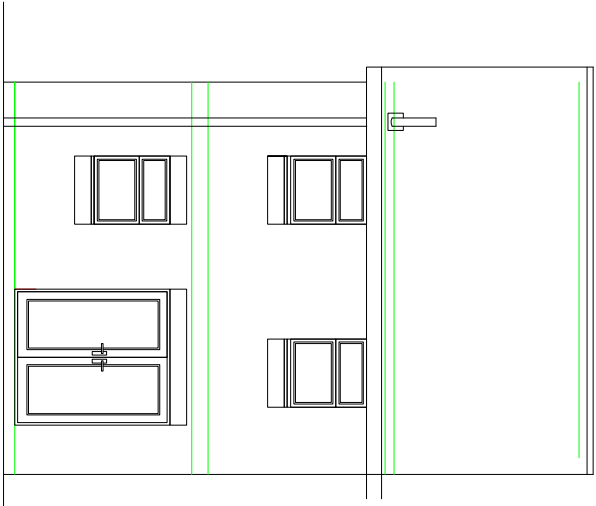


Existing Rear Elevation




Existing Front Elevation

SCALE 1:100

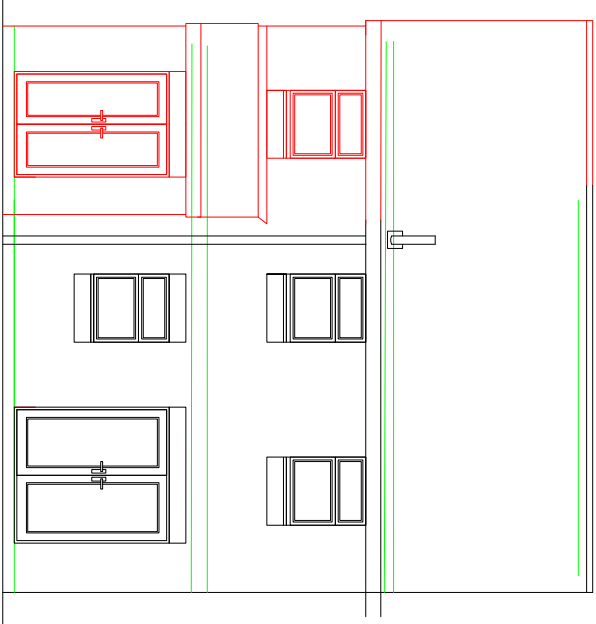

Proposed Rear Elevation

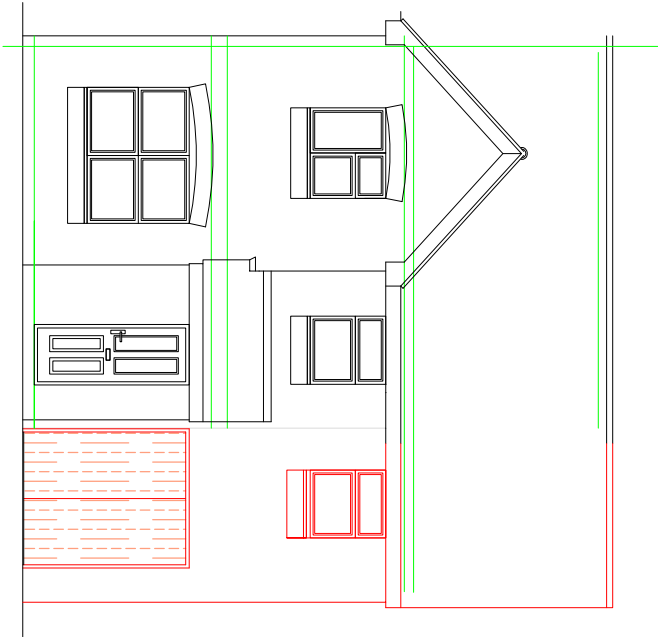

Proposed Front Elevation

|                          |  |
|--------------------------|--|
| Client                   |  |
| MR TOMLIN                |  |
| 34 REDWOOD RD            |  |
| HAVANT                   |  |
| PO9 5TN                  |  |
| Drawing title            |  |
| PLANNING APPLICATION FOR |  |
| DOUBLE STOREY SIDE AND   |  |
| REAR EXTENSION           |  |
| Scale                    |  |
| 1:50/100/200/1250        |  |
| Date                     |  |
| 5/4/18                   |  |