


This drawing may be scaled with reference to the scale bar for planning application purposes only. Do not scale for any other purpose, use only annotated dimensions. All dimensions are to be checked by parties using the drawing, and any errors or omissions are to be reported to James Potter Associates Ltd.


Rev.	Date	Note	Author	Checked

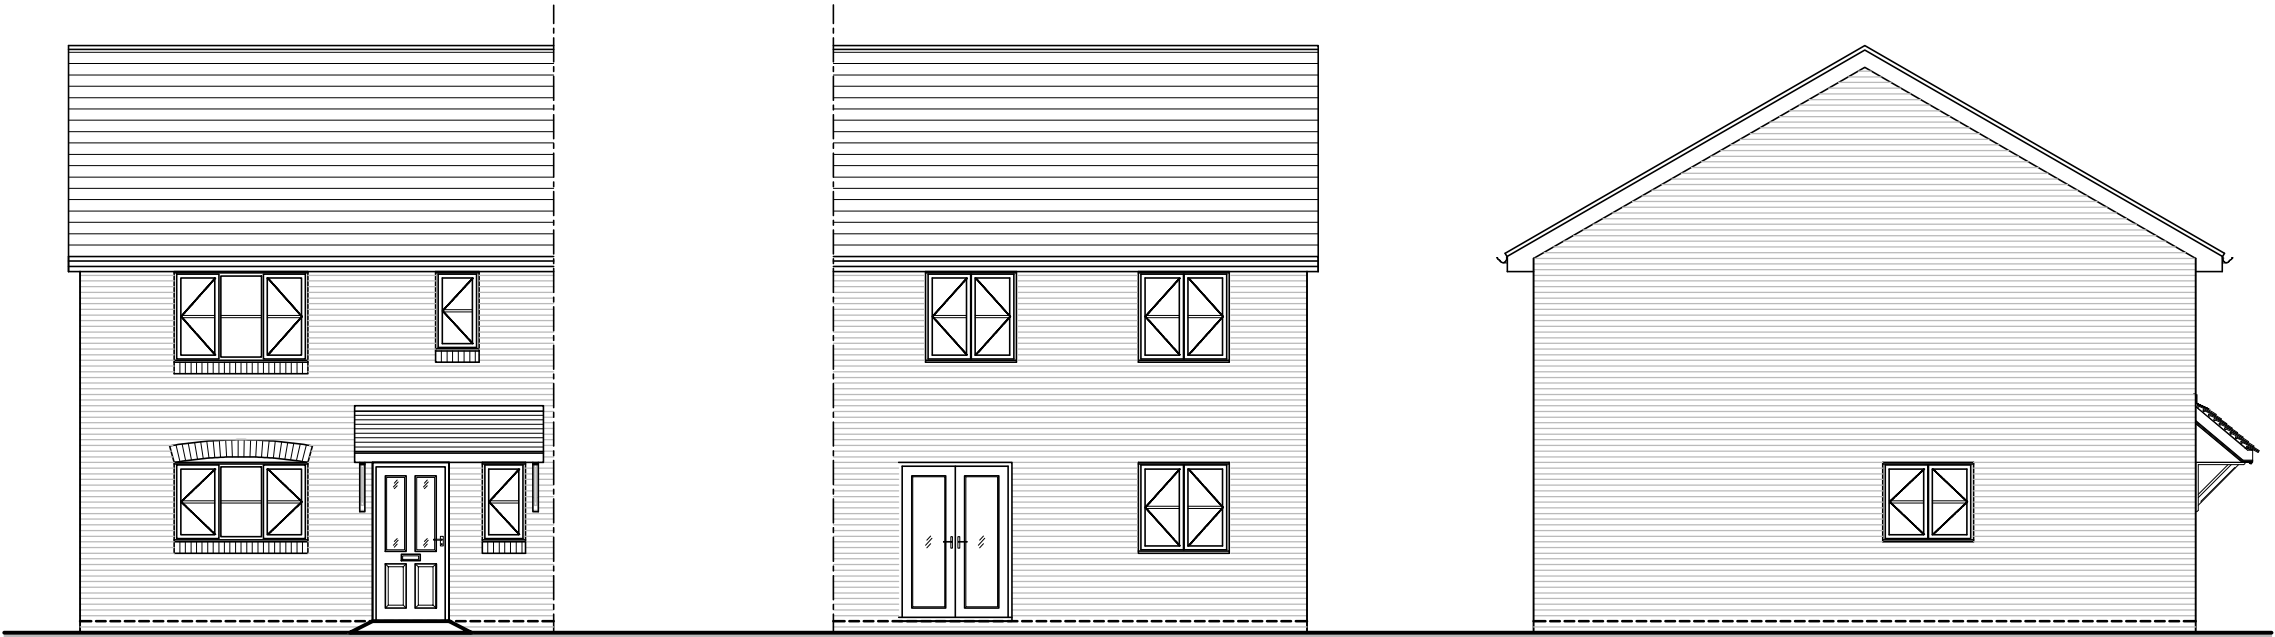


FRONT ELEVATION

REAR ELEVATION


SIDE ELEVATION

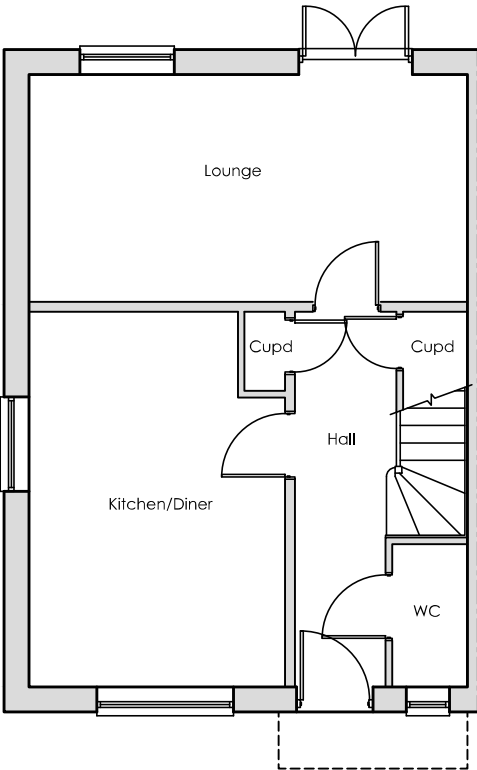

GROUND FLOOR
SCALE 1:100

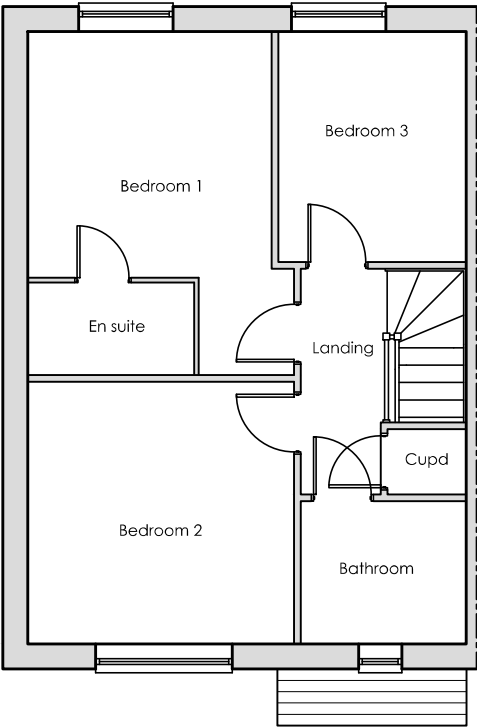


FIRST FLOOR
SCALE 1:100

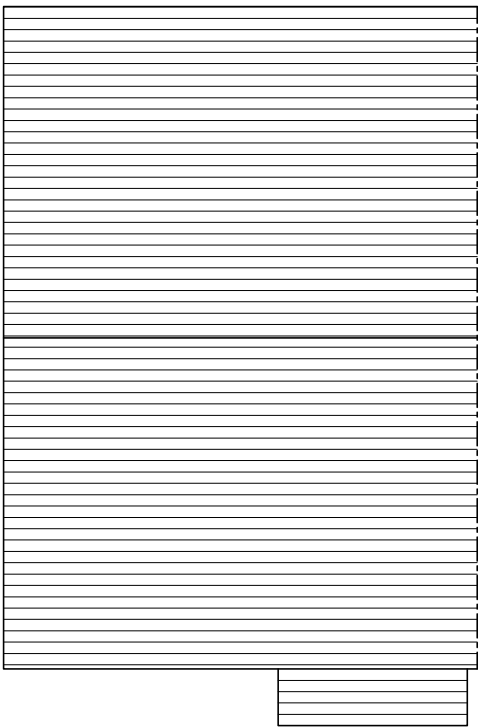

ROOF PLAN
SCALE 1:100

Plots
As - 28
Opp -

 

Project	NEW DWELLINGS EMS WALK EMSWORTH PO10 7QL				Drawing	WILSON - PLANS & ELEVATIONS				Rev.	
					Job-Dwg Number	17017B-PL-3-09					
Client	HAMPSHIRE HOMES										
Status	PLANNING										
Scale	1:100			Sheet Size	A3						
Author	PW	Checked	JP	Date	06/12/18						

		
	www.jpa.design JPA - PORTSMOUTH Suite 1, Winter Works, Rear of 119 Winter Road, Southsea, Portsmouth, PO4 8DS t. +44(0)2393 871 000	