



1 PROPOSED GROUND FLOOR PLAN
Scale: 1:50

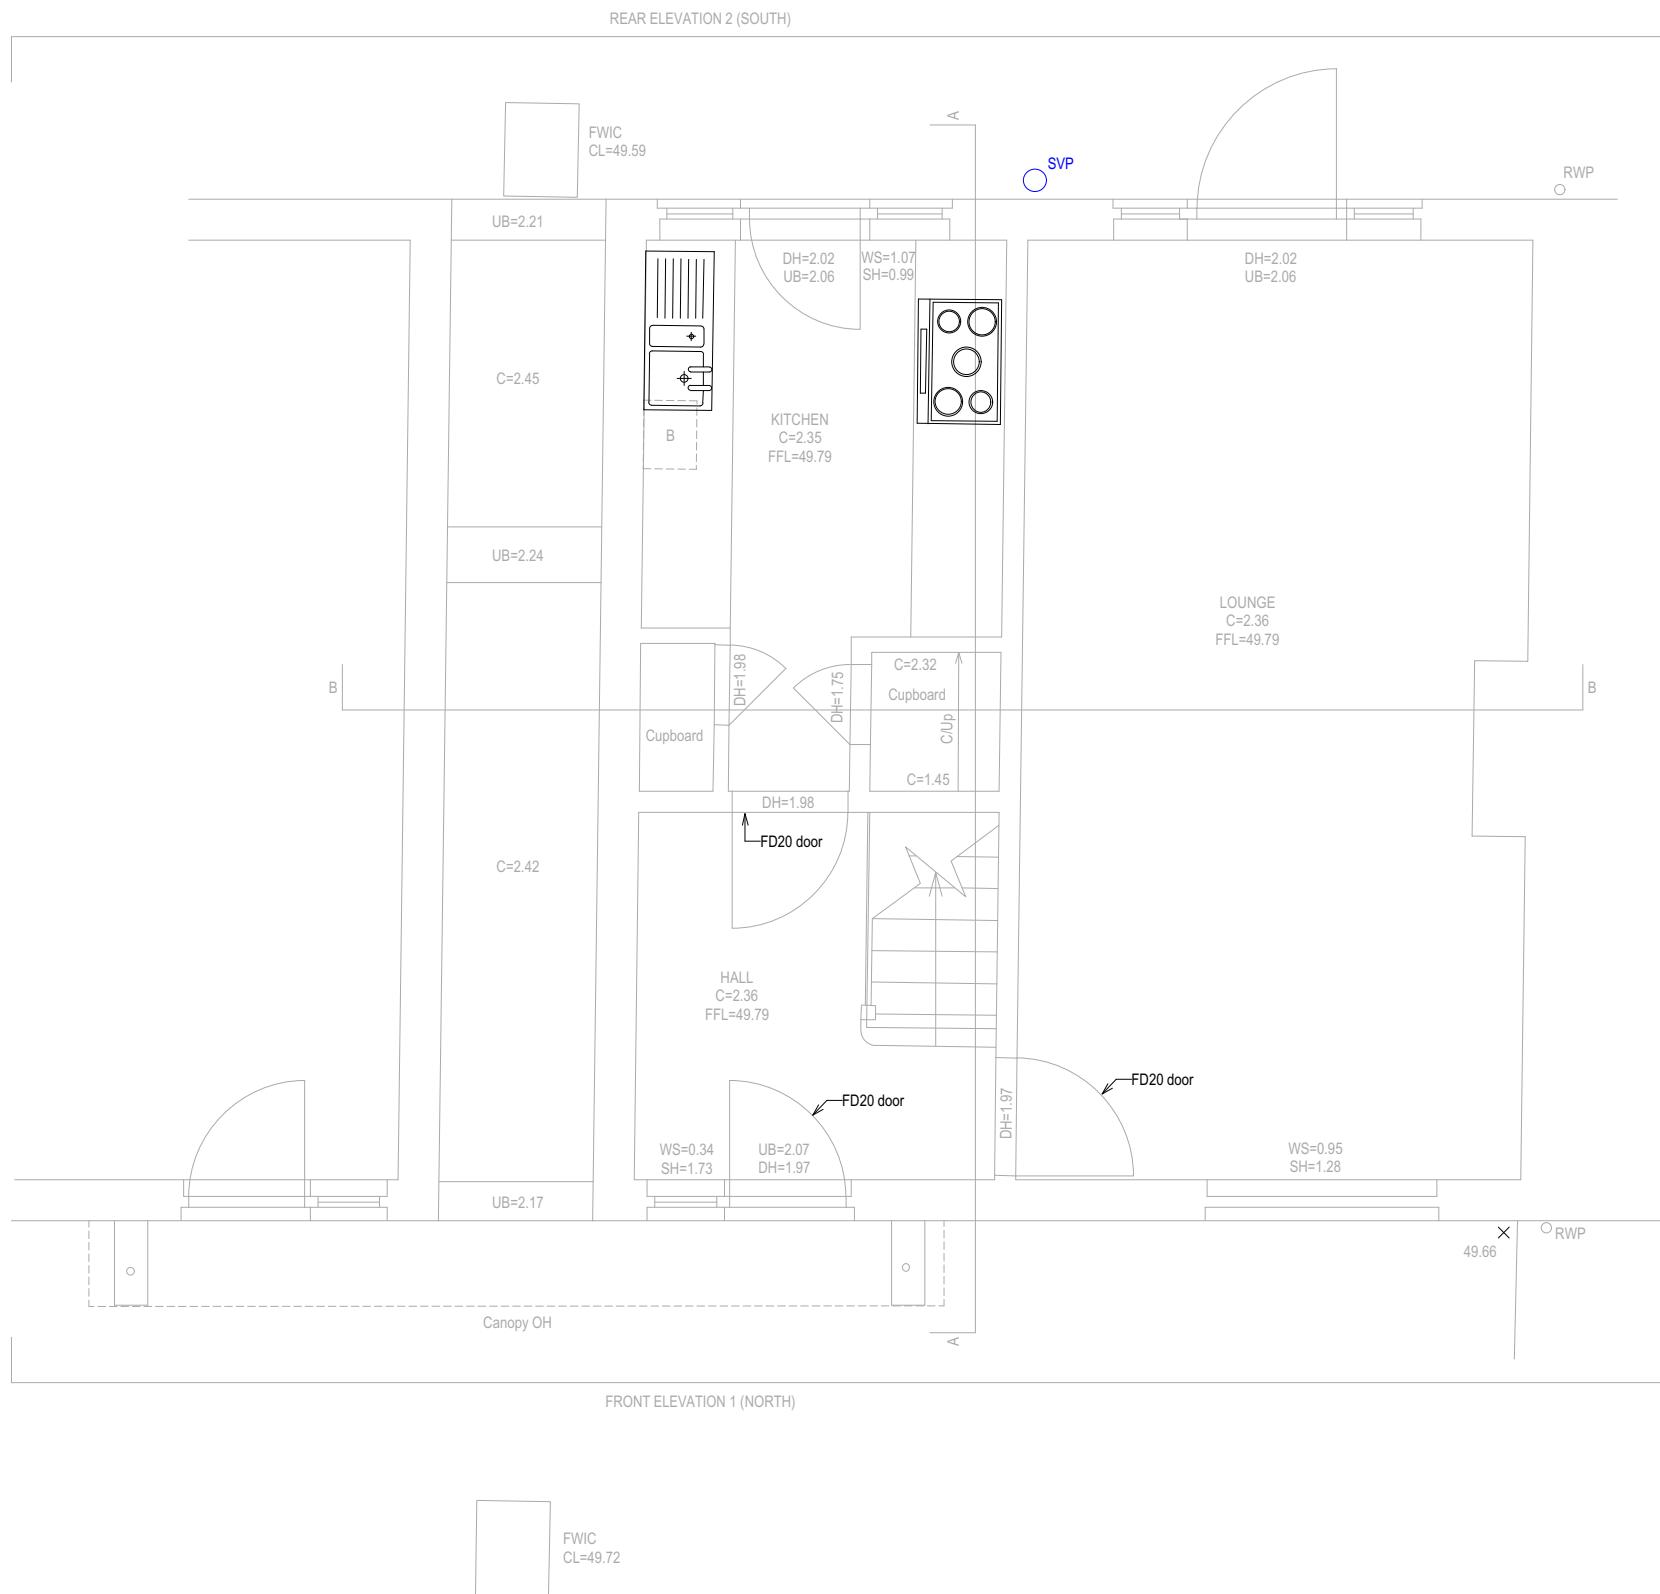


2 PROPOSED 1ST FLOOR PLAN
Scale: 1:50

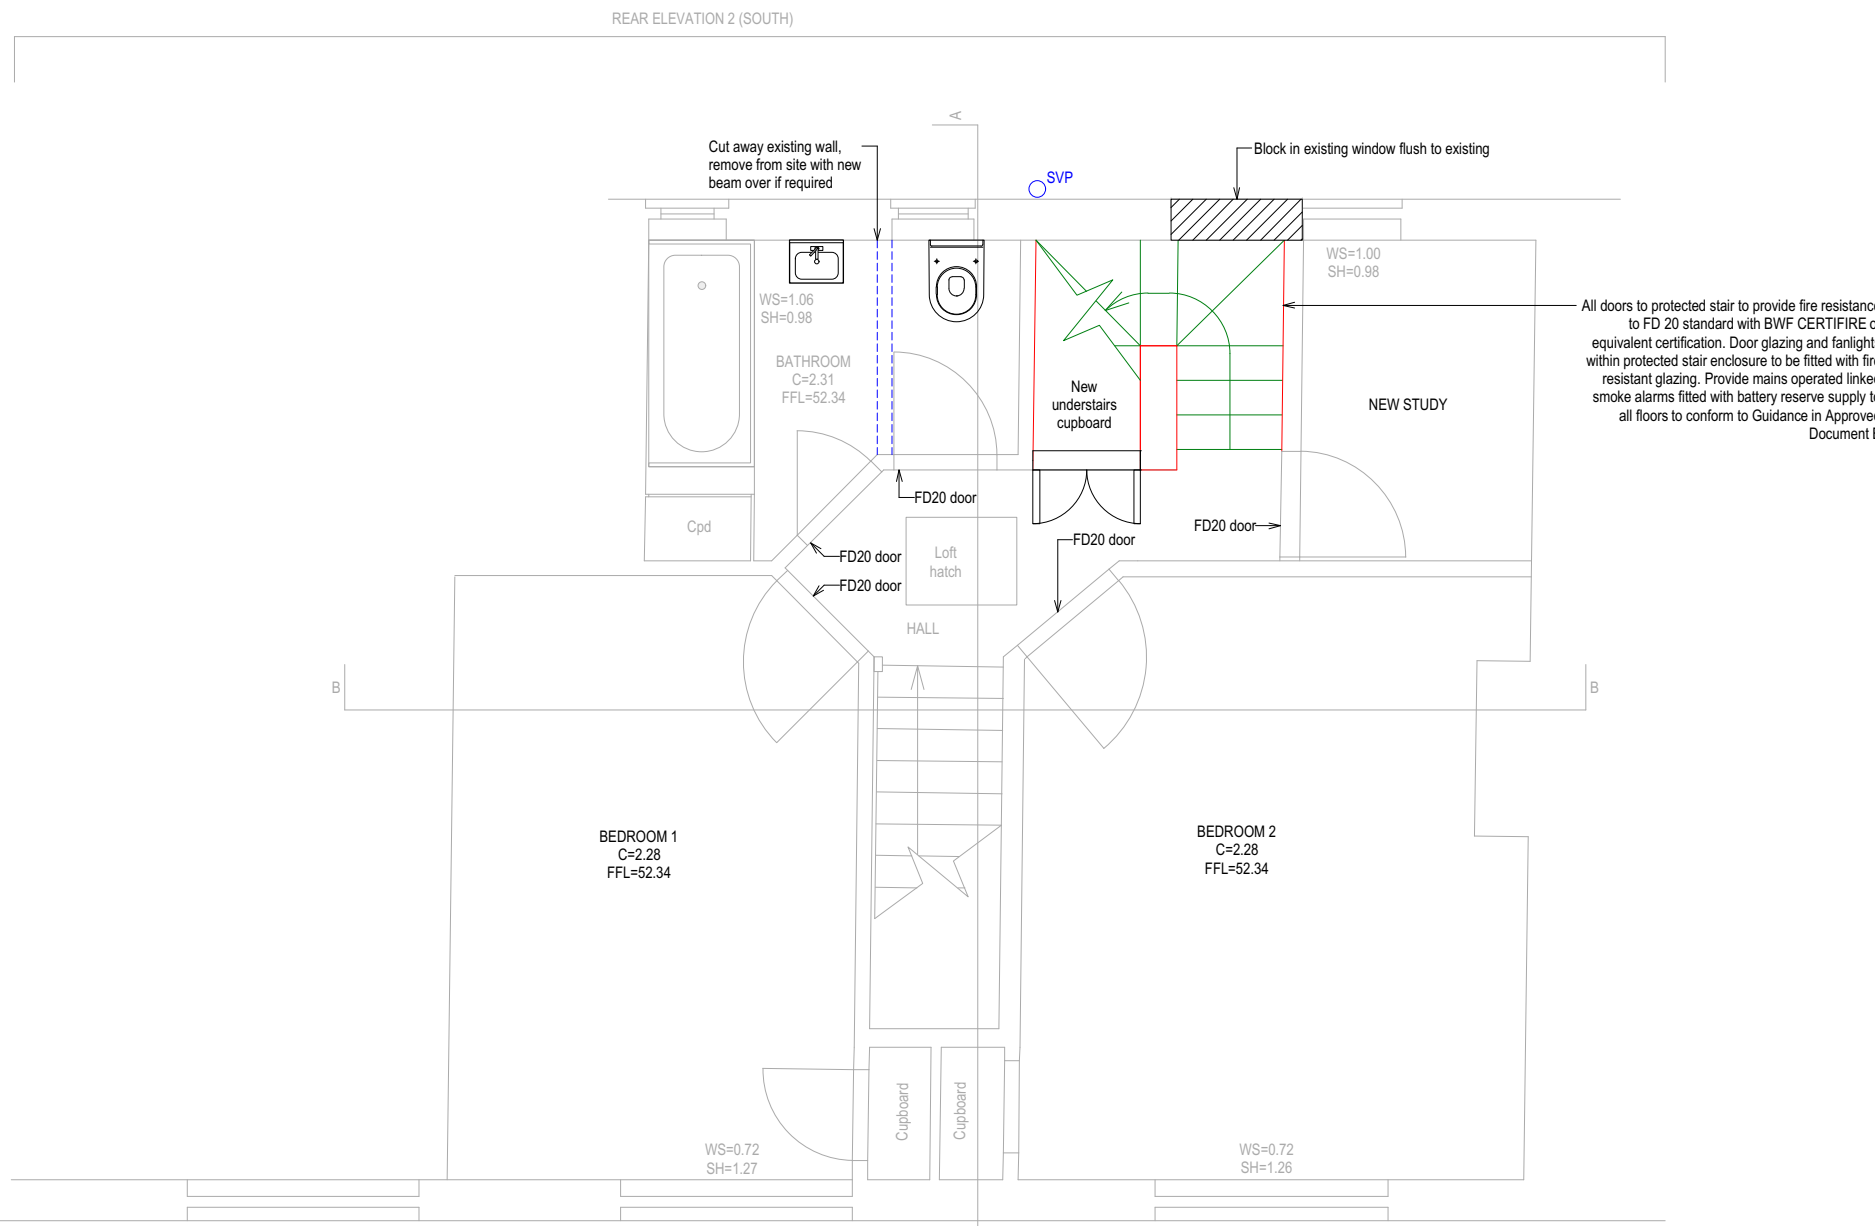

PLANNING

STATION SCHEDULE				
STN	A	500 000	1000 000	50 000
STN	B	499 822	1020 333	49 381

 


NOTES


1. All dimensions and levels to be checked on site by contractor prior to fabrication/construction.
2. This drawing is to be read in conjunction with all relevant consultant's and/or specialist's drawings and documents. Any discrepancies or variations are to be notified to SurveyCloud Ltd before the affected work commences.
3. This drawing and the copyrights and patents therein are the property of SurveyCloud Ltd and may not be used or reproduced without prior consent.

Notes
Exposed exterior materials
Dormer cheeks/faces finished with vertical hanging tiles to match roof.
White colour upvc windows to match existing.
Black colour upvc rainwater goods, fascia & soffits to match existing.
Flat roof finished with grey colour 2 ply membrane.


6 PROPOSED SECTION A-A
Scale: 1:50

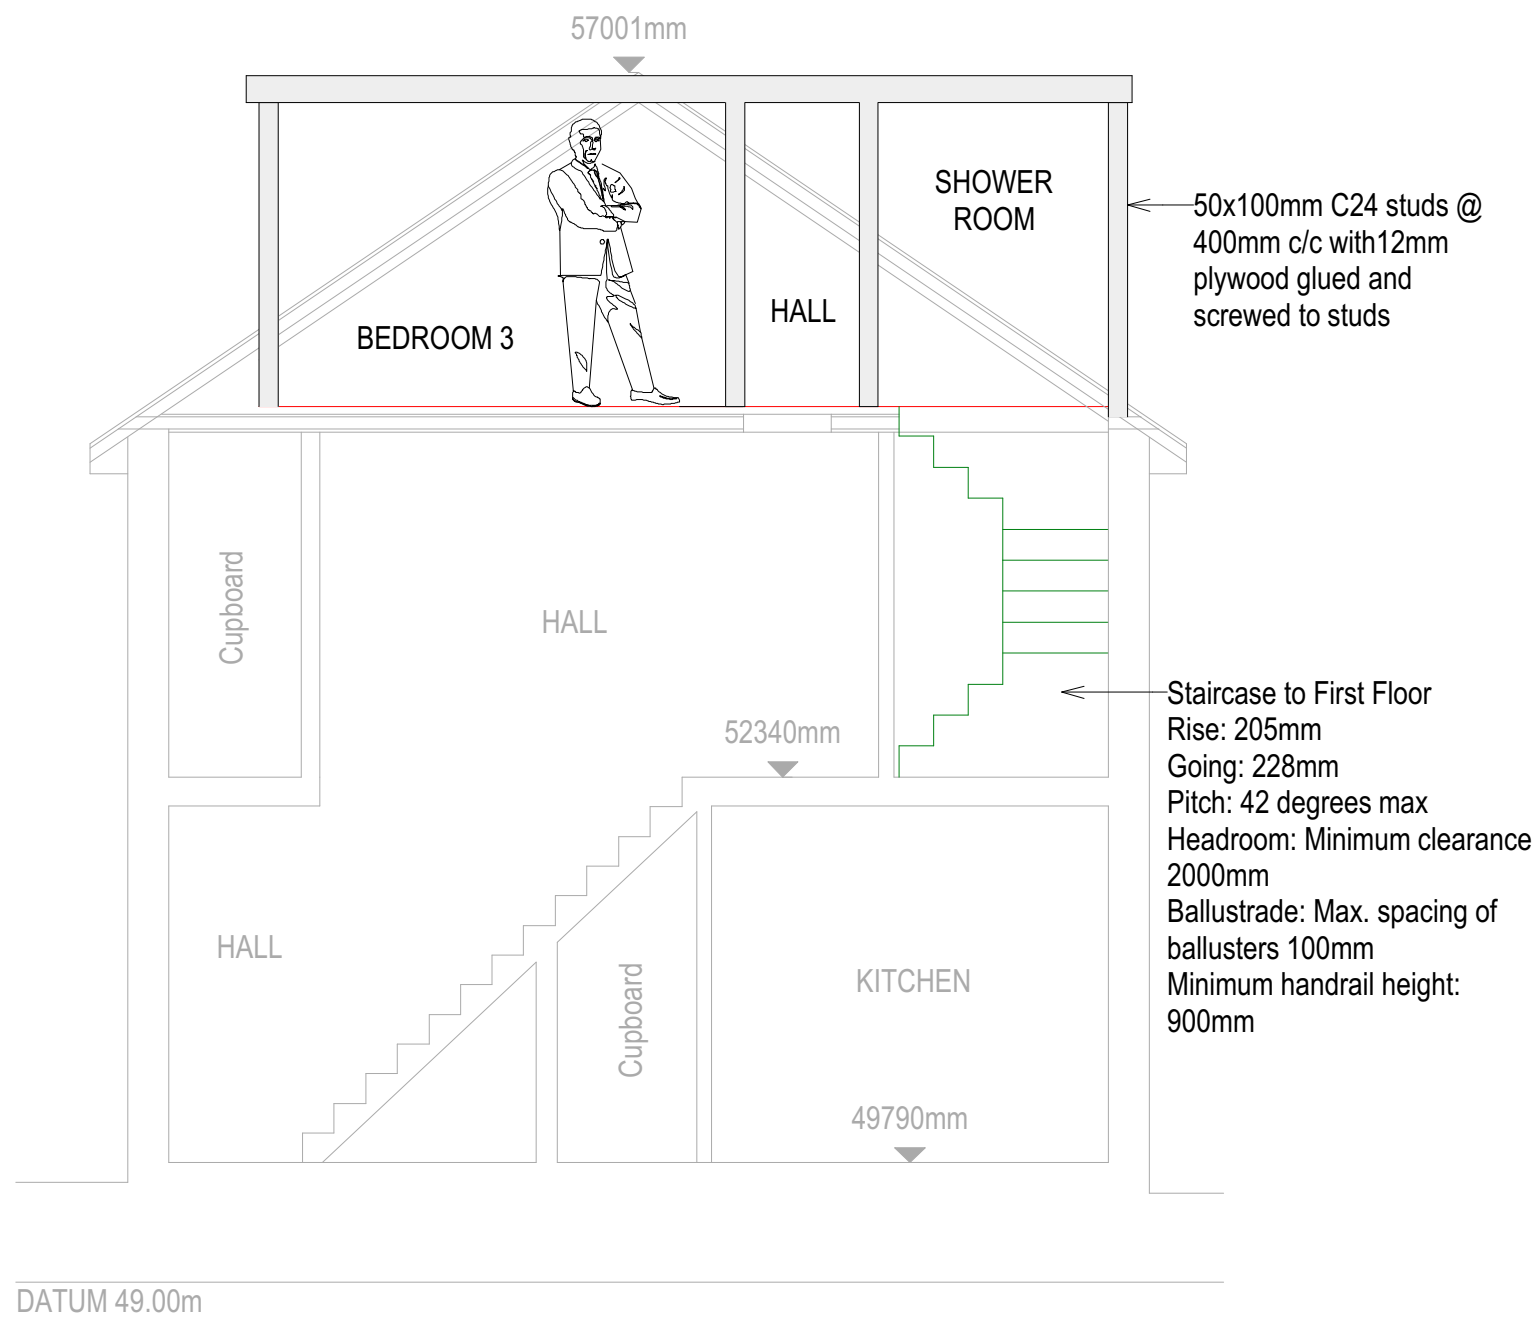


3 PROPOSED LOFT
Scale: 1:50

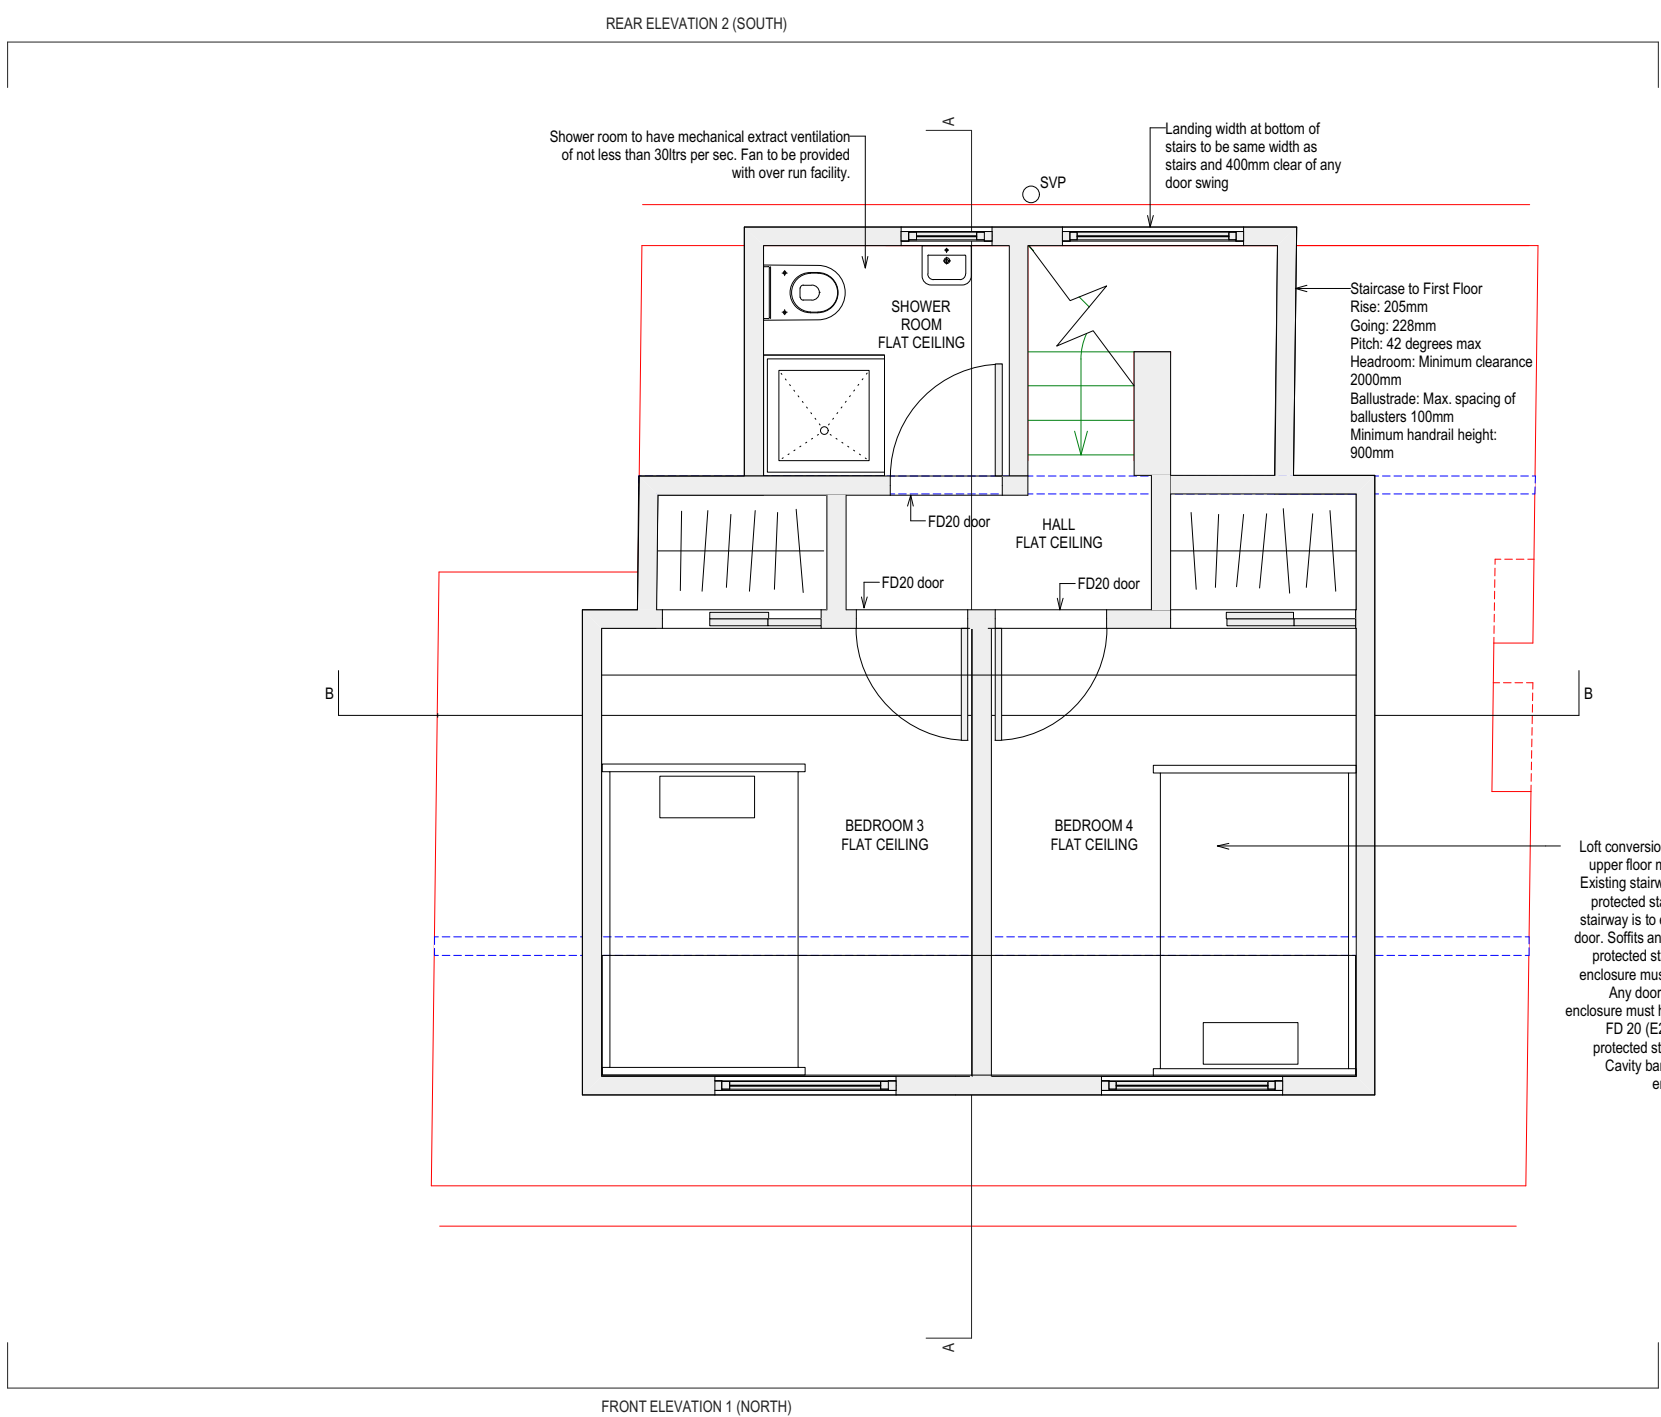

4 PROPOSED FRONT ELEVATION 1
Scale: 1:100

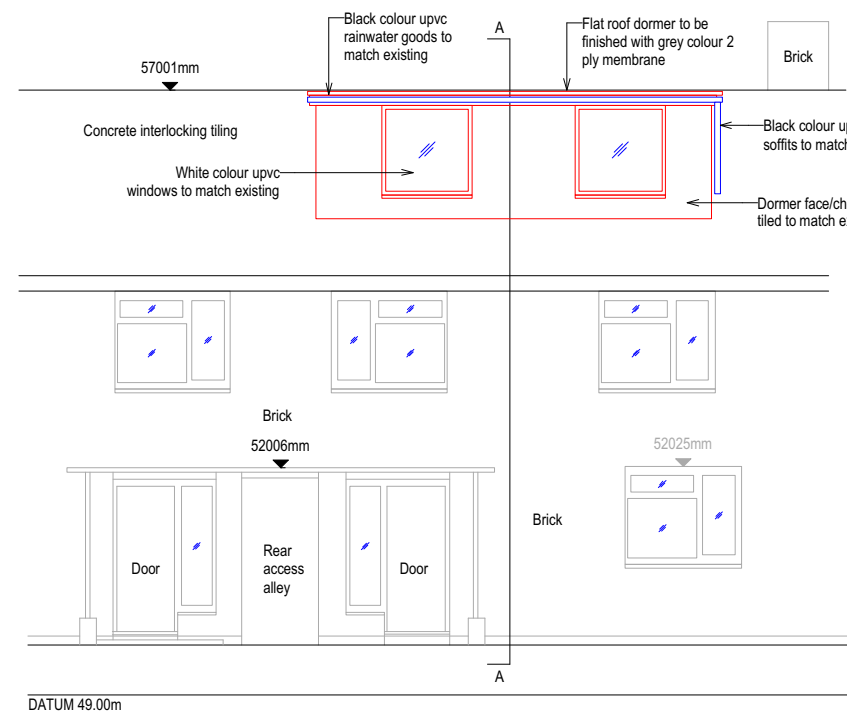

5 PROPOSED REAR ELEVATION 2
Scale: 1:100

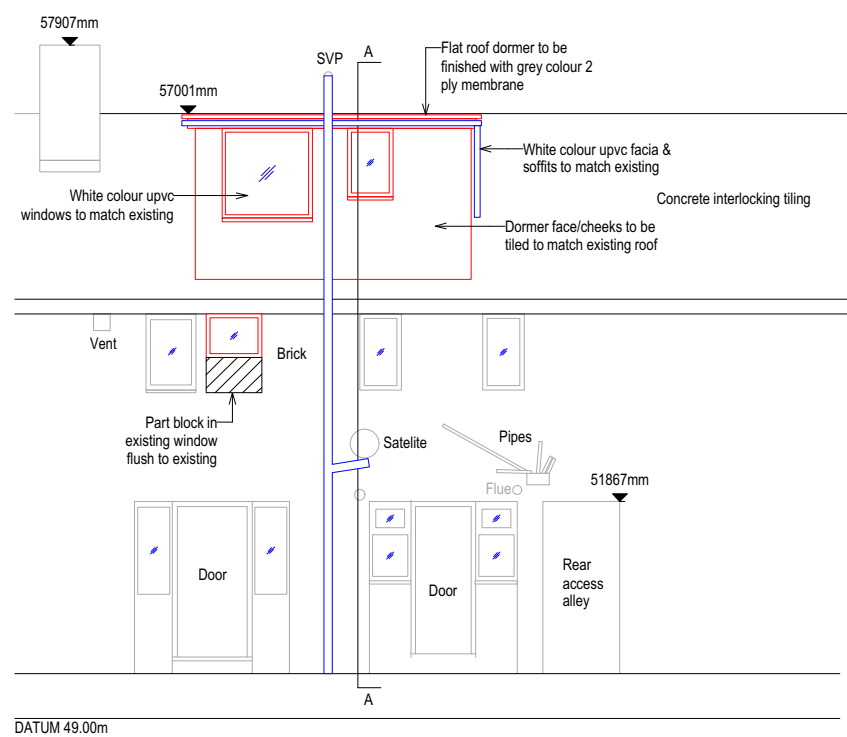

LEVEL DATA			
Levels are based on Temporary Bench Mark (TBM) located on Station A. Value = 50.00m			
KEY			
1. All dimensions and levels to be checked on site by contractor prior to fabrication/construction.			
2. This drawing is to be read in conjunction with all relevant consultant's and/or specialist's drawings and documents. Any discrepancies or variations are to be notified to SurveyCloud Ltd before the affected work commences.			
3. This drawing and the copyrights and patents therein are the property of SurveyCloud Ltd and may not be used or reproduced without prior consent.			
A	Approximate	LB	Liter Bin
AB	As Brick	LP	Lamp Post
AC	Arch Crown Height	LBS	Lighting Bollard
Agg	Aggregate	MH	Manhole
AS	Arch Spring Height	MK	Marker Post
Asph	Asphalt	MPO	Master Post
B	Bolted	NP	Name Plate
BB	Bullfinch Beacon	OH	Overhead Cable
BH	Bonfire	OH	Overhead Building
Bpw	Brick Pavers	OE	Overhead Electric Cable
BKG	Back Inlet Gully	CHT	Overhead Telecom Cable
BRW	Brick Wall	FB	Foot Box
BS	Brick Sill	FM	Foot Mole
C	Ceiling Height	PO	Post
Clap	Ceiling Slopes Up	PWL	Parapet Wall Level
CL	Cover Level	RE	Removable Bollard
Cob	Cobbles	RE	Roading Eye
Conc	Concrete	RG	Road Gully
Coar	Crazy Paving	RL	Ridge Level
Cpd	Cupboard	RPO	Relocatable Pipe
CPO	Concrete Post	RS	Road Sign
CPS	Concrete Paving Stone	RWP	Rainwater Pipe
CWT	Cold Water Tank	SH	Window Sill to Head Height
D	Depth (metres)	SP	Soil Pipe
DC	Drainage Channel	SSL	Structure Sill Level
DH	Door Head Height	SVP	Soil Vent Pipe
DPC	Damp Proof Course	SWC	Surface Water IC
EL	Elbow Level	TCH	Telephone Cell Box
EP	Electric Pole	TFL	Top Fence Level
ER	Earth Rod	TL	Traffic Light
FB	Fixed Bollard	TLCB	Traffic Light Control Box
FLL	Finished Floor Level	Trnac	Tarmac
FM	Fire Hydrant	TP	Telegraph Pole
FL	Flood Light	TPD	Timber Post
FPO	Flag Pole	TWL	Top Wall Level
FRO	Flat Roof Level	U	Unknown
FRL	Flat Roof Level	UB	Underside of Beam Height
FWC	Four Water IC	UBW	Underside of Boxing Height
G	Gully	UD	Underside of Ducting Height
GM	Gas Meter	UP	Underside of Pipe Height
GP	Gas Pipe	US	Underside
GPO	Gate Post	UTL	Unable to Lift
H	Height (metres)	VP	Vent Pipe
HB	Hinged Bollard	WAC	Window Arch Crown Height
HWC	Hot Water Cylinder	WAS	Window Arch Spring Height
IC	Inspection Cover	WH	Window Head Height
ID	Invert Depth	WL	Water Level
IL	Invert Level	WM	Water Meter
JB	Junction Box	WP	Water Pipe
KIS	Kerb Inlet Gully	WS	Window Sill Height
L	Level	WSV	Water Stop Valve

B	bedroom number text amended	12/12/18
	submitted to planning	28/11/18
Revision	Comment	Date
Client GARY PRATT		
Project 16 FARRINGTON ROAD HAVANT HAMPSHIRE PO9 2UR		
Title PROPOSED FLOOR PLANS, ELEVATIONS, SECTIONS		

Drawing Number SD18512P-0	Revision B	Status PLANNING
Scale AS SHOWN	Sheet Size A1	Drawn By DW
		Date JUNE 2018



10 SURVEYCLOUD LTD
Sheep
Hamphshire
GU35 2DW

Phone 07800 808 808
Office 01700 326 485
mail@surveycloud.co.uk
www.surveycloud.co

B	bedroom number text amended	12/12/18
A	submitted to planning	28/11/15
Revision	Comment	Date
Client GARY PRATT		
Project 16 FARRINGDON ROAD HAVANT HAMPSHIRE PO9 2LR		
Title PROPOSED FLOOR PLANS, ELEVATIONS, SECTIONS		
Drawing Number SD/165/12-P2.0	Revision B	Status PLANNING
Scale AS SHOWN	Sheet Size A1	Drawn By DW
Date JUNE 2018		
SURVEYCLOUD LTD		
10 Church Road Hampshire GU22 2DW		
Phone 07800 808 808 Office 01793 822 486 mail@surveycloud.co.uk www.surveycloud.co.uk		