


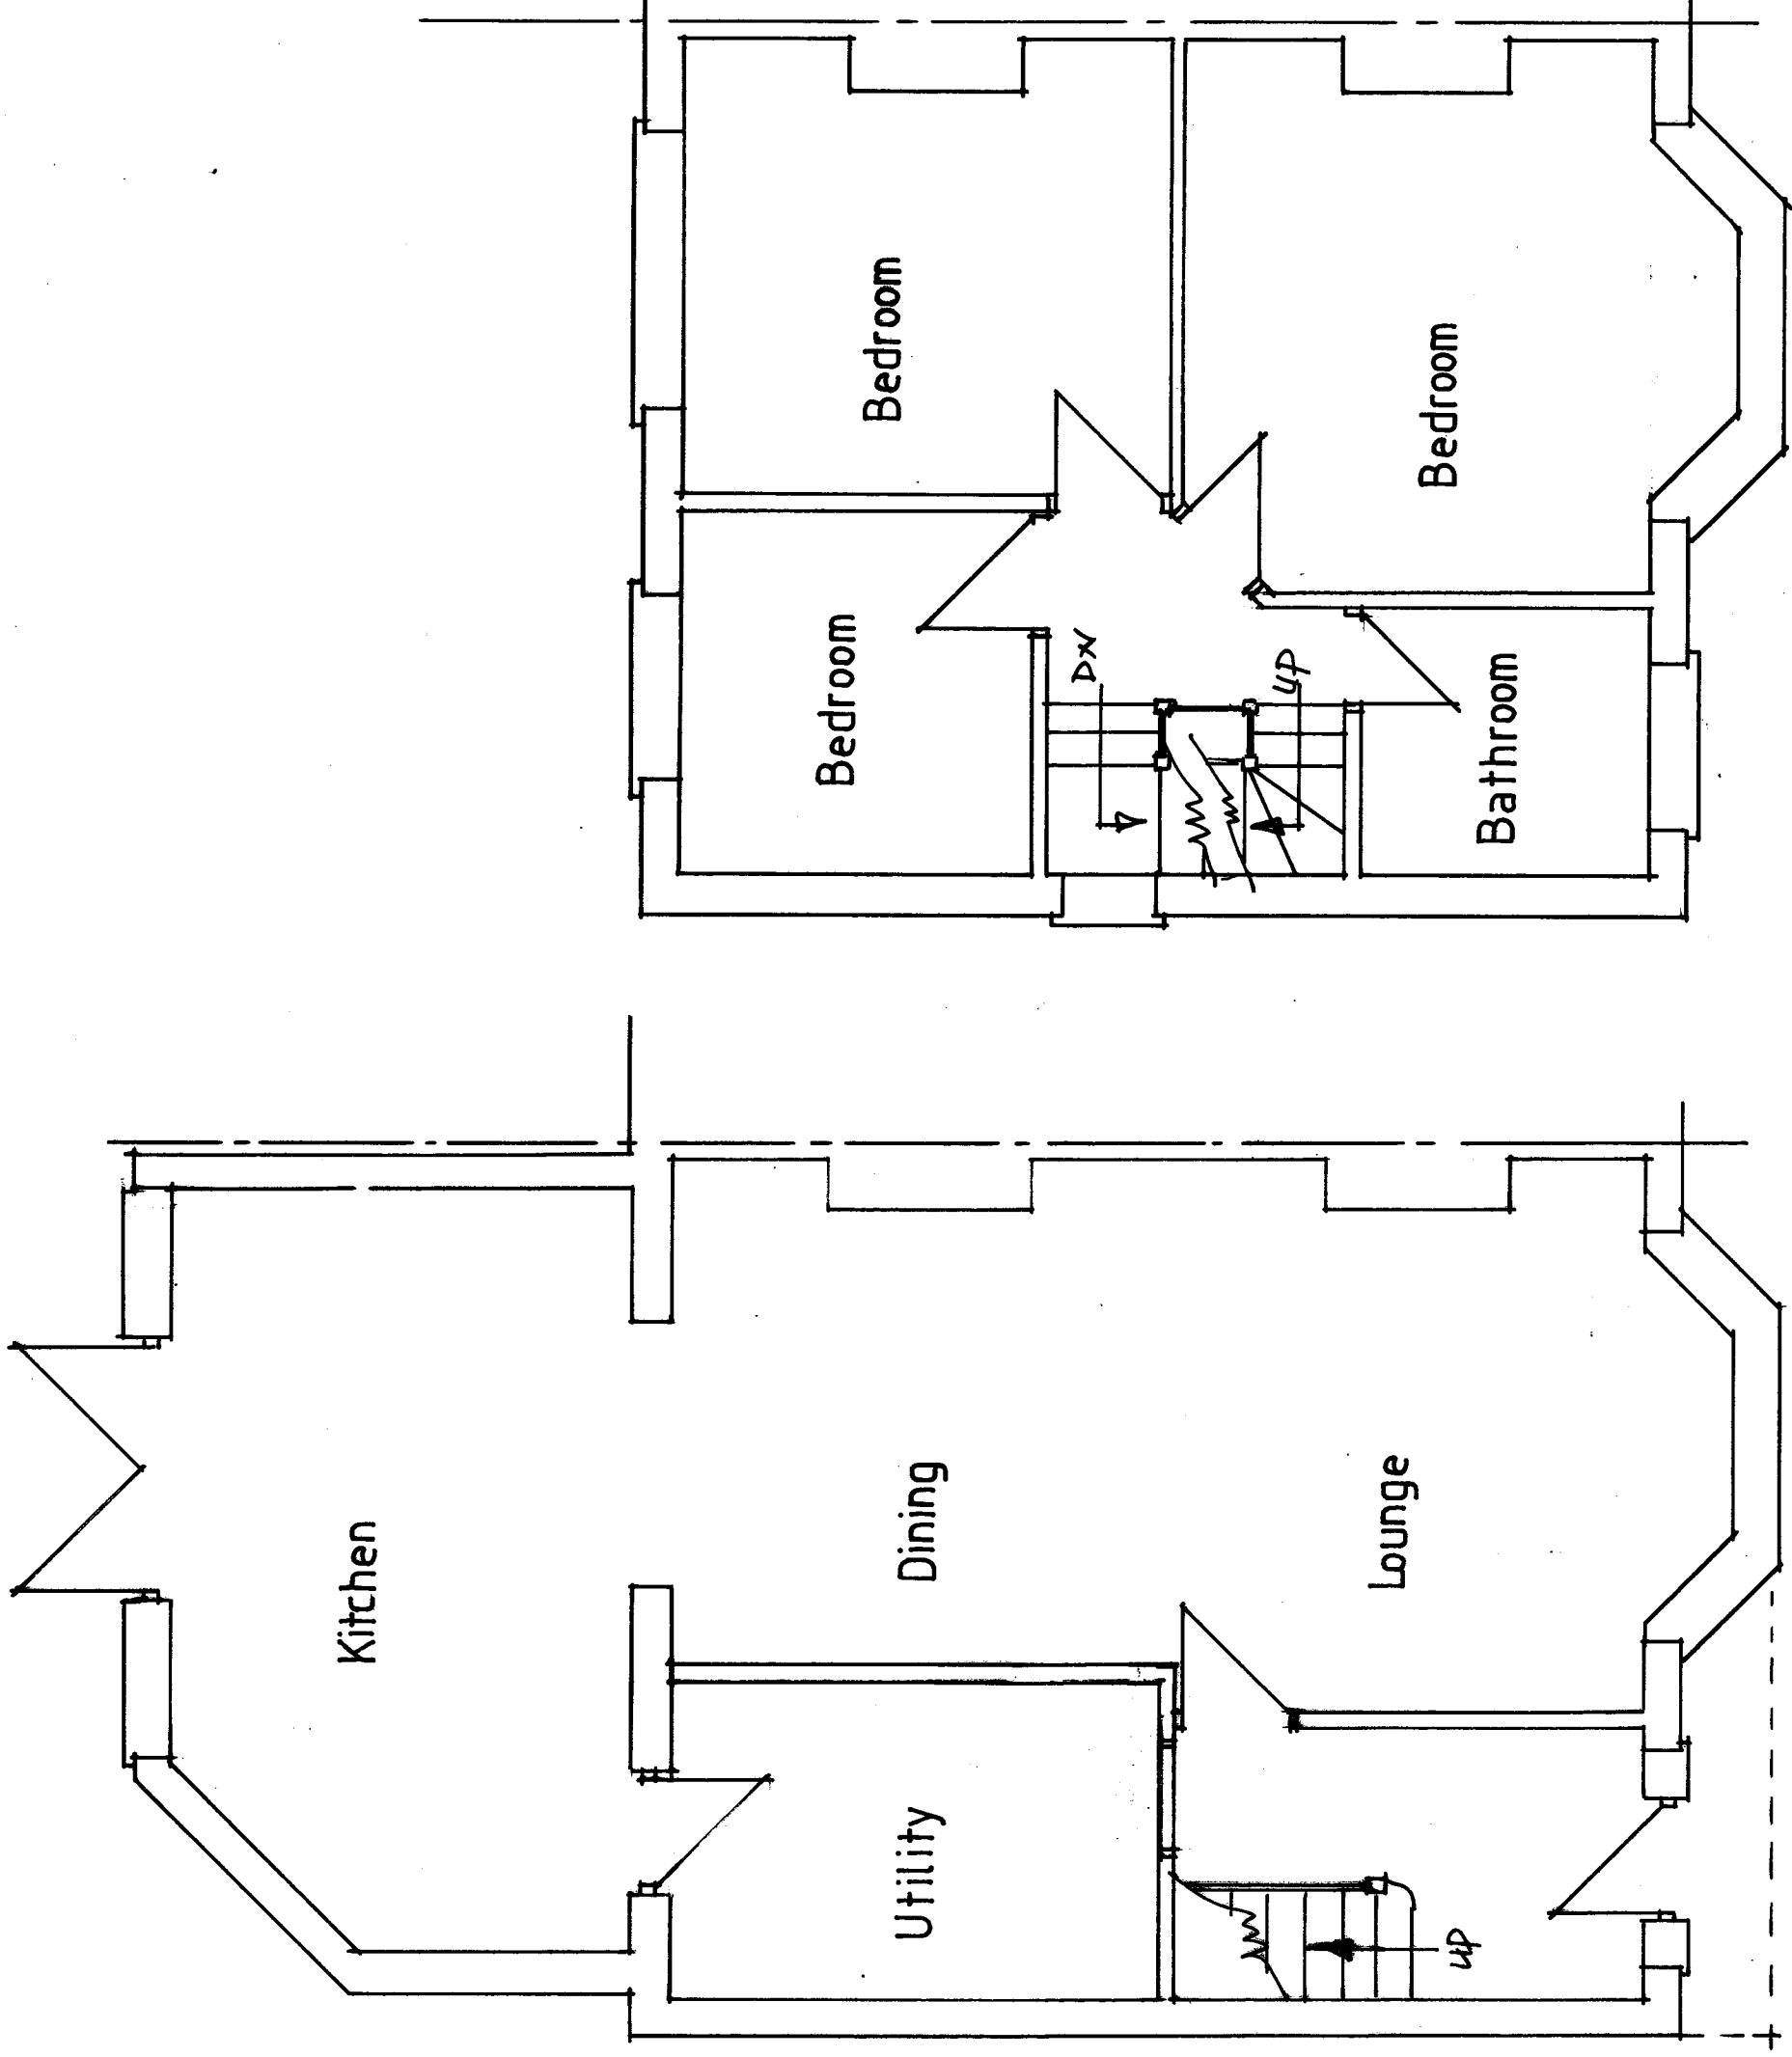

Ground Floor Plan

First Floor Plan

34 Alder Moor Road
Purbrook

Scale 1:50

November 2018