



0 2.5m 5m

 


Plots
AS: 81
OPP: 58


Floor Area :
GF: 57.04 sqm 613.97 sq ft
FF: 57.04 sqm 613.97 sq ft
TOTAL: 114.08 sqm 1227.95 sq ft

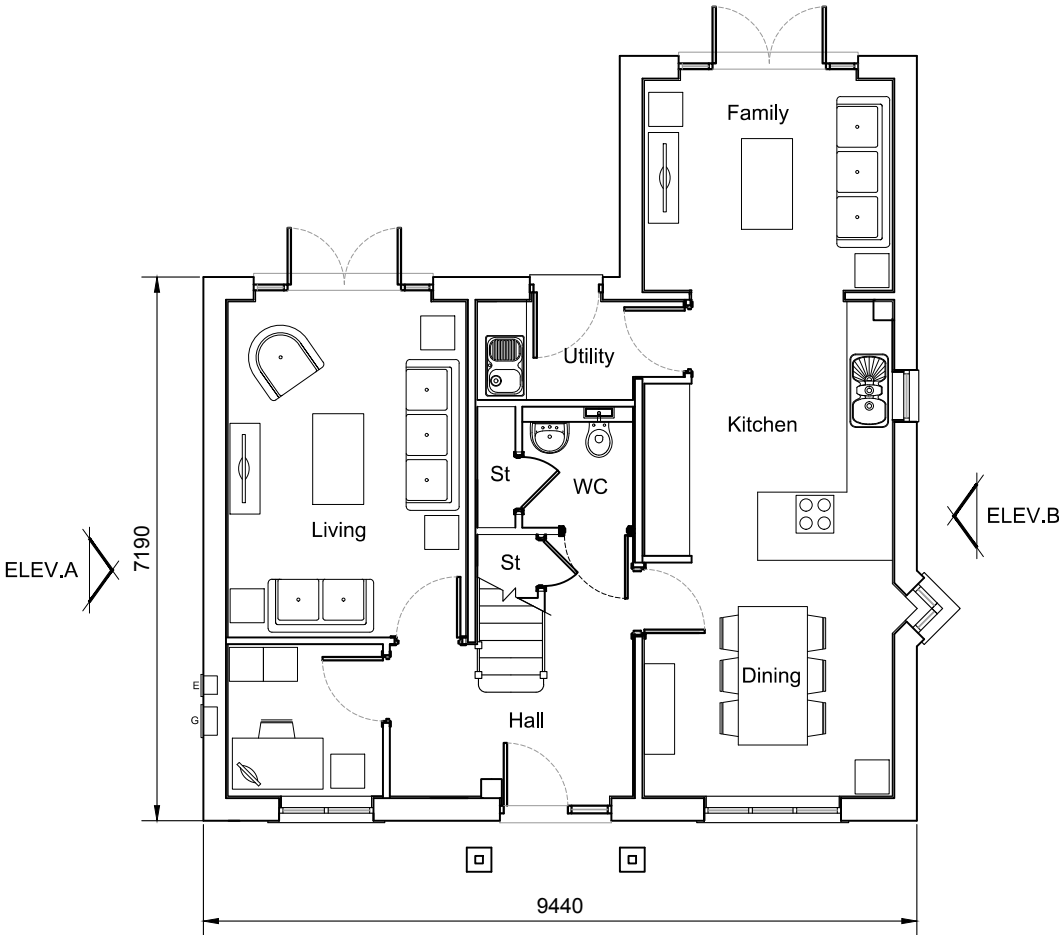

Ground Floor Plan

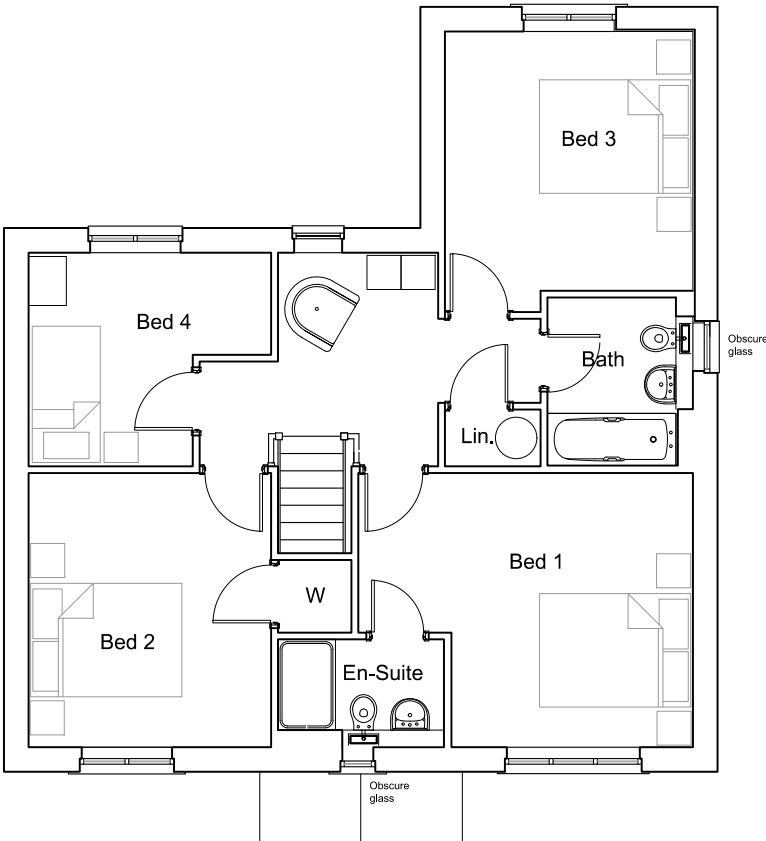

First Floor Plan

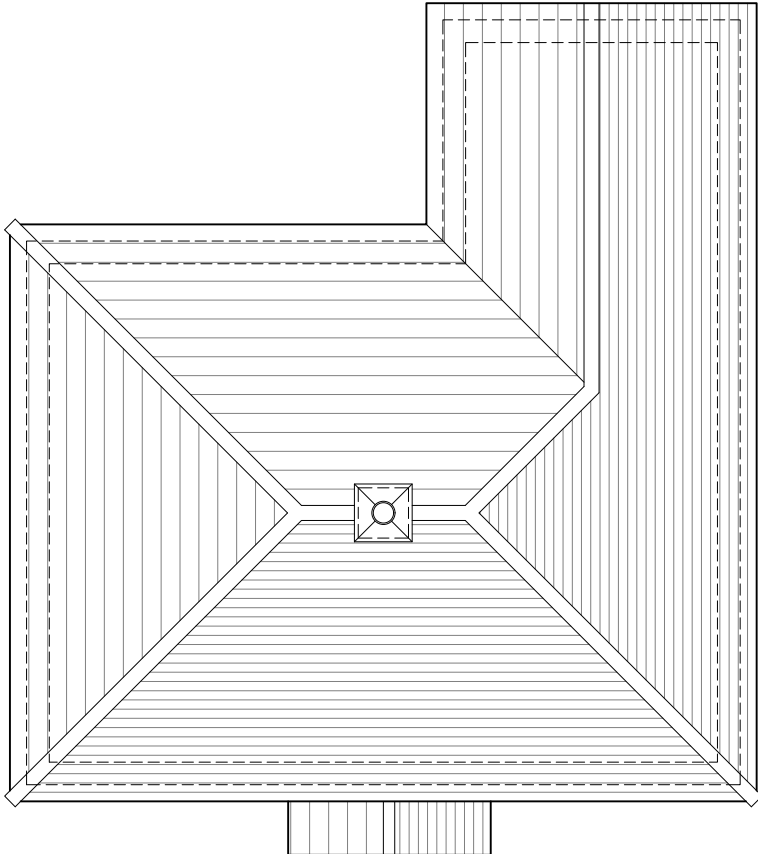

Roof Plan

REV.	DATE	REVISIONS:	By
x	xx/xx/xx	xxxxx	XX
© COPYRIGHT EXISTS ON THE DESIGNS AND INFORMATION SHOWN ON THIS DRAWING			
This drawing may be scaled or cross referenced to the scale bar for planning application purposes only. Do not scale for any other purpose, use figured dimensions only. Subject to site survey and all necessary consents.			
All dimensions to be checked by user and any discrepancies, errors or omissions to be reported to the Architect before work commences. This drawing is to be read in conjunction with all other relevant materials.			

Planning

CLIENT: Bellway Homes LTD (Wessex)		PROJECT: Bartons Road, Havant		Broadmede House Farnham Business Park Weydon Lane Farnham Surrey GU9 8QT Tel. 01252 267878 info@osparchitecture.com www.osparchitecture.com O'KEEFE SCANLON LIMITED 
SCALE: 1:100 (A3 ORIGINAL)		DRAWING: Elm - 4 Bedroom House Feature Plot Plans		
DRAWN: OT DATE: Apr 2018	17300	P144	—	

Broadmeads House
Farnham Business Park
Weydon Lane
Farnham
Surrey
GU9 8QT
Tel. 01252 267878
info@osparchitecture.com
www.osparchitecture.com

