





NOTES

Materials



- Roof - zinc grey flat roofing membrane
- Fascia and Eaves - zinc grey colour coated aluminium
- Windows and External doors - zinc grey colour coated aluminium slimline framing with clear glazed double glazing.
- Walls - Existing garden brick wall retained. New flint and brick walling with natural stone coping to match existing.

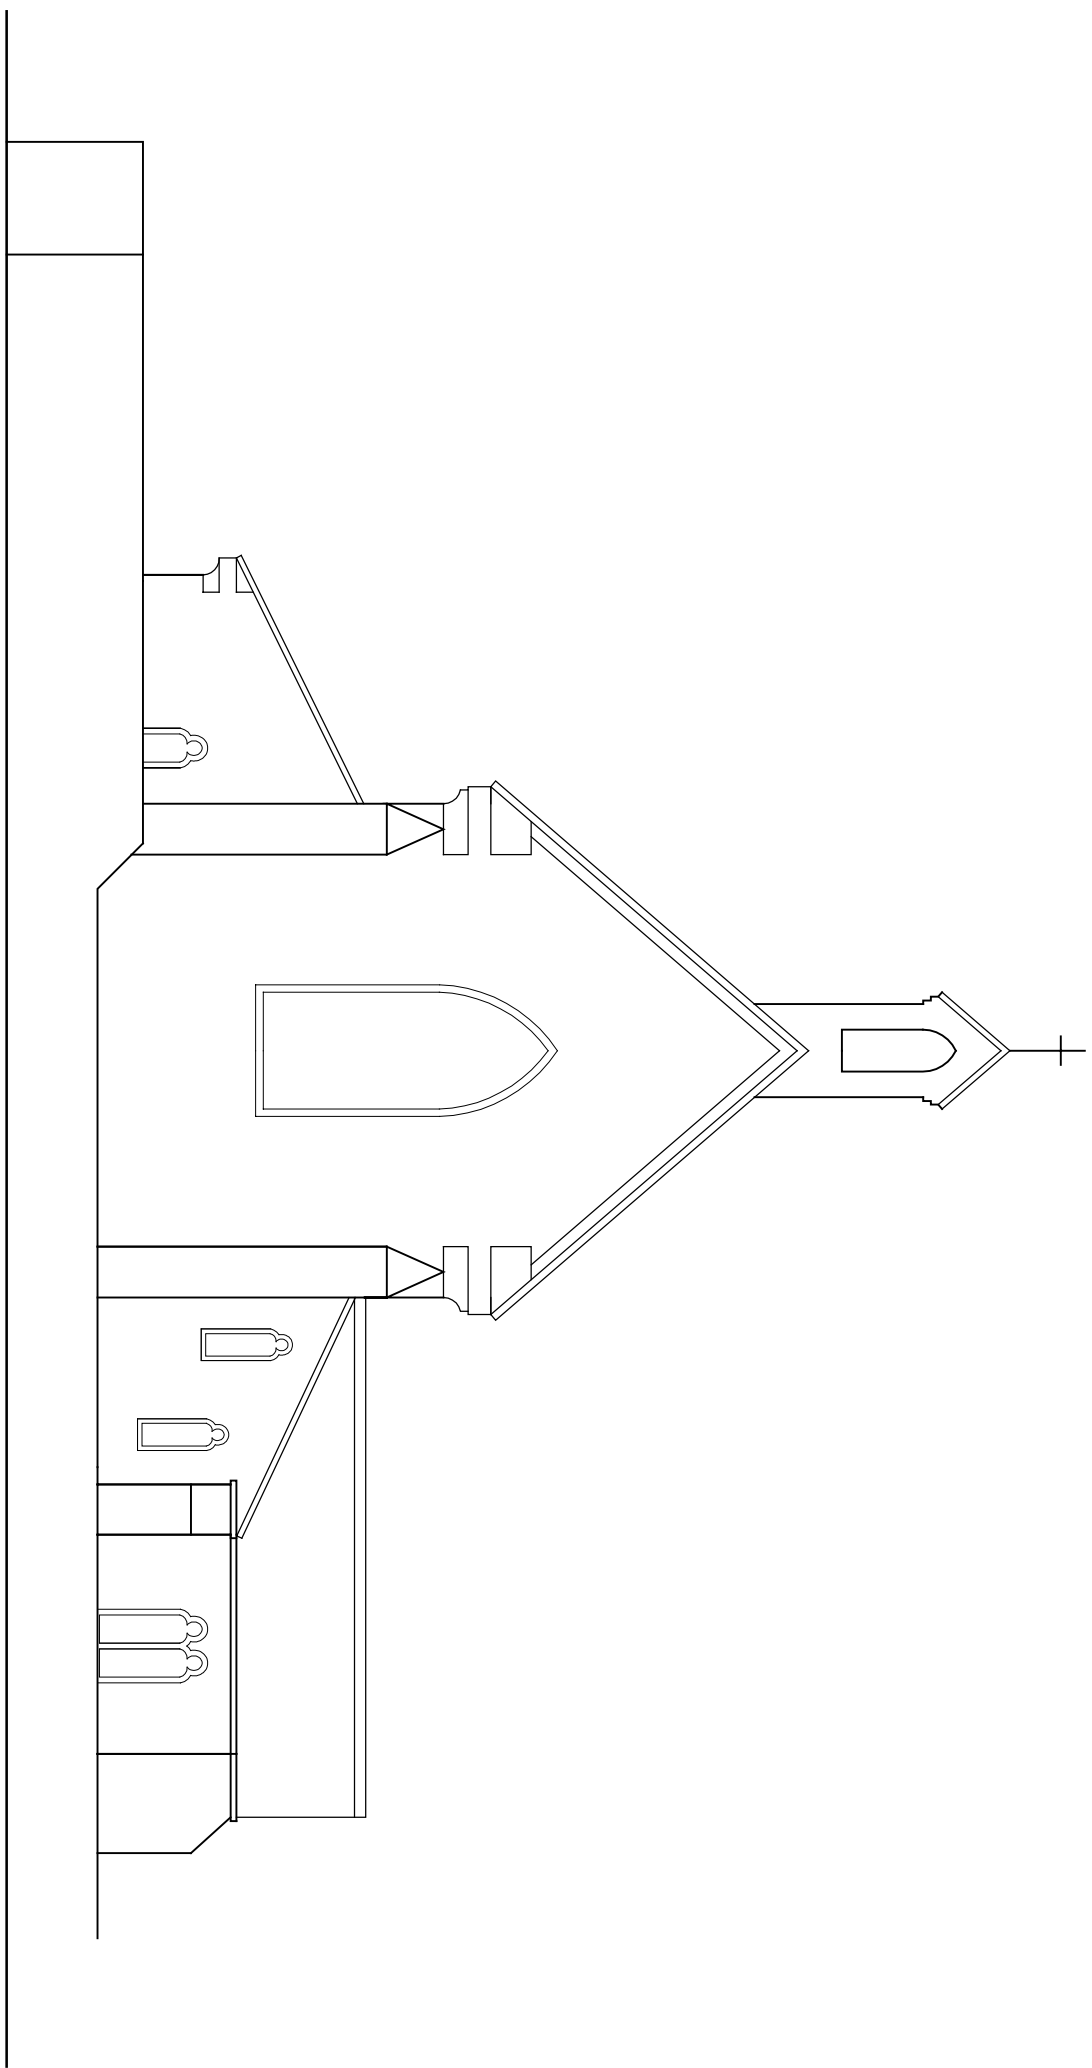

Existing Elevations
Scale 1:100

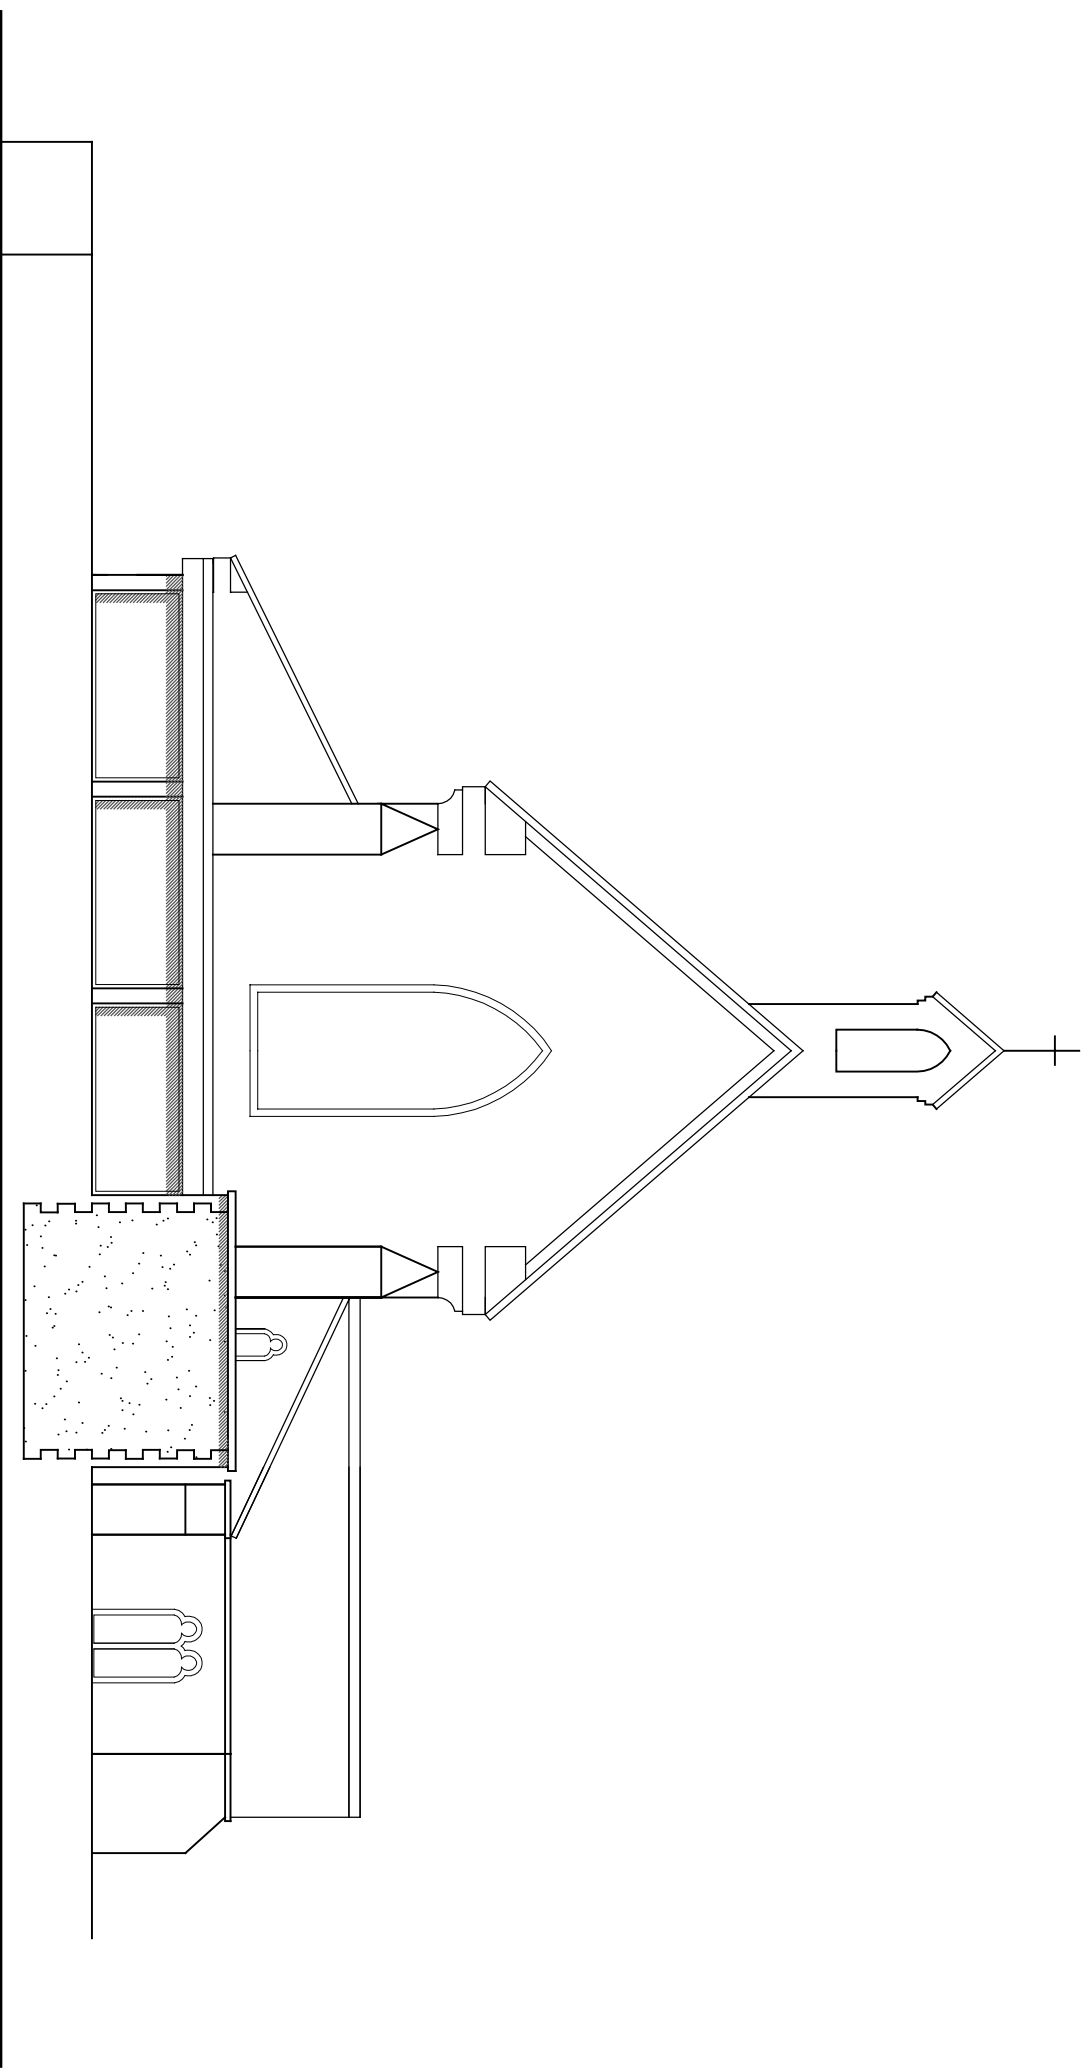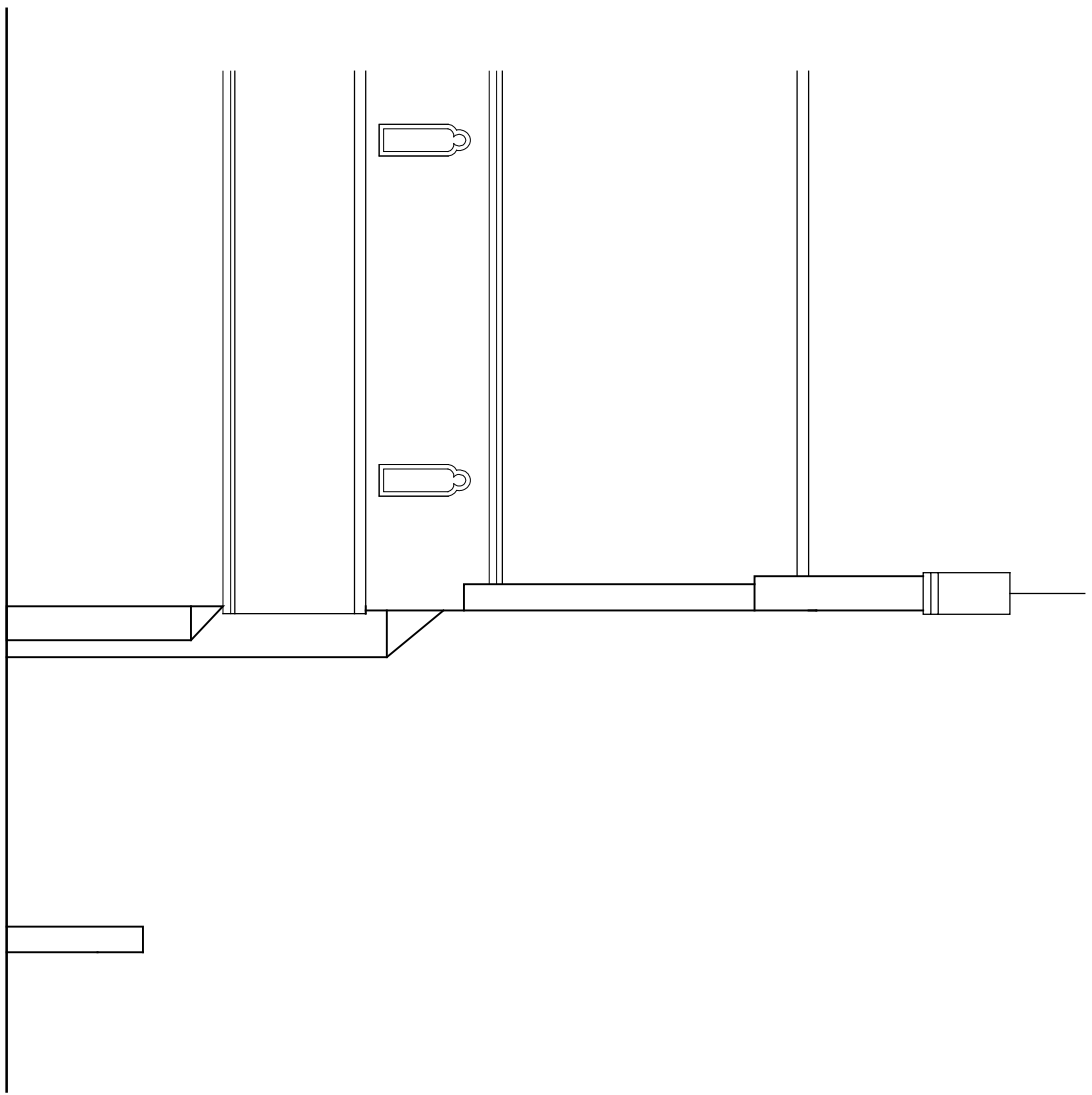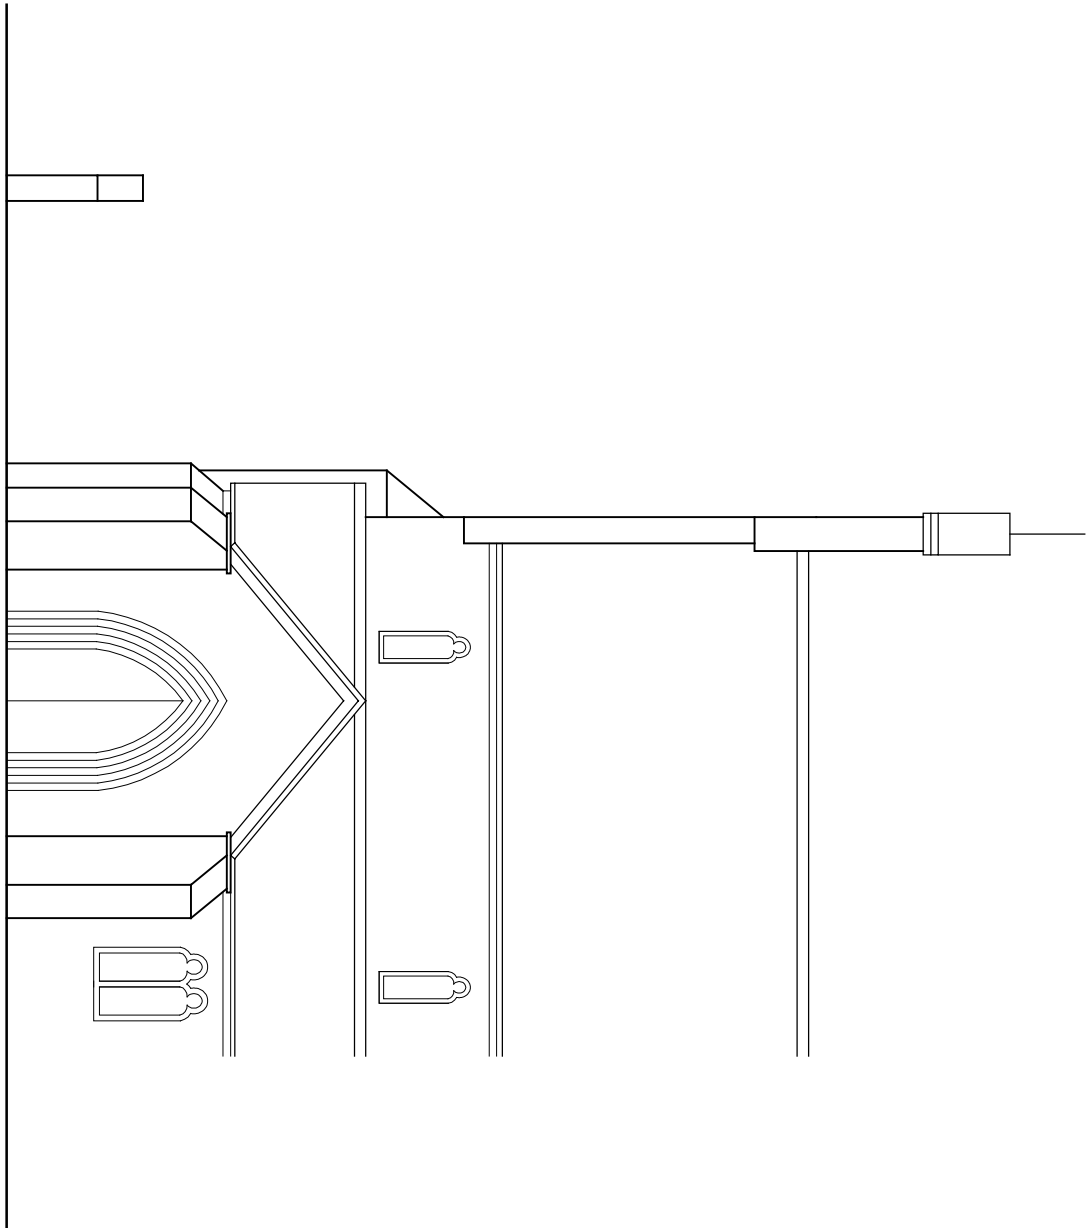


Proposed Elevations
Scale 1:100

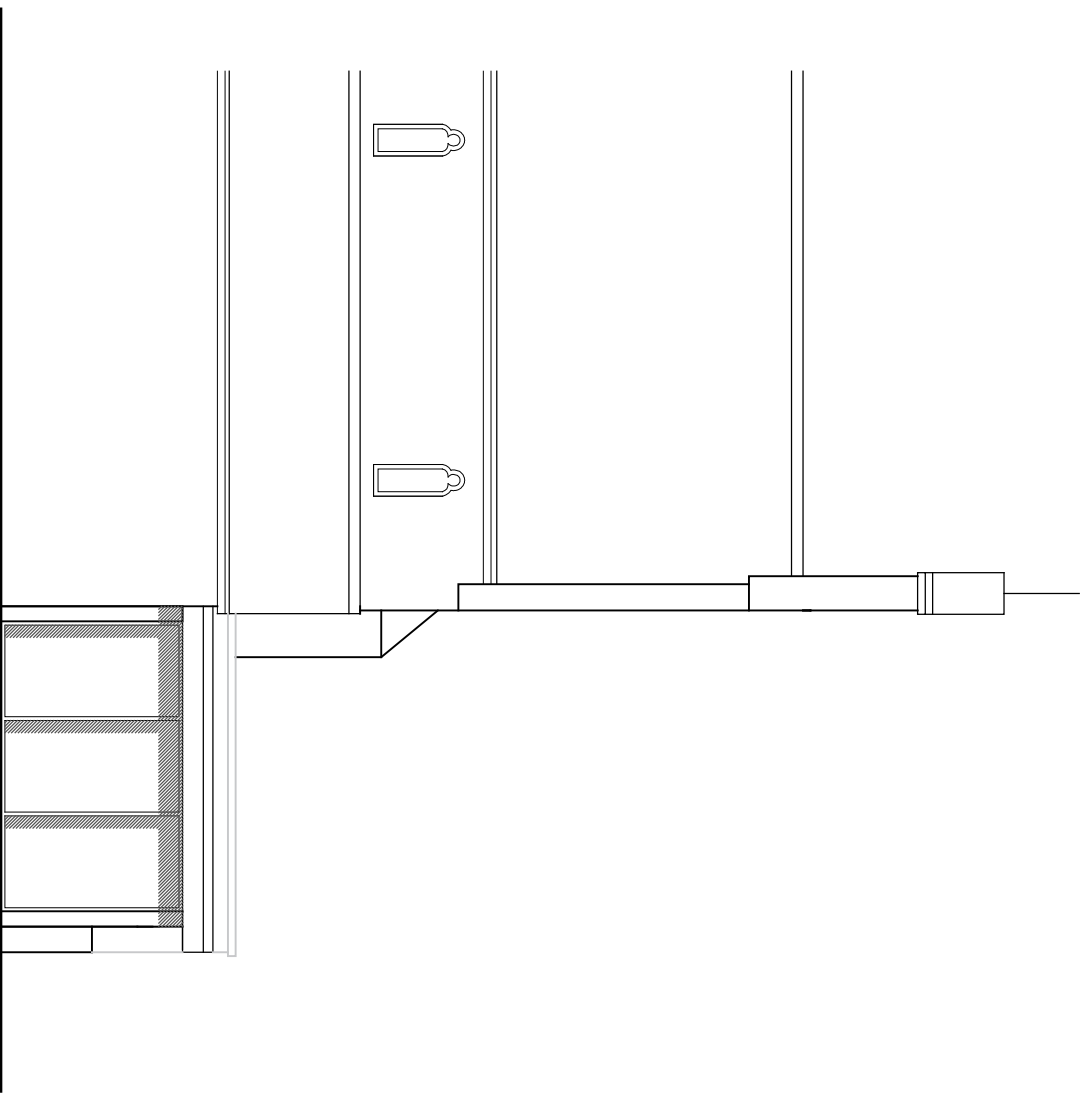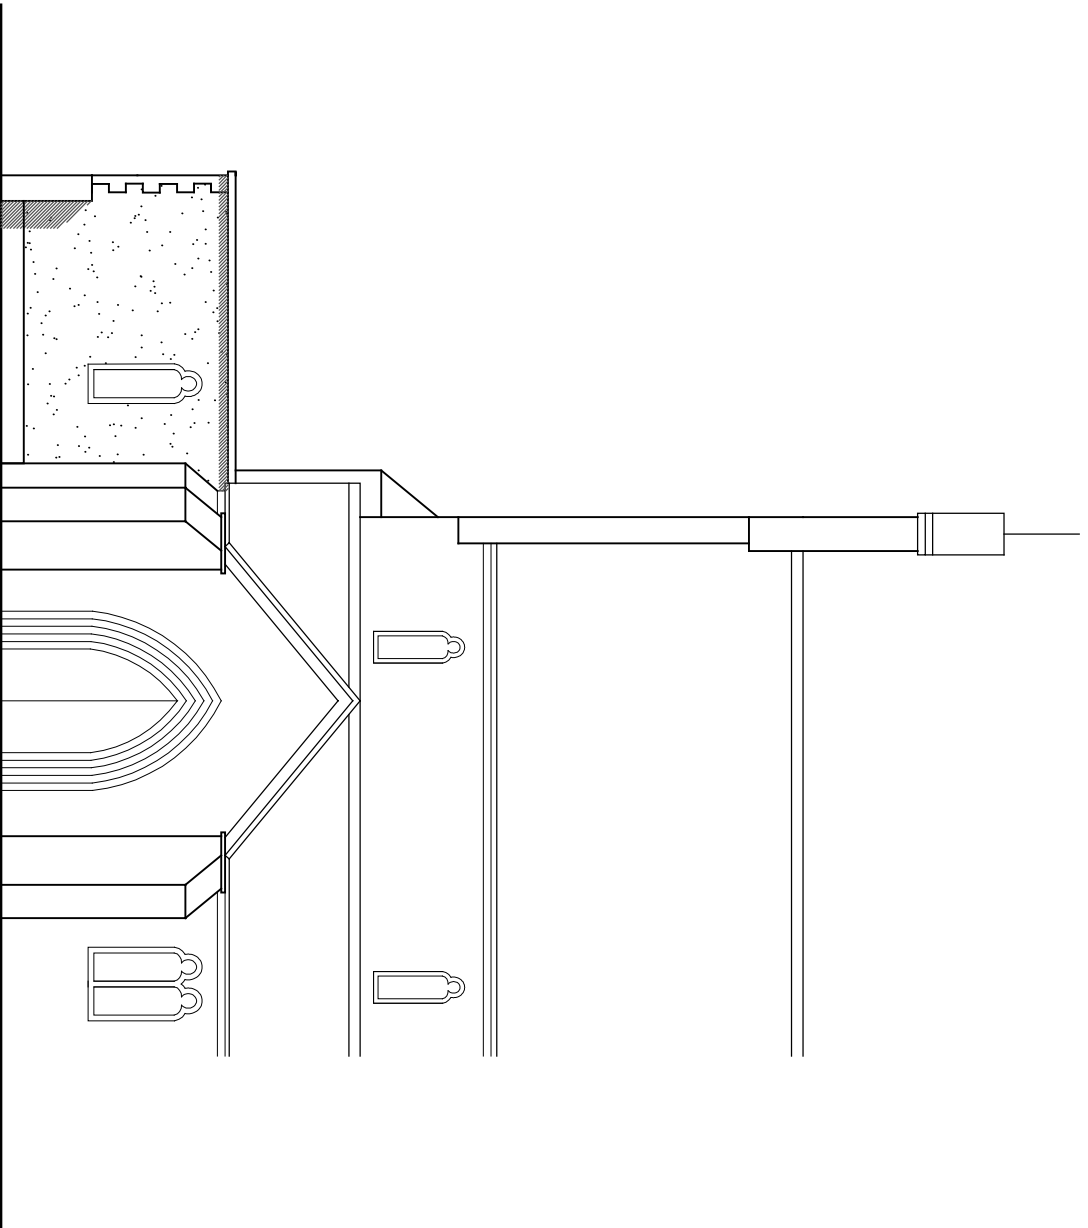

REV	DATE	NOTES	BY
A	24.10.18	Window added to front elevation	LH

PLANNING APPLICATION

Do not scale from this drawing - all dimensions to be checked on site

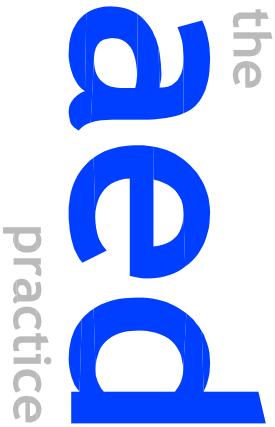

mail@aedpractice.co.uk www.aedpractice.co.uk
Copyright © The AED Practice Limited (2018)

CHURCH HALL AND MEETING ROOMS
ST JOSEPH CATHOLIC CHURCH,
WEST STREET, HAVANT, PO9 1LP
PROPOSED CHURCH EXTENSION ELEVATIONS
Scale: 1:100@A1 Date: 18.10.18
Dwg No: PD1802/PL14 Rev: A