




Proposed Elevations 1-100

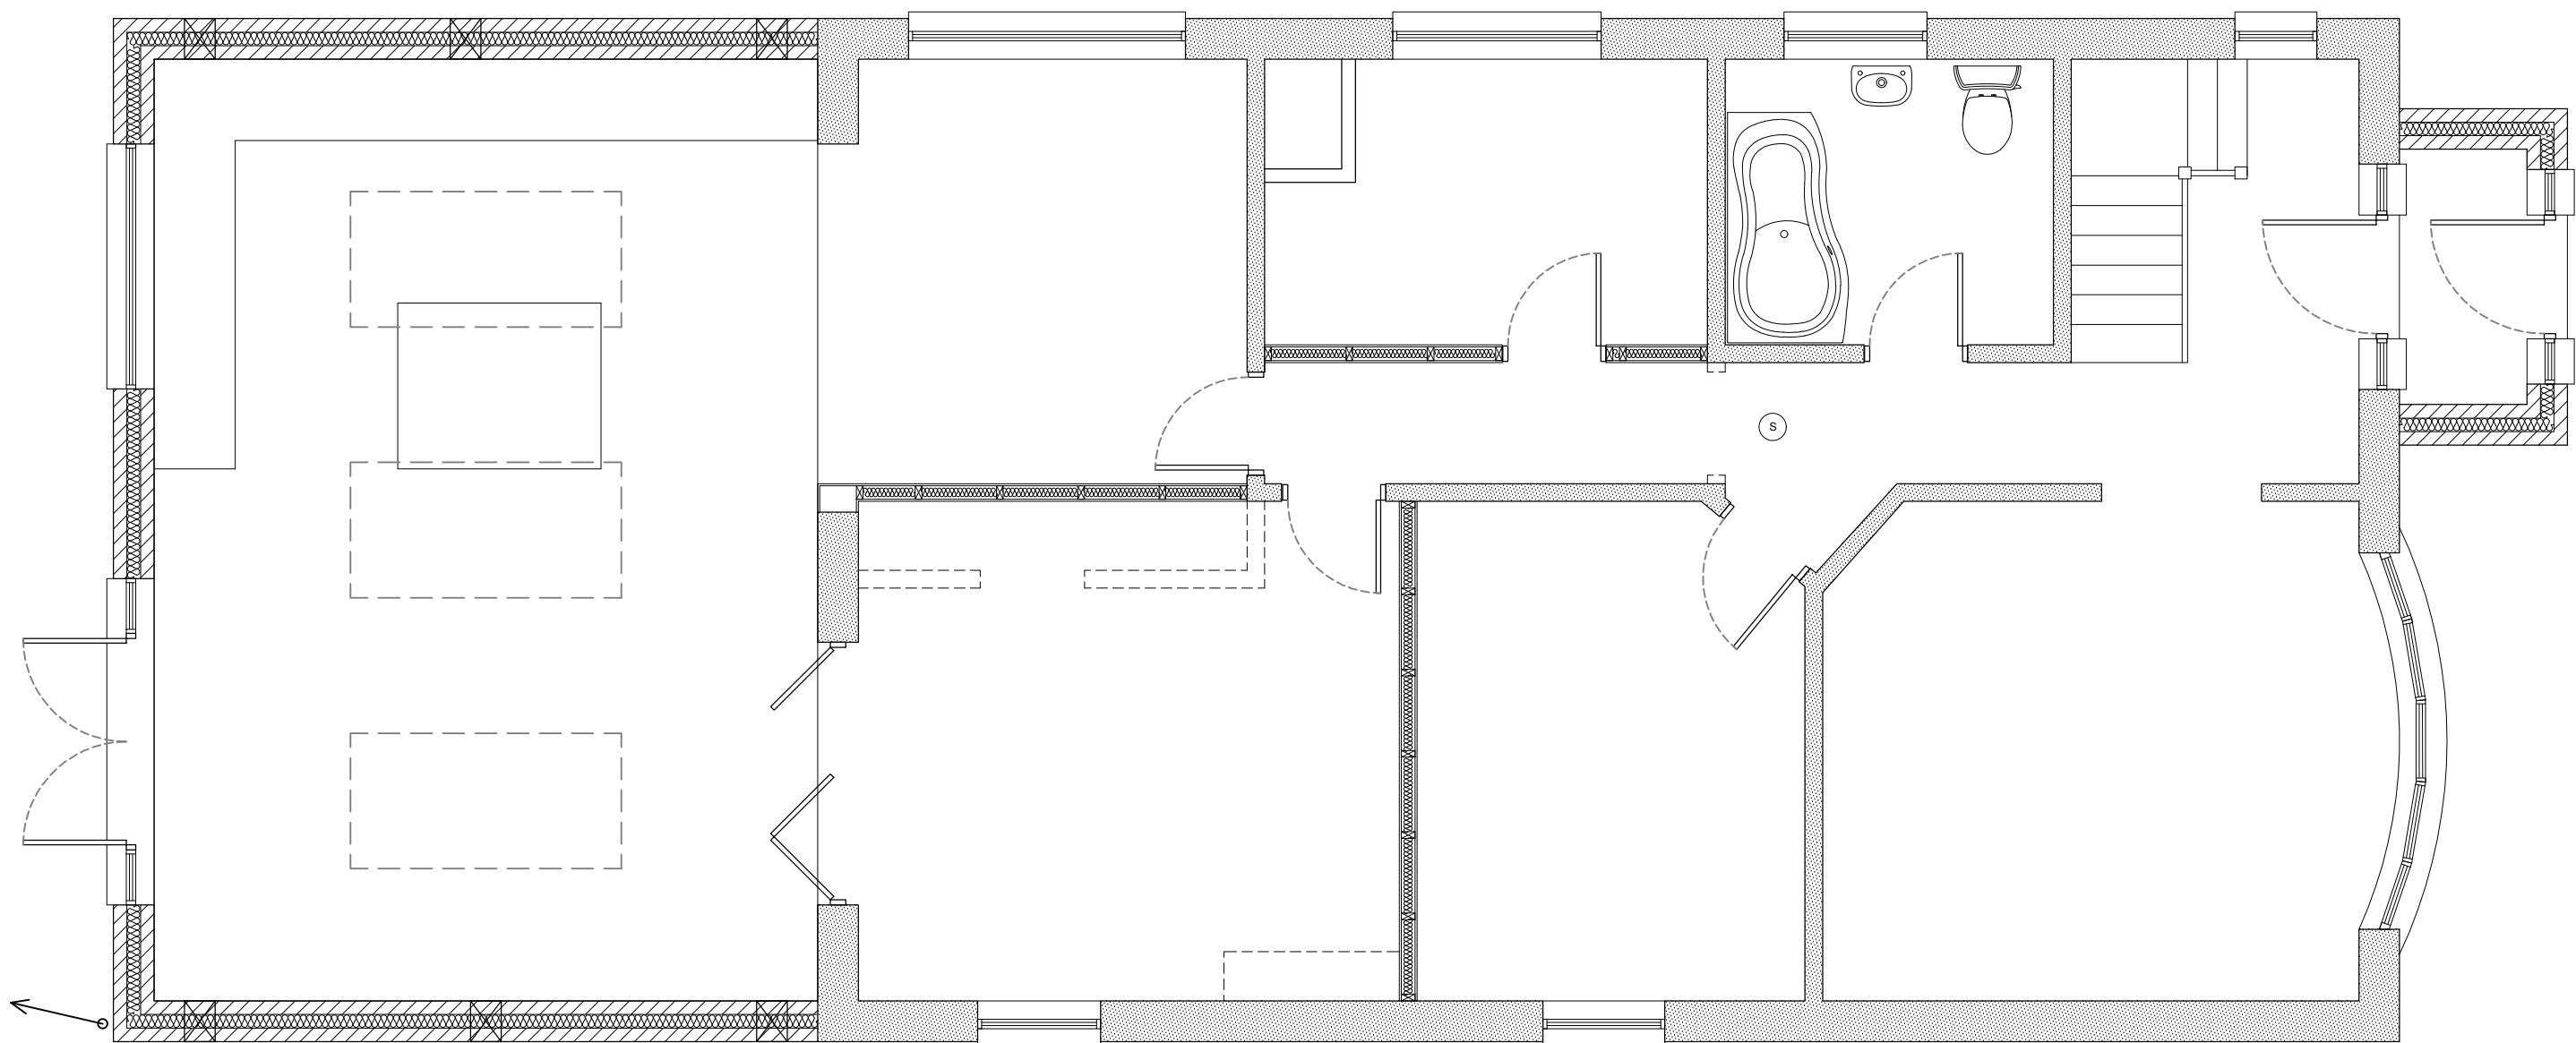


Proposed Ground Floor Plan 1-50

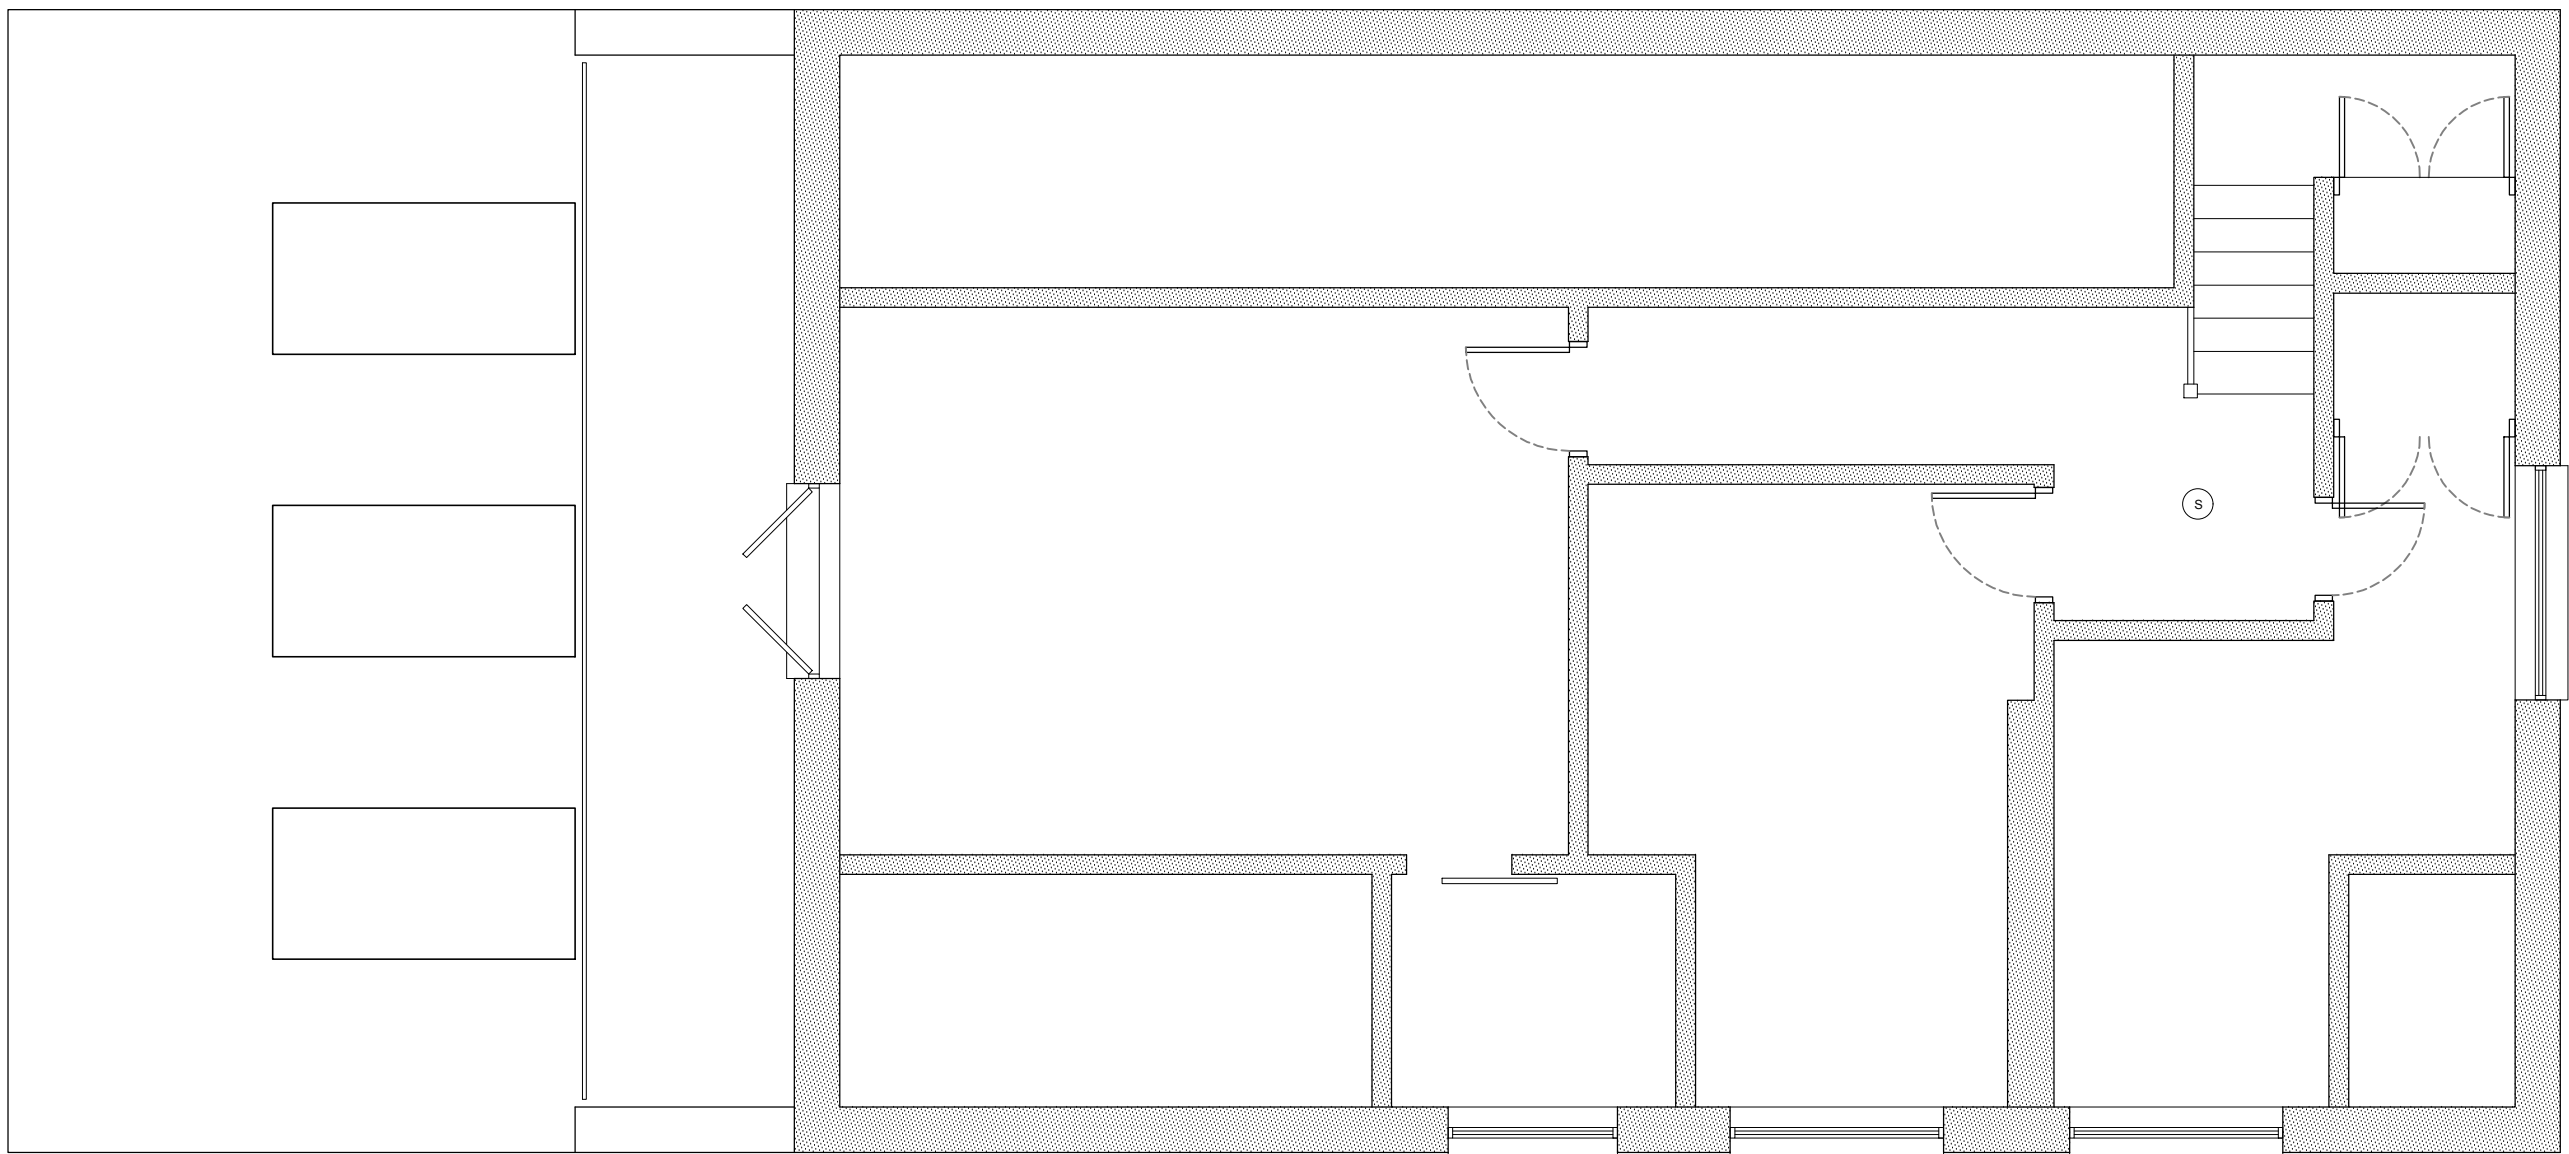


Proposed First Floor Plan 1-50

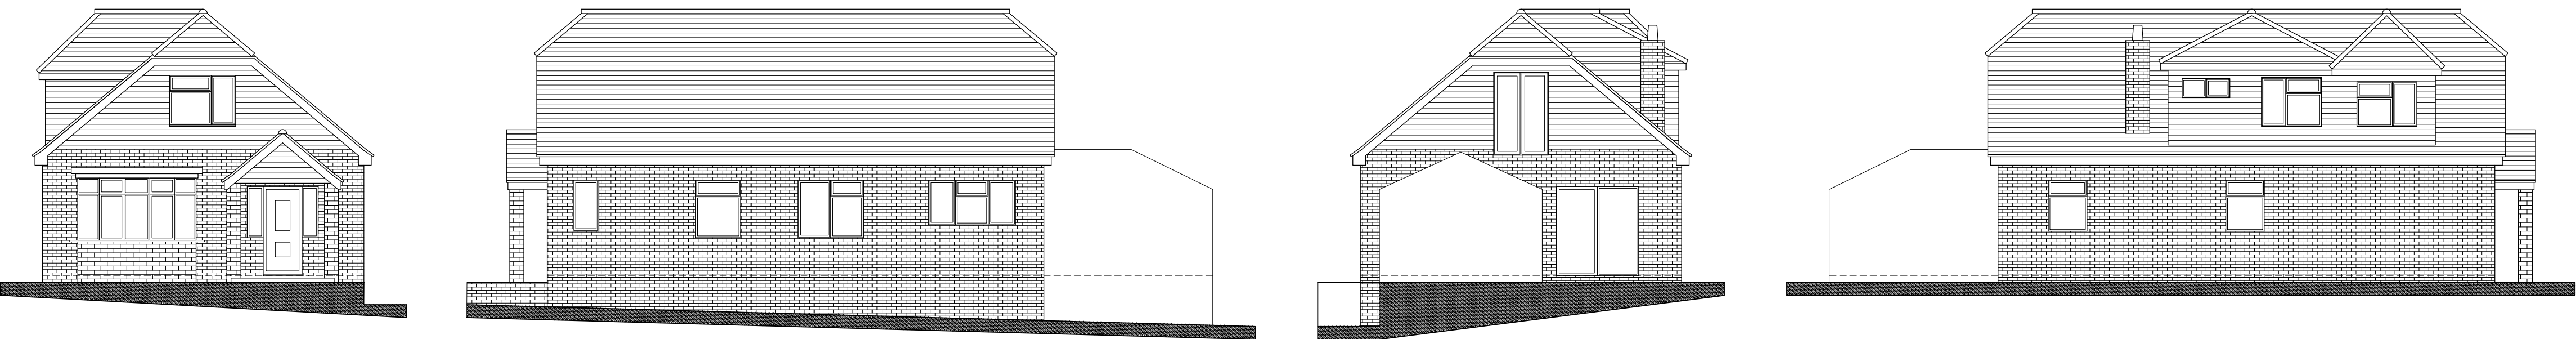


Existing Elevations 1-100

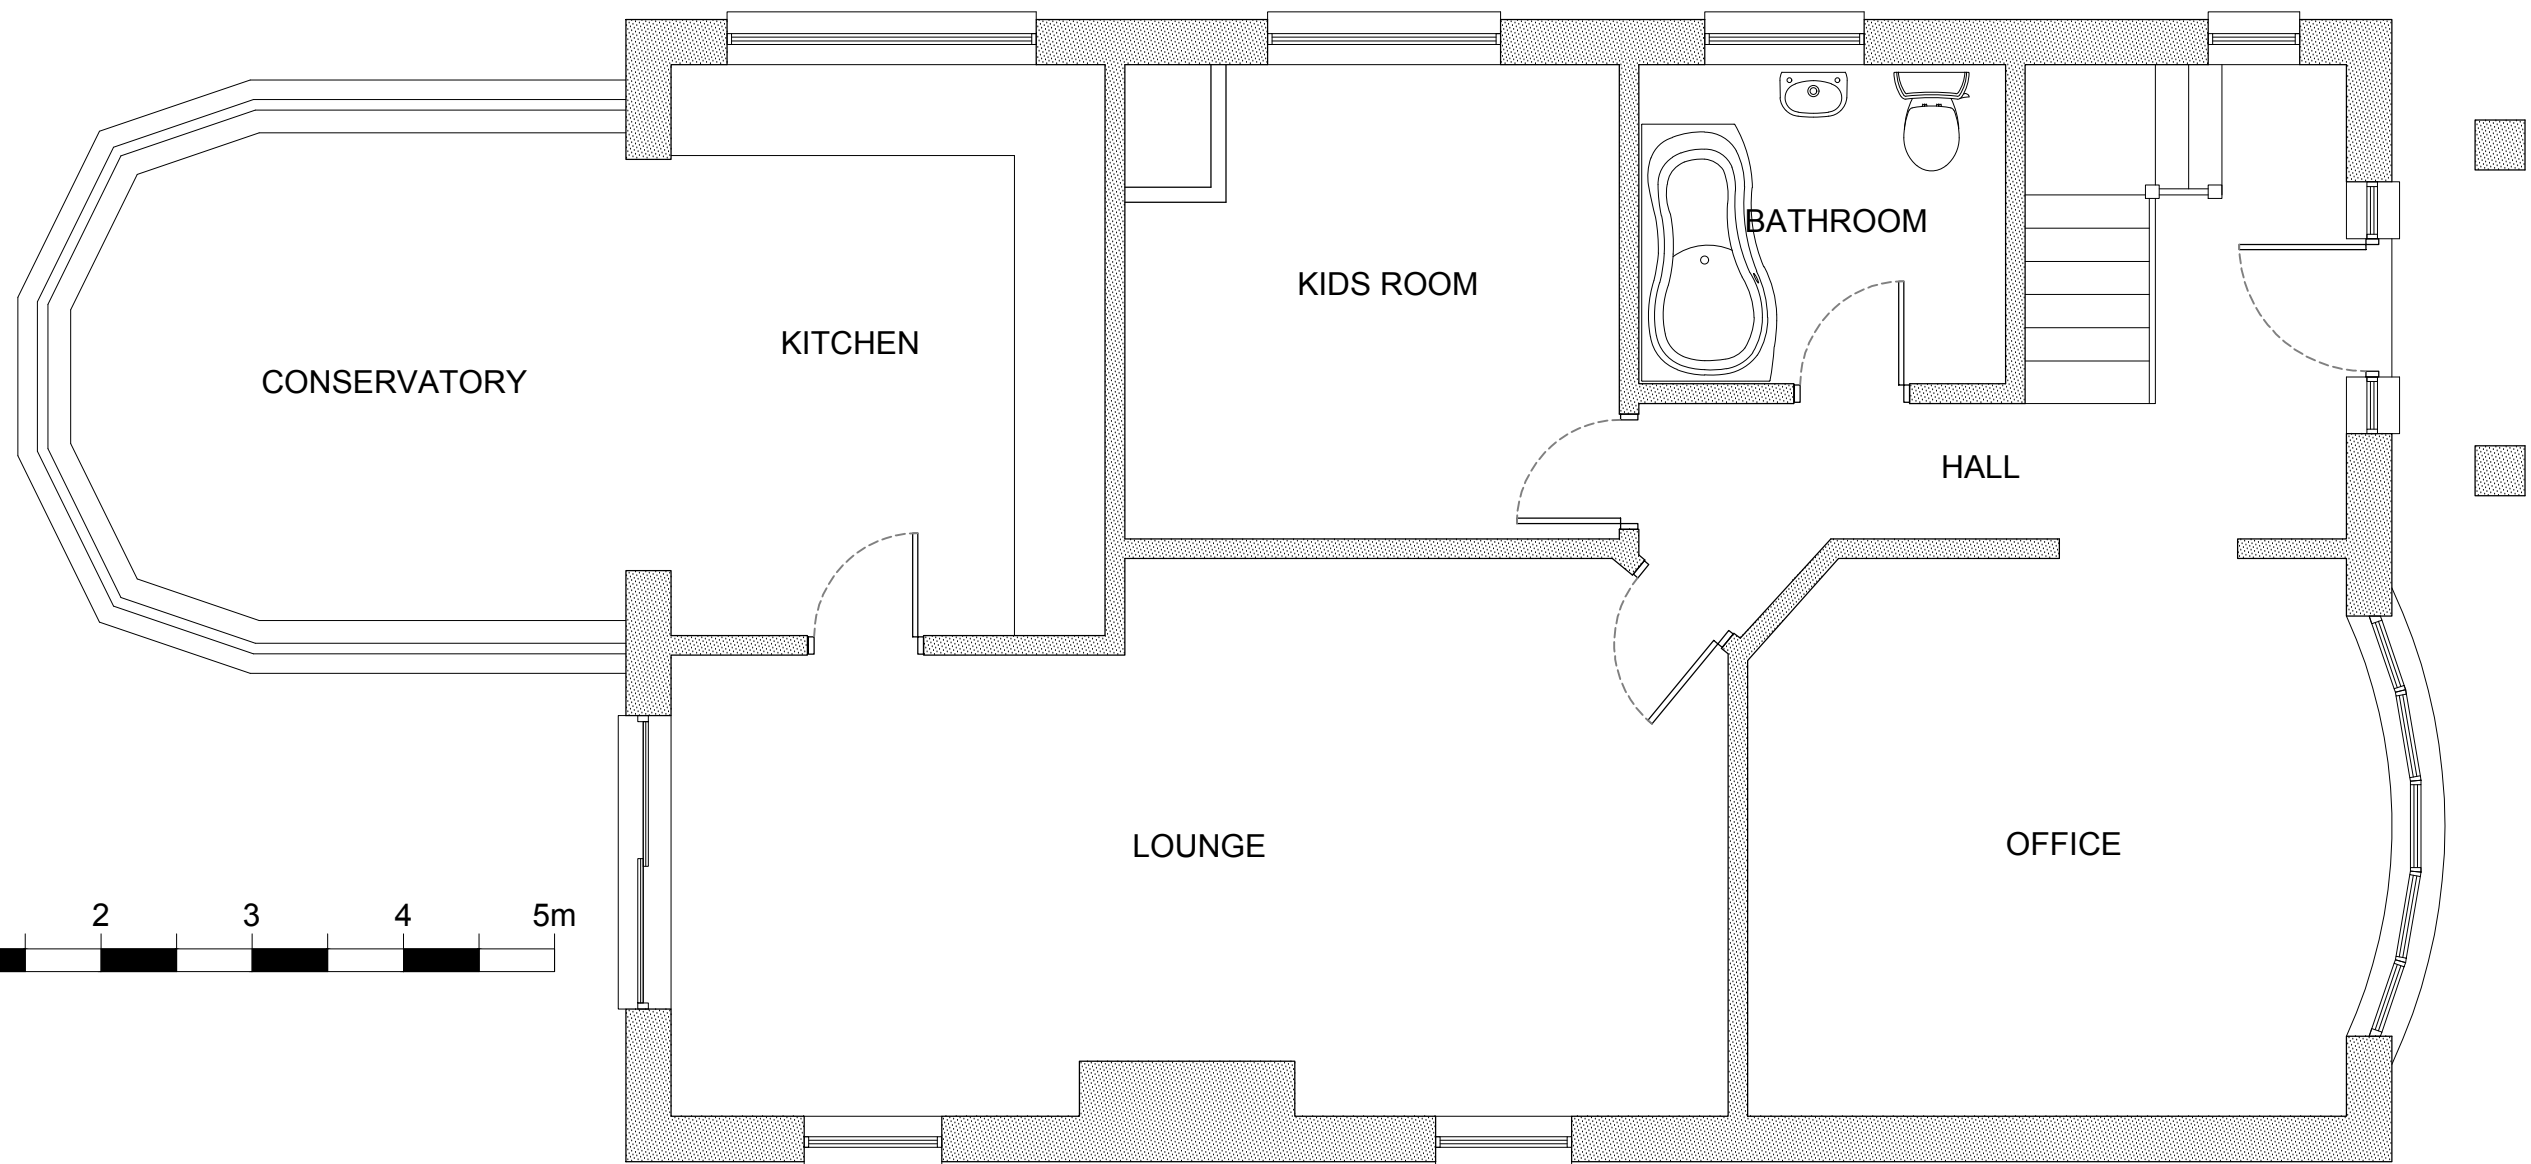

Existing Ground Floor Plan 1-100

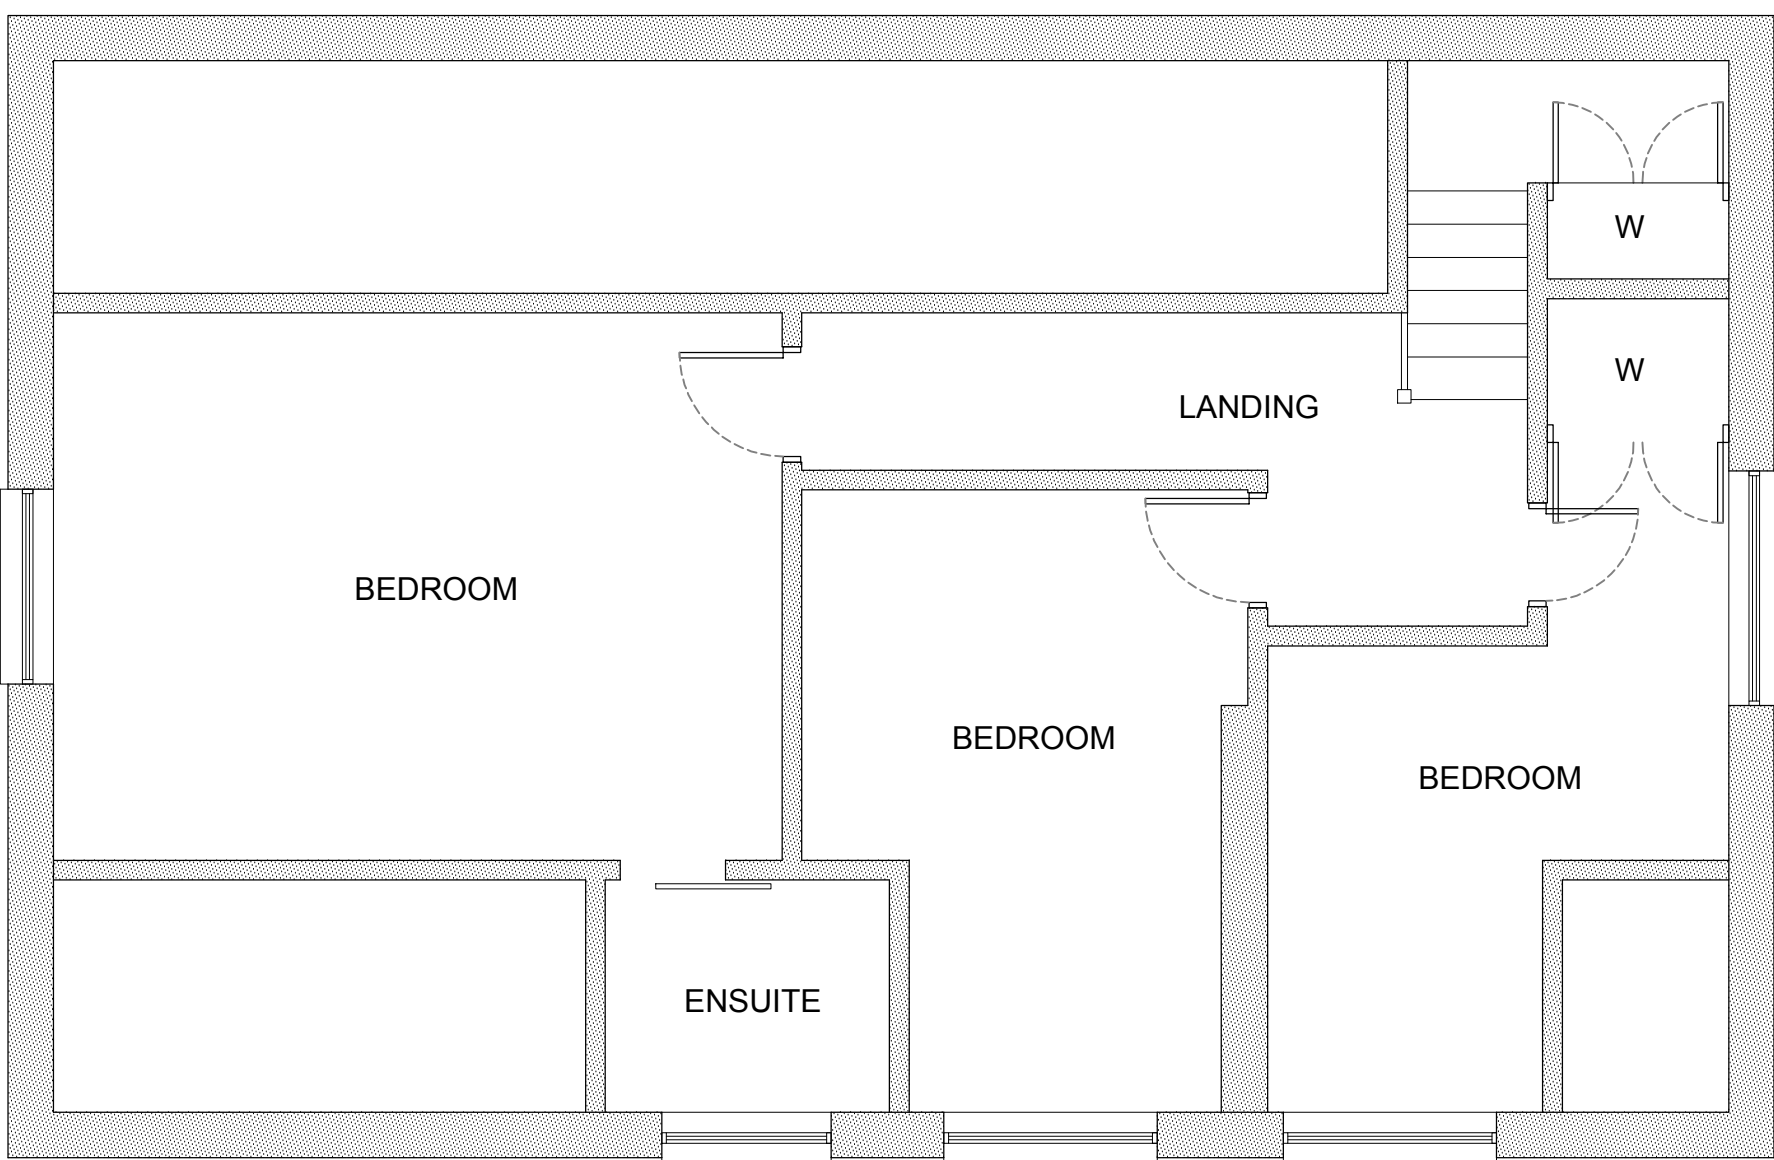

Existing First Floor Plan 1-100

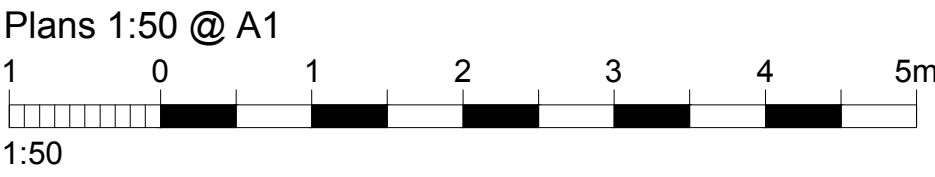

This drawing is the copyright of D.M.ADAMS DESIGN.
no copies in whole or part thereof may be taken without prior consent.

D.M.ADAMS DESIGN
1 Chapel Road,
Swanmore,
Southampton,
Hampshire.
SO32 2QA
Tel: 07714 058475 E-mail: dean@dmades.co.uk

Job Title:
**9A Lovedean Lane
Waterlooville
PO8 8HH**

Description:
**Existing & Proposed Plans &
Elevations**

Scale: As shown Date: Aug '18 Drawing: 9ALL-100