


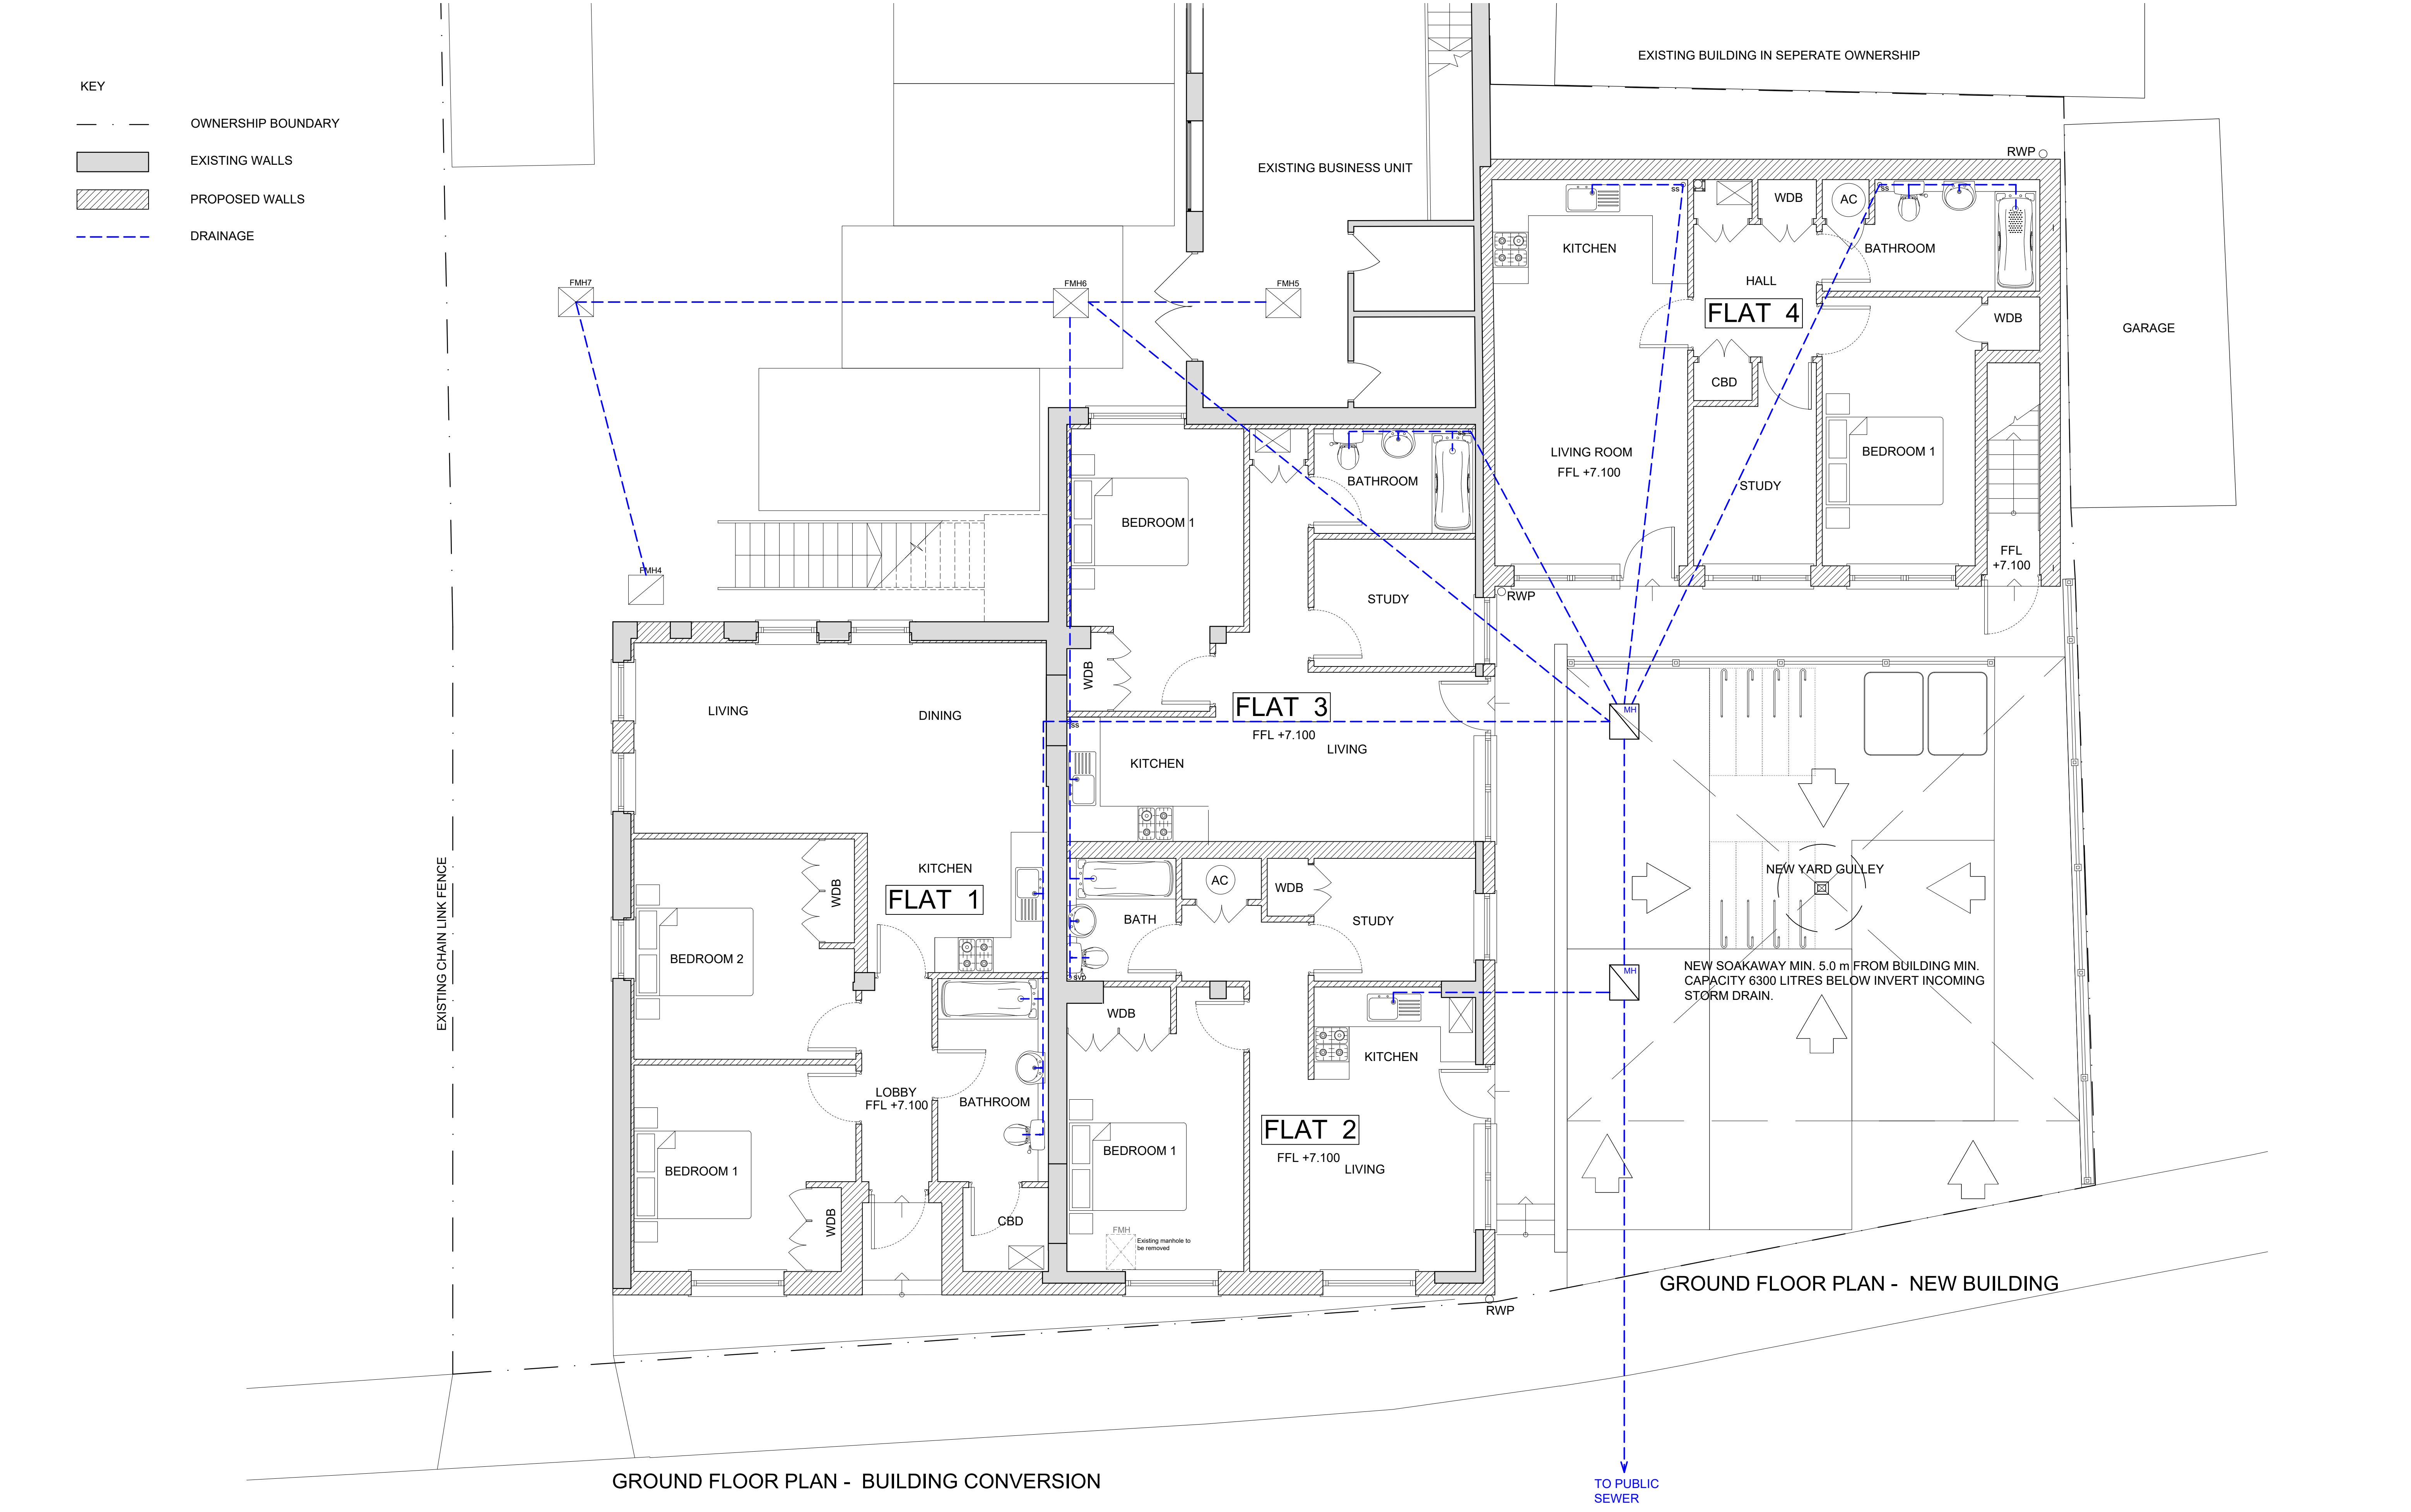

notes:

revisions:

revisions:

Tony Howard
Residential Development
2 St. Mary's Road, Hayling Island

pwparchitects

drawing information

title : Proposed Drainage Layout

status : Planning

date : October 18

scale : 1:50 @ A1 / 1:100 @ A3

drawn : AT

checked : JS

Job: 5526

dwg: 1207

rev: /

PWP Architects Ltd 61 South Street, Havant, Hampshire PO9 1BZ
t: 02392 482494 f: 02392 481152
e: design@pwp-architects.com
w: www.pwp-architects.com