


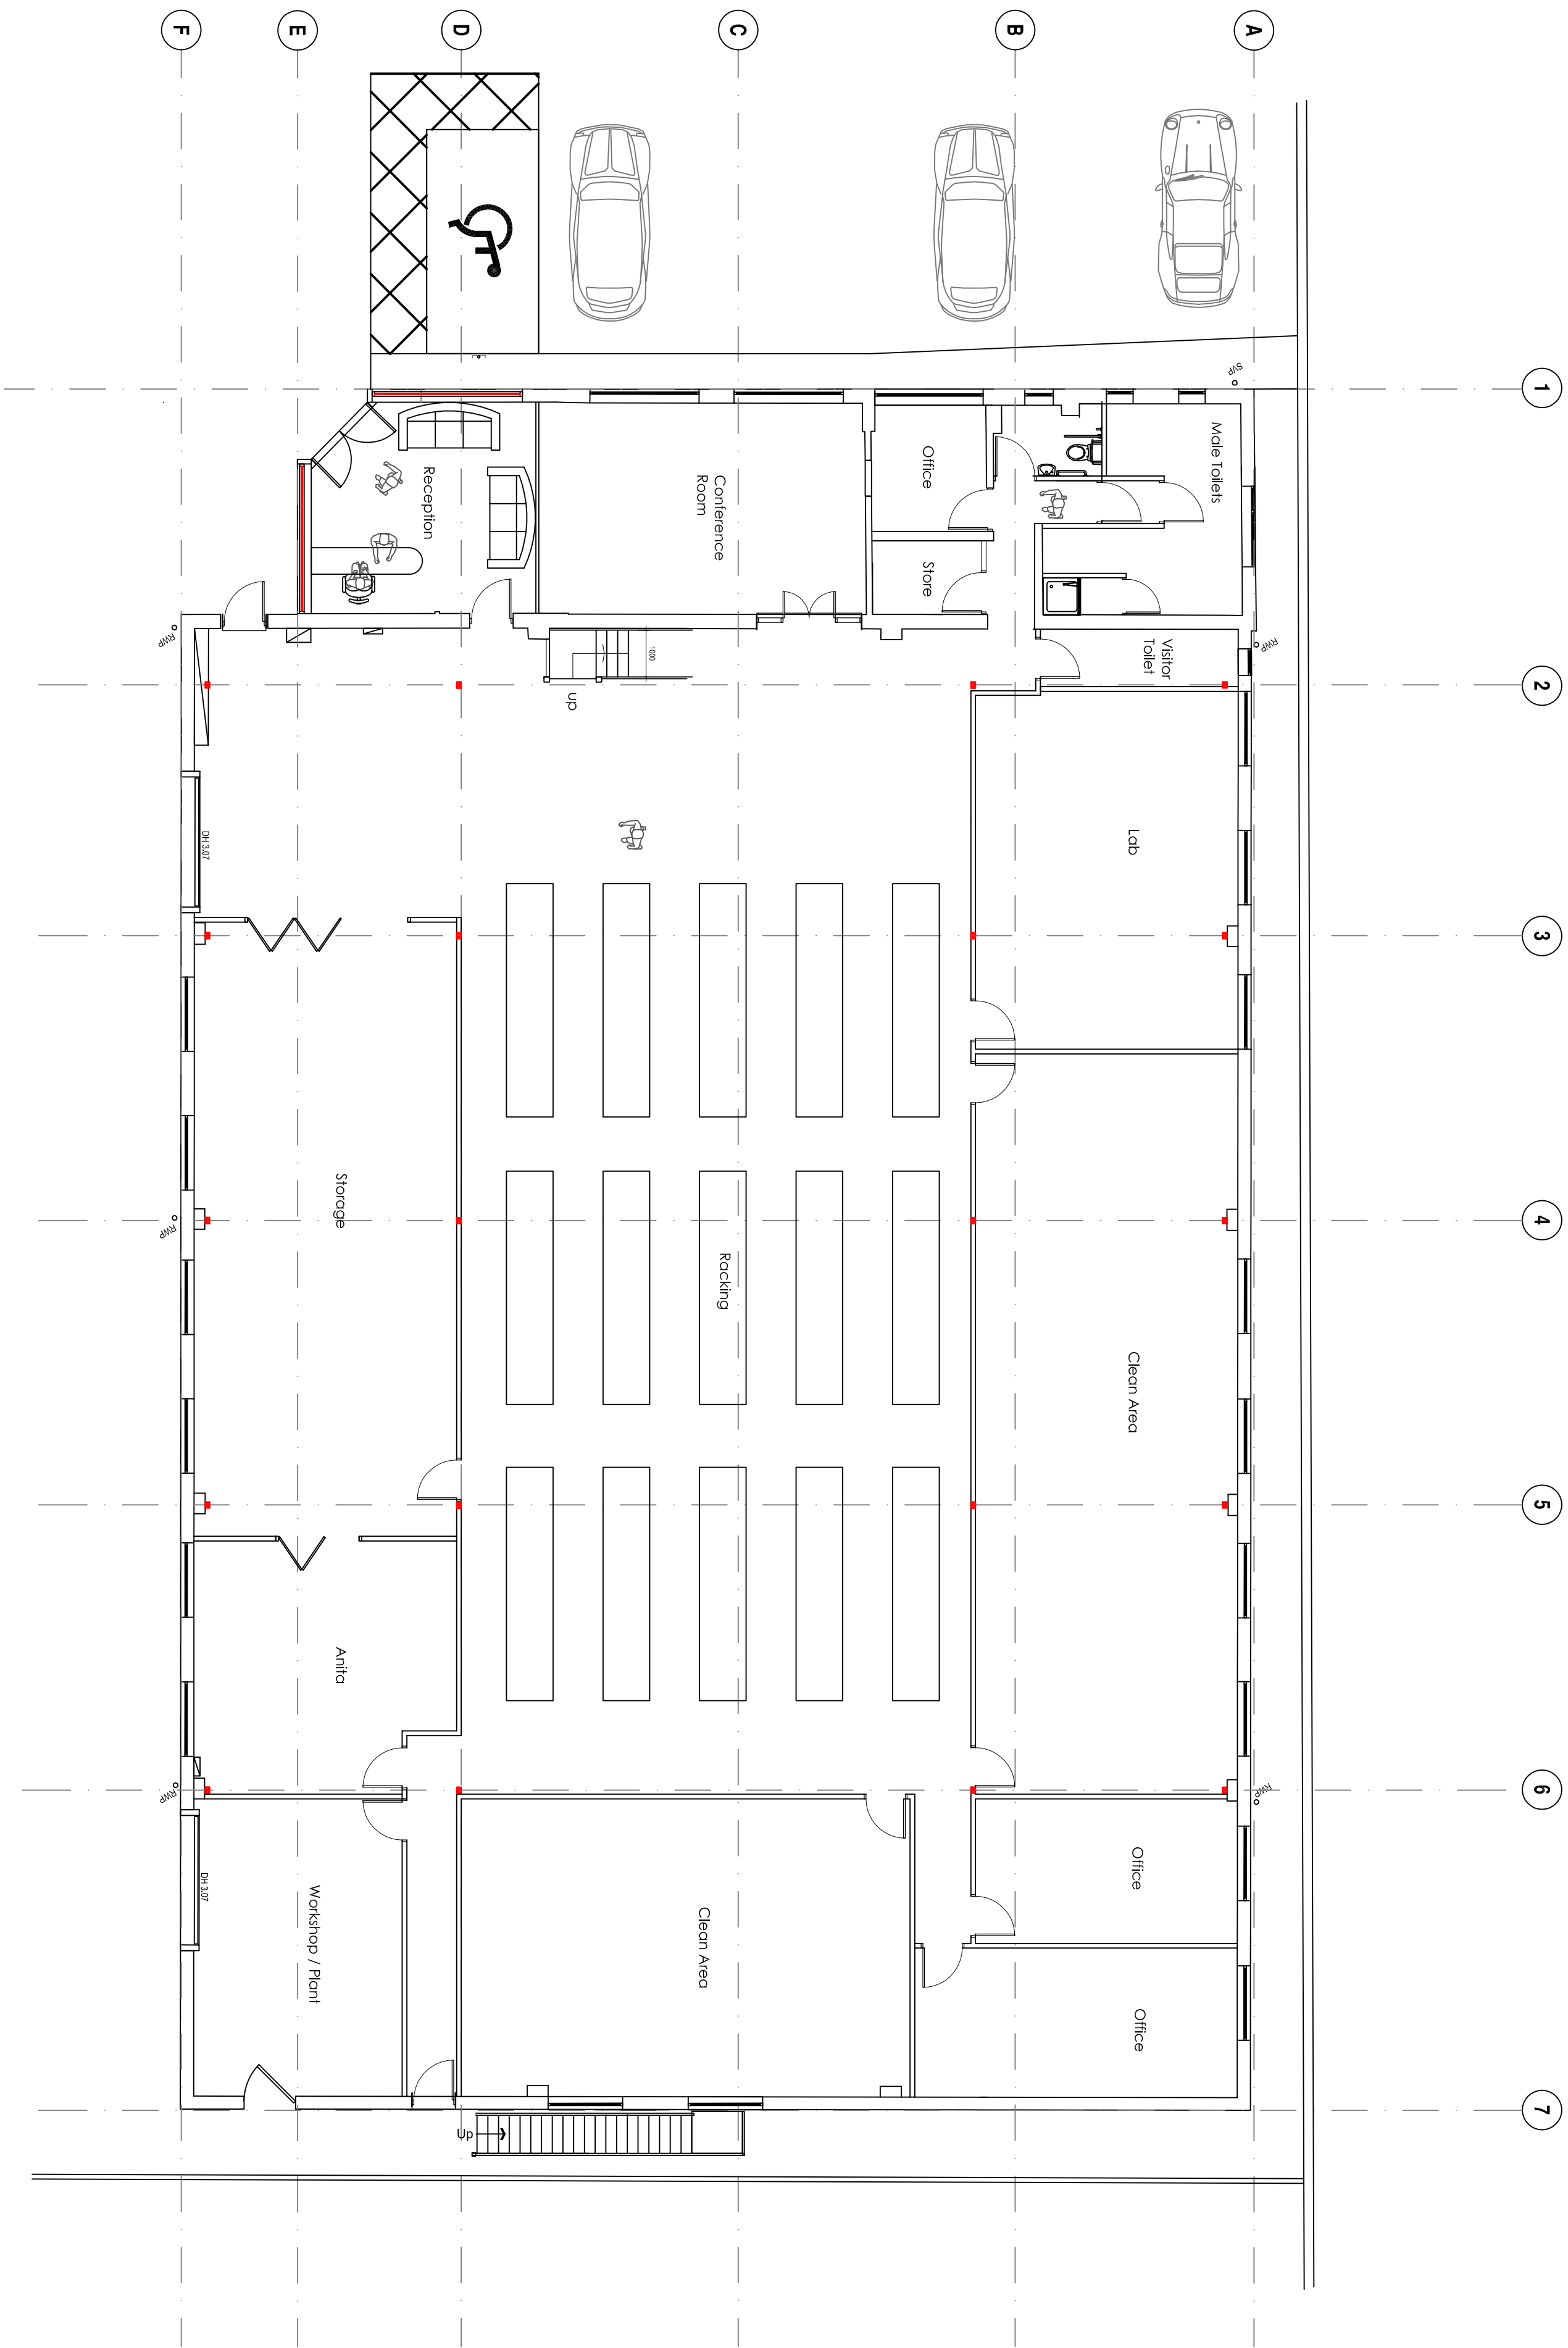

01	Updated floor plans & elevations	A4-A5	CSP
----	----------------------------------	-------	-----

Revision	Description	Date	Drawn
----------	-------------	------	-------

Project:

The West Group
Anside
Watercoveville

Drawing Title:

Proposed Ground Floor Plan

Chris Flint Associates Ltd

CHARTERED SURVEYORS - PROJECT MANAGERS
DEVELOPMENT CONSULTANTS

Drawn By	Date	SHEET SIZE	Approved By	Date
CF	19/06/18	A1		

Drawing No.	Project	Scale
CFA FULL 01	01	1-100

PLANNING

2 Emerald Close, Watercoveville, Hants PO7 8NZ
tel: 023 92 432484 fax: 023 92 388554
Email: chris@flintassociates.co.uk