





Proposed North Elevation.




Proposed West Elevation.



Proposed South Elevation.

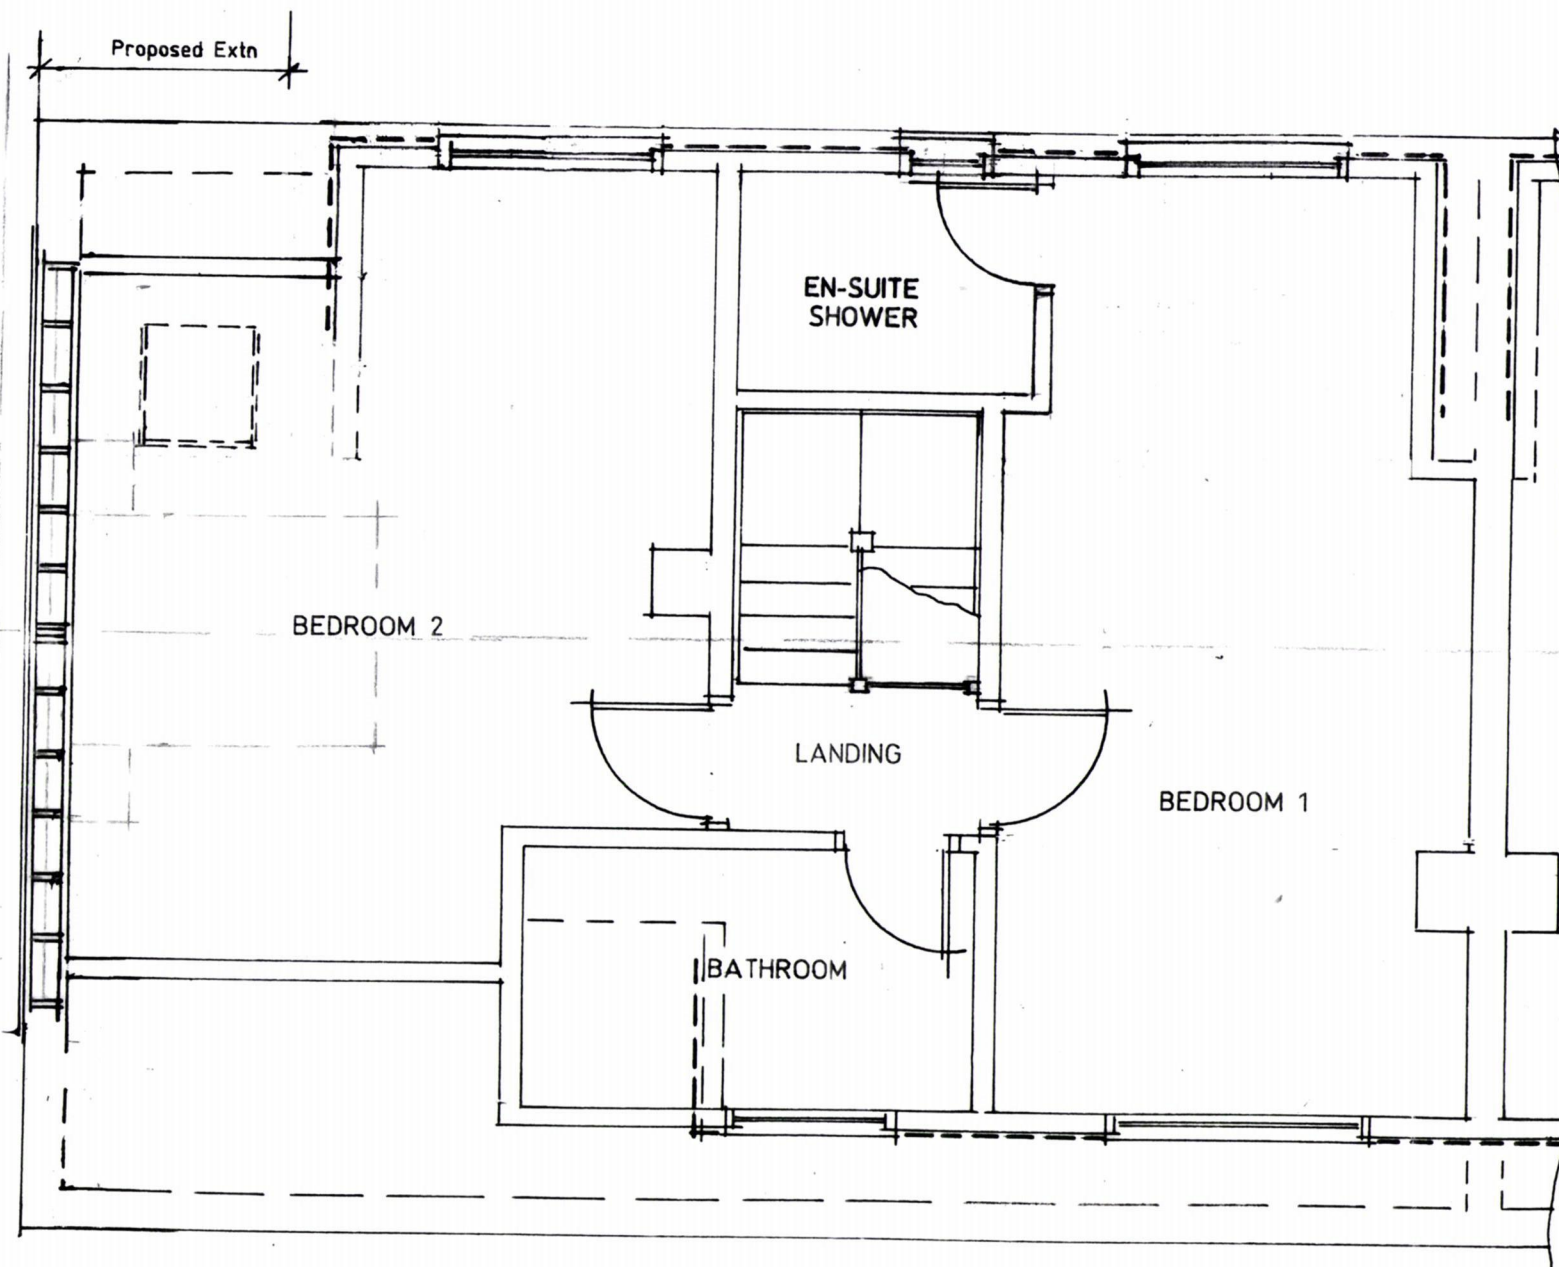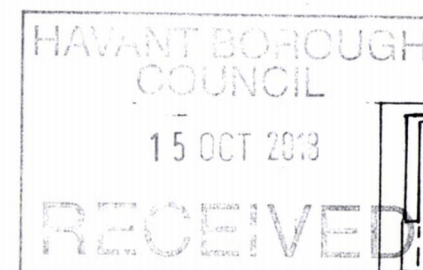

Proposed First Floor Layout.

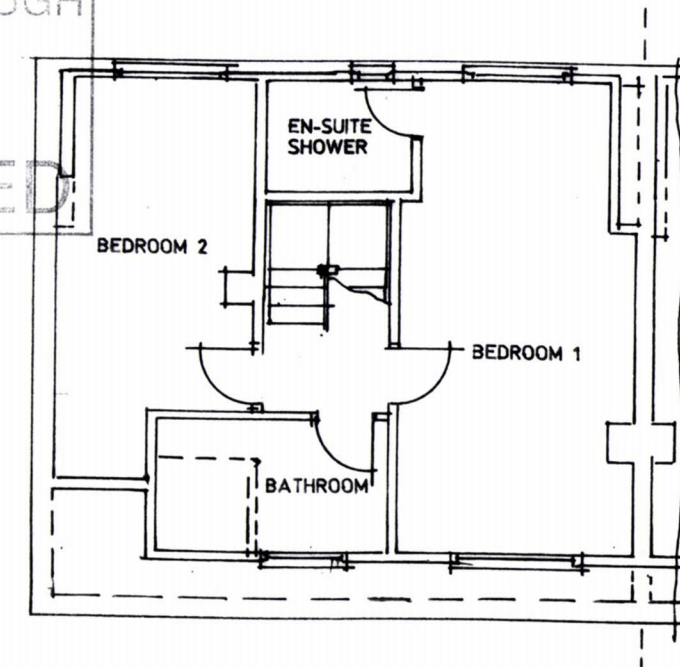

Existing First Floor Layout.



Proposed two storey side and
single storey rear extension at
8 Trosnant Road, Bedhampton,
Havant, Hants. PO9 3BA

I. Jury Esq..

Scale 1:50 1:100

Date July 2018

A3 Drawing Number

2

Revision

A

3.2
0.8