




PROPOSED

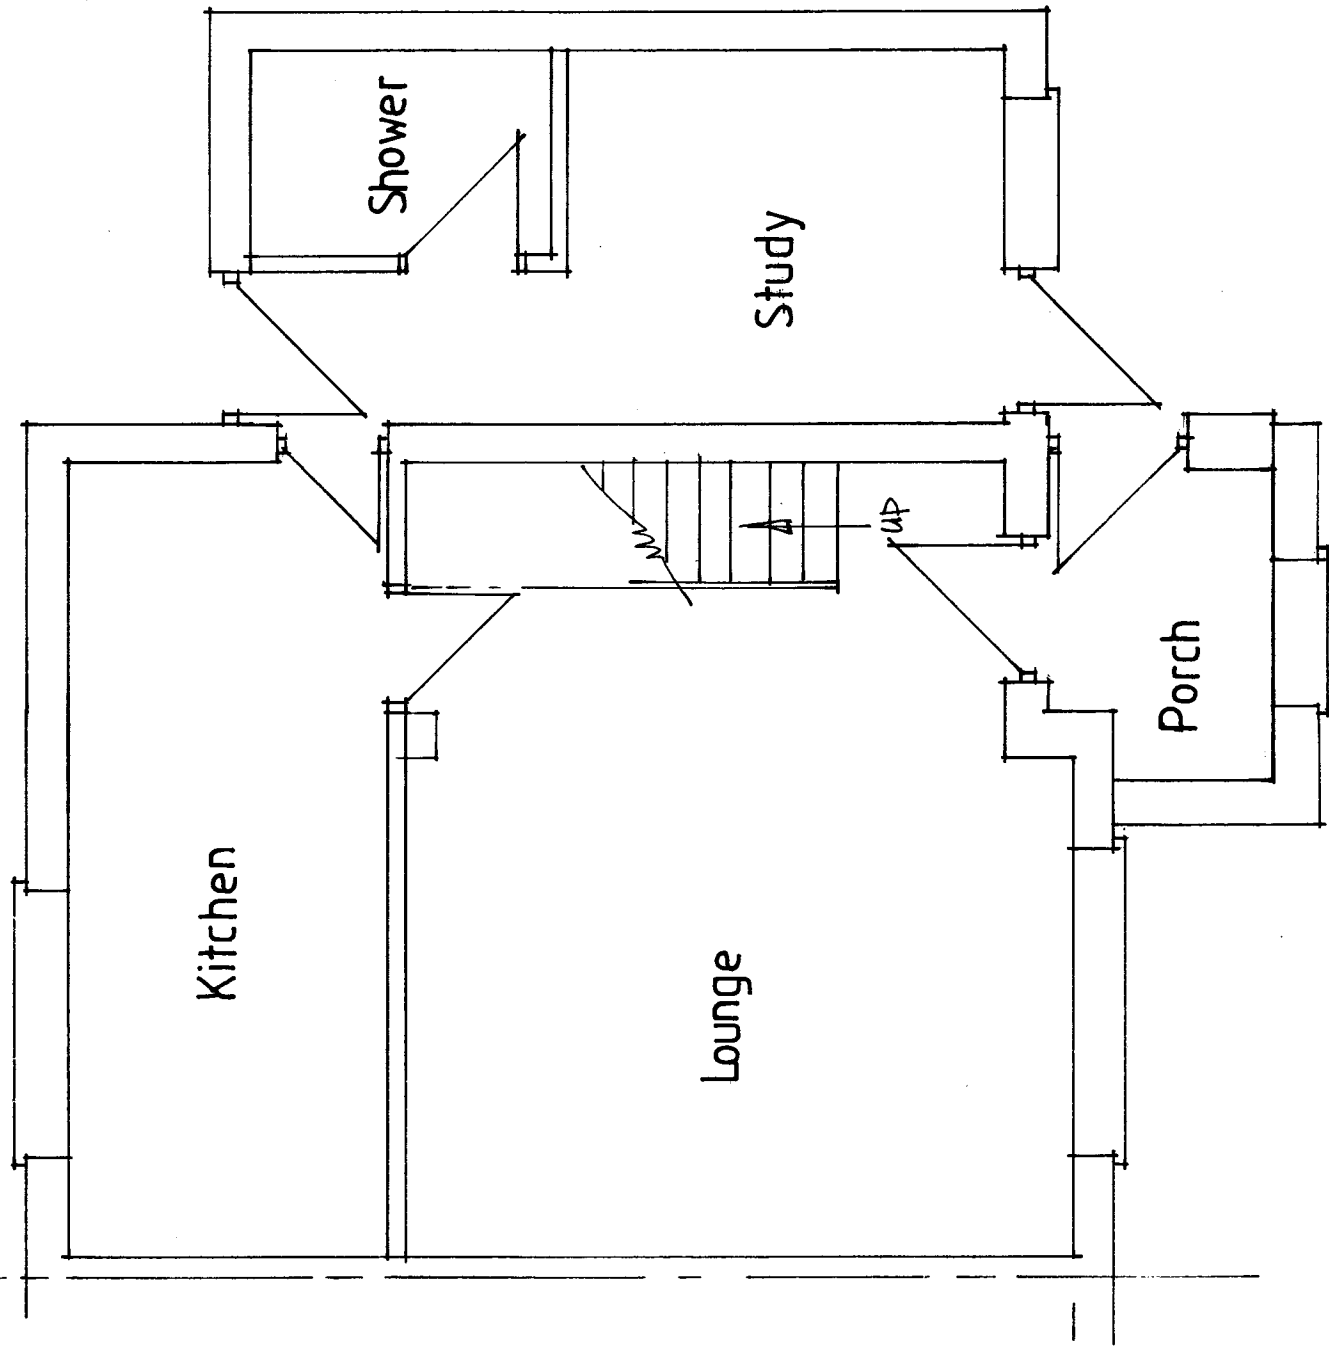

Ground Floor Plan

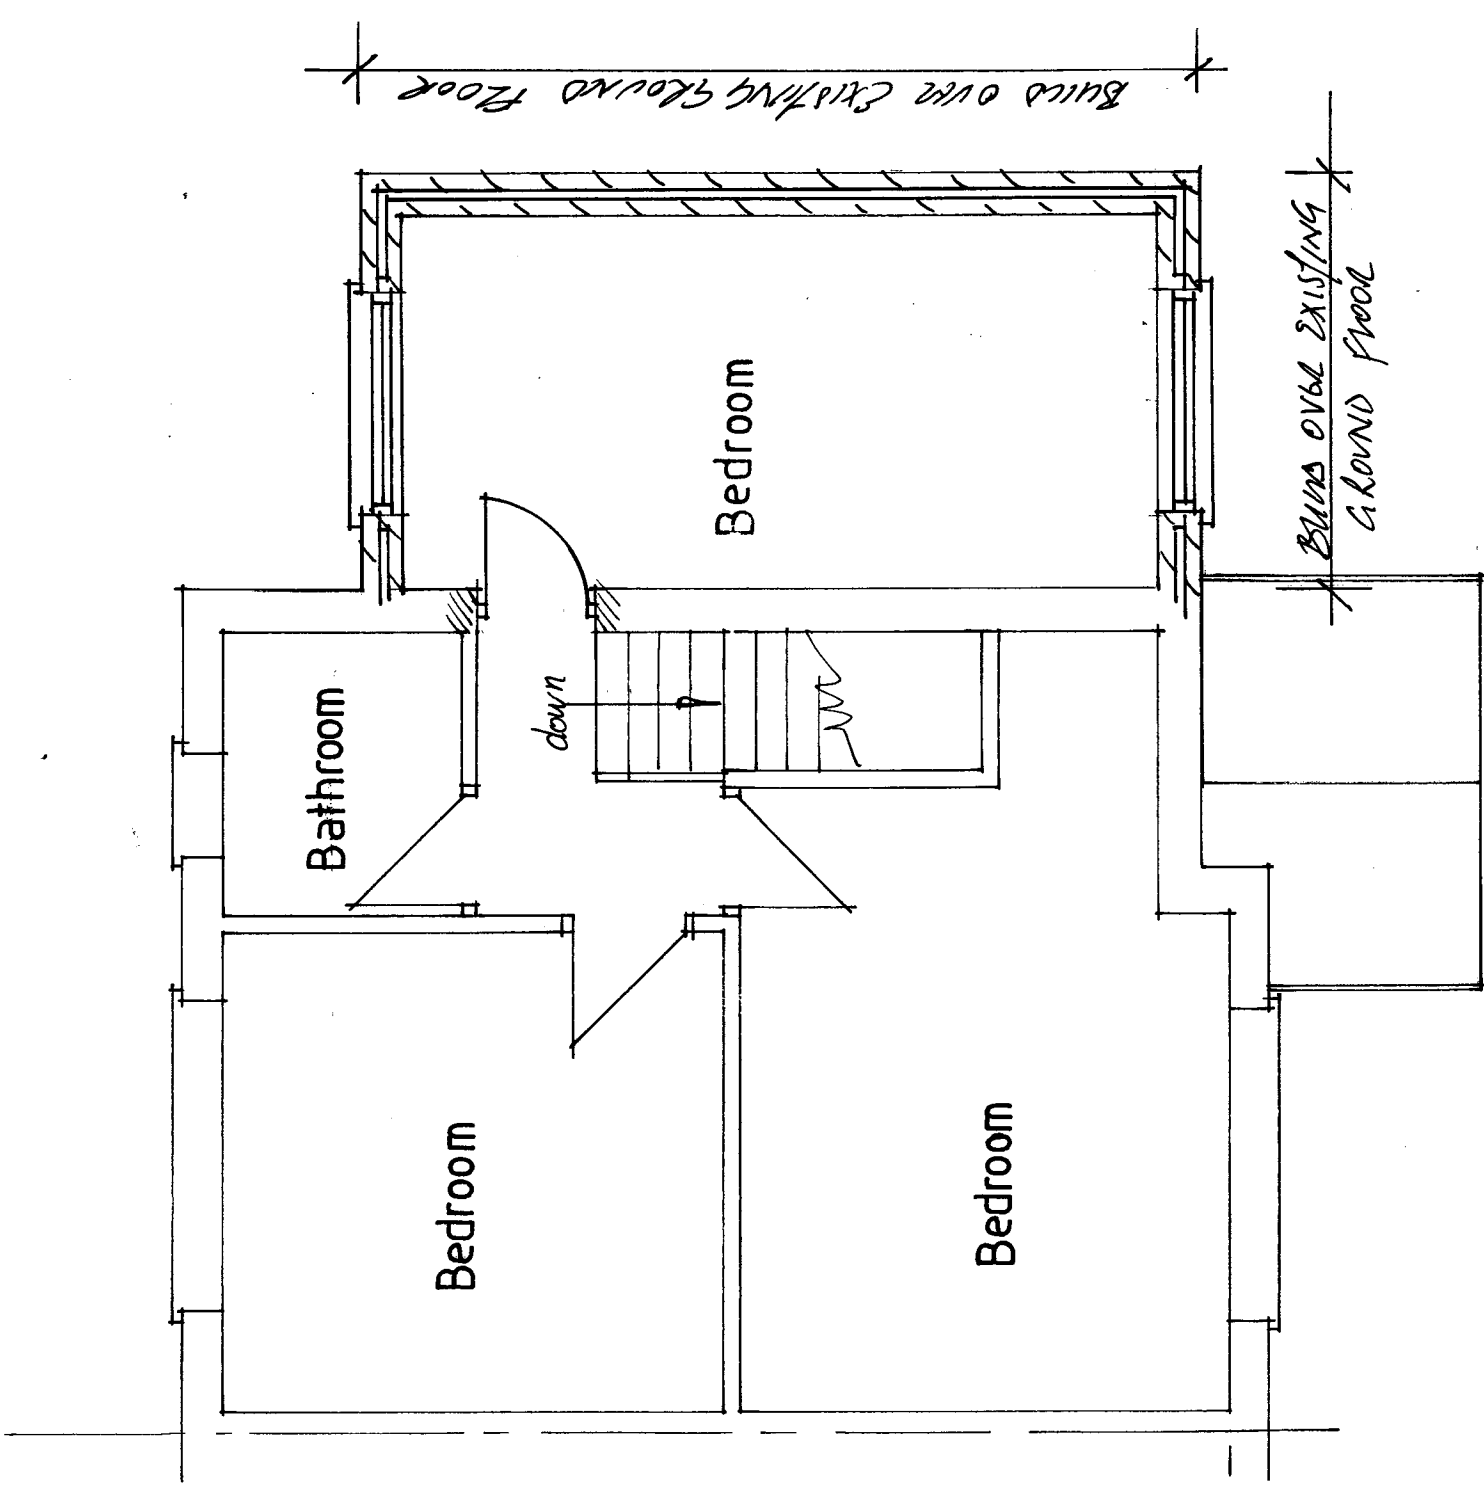

First Floor Plan

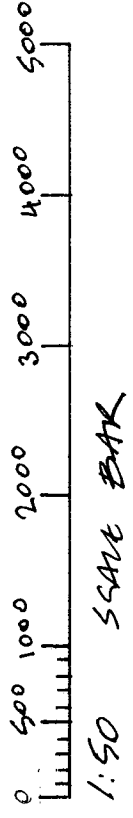

59 Shawford Grove
Havant

APRIL 2018

SCALE 1:50