


NOTES:


Dimensions to be checked on site before commencing work. Any discrepancies shall be reported to the architect immediately.

Do not scale from these drawings except for planning purposes. Use figured dimensions only.


Where applicable this drawing is to be read in conjunction with other consultants' drawings.

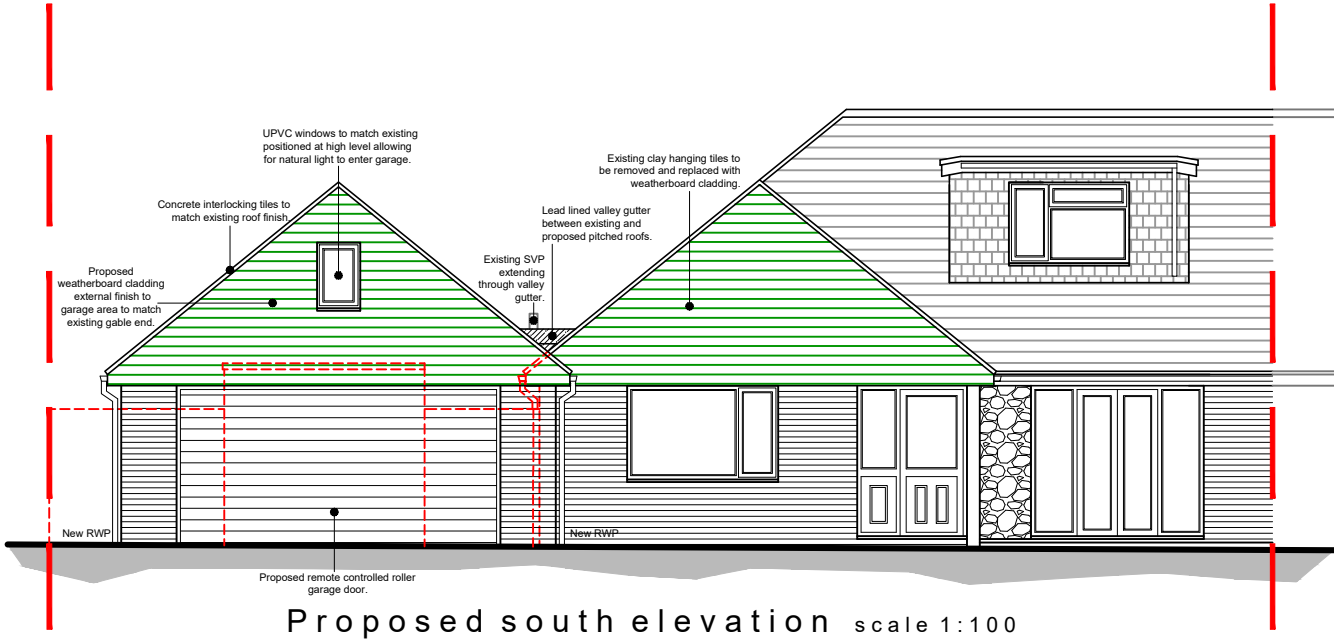


Proposed south elevation scale 1:100

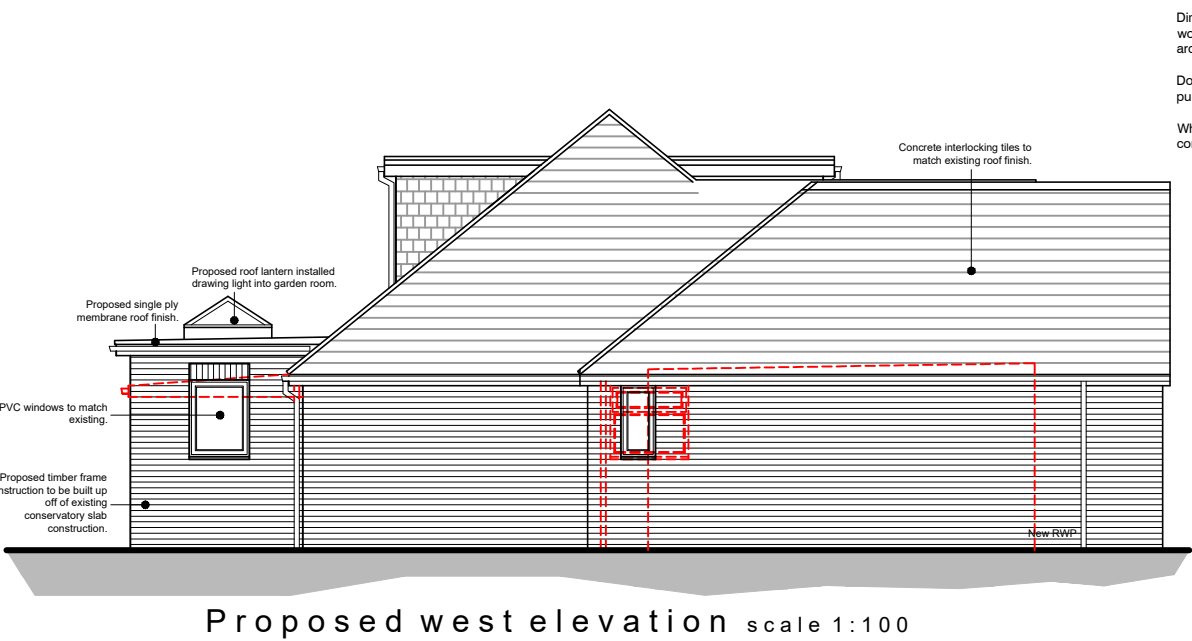


Proposed west elevation scale 1:100

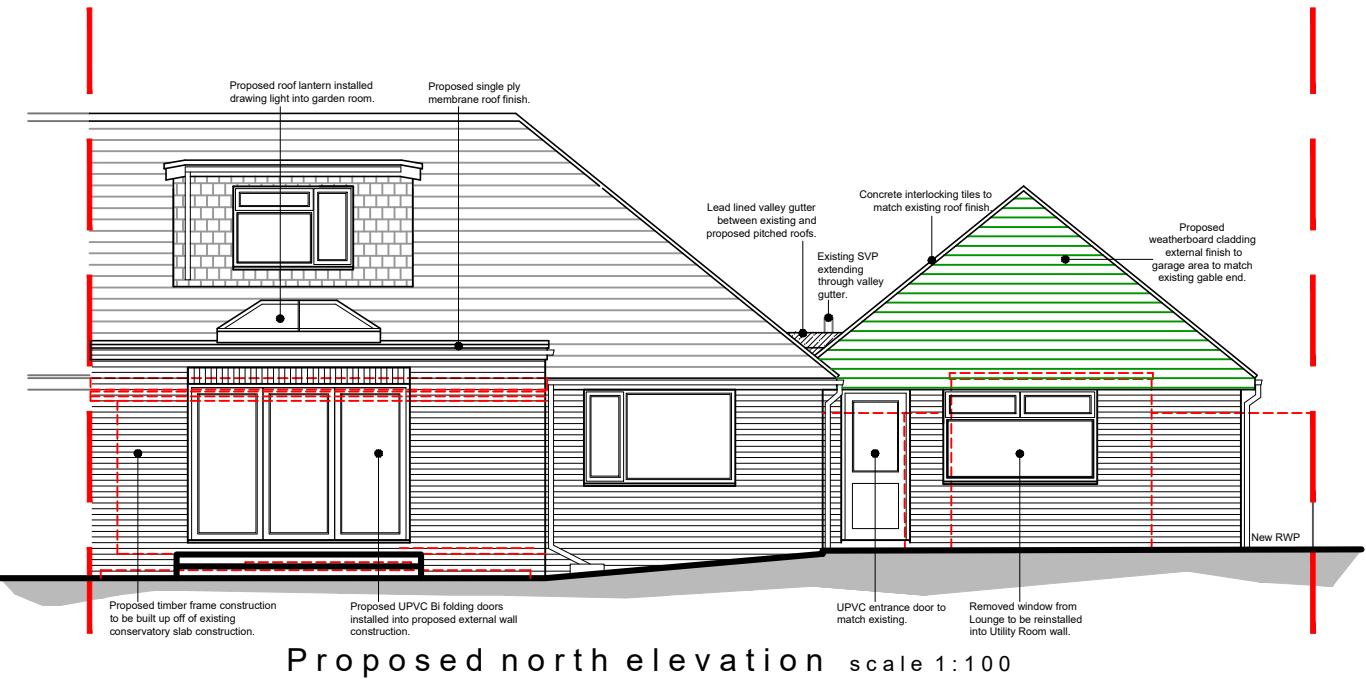


Proposed north elevation scale 1:100

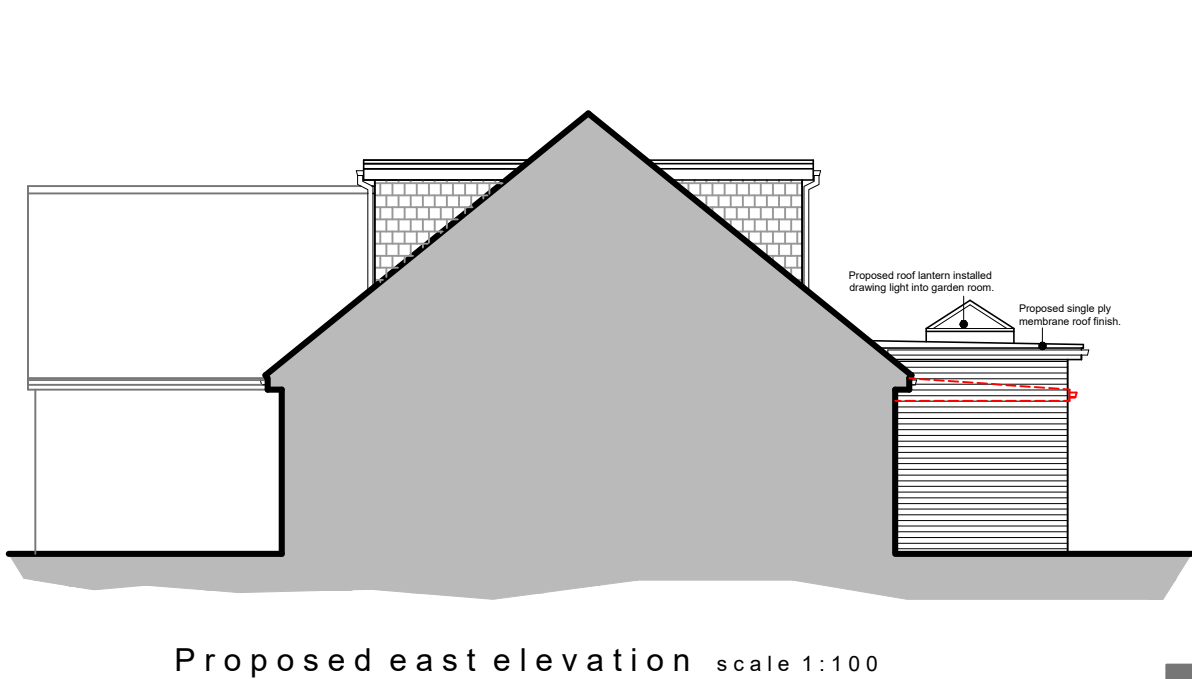


Proposed east elevation scale 1:100

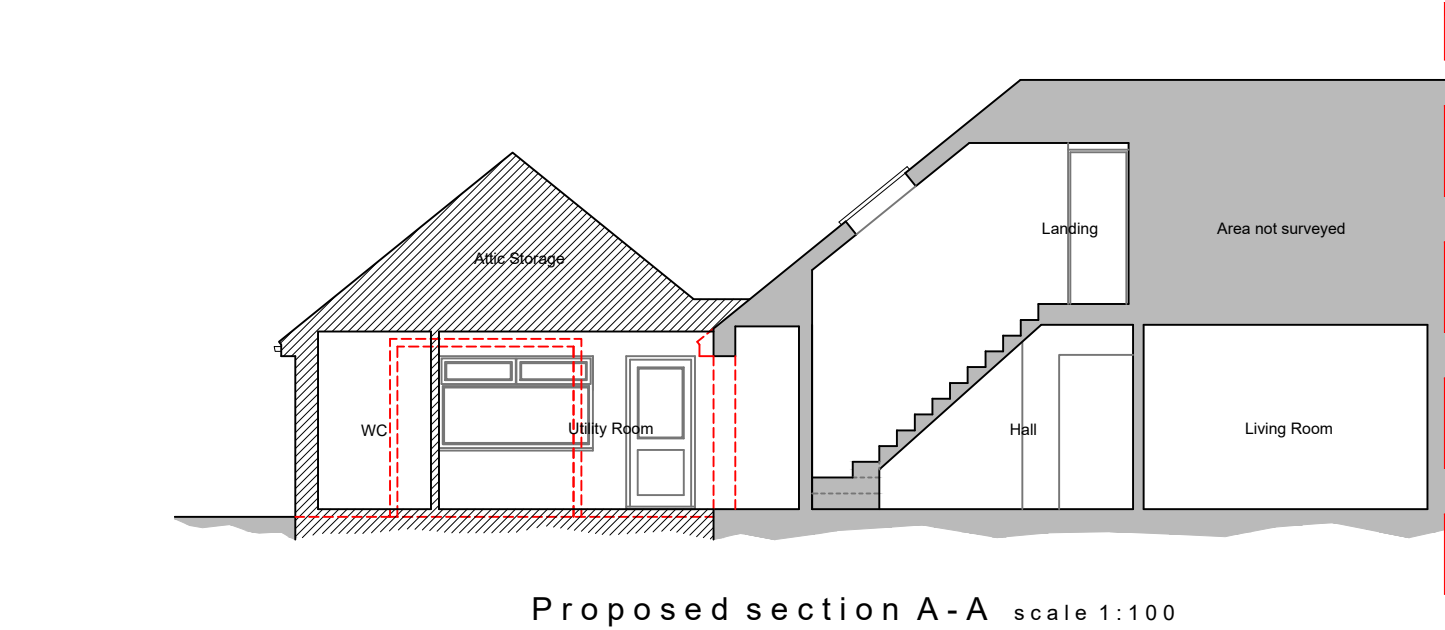

Proposed section A-A scale 1:100

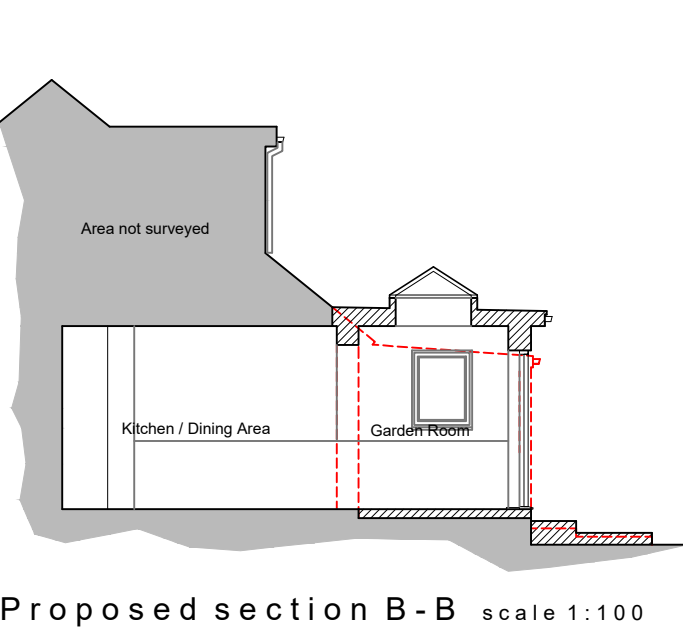

Proposed section B-B scale 1:100

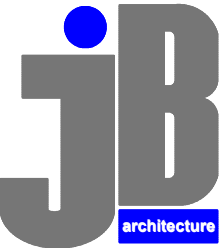

JIMMY BESSANT ARCHITECTURE
TEL: 01243 933732 M: 07769904282
E: jimmy@jb-architecture.co.uk
Web: www.jb-architecture.co.uk

For
MR & MRS LAMBE
Project
**PROPOSED SINGLE STOREY
EXTENSION & DOUBLE GARAGE
98 LITTLEPARK AVENUE
HAVANT, PO9 3QZ**

Title
**PROPOSED ELEVATIONS &
SECTIONS**

Date	Drawn	Scale	Checked
SEP 2018	SR	as noted @ A3	-
Job Number	Drawing Number	Revision	
PL218.18	-06	C	

REV A Updated following client feedback from meeting 06.09.18. 07.09.18
REV B High level window detailed to garage area. 20.09.18
REV C East elevation added to drawing. 02.10.18

