



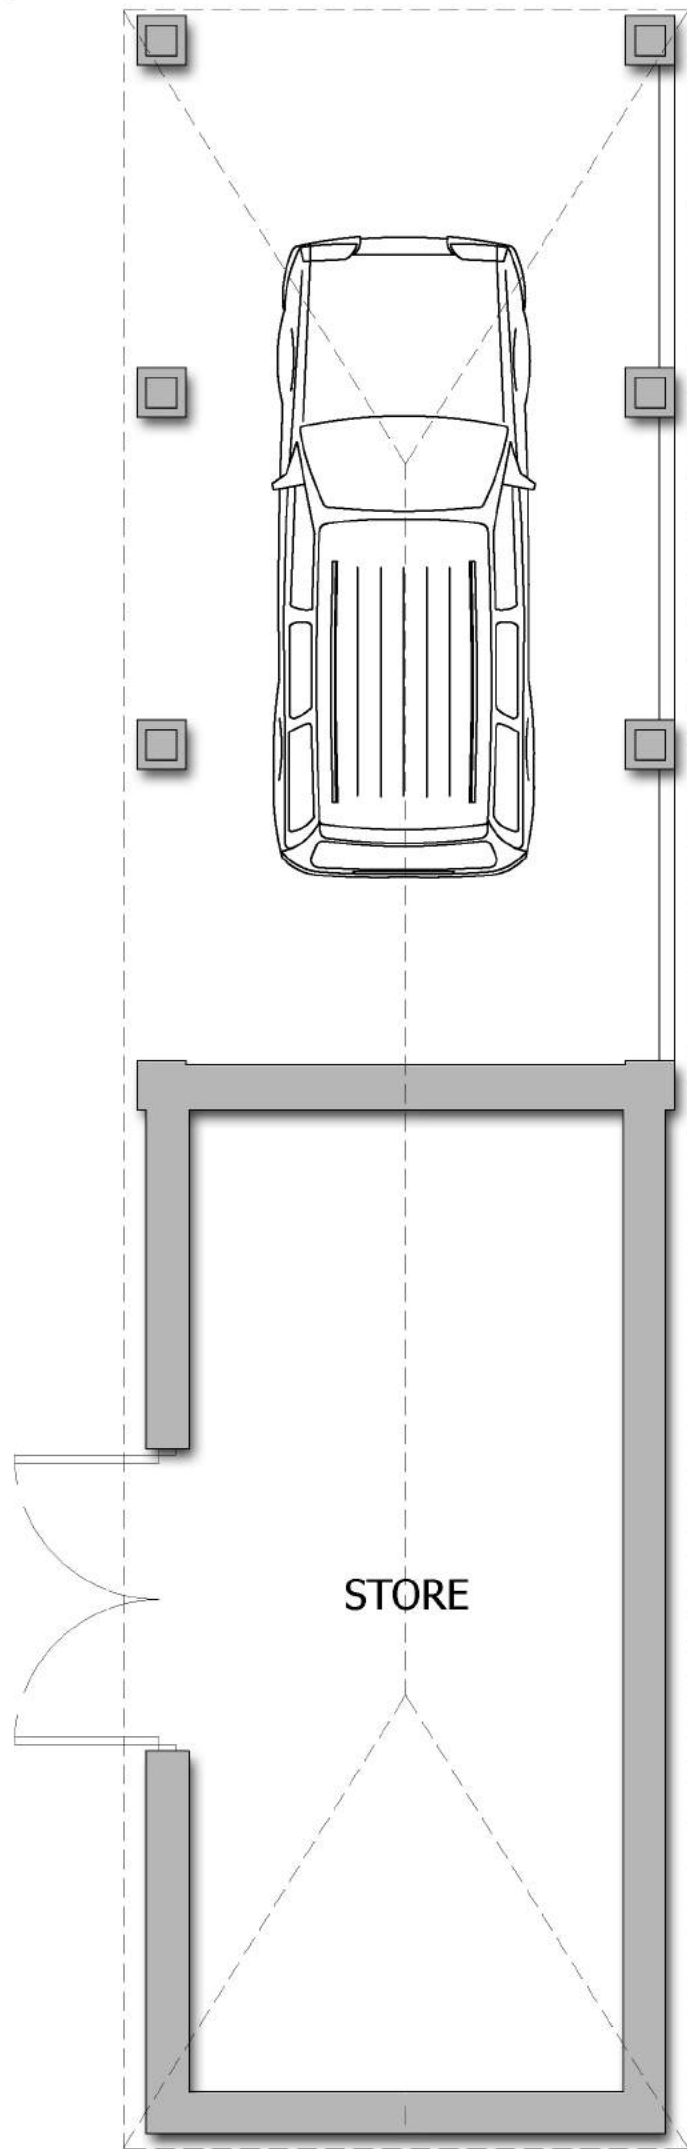

GROUND FLOOR PLAN

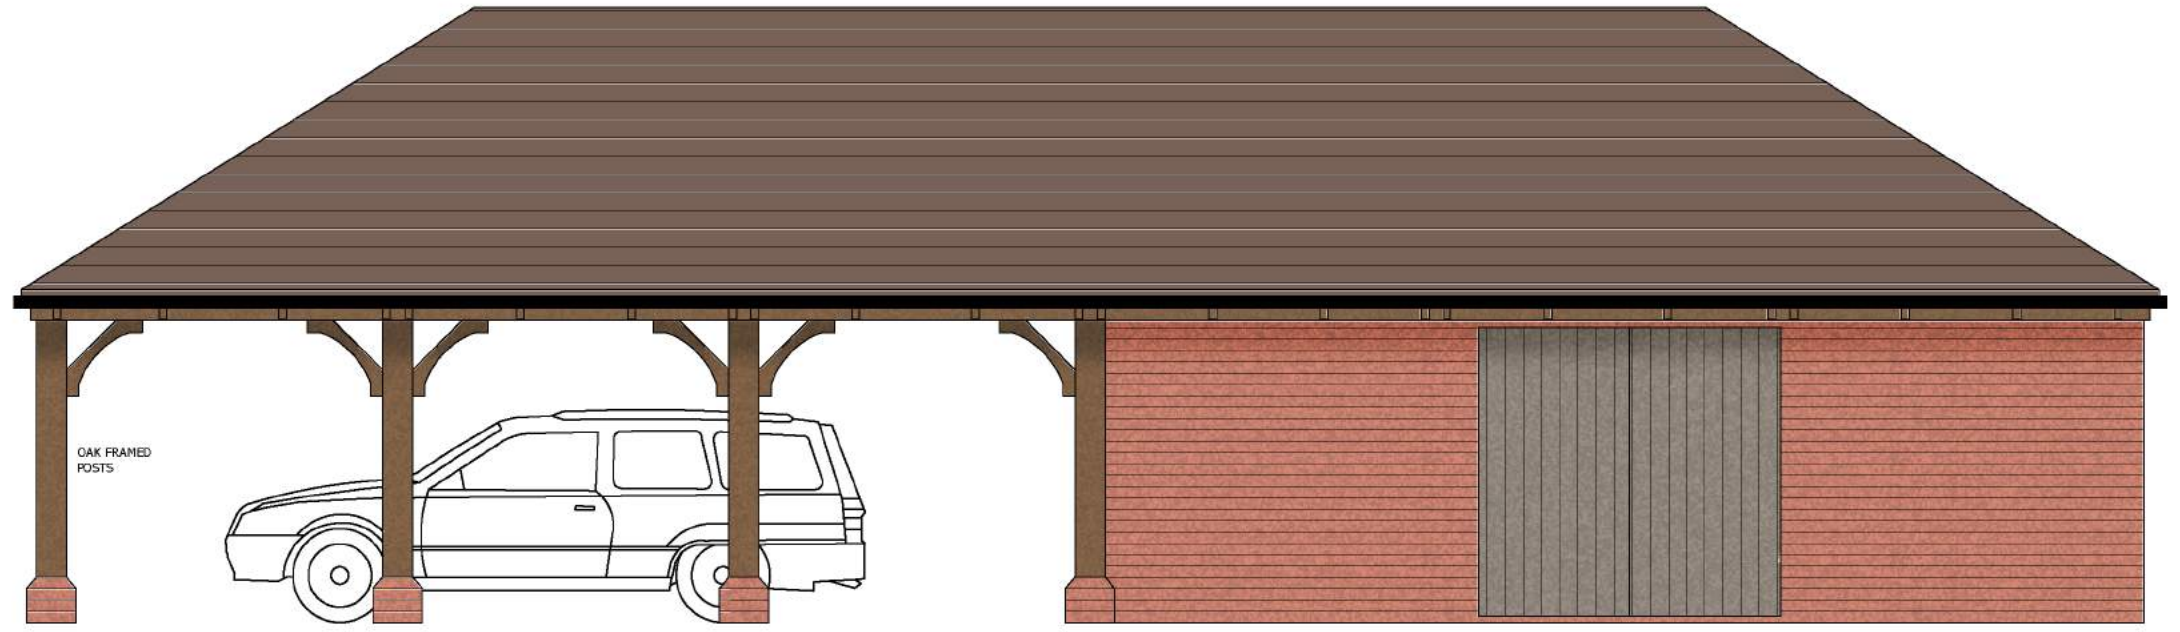

WEST ELEVATION



EAST ELEVATION



REV.	AMENDMENT	BY	DATE
a	Roof hipped	ace	03.05.18

Project	76 WARBLINGTON ROAD EMSWORTH	Date	MAR 18	Drawn by	ACE
		Scales	1:50@A3	Status	PLANNING
Drawing	PROPOSED GARAGE FLOOR PLAN / ELEVATIONS	Job No	EA 04	Dwg No	PL-08
				Revision	a