


NOTES:


Dimensions to be checked on site before commencing work. Any discrepancies shall be reported to the architect immediately.

Do not scale from these drawings except for planning purposes. Use figured dimensions only.


Where applicable this drawing is to be read in conjunction with other consultants' drawings.

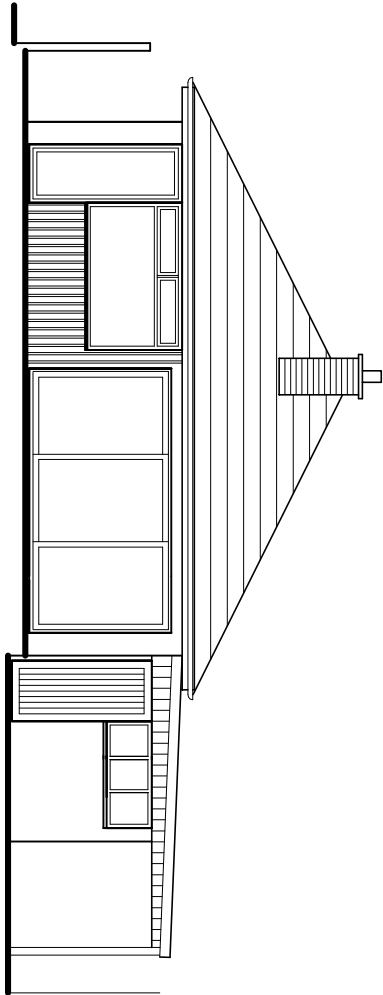


North (rear) elevation

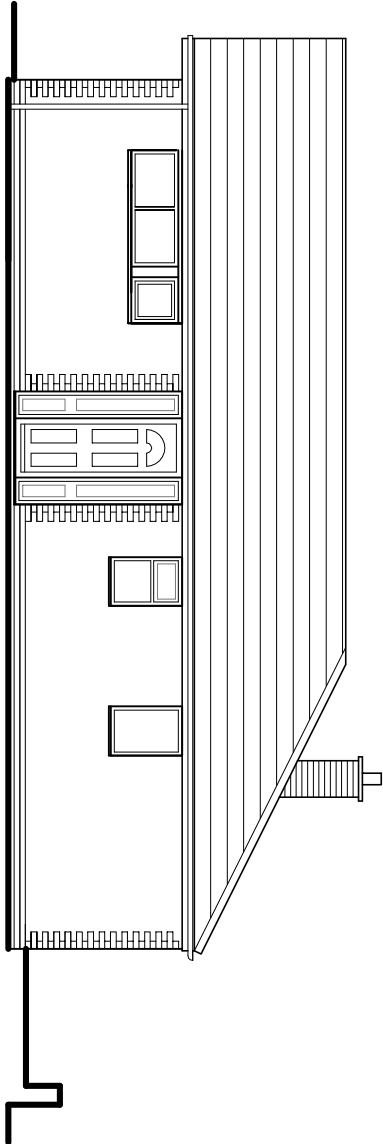

East (side) elevation

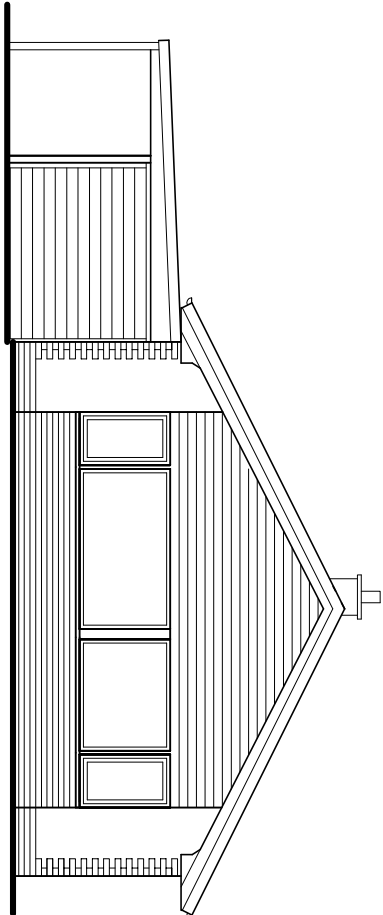


South (front) elevation

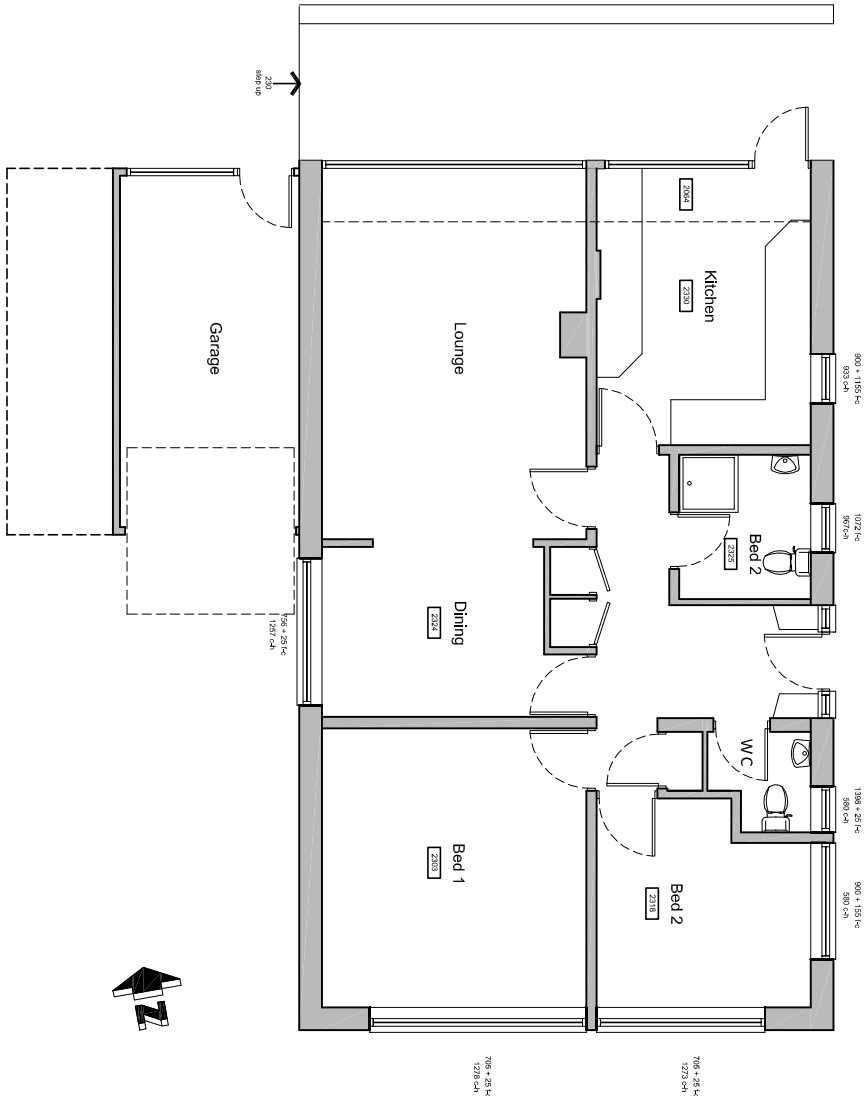


Ground floor plan

Existing plan & elevations scale 1:100

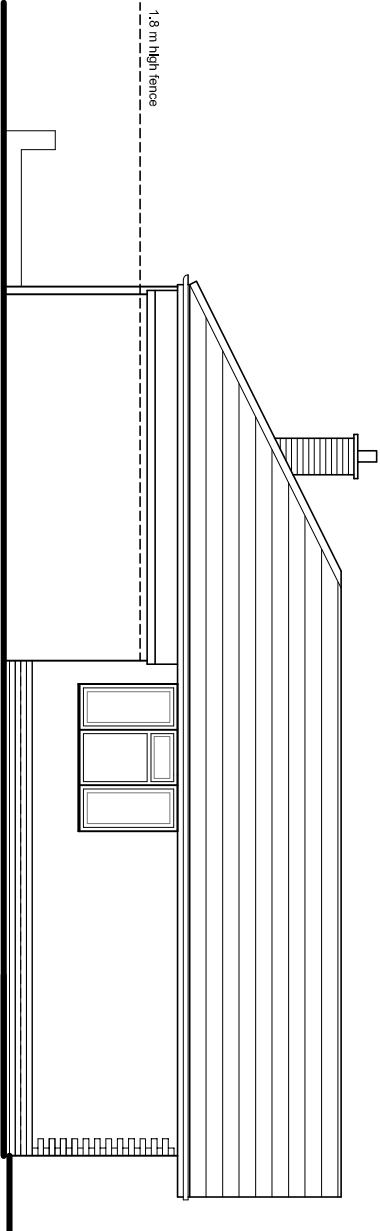

West (side) elevation

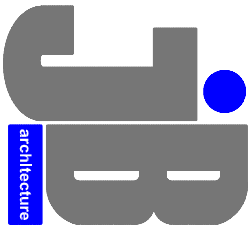

JIMMY BESSANT ARCHITECTURE

TEL: 01243 373620 M: 07769904282

E: jimmy@jb-architecture.co.uk

Web: www.jb-architecture.co.uk

For
MR & MRS THOMAS

Project

PROPOSED SIDE EXTENSION

AT 42 WINDSOR ROAD

WATERLOOVILLE

PO7 6BA

Title

**EXISTING FLOOR PLAN
& ELEVATIONS**

Date	Drawn	Scale	Checked
AUG 2018	JB	1:100 @ A3	-
Job Number	Drawing Number	Revision	
PL210118	402		