


NOTES:

Dimensions to be checked on site before commencing work. Any discrepancies shall be reported to the architect immediately.

Do not scale from these drawings except for planning purposes. Use figured dimensions only.


Where applicable this drawing is to be read in conjunction with other consultants' drawings.

Ordnance Survey, (c) Crown Copyright 2018.
All rights reserved. Licence number 100022432


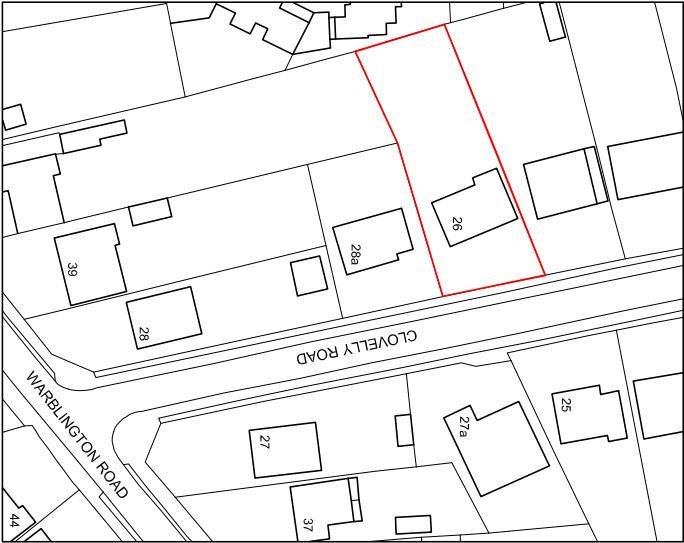


Location plan

scale 1:1250

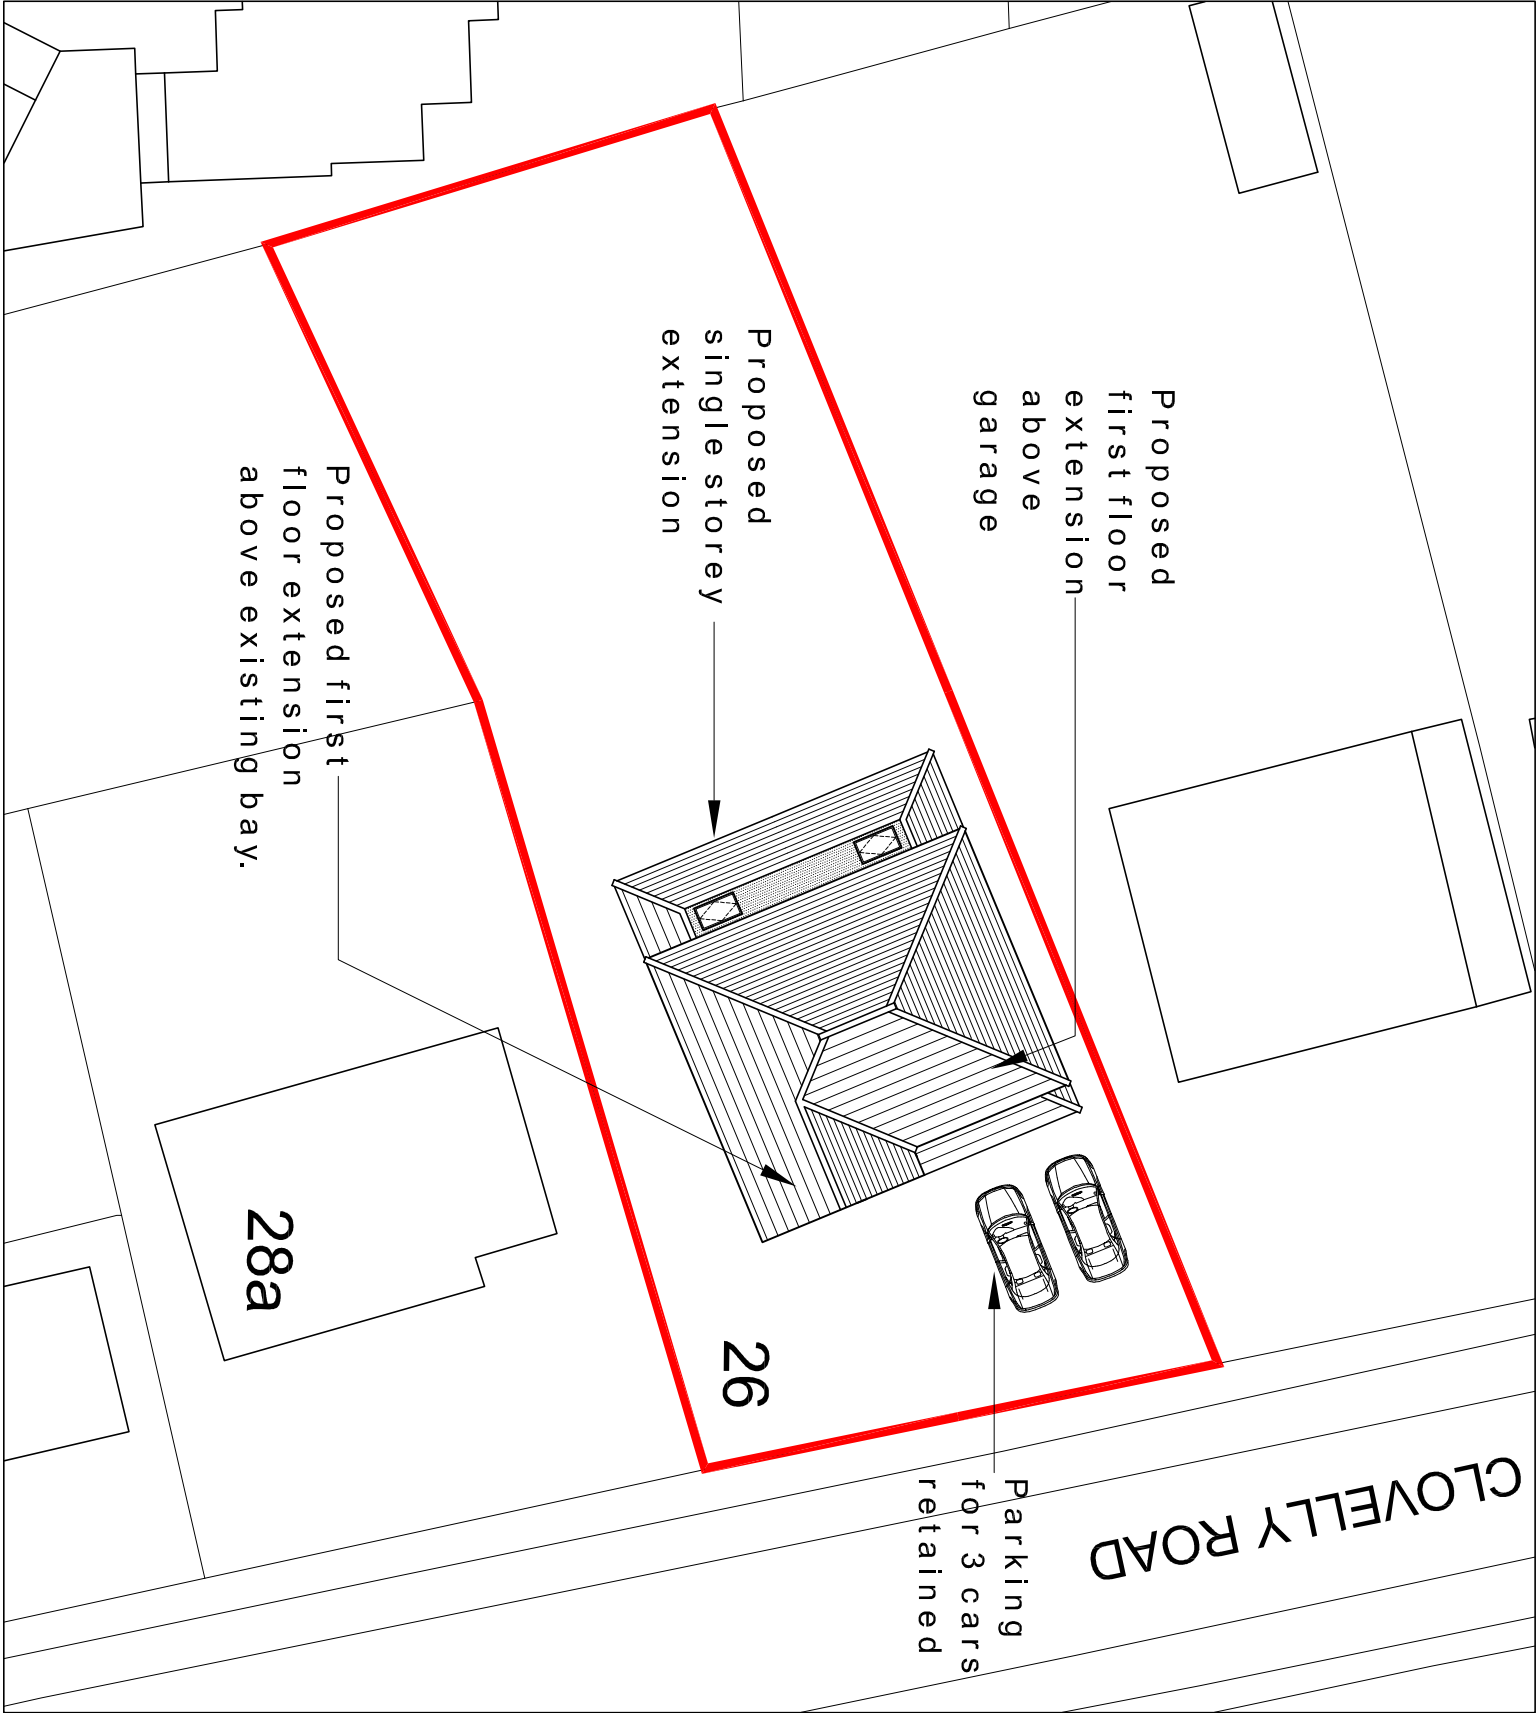

Proposed site plan scale 1:250

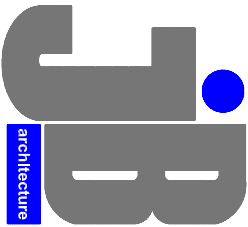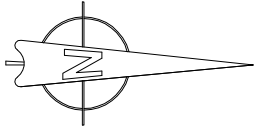

JIMMY BESSANT ARCHITECTURE

TEL: 01243 373620 M: 07769904282

E: jimmy@jb-architecture.co.uk

Web: www.jb-architecture.co.uk

For
MR & MRS BALDWIN

Project

PROPOSED EXTENSIONS & ALTERATIONS

AT 26 CLOVELLY ROAD

EMSWORTH,

PO10 7HL

Title

SITE & LOCATION PLANS

Date	Drawn	Scale	Checked
SEPT 2018	JB	As shown @ A3	-
Job Number	Drawing Number	Revision	
PL20917	401		