


notes

- 1. No deviation may be made from the details shown on this drawing without the prior written approval of the architect. Any discrepancy found between this drawing and any other document should be referred immediately to the architect in its draft state.
- 2. No dimension to be scaled from this drawing unless for planning or building regulation purposes.
- 3. This drawing is to be removed from currency immediately a revised version is issued.
- 4. The contractor must check the existing construction on site prior to the commencement of the works.

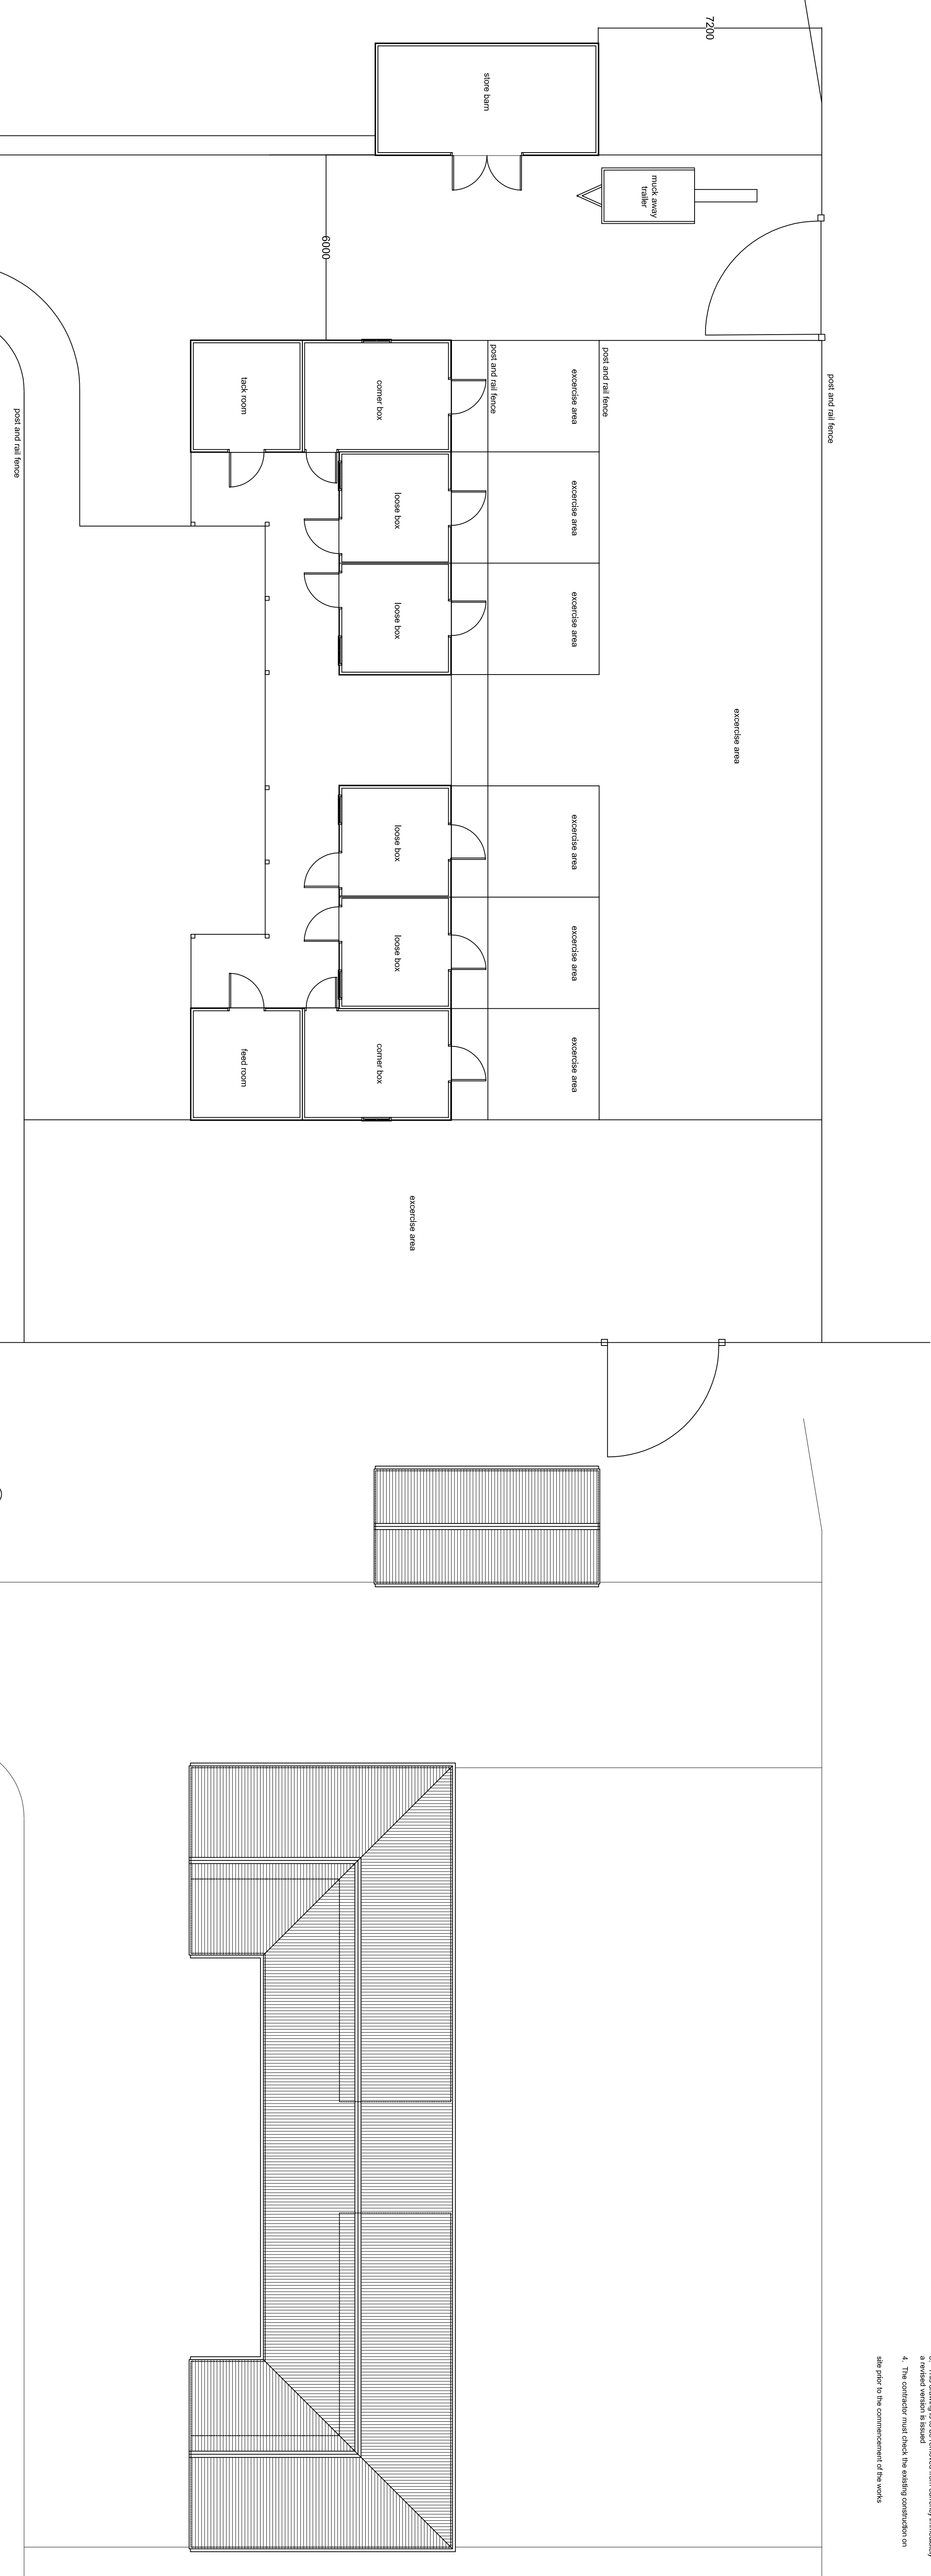

03 SIDE ELEVATION

04 FRONT ELEVATION

05 BARN REAR ELEVATION

06 BARN FRONT ELEVATION

07 REAR ELEVATION

08 SIDE ELEVATION

revision

- A 13.9.17 Position of muck away trailer added
- B 15.12.17 Plans & elevations corrected to suit new layout

neil caie architect

creative design & planning

project: Wren Centre Road, Emsworth
client: Wren Centre Road, Emsworth
drawing: Planning application
Proposed plans & elevations
scale: 1:100
date: September 2017

WRE/101B