
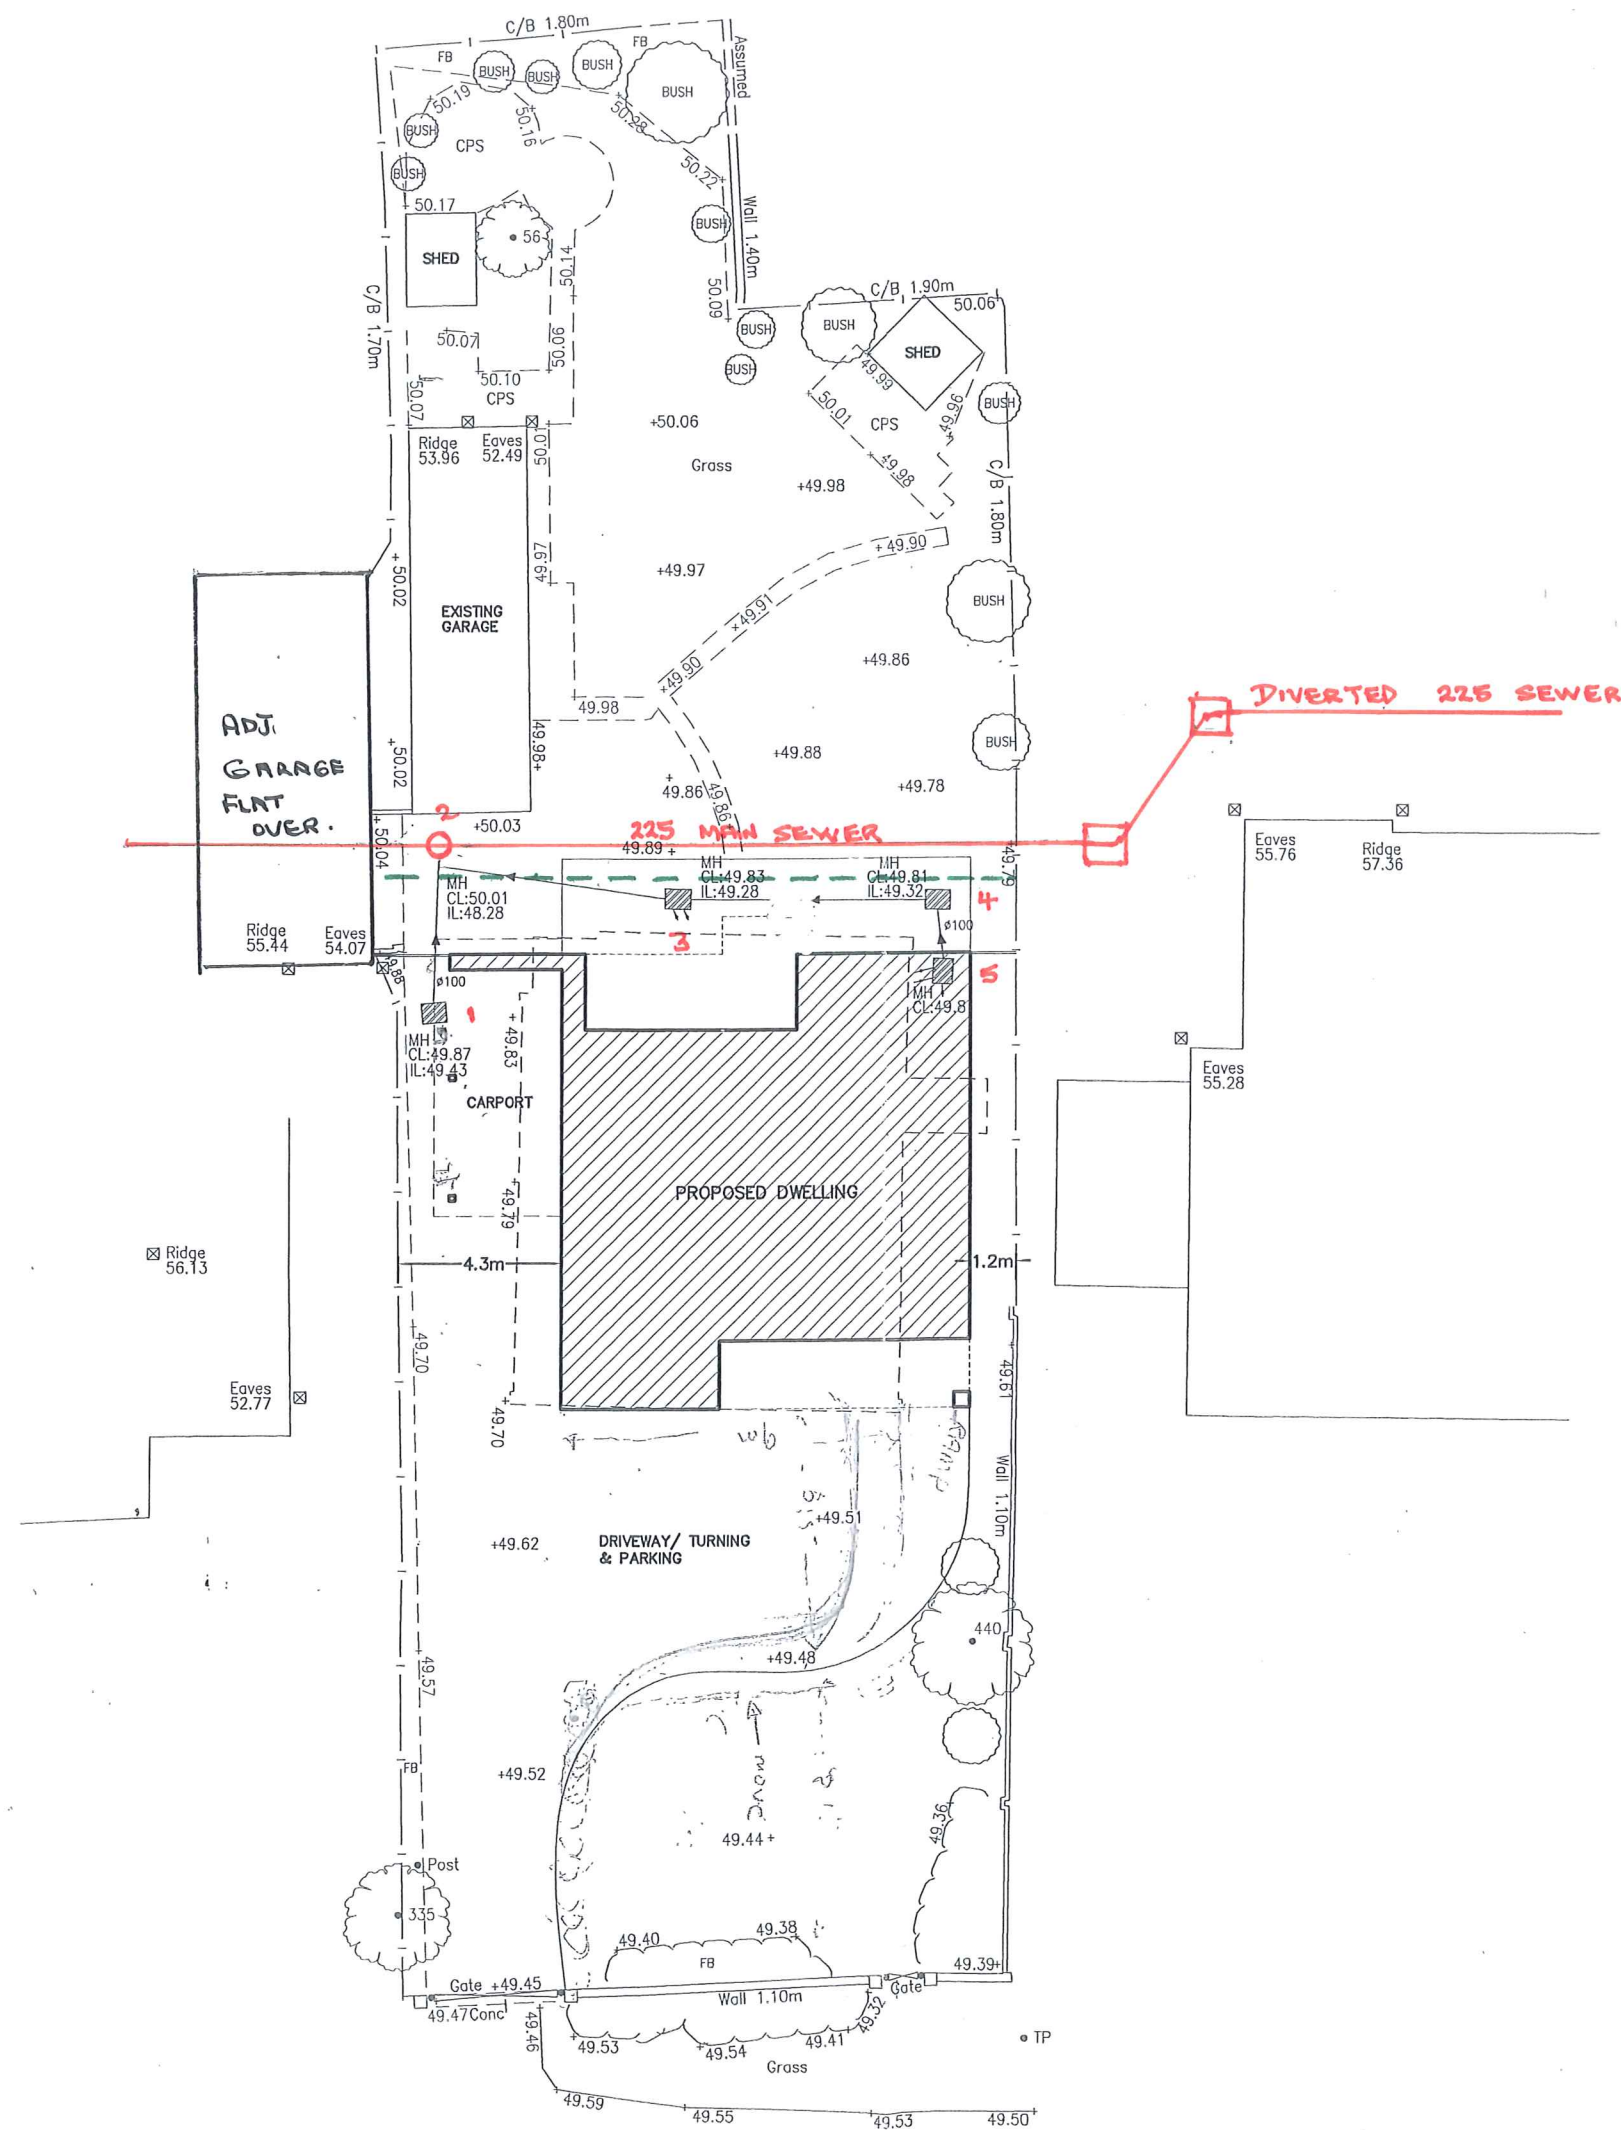


THIS DRAWING SHOULD BE READ IN CONJUNCTION WITH ANY OTHER RELEVANT DRAWINGS AND THE CONSTRUCTION MANUAL. THE BUILDER SHOULD CHECK ALL LEVELS AND SITE DIMENSIONS BEFORE WORK STARTS AND NOTIFY SCANDIA OF ANY DISCREPANCY. IF IN DOUBT PLEASE ASK

© COPYRIGHT IN THIS DRAWING AND WORK EXECUTED IS AND REMAINS THE PROPERTY OF SCANDIA-HUS LIMITED AND OR ITS SUBSIDIARIES IN ACCORDANCE WITH THE PROVISIONS OF THE COPYRIGHT ACT. PERMISSION TO PRODUCE COPIES OR MODIFIED DRAWINGS IN WHOLE OR IN PART FOR ANY PURPOSE SHOULD BE OBTAINED FROM SCANDIA-HUS LIMITED & ANY SUCH REPRODUCTIONS SHOULD INCLUDE THIS & THE FOREGOING STATEMENT

| REV | DESCRIPTION | DATE | DRN | CHK |
|-----|-------------|------|-----|-----|
|     |             |      |     |     |
|     |             |      |     |     |
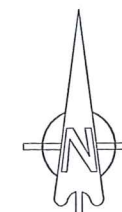

FOR  
MS. PRENTICE  
SITE  
9 WESTERN PARADE  
EMSWORTH, HAMPSHIRE  
PO10 7HS

TITLE  
PROPOSED  
SITE PLAN

|                 |                      |                    |
|-----------------|----------------------|--------------------|
| C/No.<br>218800 | O/No.                | SCALE<br>1/200 @A3 |
| DRAWN<br>LW     | DRAWING NUMBER<br>01 | REV                |
| DATE<br>10/17   |                      |                    |