



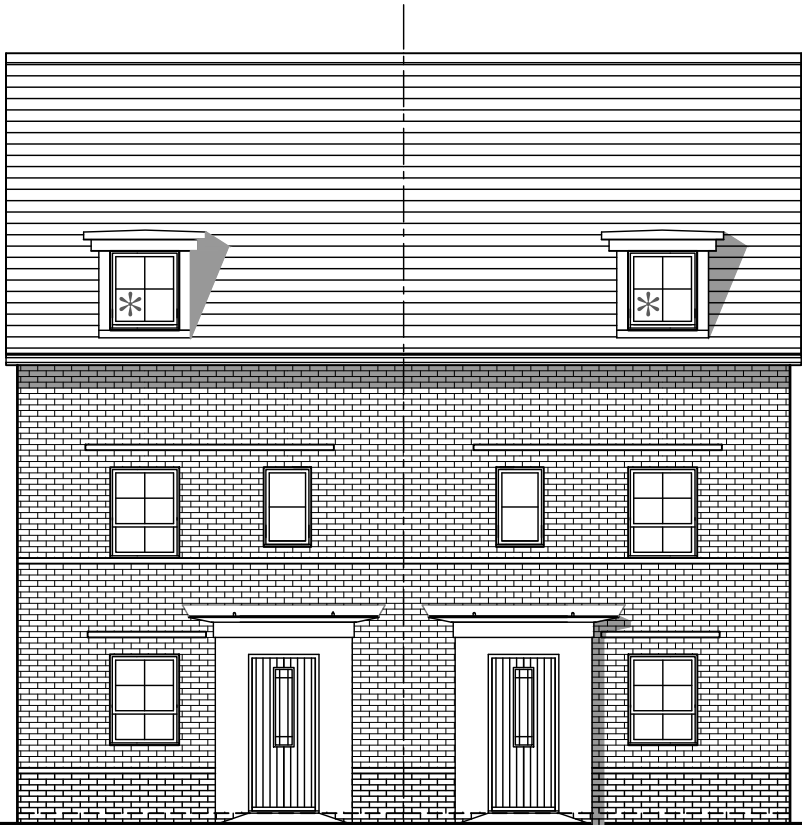

FRONT ELEVATION
✱ Obscure Glazed Windows

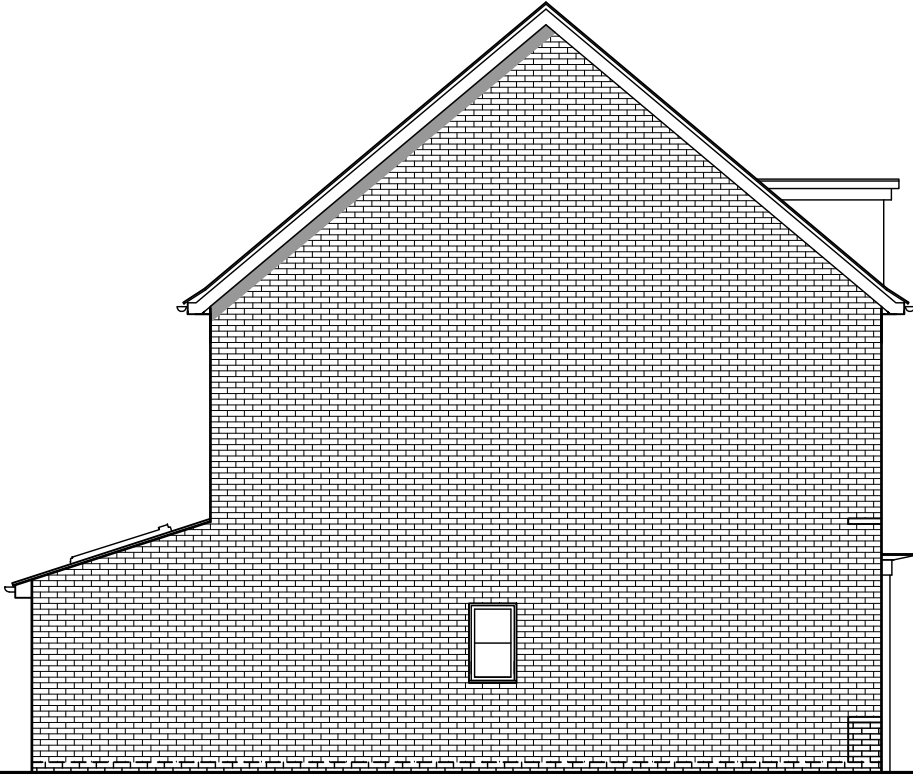

SIDE ELEVATION

PLOTS 19-20 (AS), 21-22 (AS)

4 BED (7 PERSON)
HOUSE
2.5 STOREY
1309 SqFt

Project:
HAVANT ROAD,
EMSWORTH
Title:
WOODCROFT
ELEVATIONS

Drawn by : RKDB Checked by : MAH

Scale @ A3:
0 1 2 3 4 5m
Scale 1:100

Date: OCTOBER 2017

Rev	Date	Drawn	Checked
B	12.12.18	MAH	MAH

PLOTS 19-22 RECONFIGURED TO SEMI'S.


Drg No: CB_15_105_WO_E01 Rev: B

Client:





REAR ELEVATION

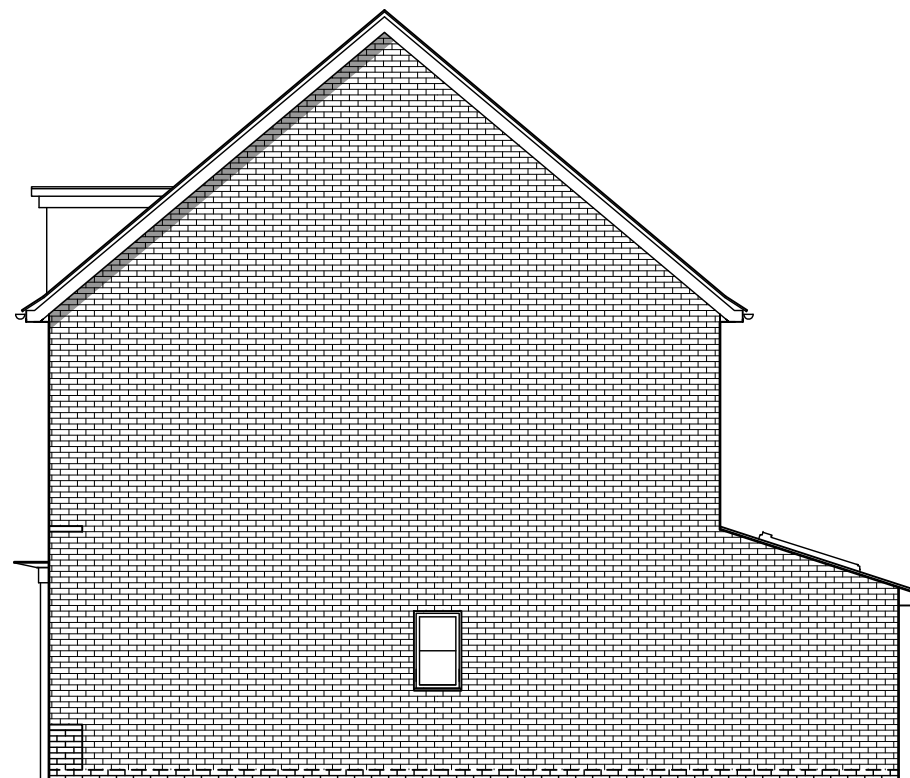

SIDE ELEVATION

PLOTS 19-20 (AS), 21-22 (AS)

4 BED (7 PERSON)
HOUSE
2.5 STOREY
1309 SqFt

Project:
HAVANT ROAD,
EMSWORTH

Title:
WOODCROFT
ELEVATIONS

Drawn by : RKDB Checked by : MAH

Scale @ A3:



Scale 1:100

Date: OCTOBER 2017


Rev	Date	Drawn	Checked
A	12.12.18	MAH	MAH

PLOTS 19-22 RECONFIGURED TO SEMI'S.

Drg No: CB_15_105_WO_E02 Rev: A

Client:



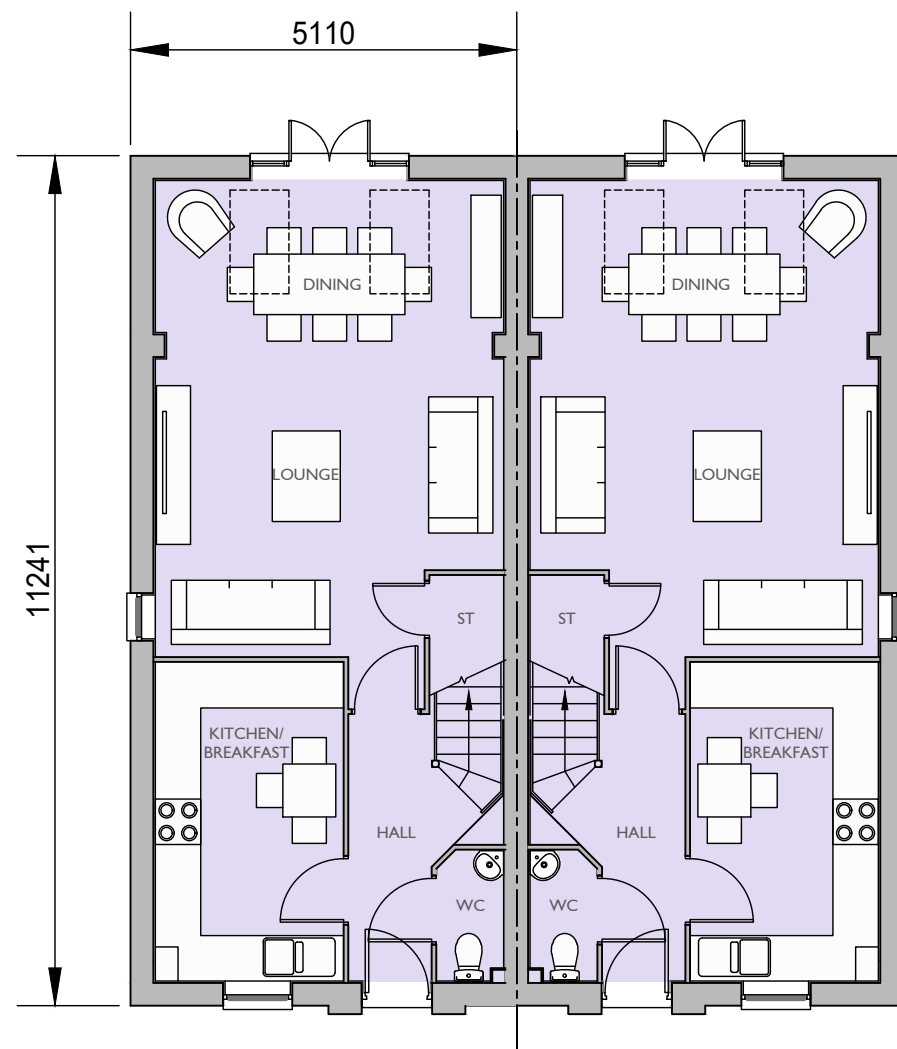

GROUND FLOOR PLAN

PLOTS 19-20 (AS), 21-22 (AS)

4 BED (8 PERSON)
HOUSE
2.0 STOREY
1317 SqFt

Project:
HAVANT ROAD,
EMSWORTH

Title:
WOODCROFT
FLOOR PLANS

Drawn by : RKDB Checked by : MAH

Scale @ A3:
0 1 2 3 4 5m
Scale 1:100

Date: OCTOBER 2017

Rev	Date	Drawn	Checked
A	12.12.18	MAH	MAH


PLOTS 19-22 RECONFIGURED TO SEMI'S.

Drg No: CB_15_105_WO_P01 Rev: A

Client:

 **BARRATT**
HOMES



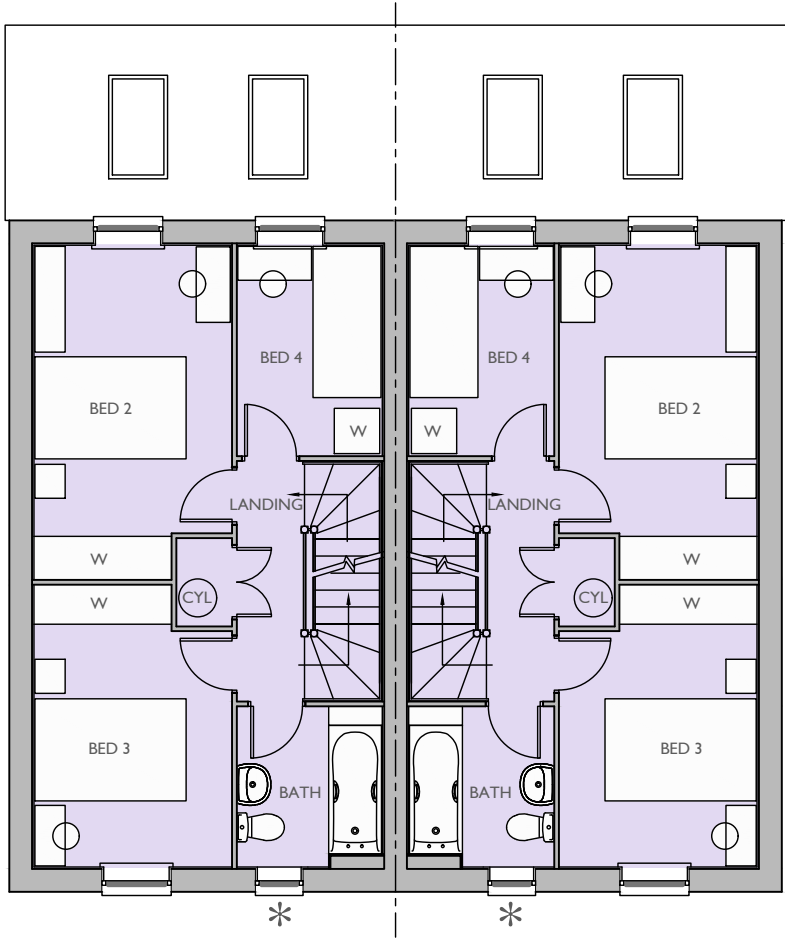

FIRST FLOOR PLAN
* Obscure Glazed Windows

PLOTS 19-20 (AS), 21-22 (AS)

4 BED (8 PERSON)
HOUSE
2.0 STOREY
1317 SqFt


Project:
HAVANT ROAD,
EMSWORTH
Title:
WOODCROFT
FLOOR PLANS

Drawn by : RKDB Checked by : MAH
Scale @ A3:
0 1 2 3 4 5m
Scale 1:100

Date: OCTOBER 2017
Rev Date Drawn Checked
A 12.12.18 MAH MAH
PLOTS 19-22 RECONFIGURED TO SEMI'S.
Drg No: CB_15_105_WO_P02 Rev: A

Client:
BARRATT
HOMES



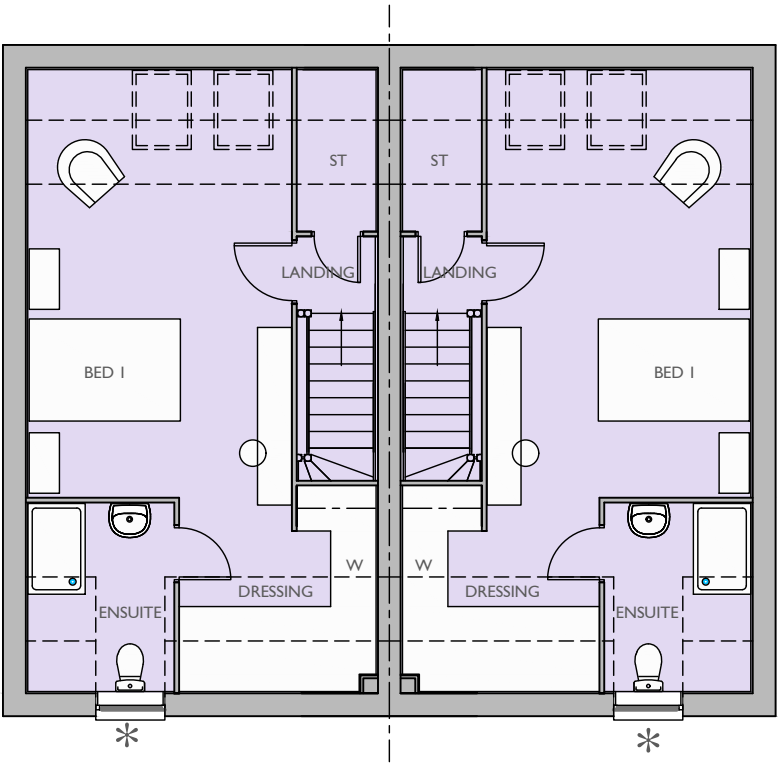

SECOND FLOOR PLAN
* Obscure Glazed Windows

PLOTS 19-20 (AS), 21-22 (AS)

4 BED (8 PERSON)
HOUSE
2.0 STOREY
1317 SqFt

Project:
HAVANT ROAD,
EMSWORTH
Title:
WOODCROFT
FLOOR PLANS

Drawn by : RKDB Checked by : MAH
Scale @ A3:
0 1 2 3 4 5m
Scale 1:100

Date: OCTOBER 2017
Rev Date Drawn Checked
A 12.12.18 MAH MAH
PLOTS 19-22 RECONFIGURED TO SEMI'S.
Drg No: CB_15_105_WO_P03 Rev: A

Client:
BARRATT
HOMES

