




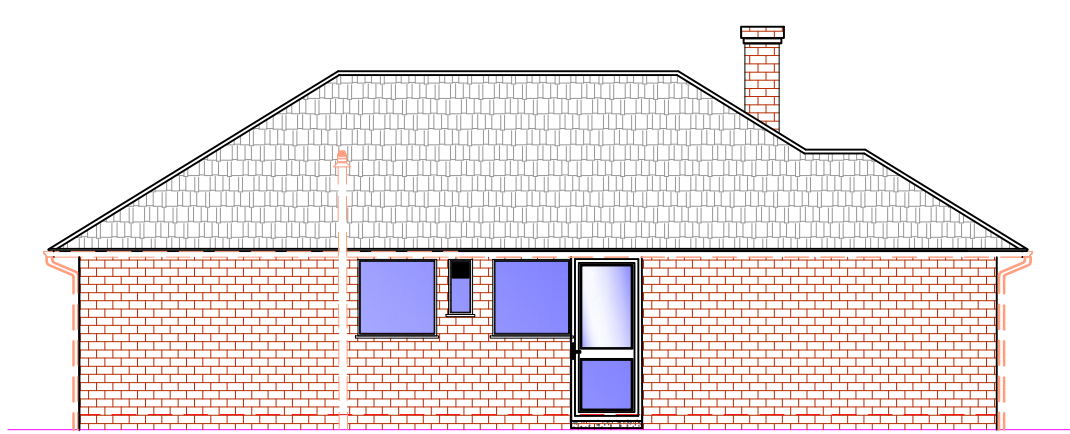

1 EXISTING SIDE ELEVATION
1:100

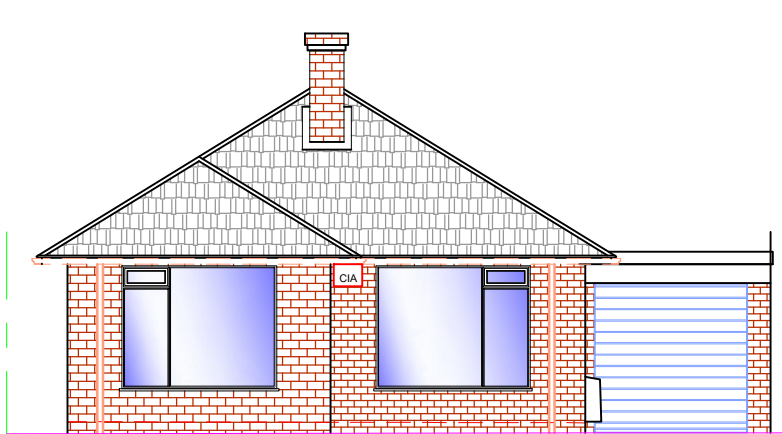


2 EXISTING FRONT ELEVATION
1:100

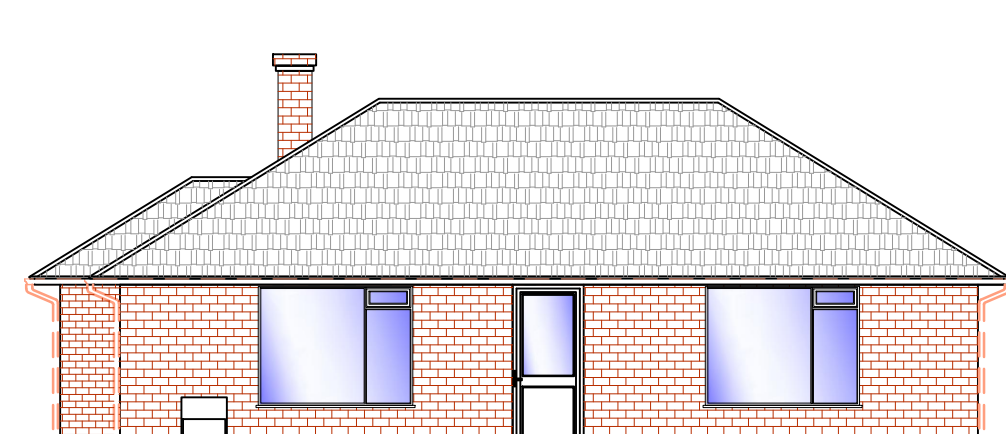


3 EXISTING SIDE ELEVATION
1:100




4 EXISTING REAR ELEVATION
1:100

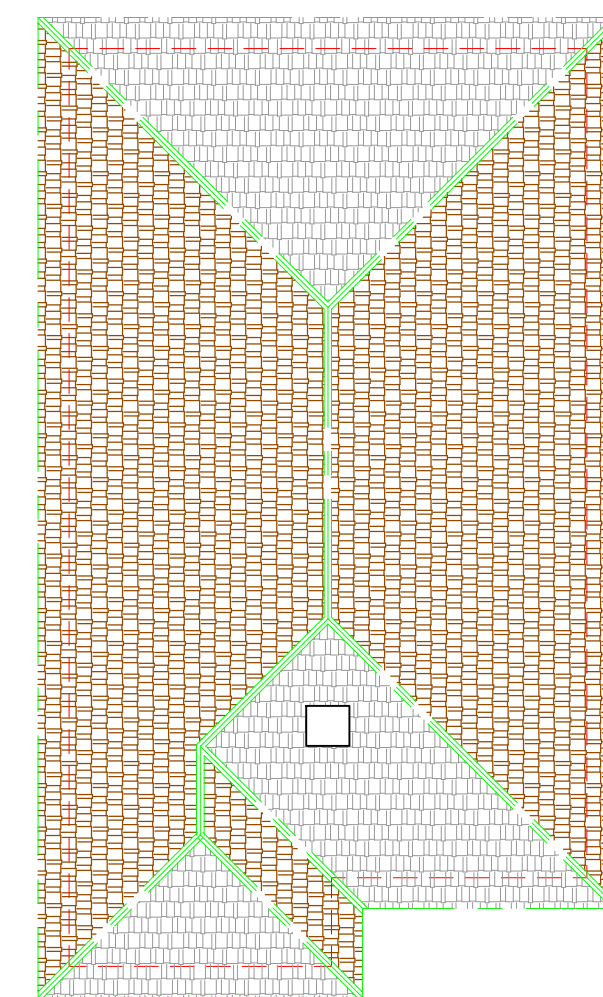


5 EXISTING ROOF PLAN
1:100

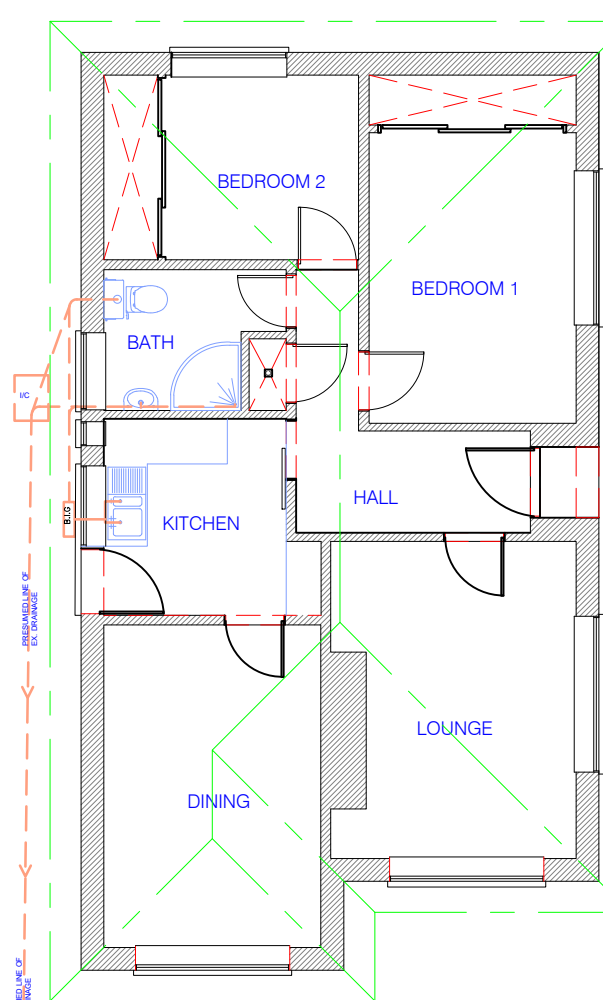


6 EXISTING GRD FLOOR PLAN
1:100

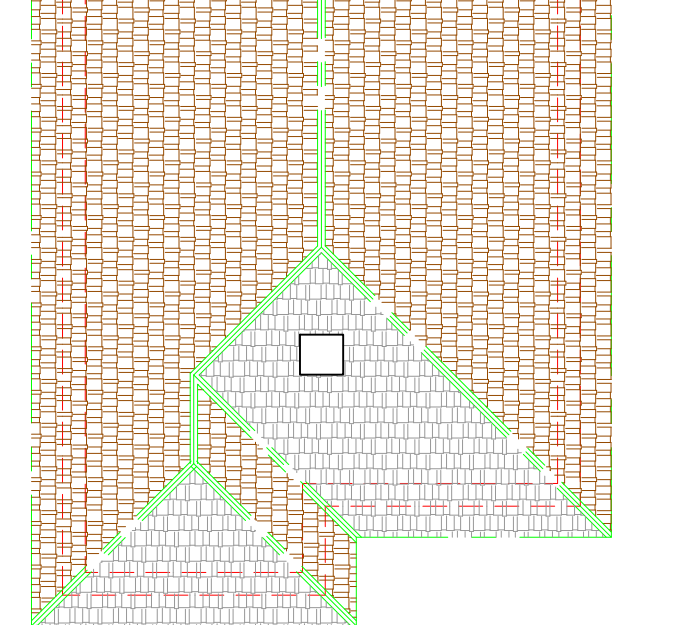


7 PROPOSED ROOF PLAN
1:100

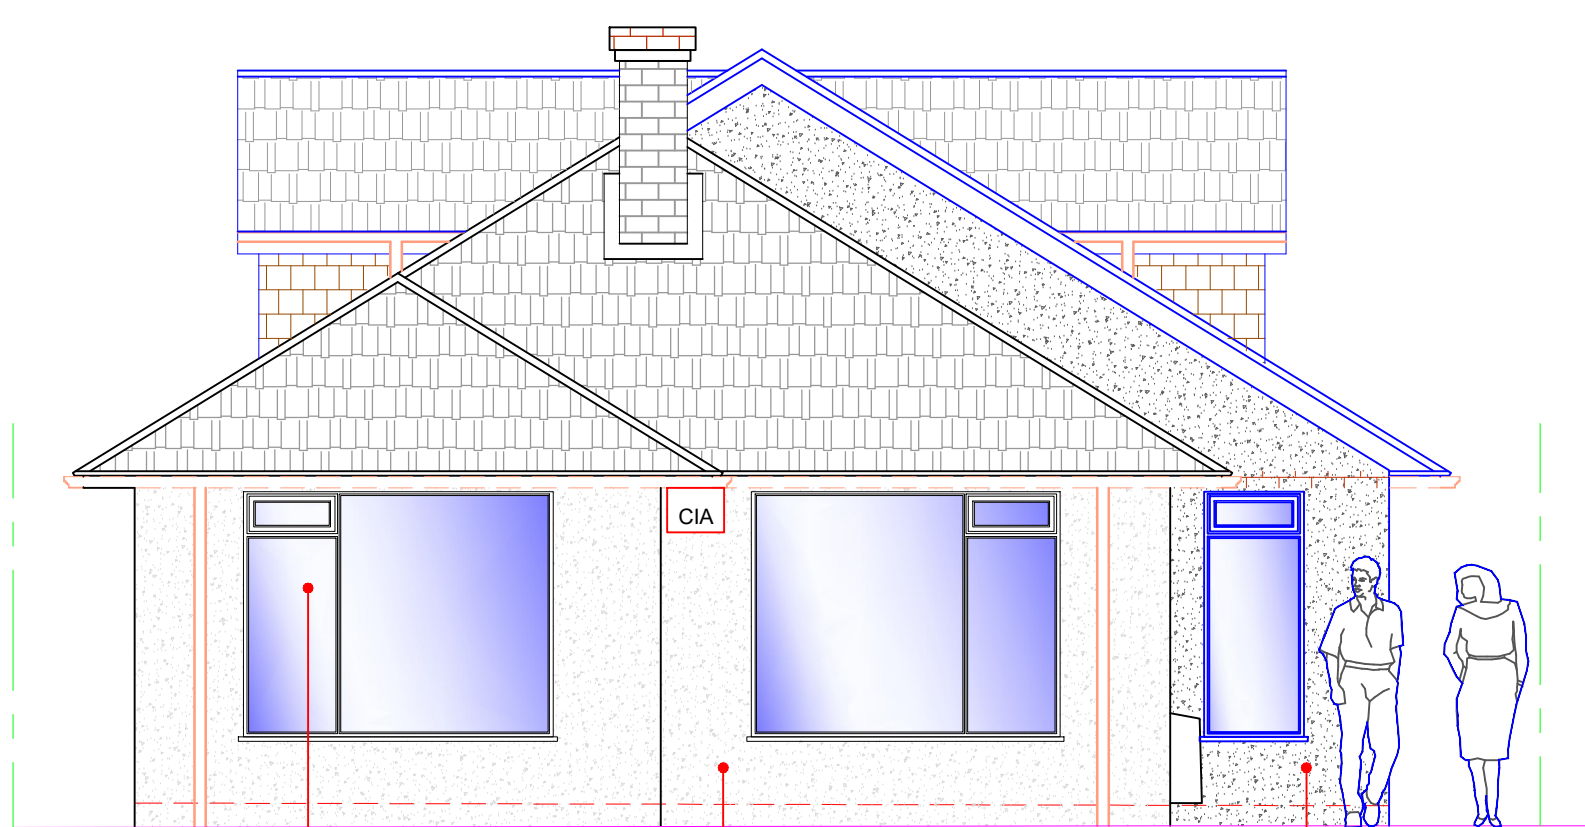


11 PROPOSED FRONT ELEVATION
1:50

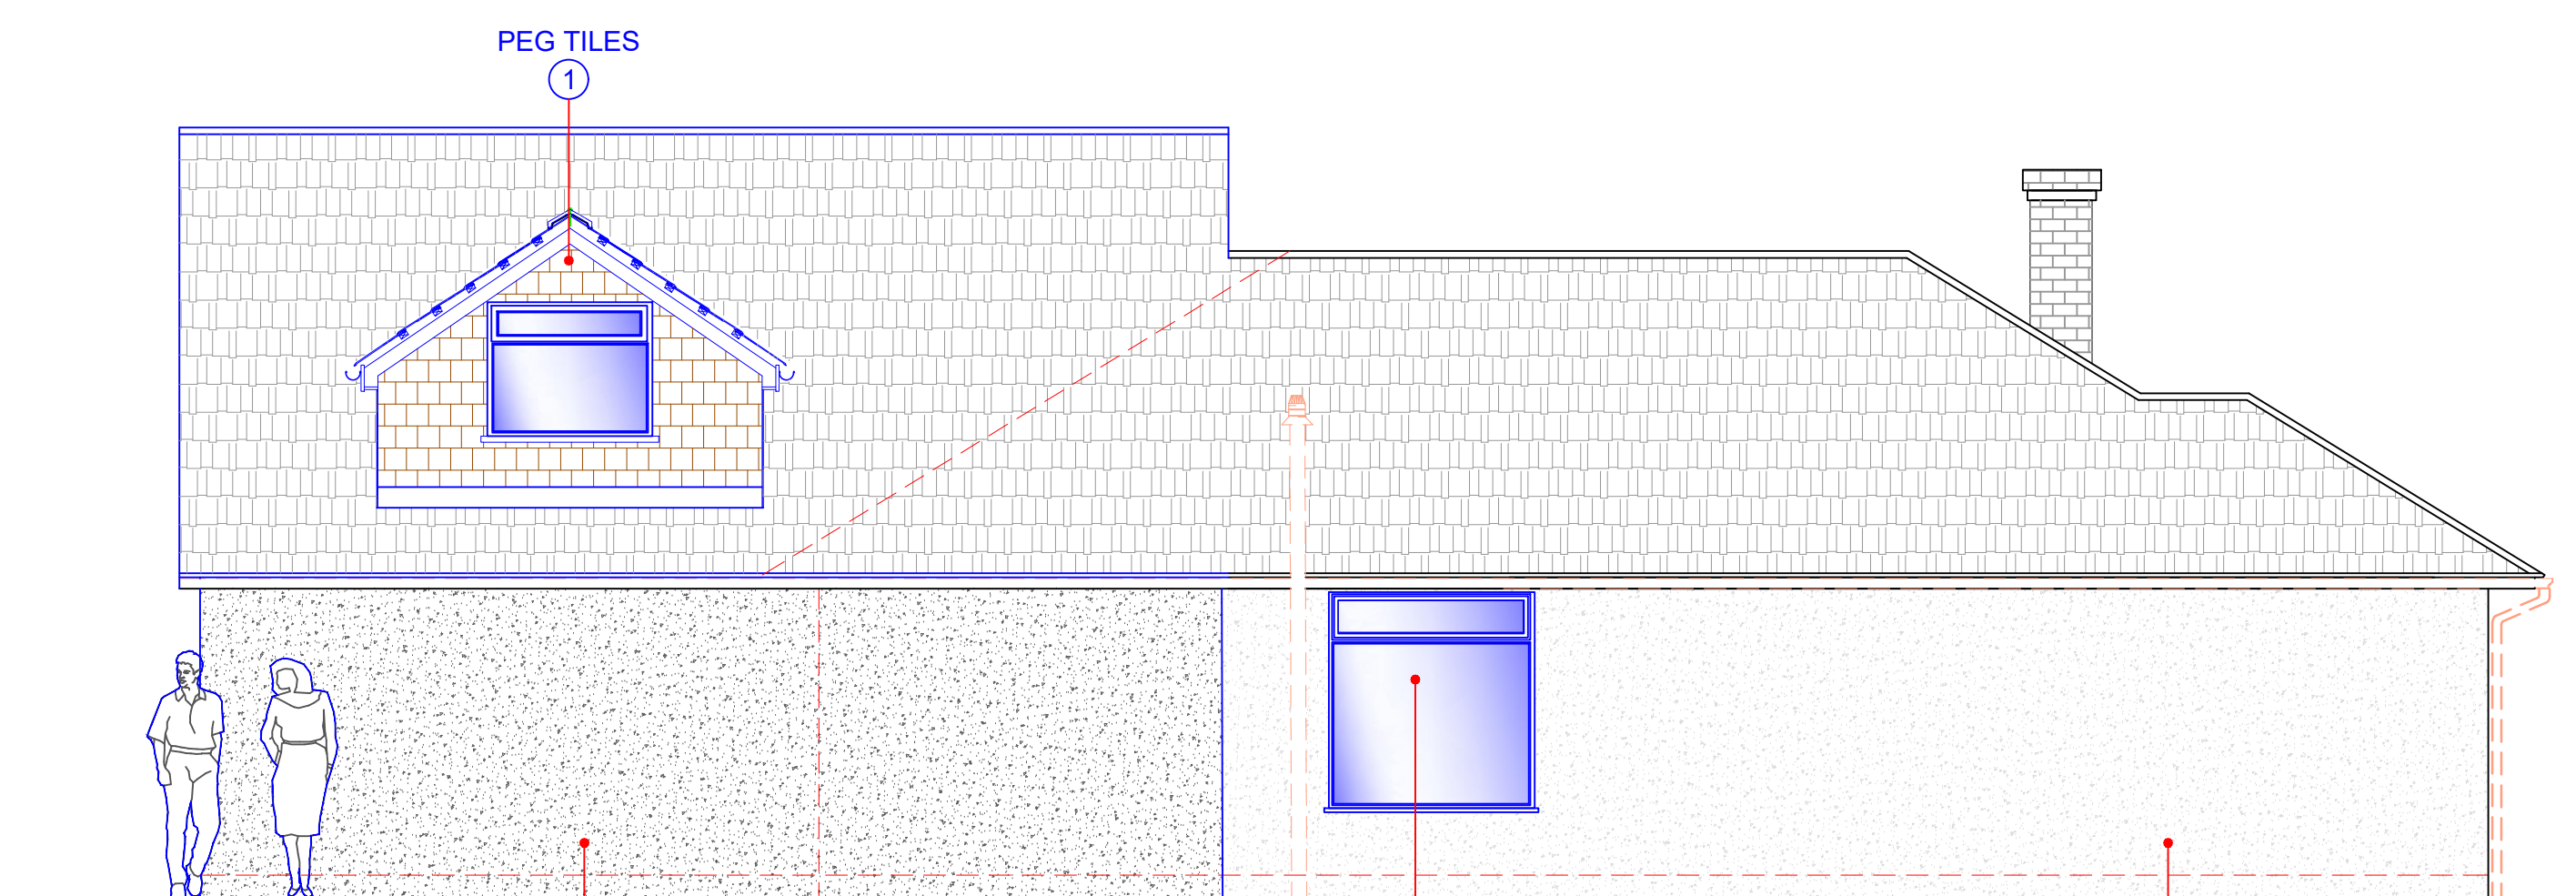


10 PROPOSED SIDE ELEVATION
1:50

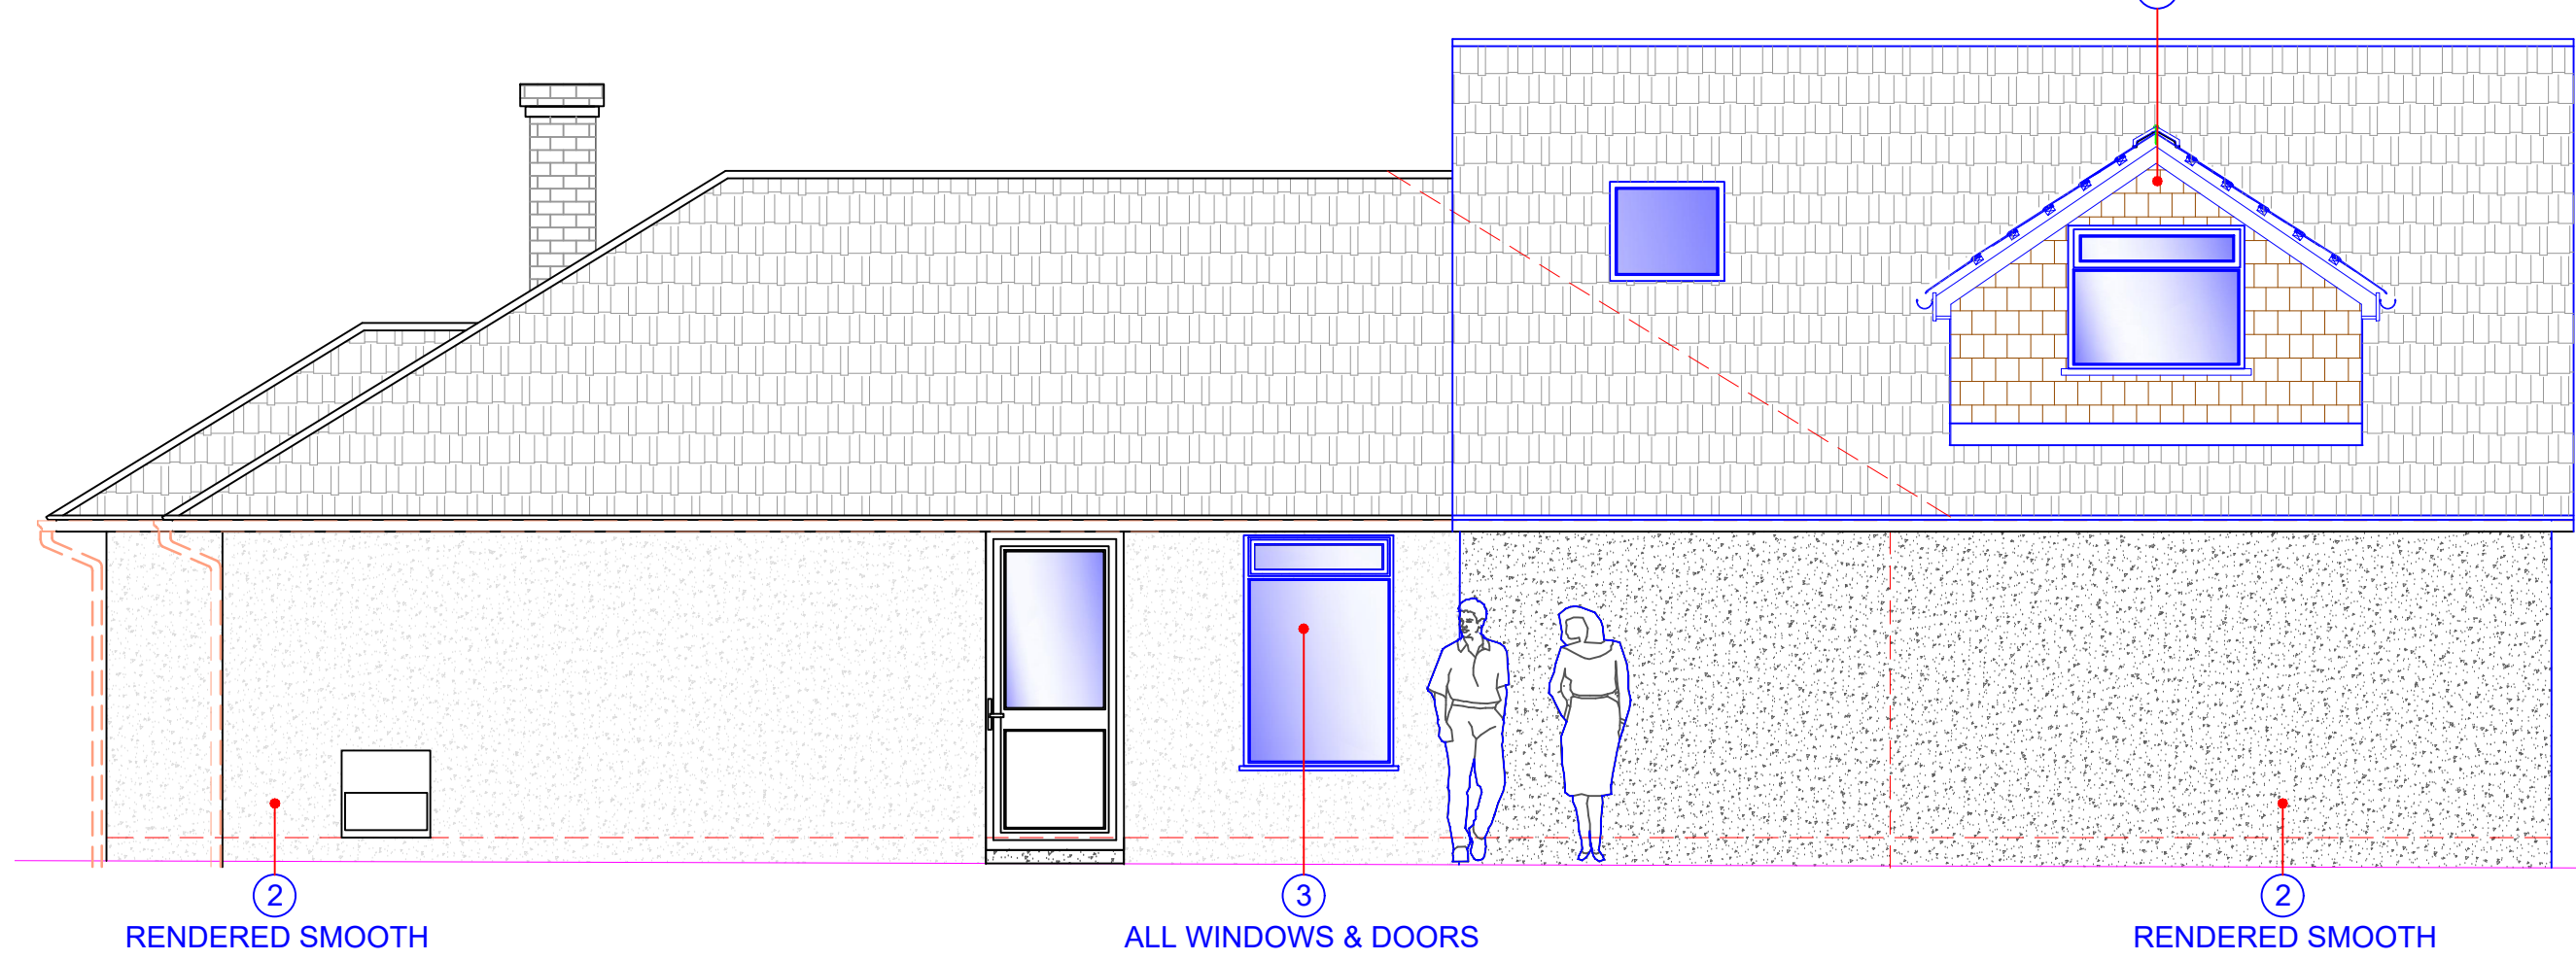


12 PROPOSED SIDE ELEVATION
1:50

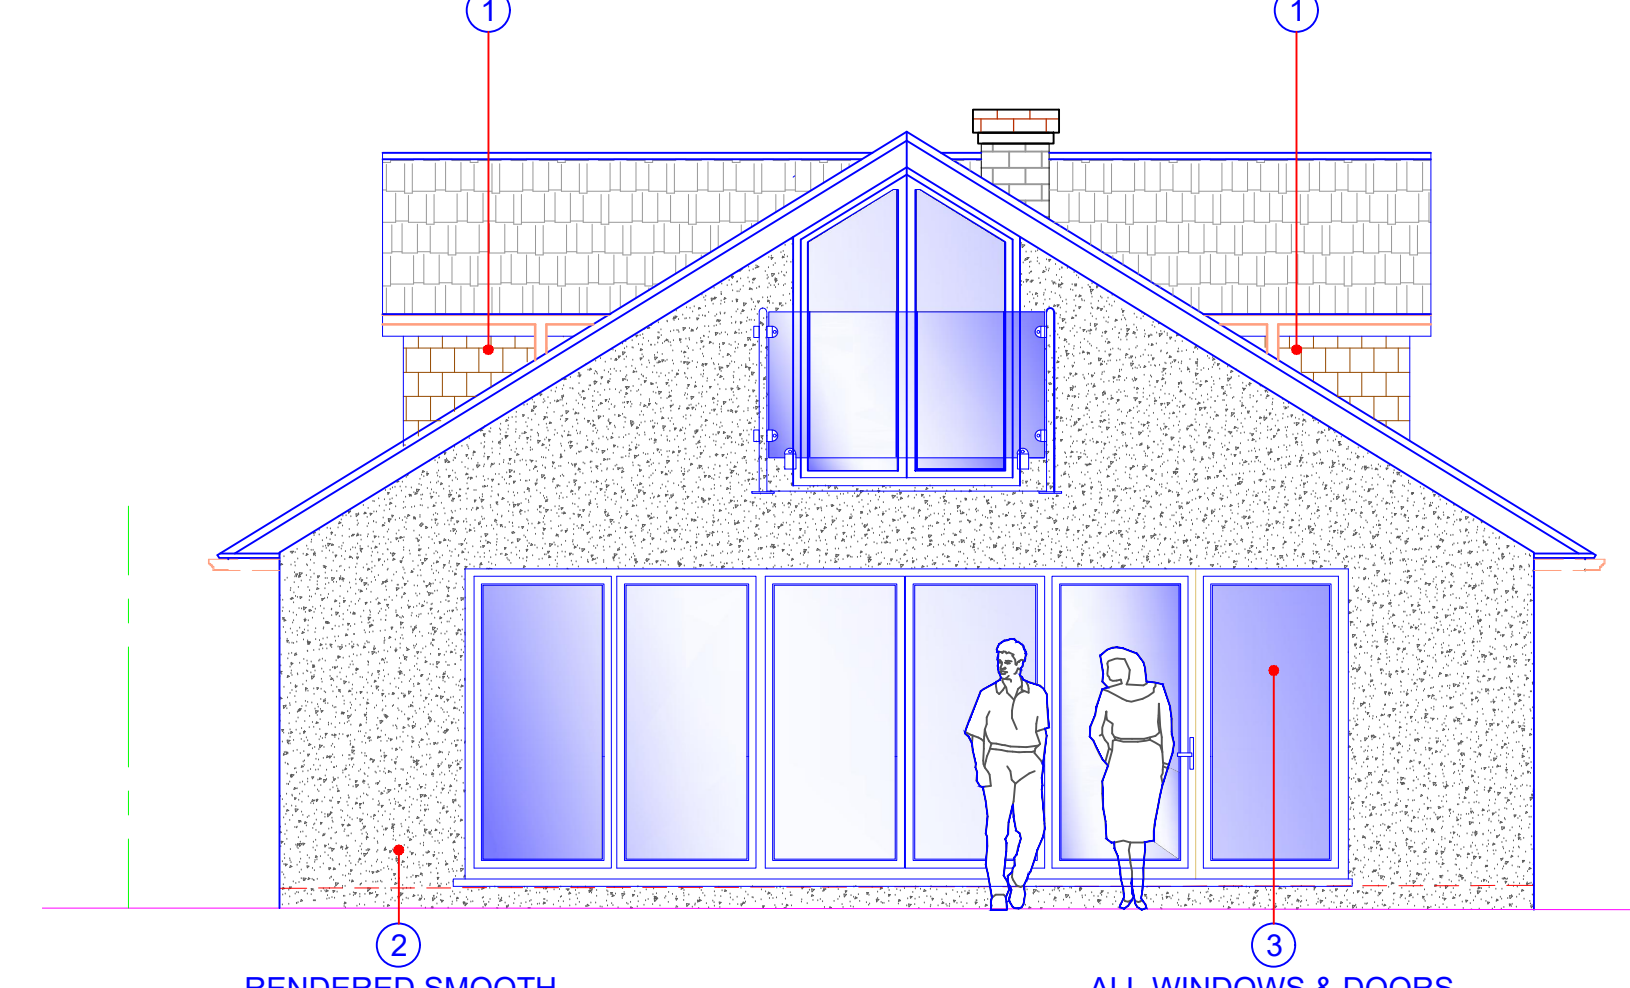


13 PROPOSED REAR ELEVATION
1:50

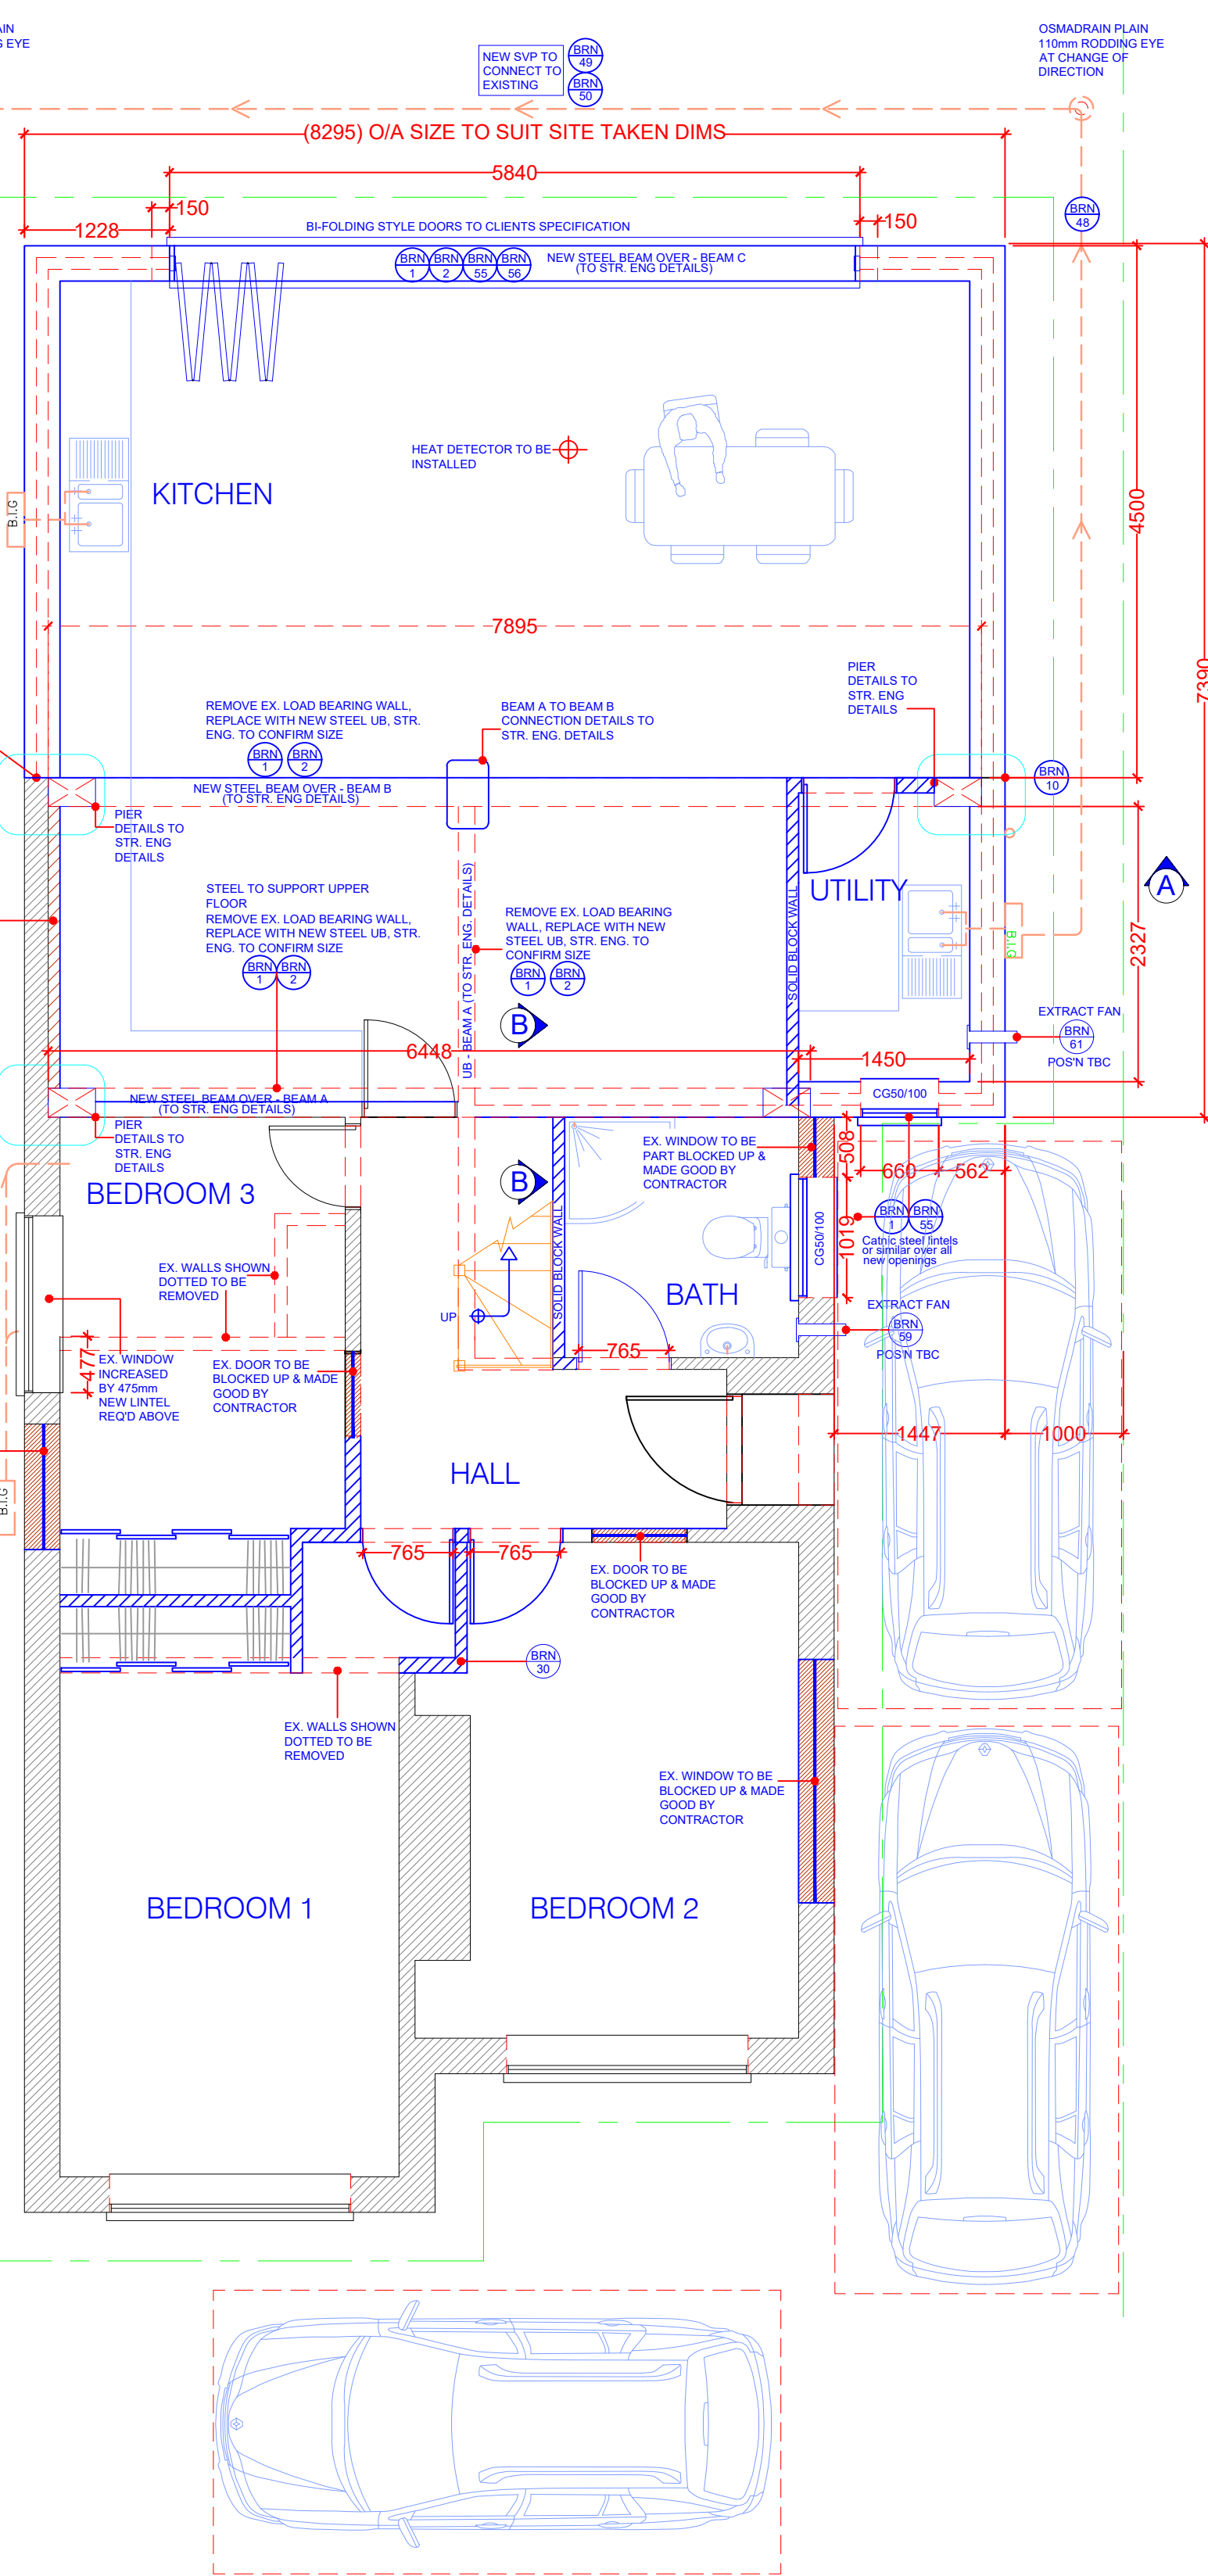


8 PROPOSED GRD FLOOR PLAN
1:50

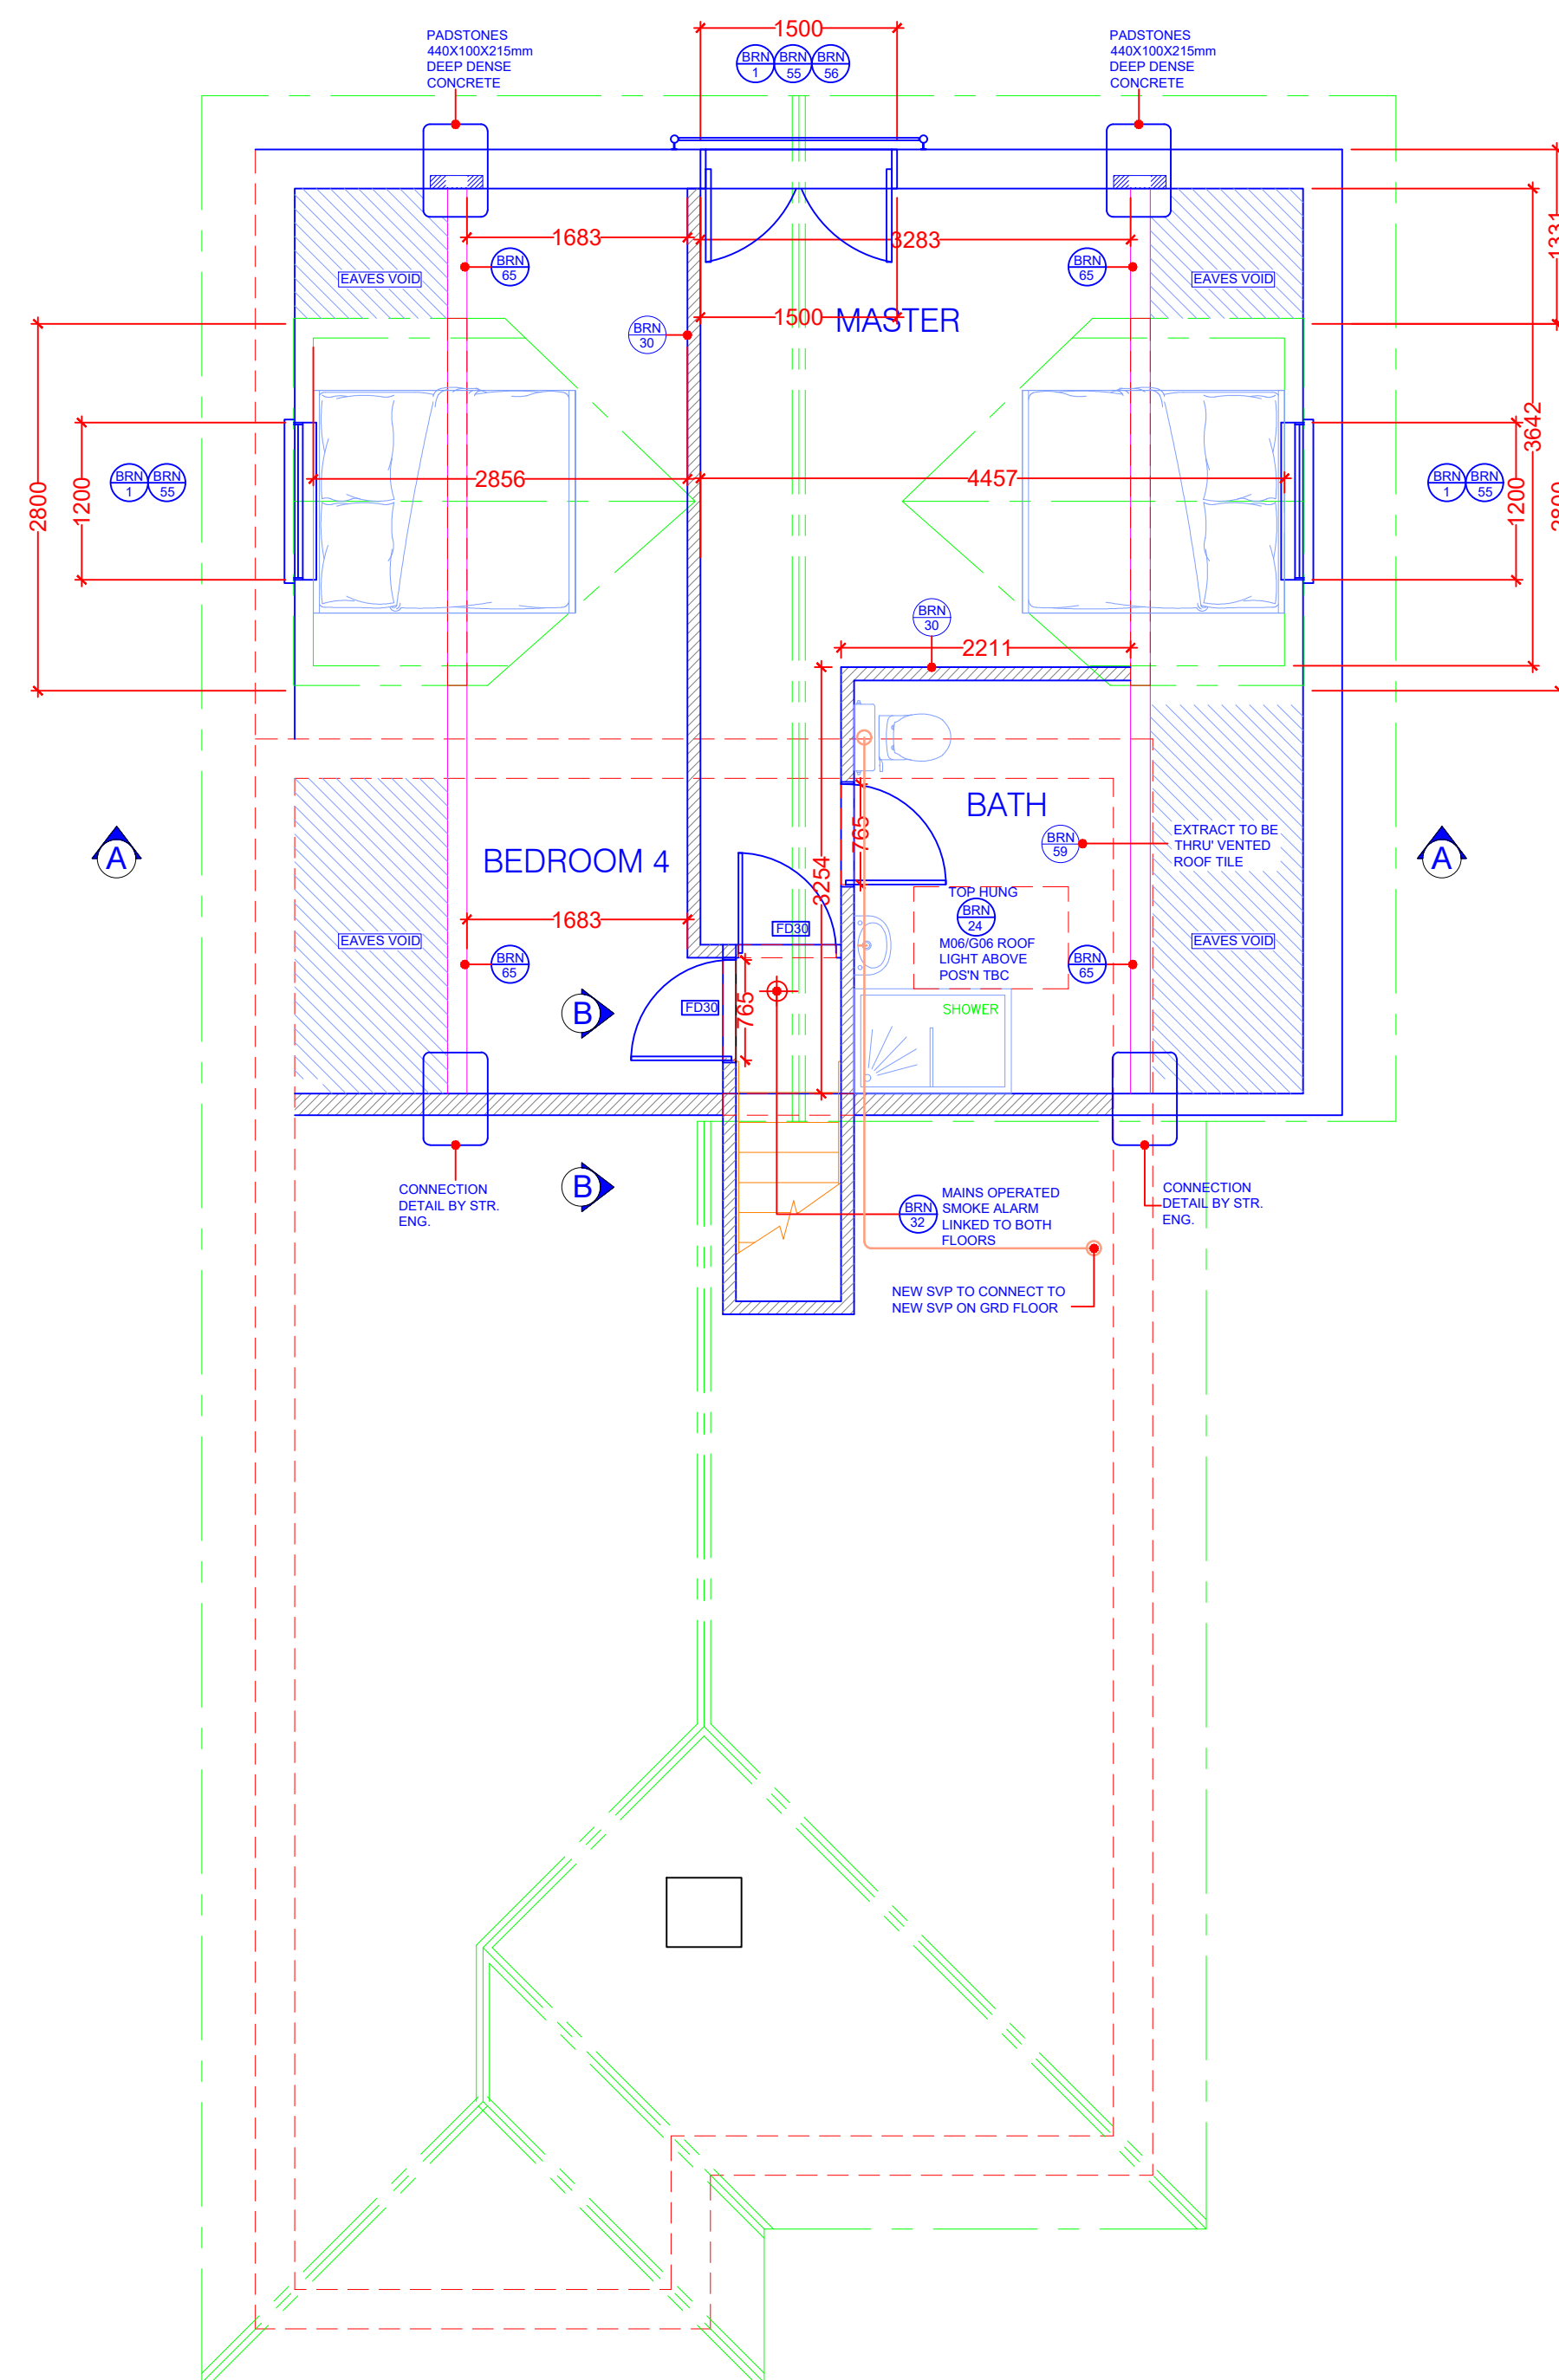


9 PROPOSED FIRST FLOOR PLAN
1:50

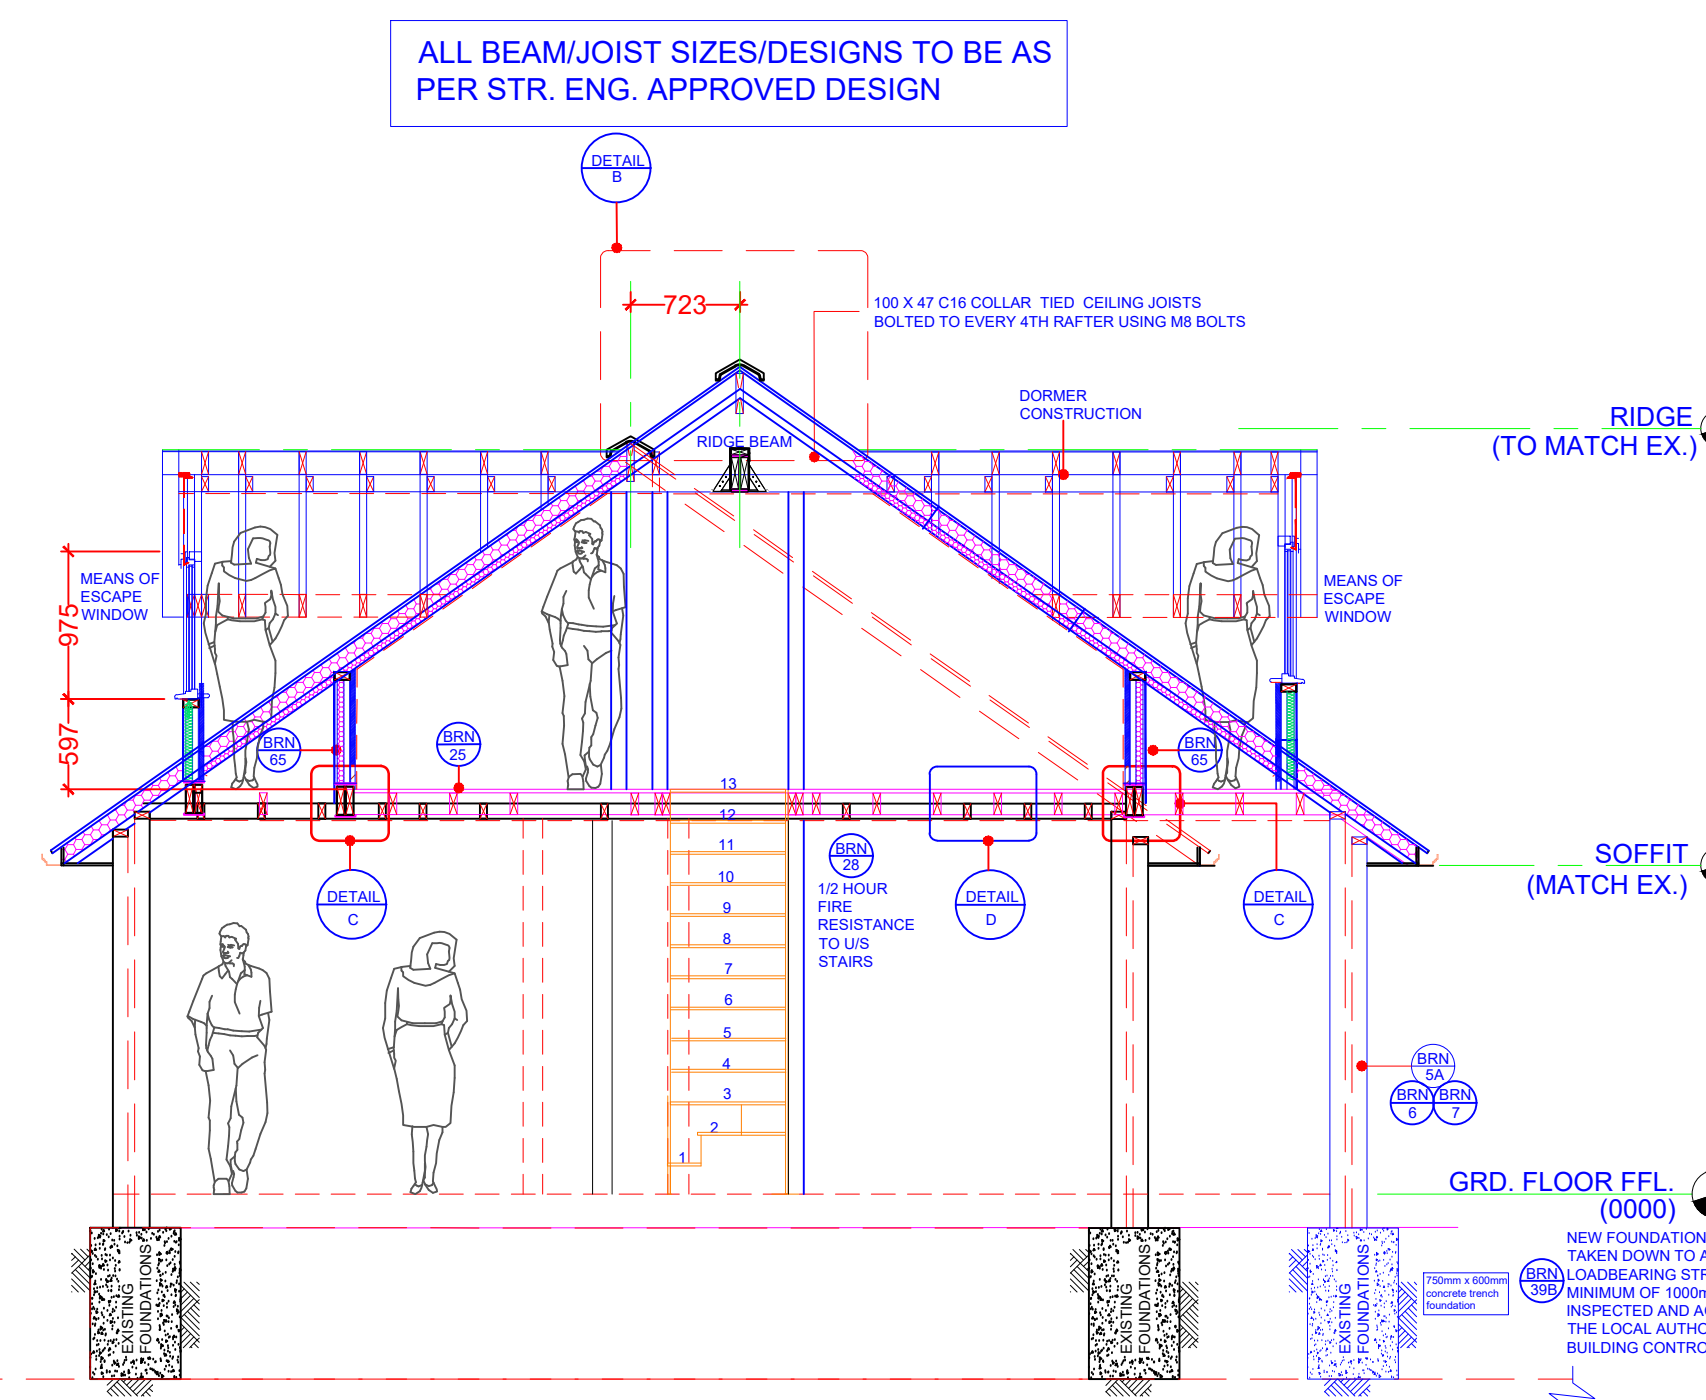


14 PROPOSED SECTION 'A'-A'
1:50

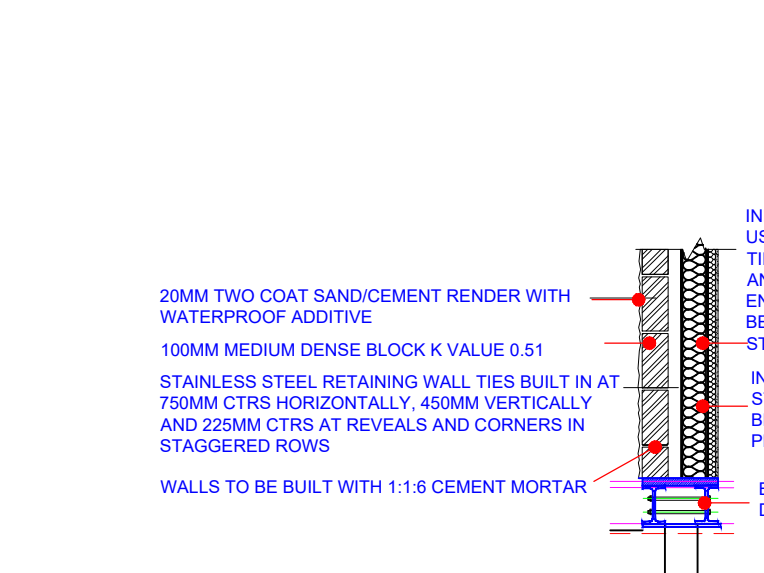


15 SECTION 'B'-B'
1:30

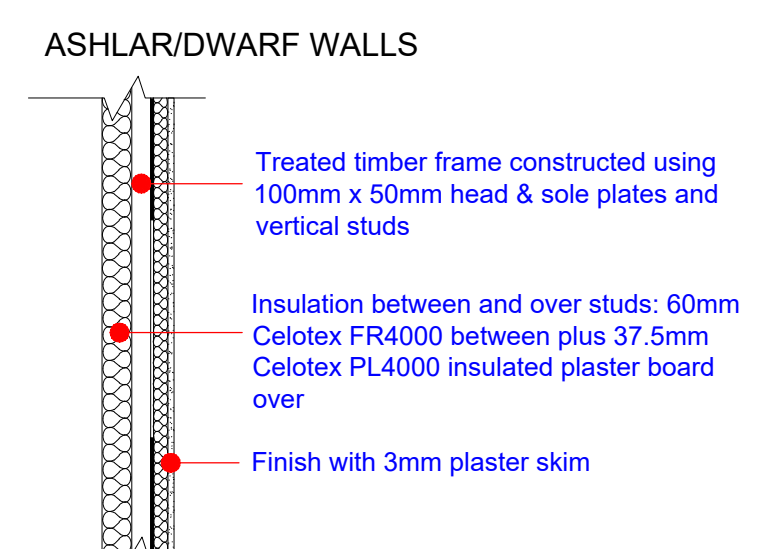


19 PROPOSED ASHLAR/DWARF WALL
1:20

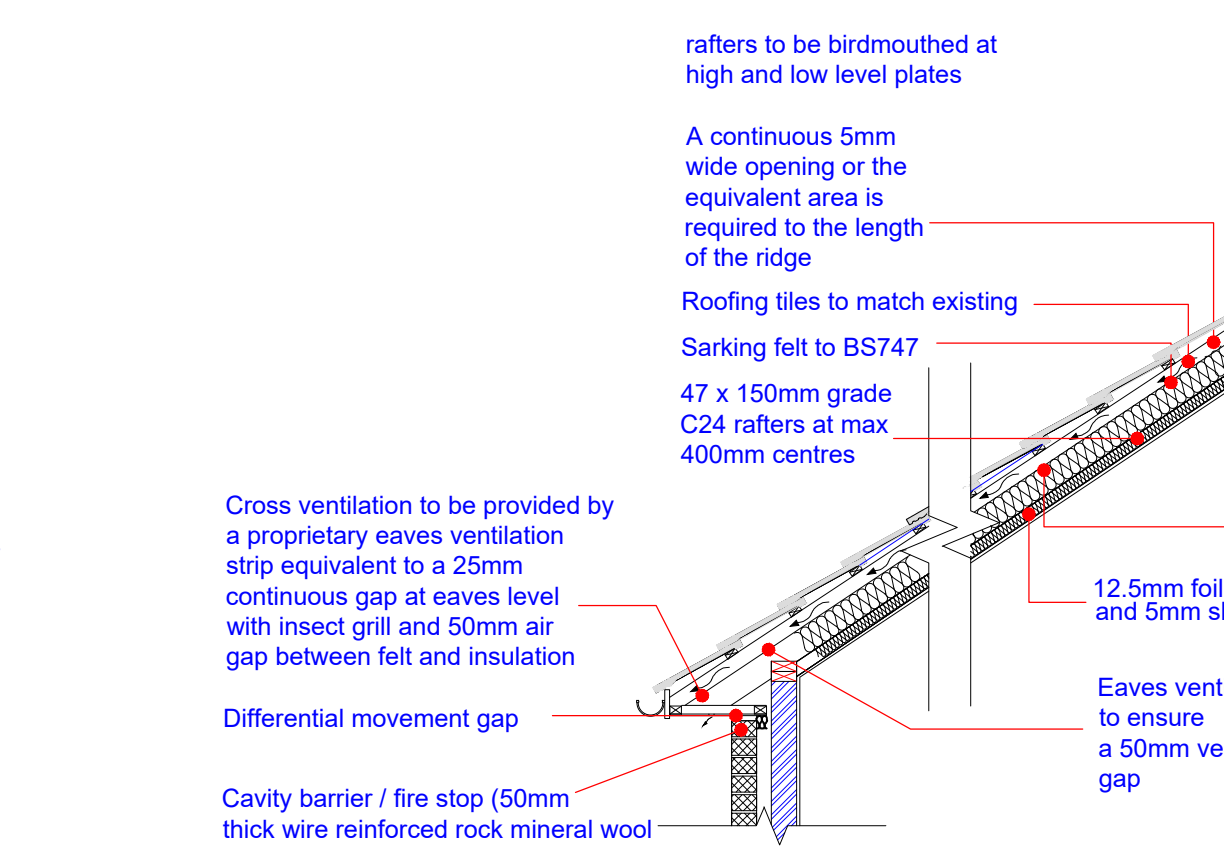


16 PROPOSED ROOF SECTION
1:30

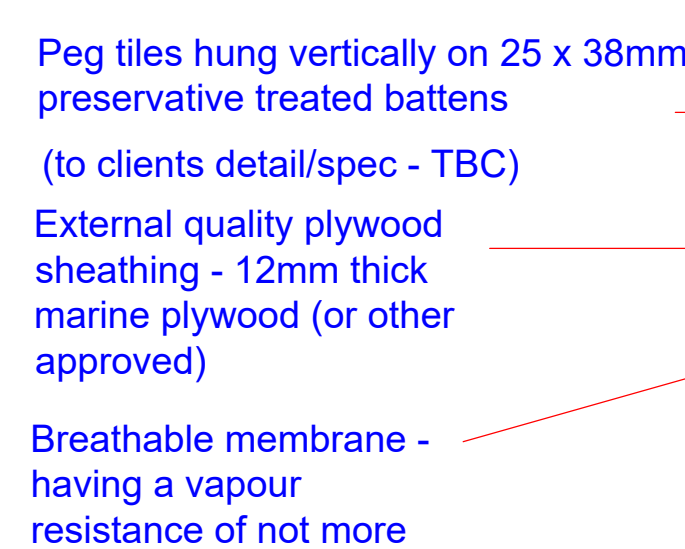


20 PROPOSED DORMER WALLS
1:20

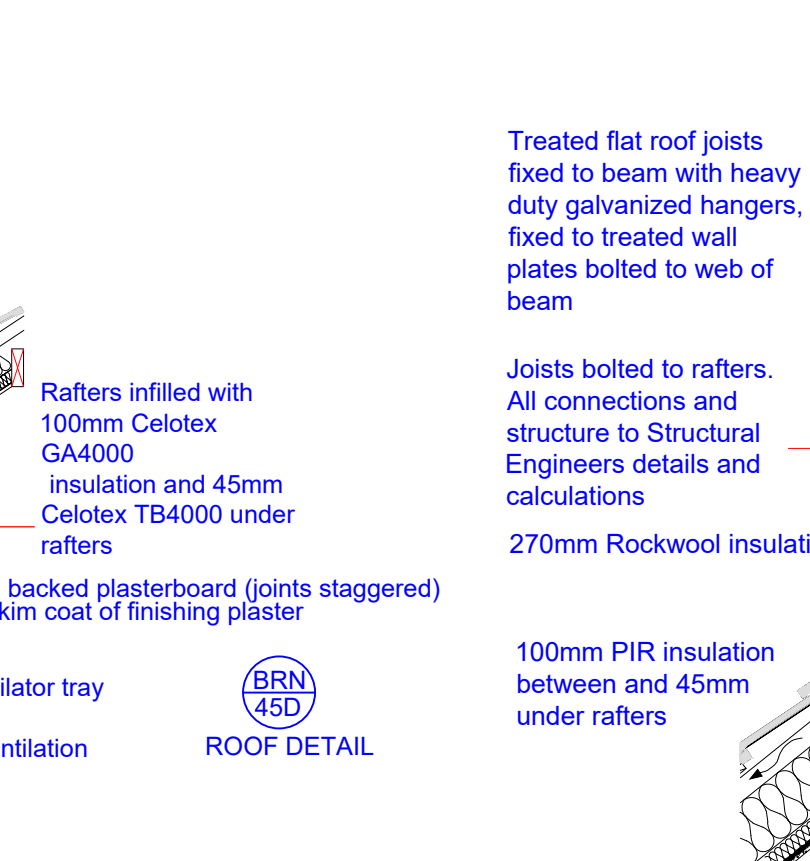


17 PROPOSED DETAIL 'B'
1:20

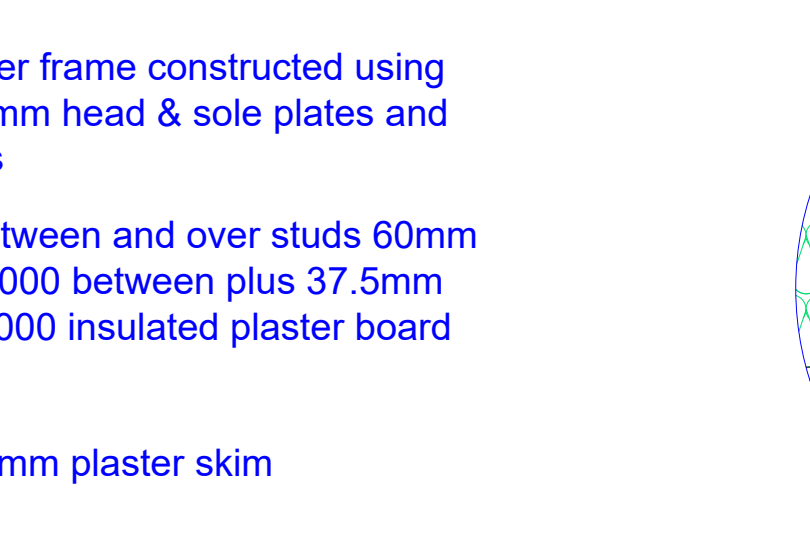

21 PROPOSED - DETAIL 'D'
1:20

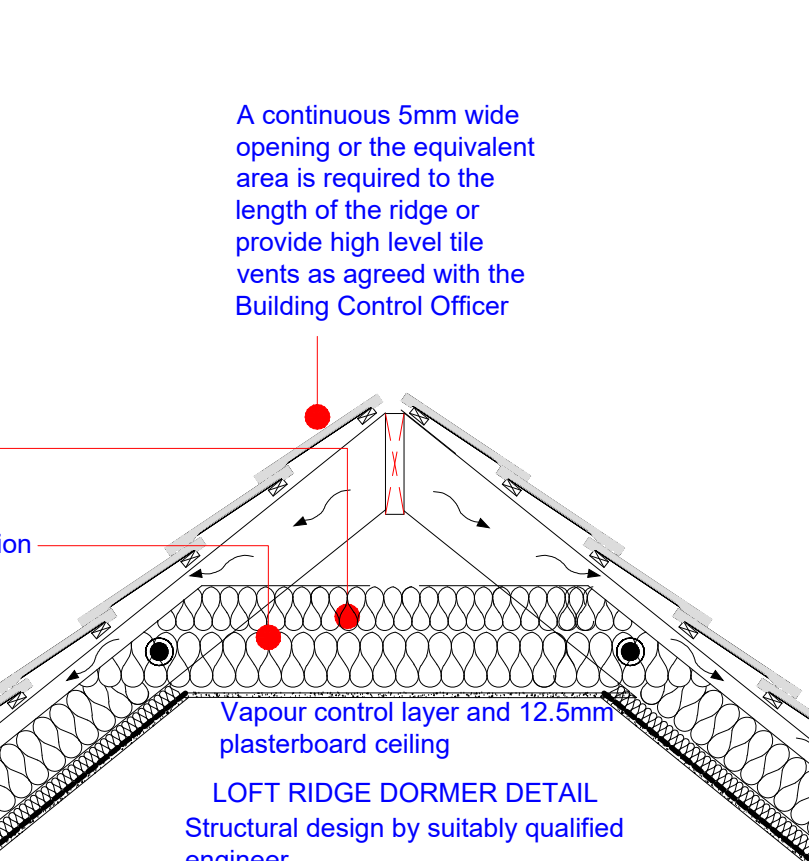

18 PROPOSED ROOF SECTION DORMER
1:20

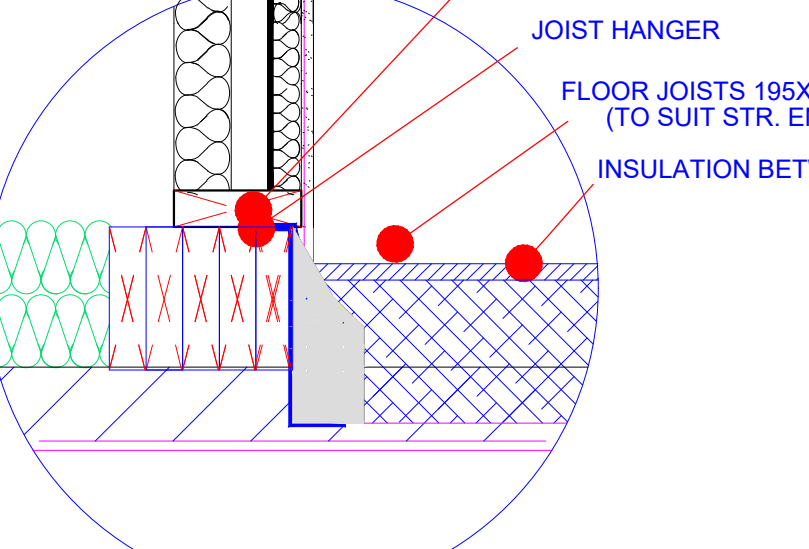

22 PROPOSED FLOOR SECTION - DETAIL 'D'
1:20

DETAILS AND DIMENSIONS OF ALL LEVELS OF PROPOSED PLANS TO BE CHECKED ON SITE BY APPOINTED CONTRACTOR PRIOR TO ANY COMMENCEMENT/ORDERING OF MATERIALS OF WORK, ANY QUERIES, VARIATIONS OR DISCREPANCIES DIRECTED TO CLIENT - DM DESIGNS ACCEPTS NO RESPONSIBILITY IN ANY PART ON DRAWINGS UNLESS OTHERWISE AGREED PRIOR.

NOTE:
DRAWING: BUSHNELL_01A TO BE USED IN CONJUNCTION WITH ASSOCIATED BUILDING REGULATIONS NOTES BUSHNELL/BRN. DIRECTIONAL NORTH ARROW SHOWN ON BLOCK & LOCATION PLANS BUSHNELL/BLP.

BRN 1 DENOTES ATTACHED BUILDING REGULATION NOTES
DENOTES ITEM No.

MODIFICATIONS
ADDED PARKING PROVISION AND EX. GARAGE
TITLE
ISSUE: 06.09.18 - B

PROPOSED LOFT EXTENSION WITH SIDE AND FRONT ELEVATION DORMERS
CUSTOMER N. BUSHNELL
13 BERKELEY SQUARE,
WARBLINGTON,
HAVANT, PO9 2RT

DRAWN BY: DM designs
DRAWING NO: BUSHNELL_01A 1 OF 1
SCALE: VARIES:
DATE: 25.08.2018
REVISION: B A0