

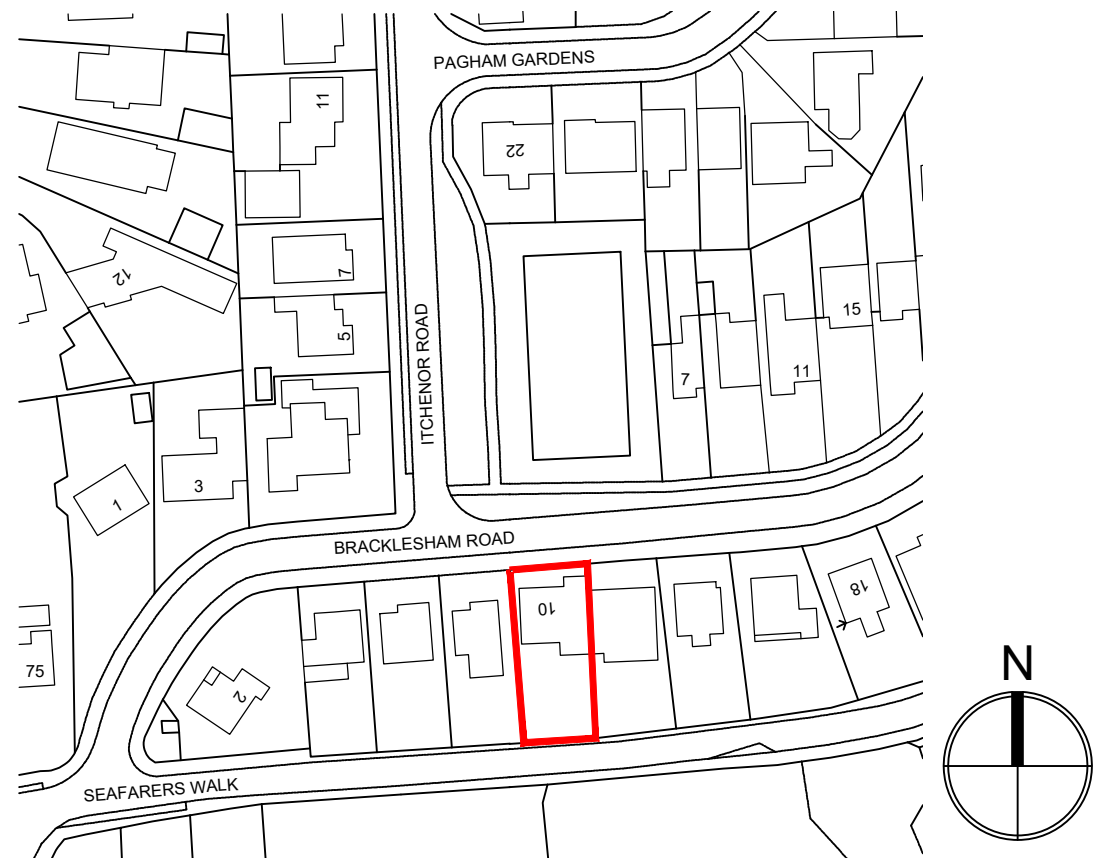
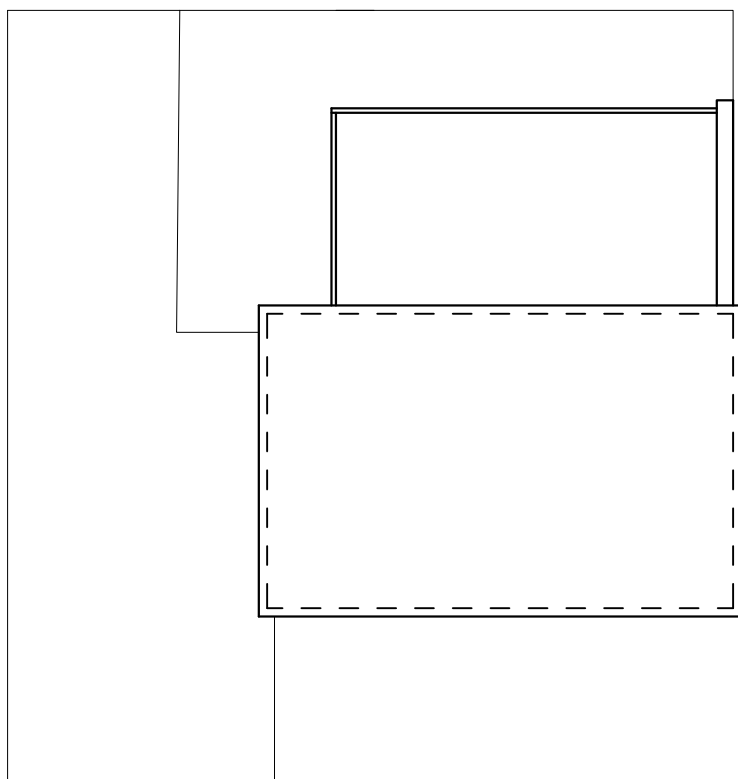
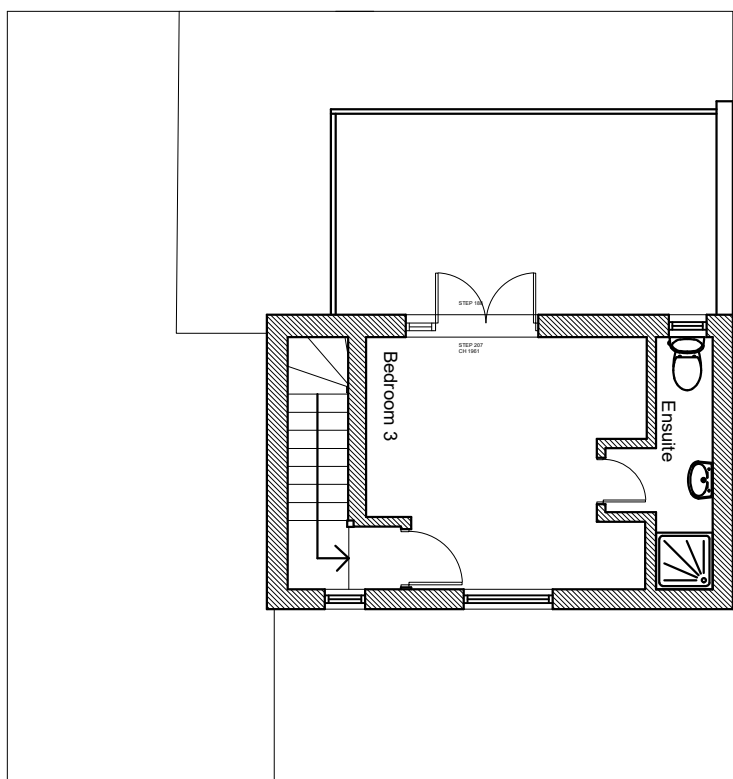
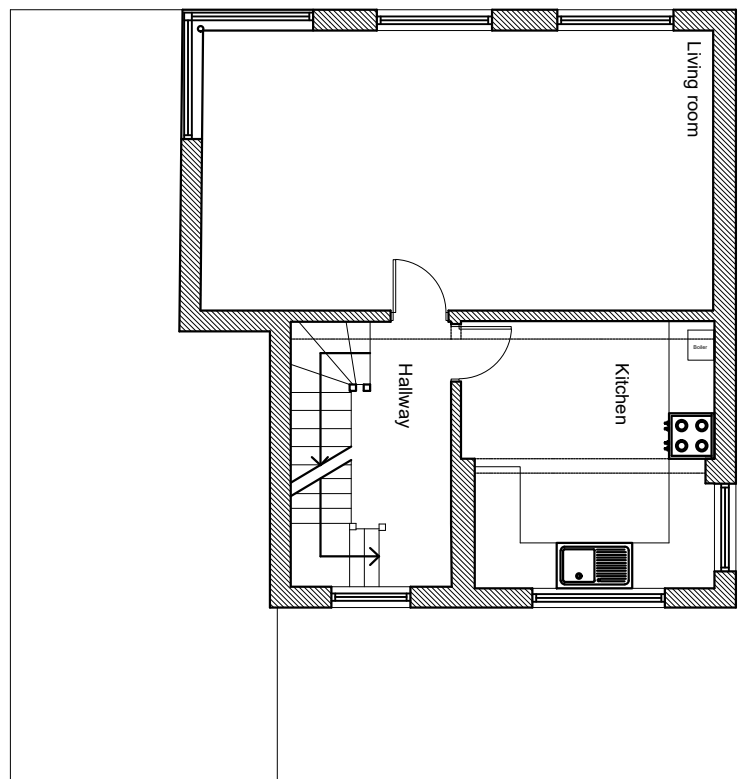


10 Bracklesham Road, Hayling Island
EXISTING

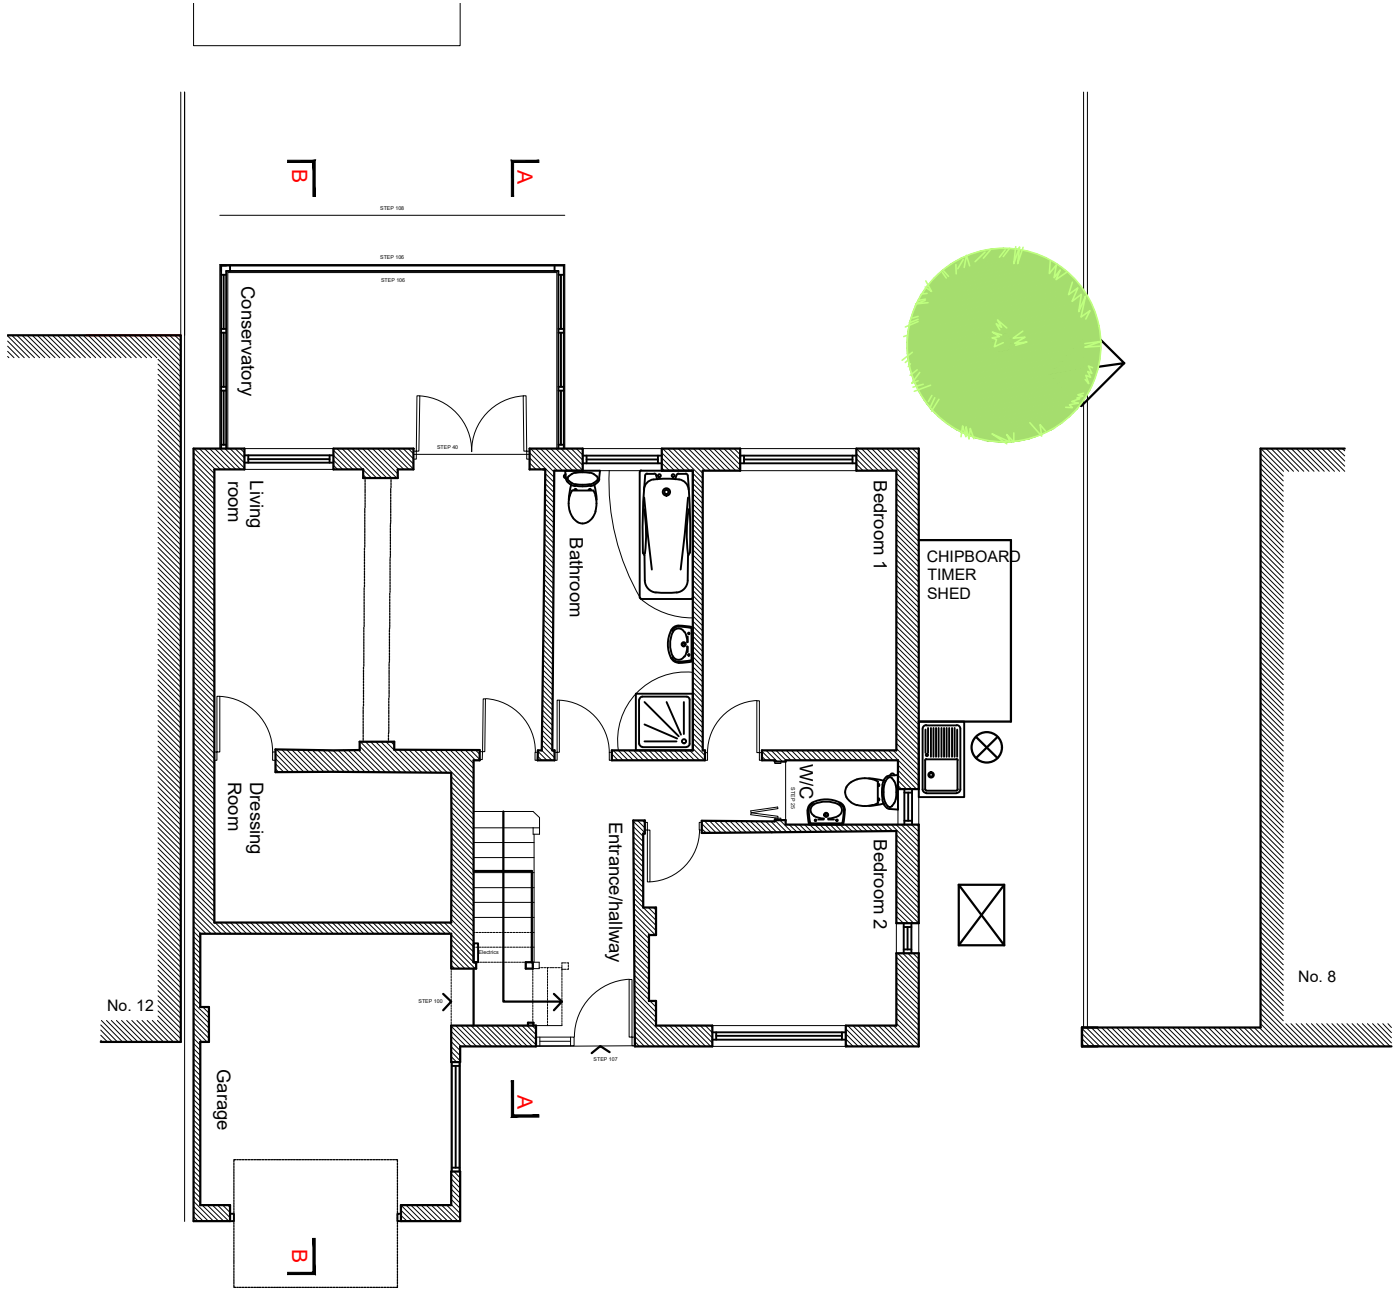

LOCATION PLAN
1:1250
Ordnance Survey (c) Crown Copyright 2018. All rights reserved. Licence number 100022432

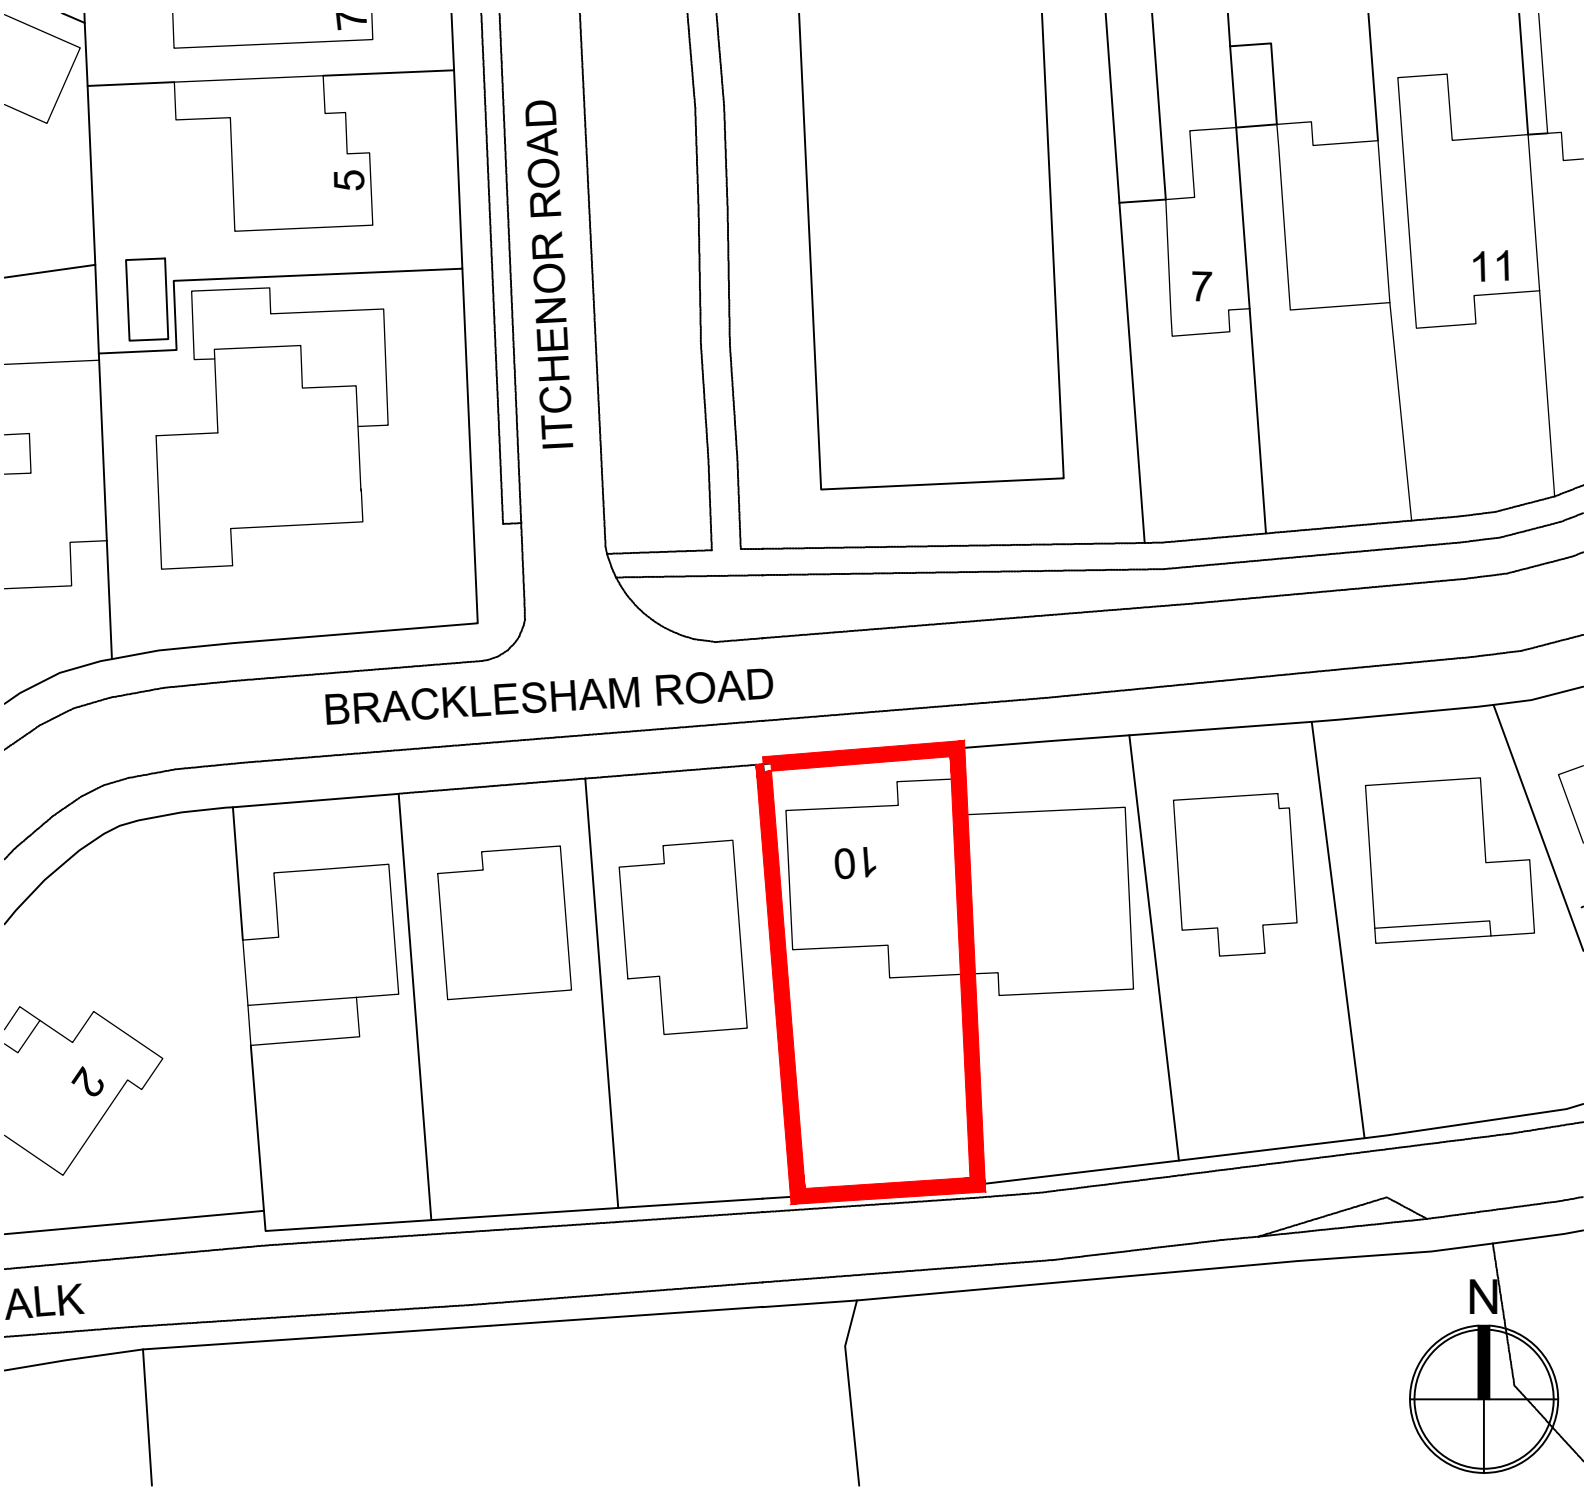


BLOCK PLAN
1:500
Ordnance Survey (c) Crown Copyright 2018. All rights reserved. Licence number 100022432



NORTH ELEVATION
1:100



SOUTH ELEVATION
1:100

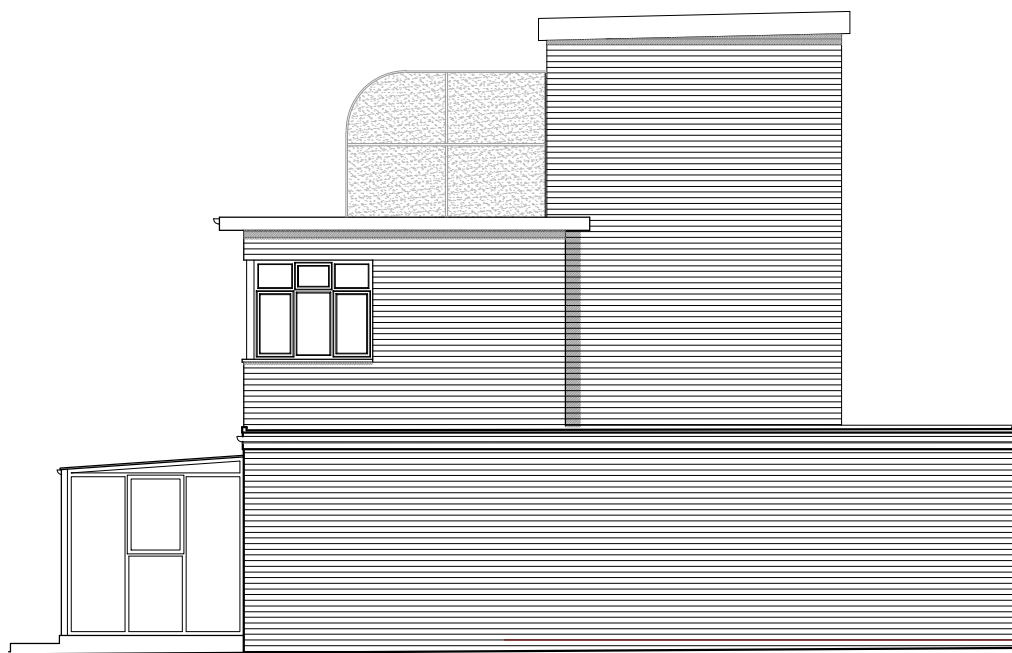

EAST ELEVATION
1:100



WEST ELEVATION
1:100



STREET ELEVATION
1:100

NOTES:

Dimensions to be checked on site before commencing work. Any discrepancies shall be reported to the architect immediately.

Do not scale from these drawings except for planning purposes.

Use figured dimensions only.

Where applicable this drawing is to be read in conjunction with other consultants' drawings.

All drawings to be read in conjunction with specification and all other drawings including structural engineer and mechanical and electrical drawings / specification

REV	DATE	AMENDMENT	DRAWN

hd
architects

Helyer Davies Architects Ltd
1 The Old Flour Mill,
Emsworth, PO10 7BT
01243 370 715

www.hdarchitects.co.uk mail@hdarchitects.co.uk

PROJECT

10 Bracklesham Road
Hayling Island
PO11 9SJ

DRAWING

Existing Plans
Existing Elevations
Block Plan
Location Plan

SCALE

1:100 @A1
1:100 @A1
1:500 @A1
1:1250 @A1

DATE	April 2018	DRAWN	NW
DRAWING NUMBER	18052-01	REVISION	*