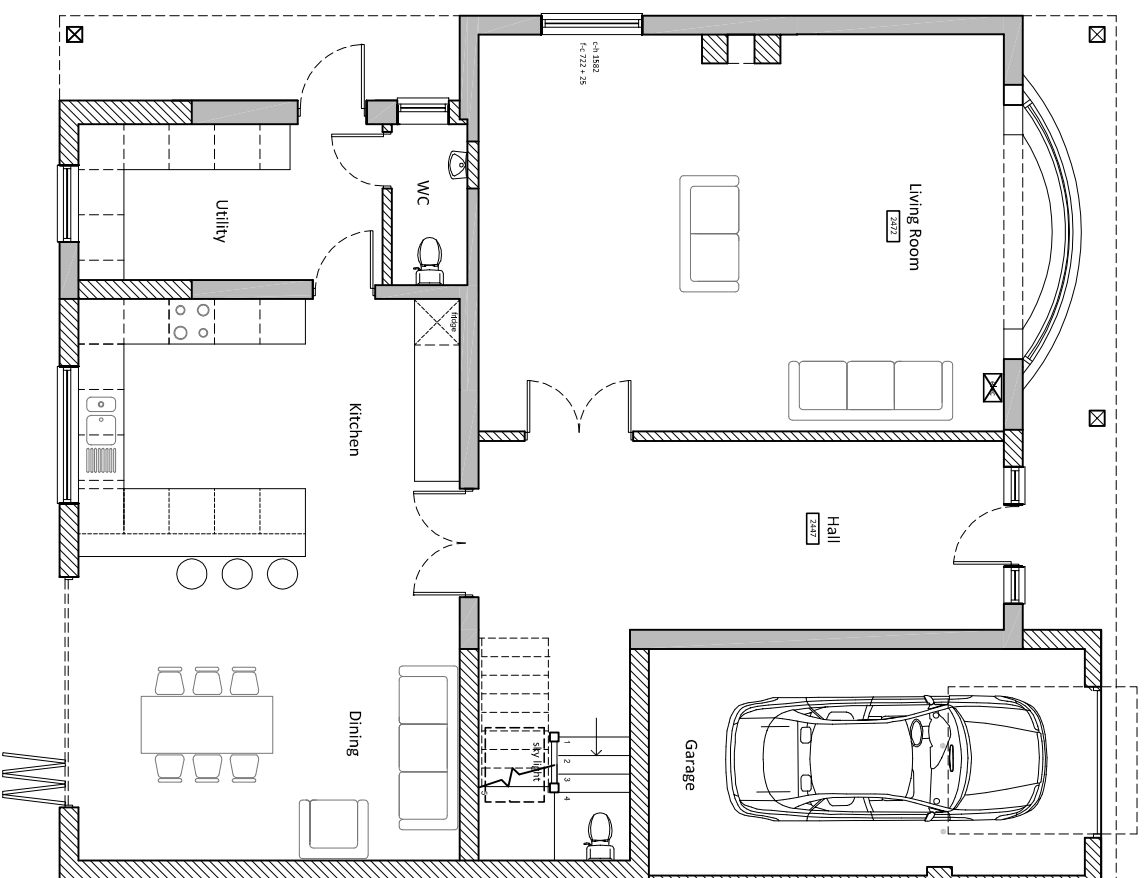



Key:

Existing walls



Proposed walls 

Ground Floor Plan

Proposed floor plans scale 1:100

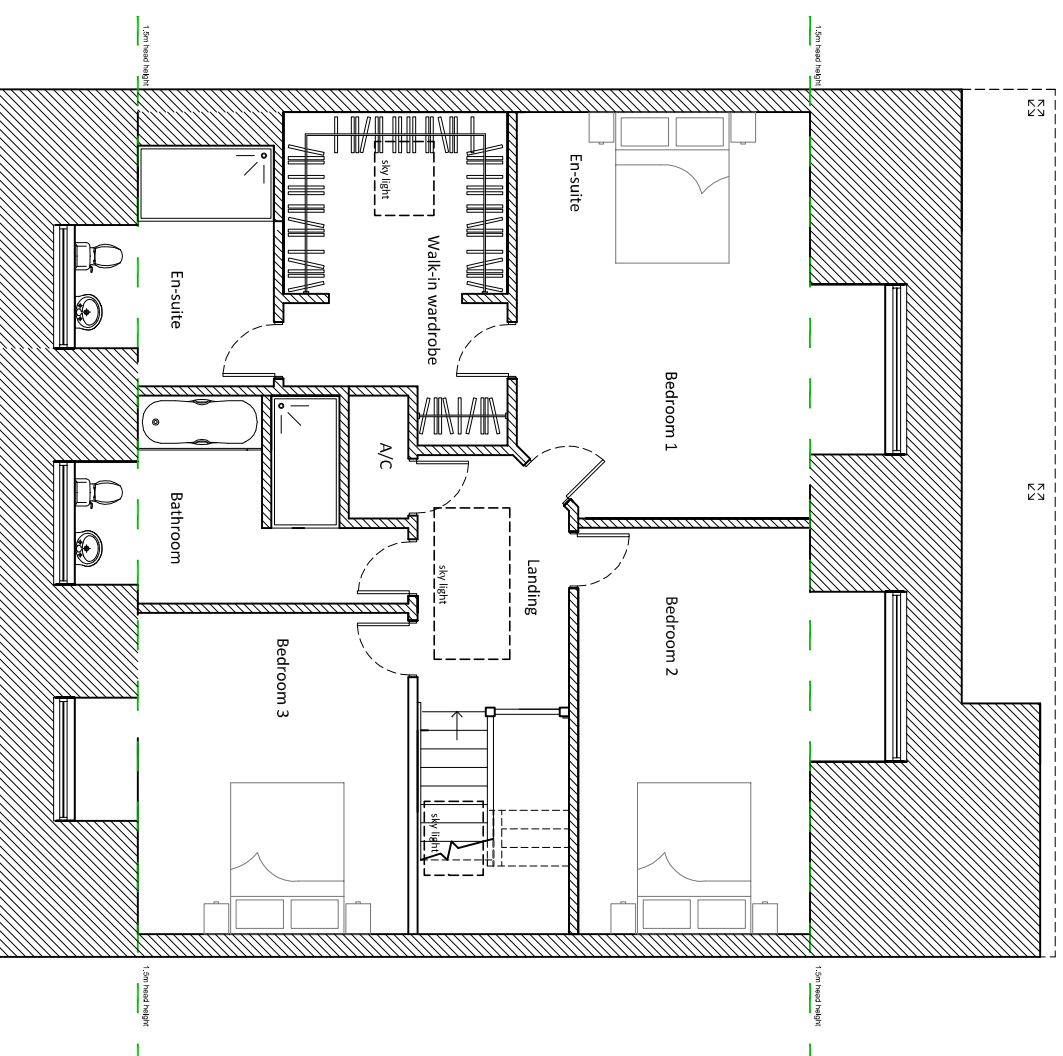


First Floor Plan

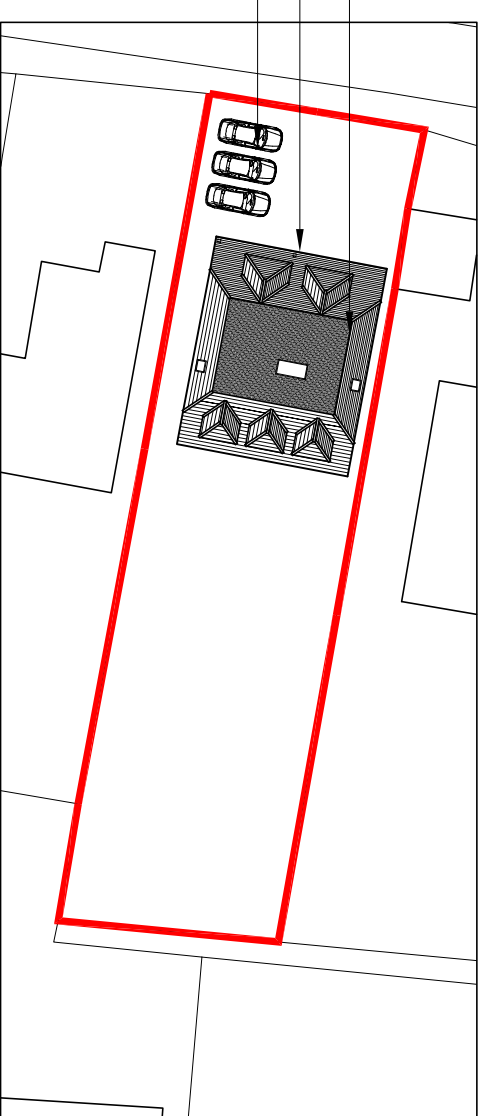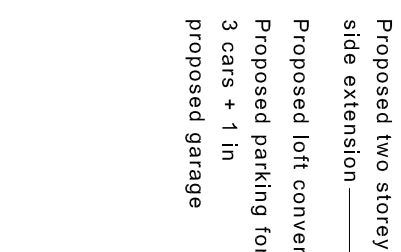

Location plan

scale 1:500

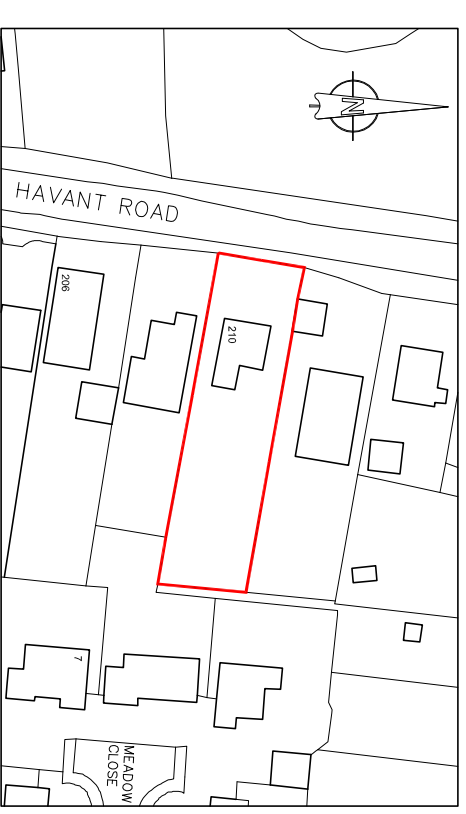

Location plan

scale 1:1250

Ordnance Survey, (c) Crown Copyright 2018.
All rights reserved. Licence number 100022432

JIMMY BESSANT ARCHITECTURE

E: admin@jb-architecturedesign.com
W: www.jb-architecturedesign.com

T: 01243 933732

For
MR & MRS HELLYER

**Project
PROPOSED EXTENSIONS
& ALTERATIONS AT
210 HAVANT ROAD, HAYLING
HAMPSHIRE, PO11 0LN**

PROPOSED PLANS SITE & LOCATION PLAN

Date	Drawn	Scale	Checked
NOV 2018	JB	As shown @ A3	-
Job Number		Drawing Number	Revision
PL225.18		-02	A