



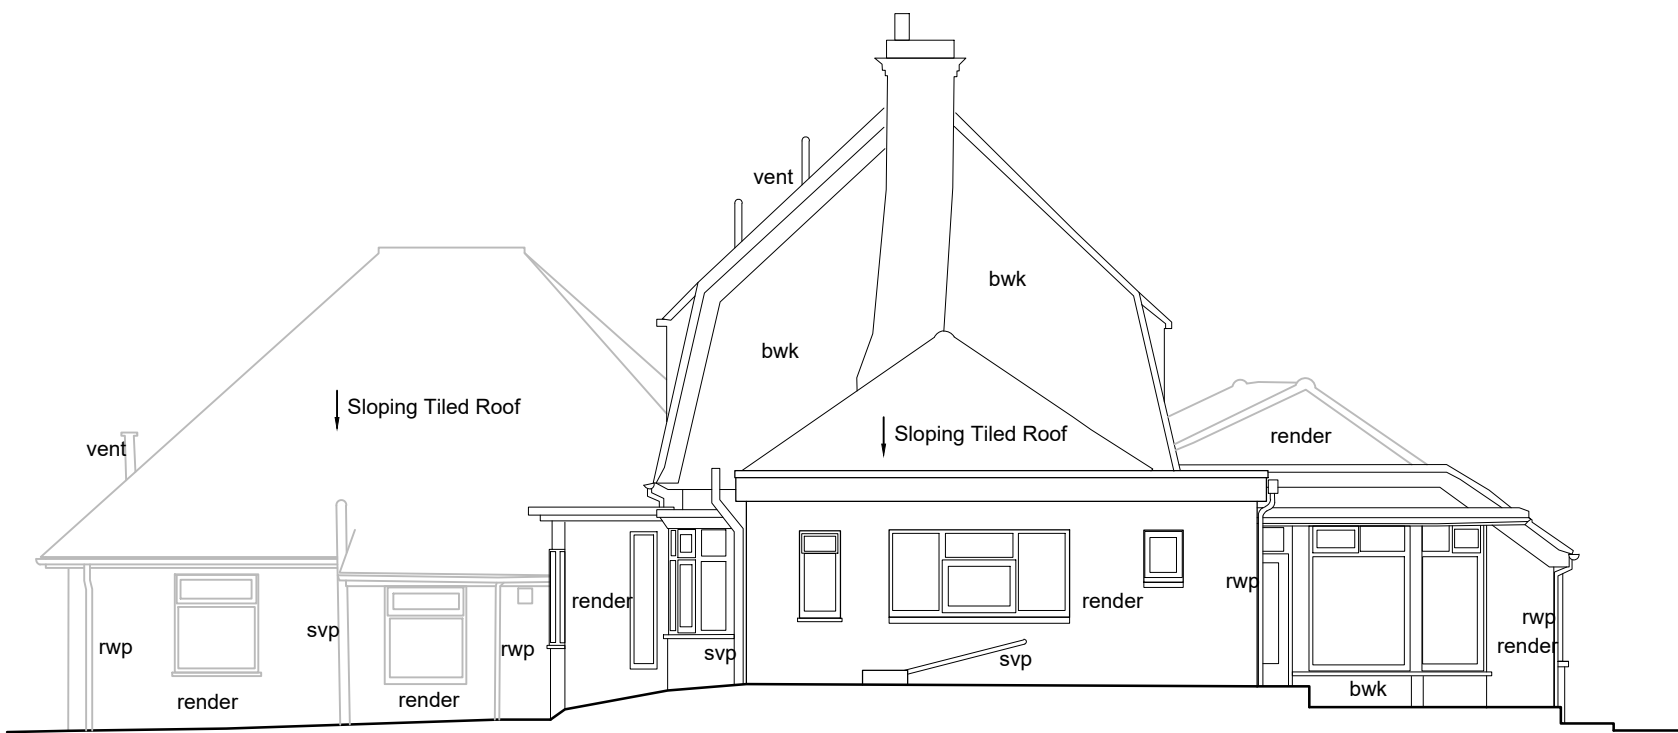

North Elevation

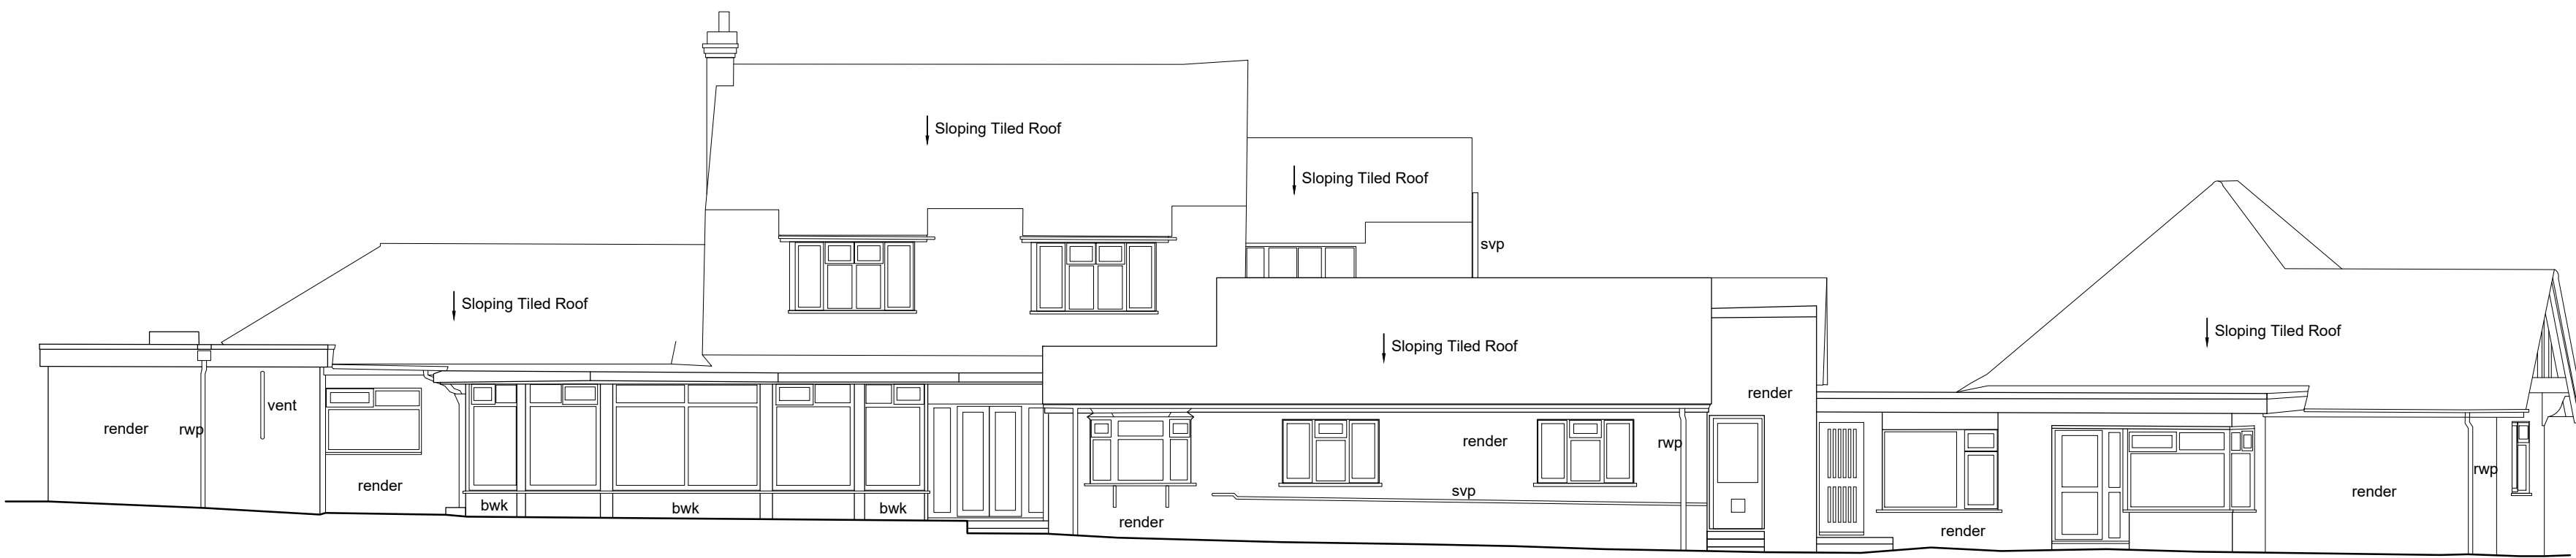

East Elevation



South Elevation

notes:

revisions: A | 01.11.2018 | AT | Planning issue

revisions:

The Manor Trust
The Lodge Extension
Lower Road, Bedhampton



drawing information title : Existing Elevations

status : Planning
date : April 18
scale : 1:100 @ A1
drawn : AT
checked : JS

PWP Architects Ltd 61 South Street, Havant, Hampshire PO9 1BZ
t: 02392 482494 f: 02392 481152
e: design@pwp-architects.com
w: www.pwp-architects.com

job: 5525 dwg: 1300 rev: A

100mm @A1 / 50mm @A3

NOTE: The contractor is responsible for checking all site dimensions and levels. These should be checked prior to the ordering of any components and before the commencement of the works. All discrepancies should be brought to the attention of the Contract Administrator.