


PLANNING PLAN

LEGEND:

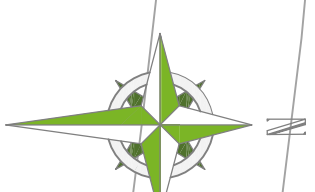


LANDLORDS PROPERTY

PROPOSED SITE

LANDLORDS PROPERTY

PROPOSED SITE

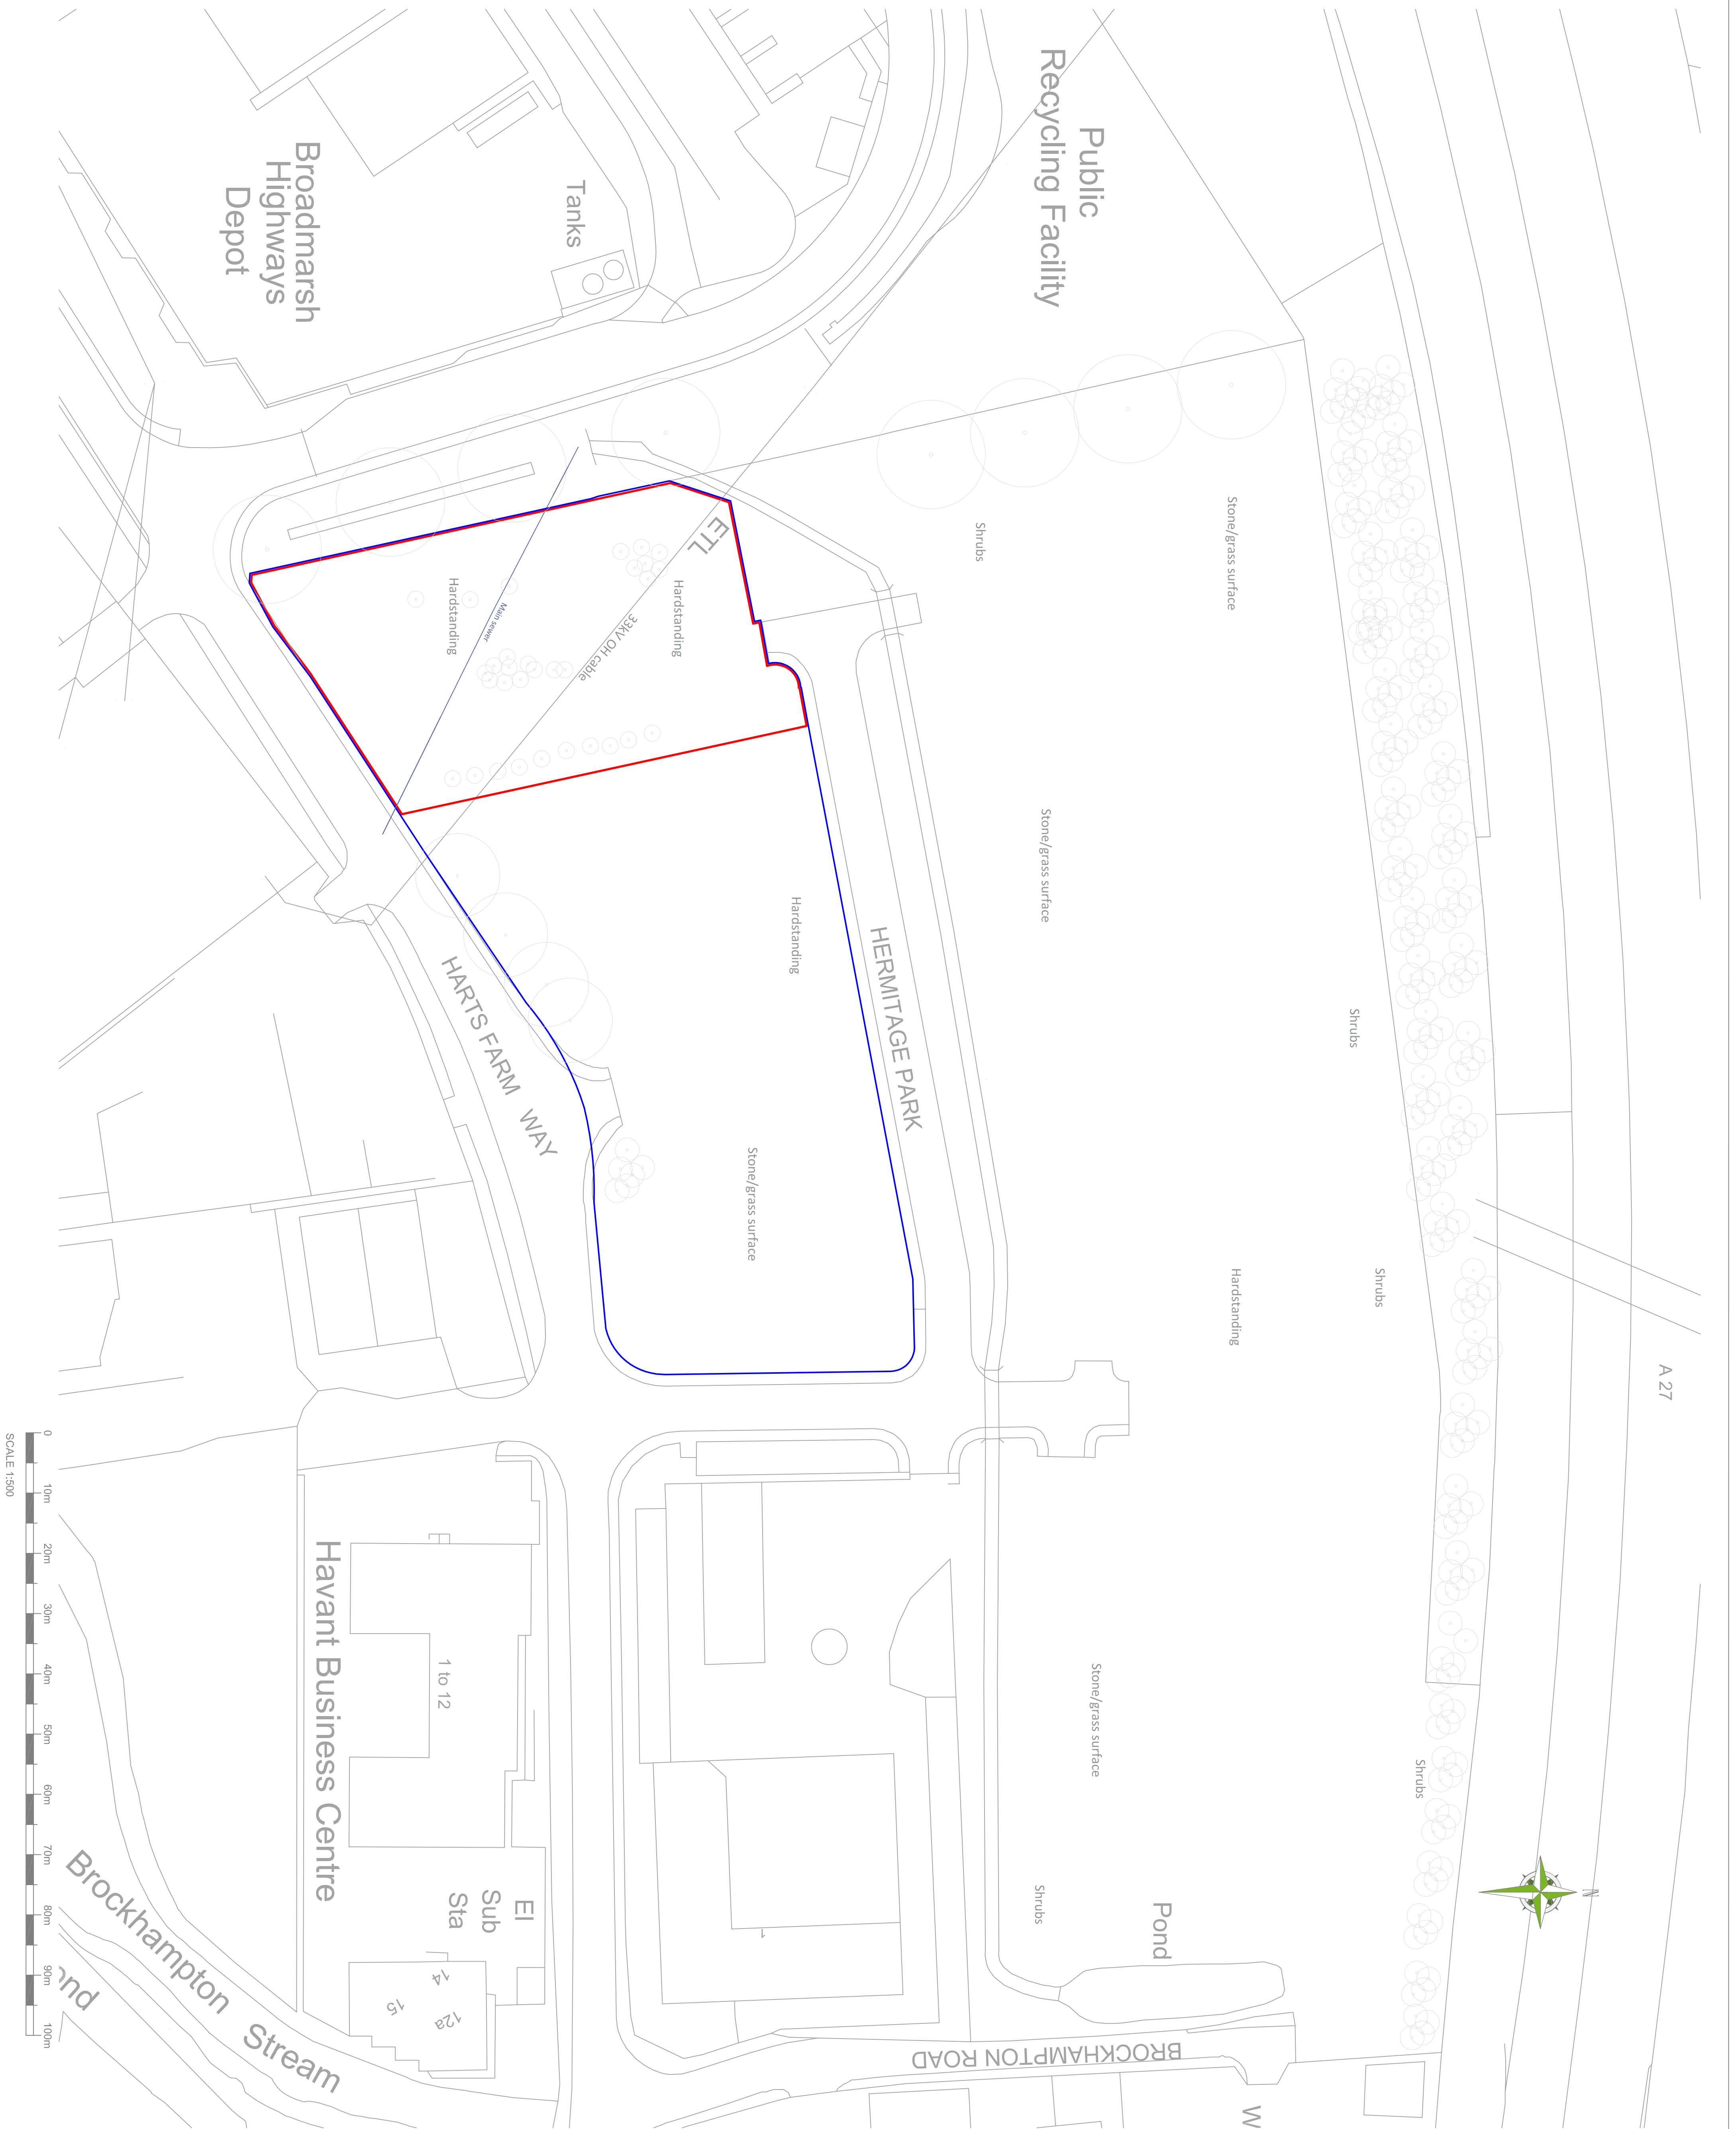

Planning

ALL DIMENSIONS TO BE CHECKED ON SITE
WORK TO FIGURED DIMENSIONS ONLY
REPORT DISCREPANCIES TO THE GFP
AT ONCE BEFORE PROCEEDING
COPYRIGHT ACT APPLIES



Green Frog Power Ltd, Gorsey Lane, Coleshill, Birmingham, B46 1JA
Tel: 01675 437777

Project Title:
GENERATION COMPOUND
HARTS FARM WAY
PO9 1HS

PO9 1HS

Drawing Title:

Drawing Title:

EXISTING SITE PLAN

Scale @A1: 1:500 Date: Apr 2017

Drawn: TB Checked: DS
Drawing No: Rev:

4000_GF_DR_EP_102 -