




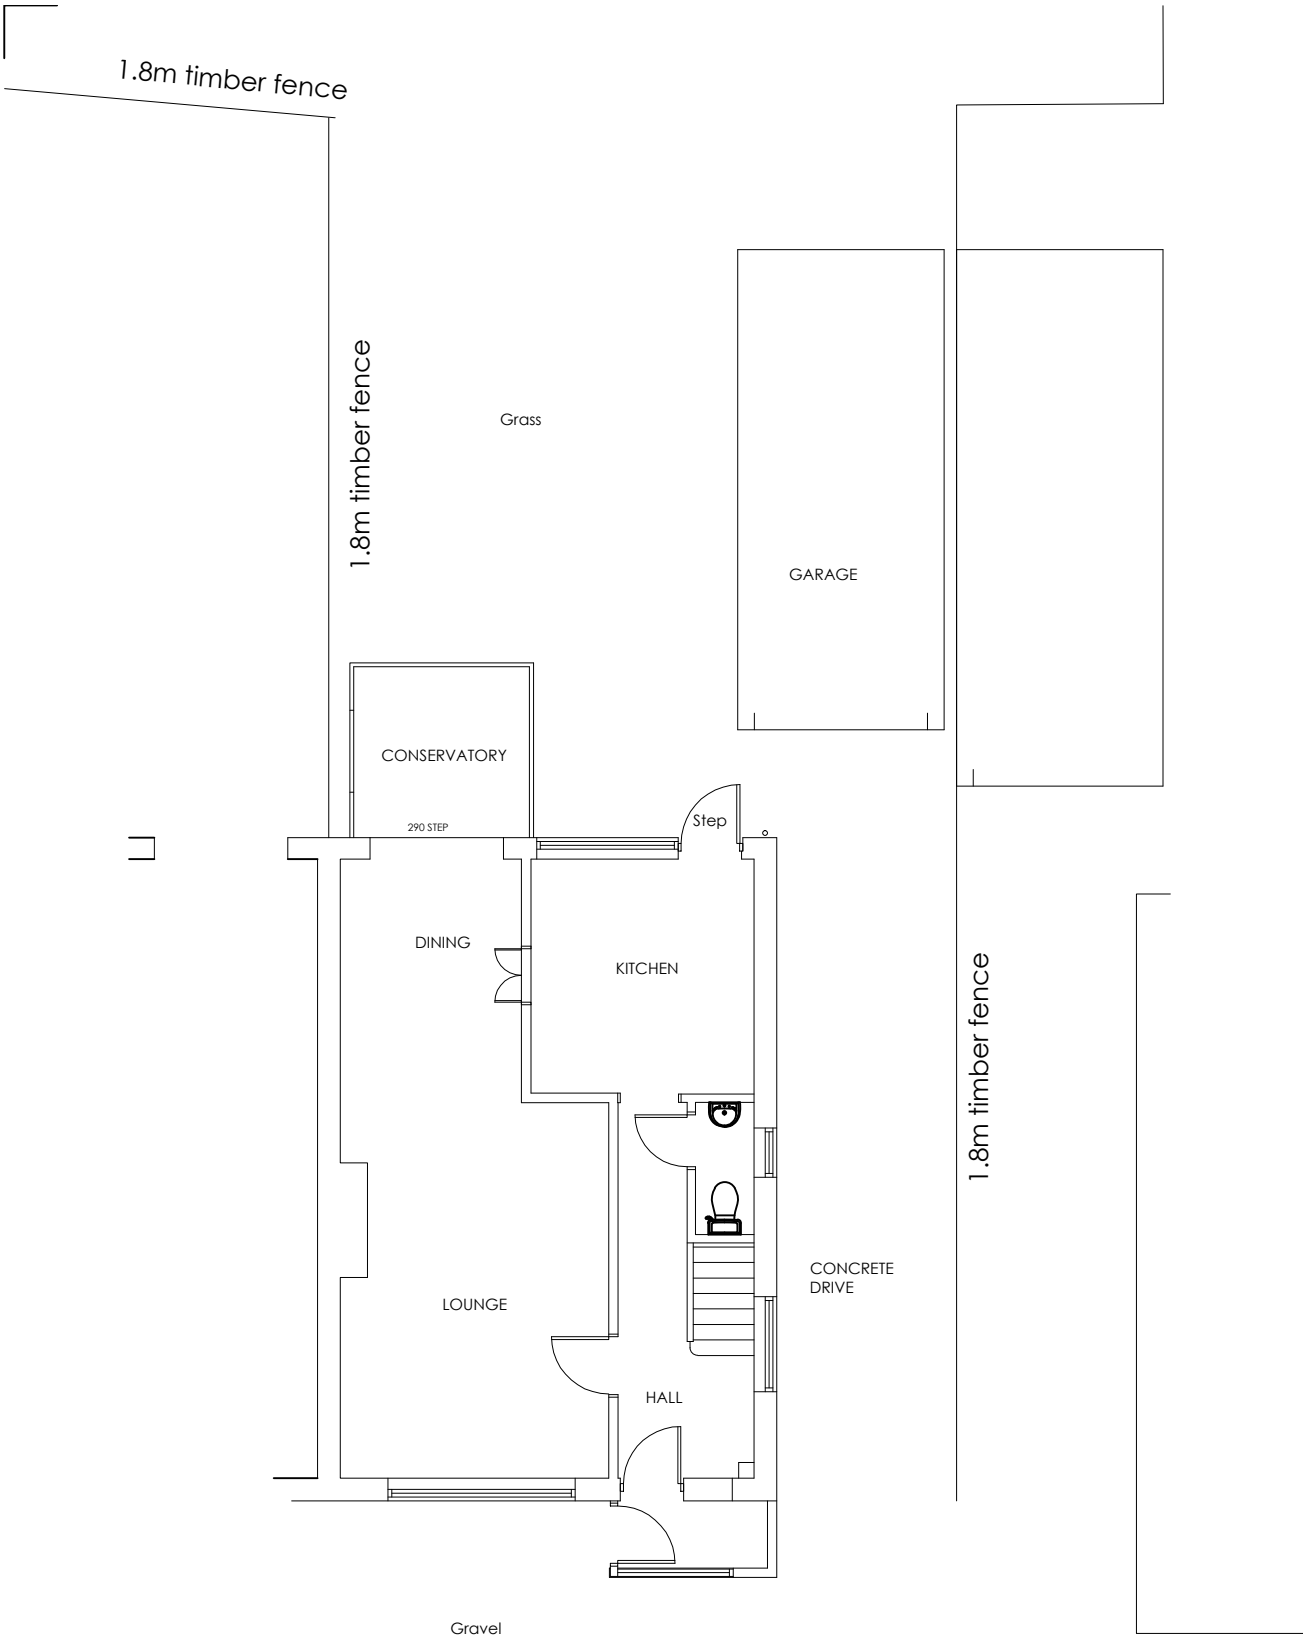

GND FLOOR PLAN

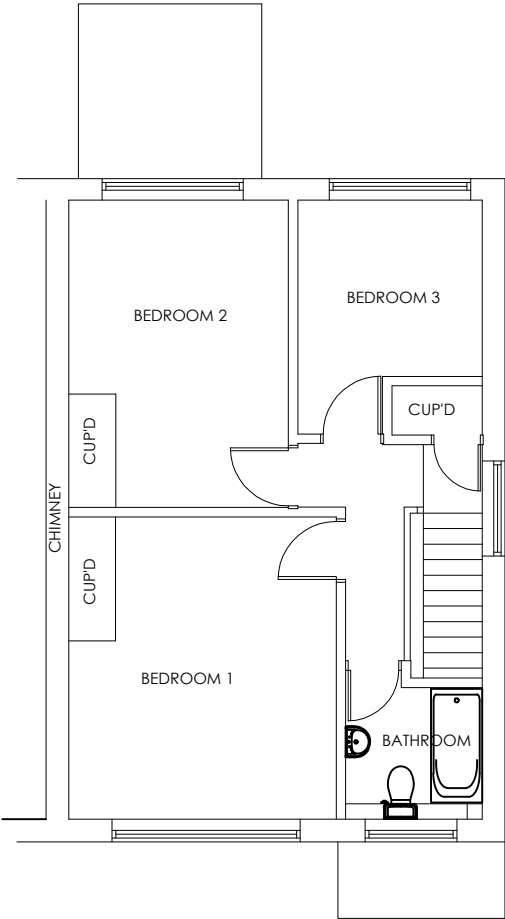

FIRST FLOOR PLAN

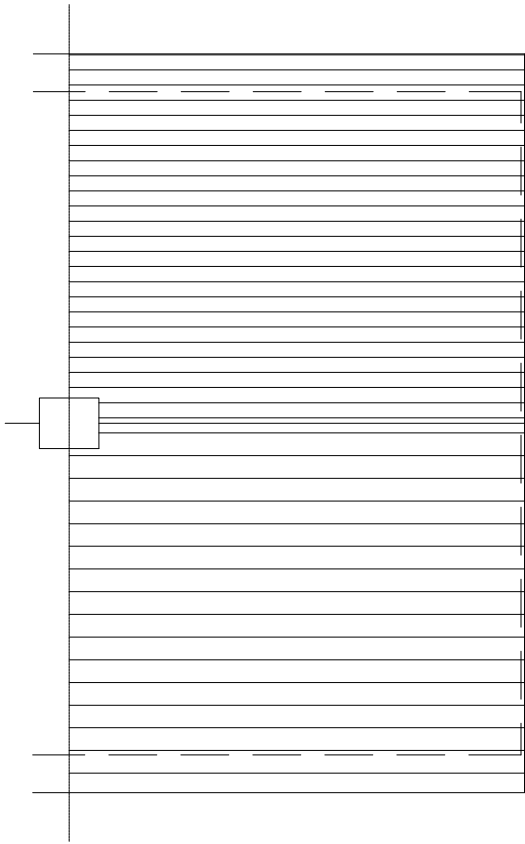

ROOF PLAN

NOTE
THIS DRAWING MAY BE SCALED FOR PLANNING PURPOSES ONLY.
ALL DIMENSIONS TO BE CHECKED ON SITE PRIOR TO COMMENCEMENT OF WORK. ALL DIMENSIONS RELATING TO SUB-CONTRACTORS OR SUPPLIERS WORK MUST BE CHECKED AND AGREED BETWEEN THE GENERAL CONTRACTOR, THE SUB-CONTRACTOR(S) AND / OR SUPPLIER(S). ALL DIMENSIONS ARE IN MILLIMETRES. ALL WORKS OR MATERIALS INDICATED ON THE DRAWING ARE TO BE TO THE LATEST BRITISH STANDARDS AND ARE TO BE CARRIED OUT IN ACCORDANCE WITH THE RELEVANT CODES OF PRACTICE OR RECOGNISED TRADE ASSOCIATION RECOMMENDATIONS AND PUBLICATIONS.
THIS DRAWING TO BE READ IN CONJUNCTION WITH ALL RELEVANT DRAWINGS AND SPECIFICATIONS OF OTHER CONSULTANTS.
ANY DISCREPANCIES TO BE BROUGHT TO THE ATTENTION OF PDK ARCHITECTURE AND SURVEYING . IF IN DOUBT ASK.
© THIS DRAWING IS THE COPYRIGHT OF PDK ARCHITECTURE AND SURVEYING.

APPR DATE STATUS

1:100 @ A3

metres

1

2

3

4

5

6

7

8

9

10

A

16-04-18

Minor alterations

pjc

REV	DATE	AMENDMENT	BY
-----	------	-----------	----

PROJECT

6 ERNEST CLOSE
EMSWORTH
HAMPSHIRE PO10 7NW

DRAWING

EXISTING
PLANS

Date

Jan 2018

Drawn By

PJC

Scale

1: 100 @A3

Iss. App. By

DKC

Drawing No

001 A

File Location

0237

29 Breach Avenue,
Southbourne,
Emsworth,
Hampshire, PO10 8NB
T: 01243 697164
M: 07879471666
www.pdkconsulting.co.uk

PDK
Architecture
and
Surveying