


THIS DRAWING MUST NOT BE SCALED.


PRIOR TO THE COMMENCEMENT OF ANY WORKS, THE BUILDERS TO CHECK AND/OR DETERMINE ALL CONSTRUCTION DETAILS INCLUDING CHECKING EXISTING SITE LEVELS AND DIMENSIONS. THE DRAWING IS TO BE READ IN CONJUNCTION WITH ALL OTHER PROJECT DRAWINGS, CONSTRUCTION NOTES AND/OR PROJECT SPECIFICATION. ALL DISCREPANCIES SHOULD BE REPORTED IMMEDIATELY.

Rev.	Date	Details	Drawn


All dimensions are approximations TBC onsite

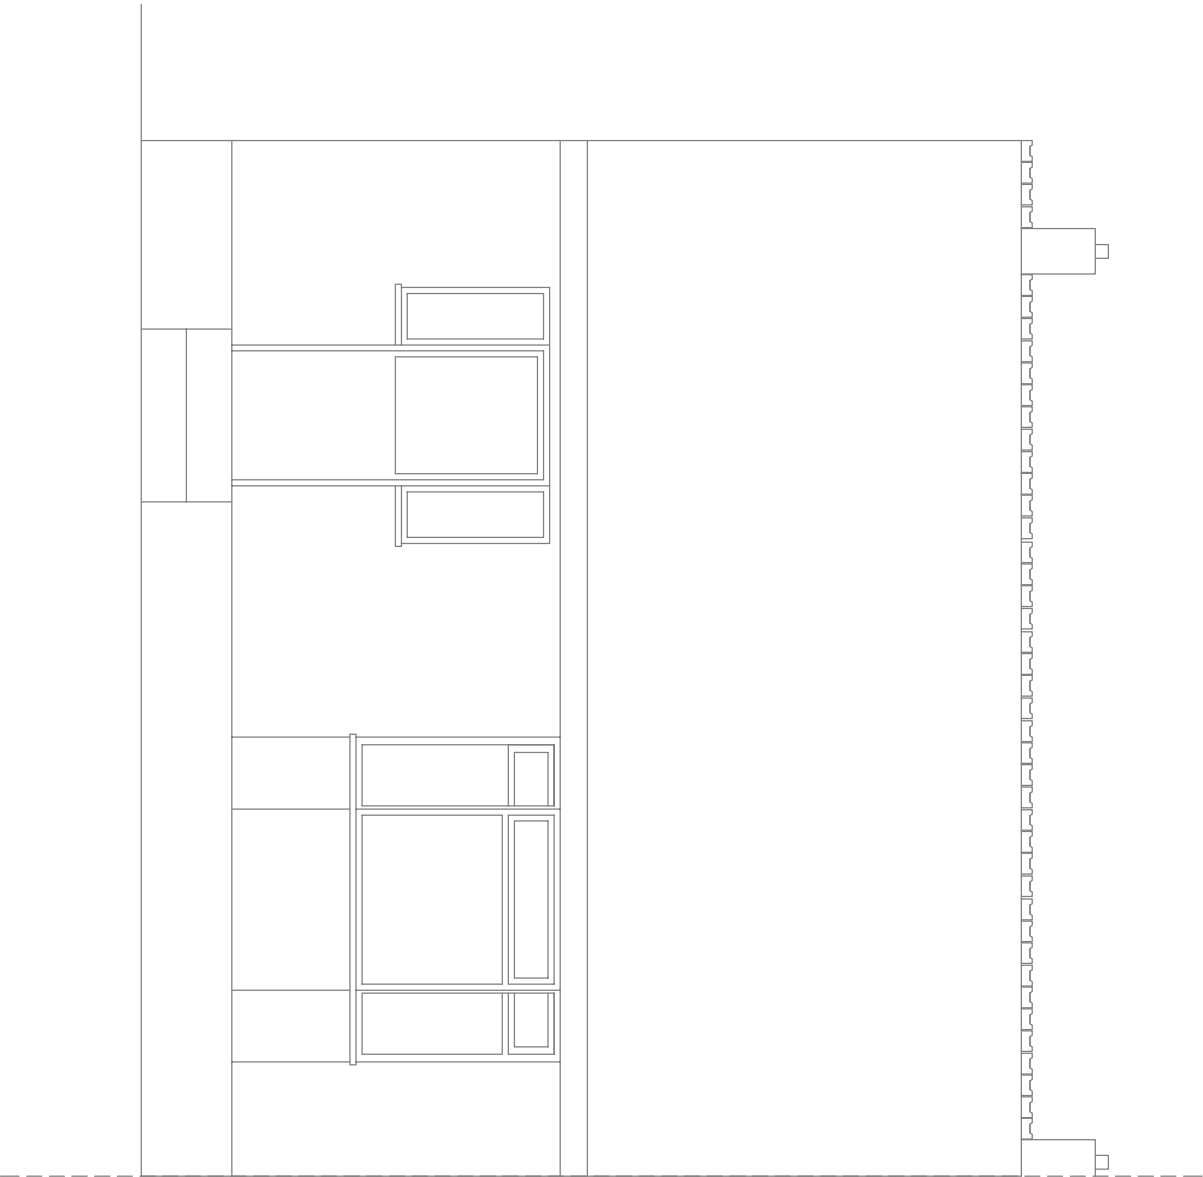


Existing South East Elevation

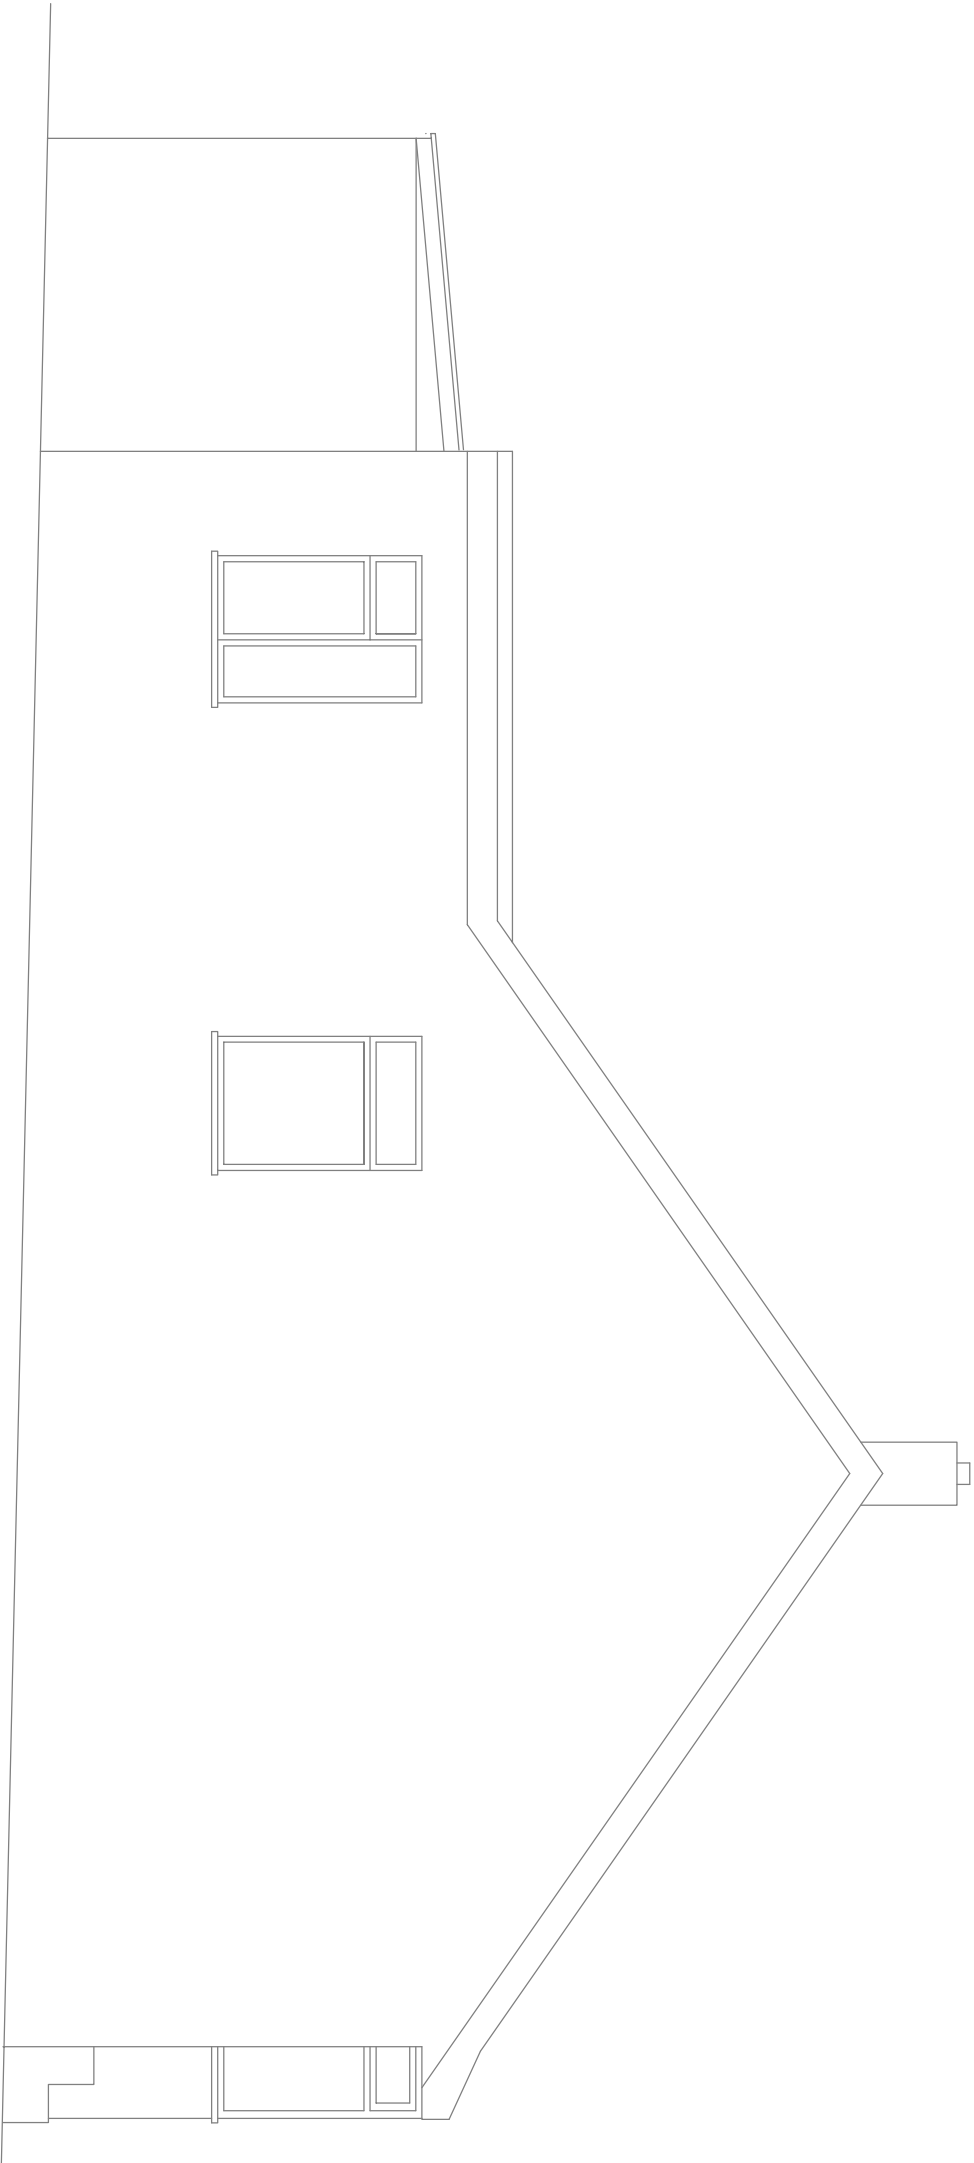


Existing South West Elevation

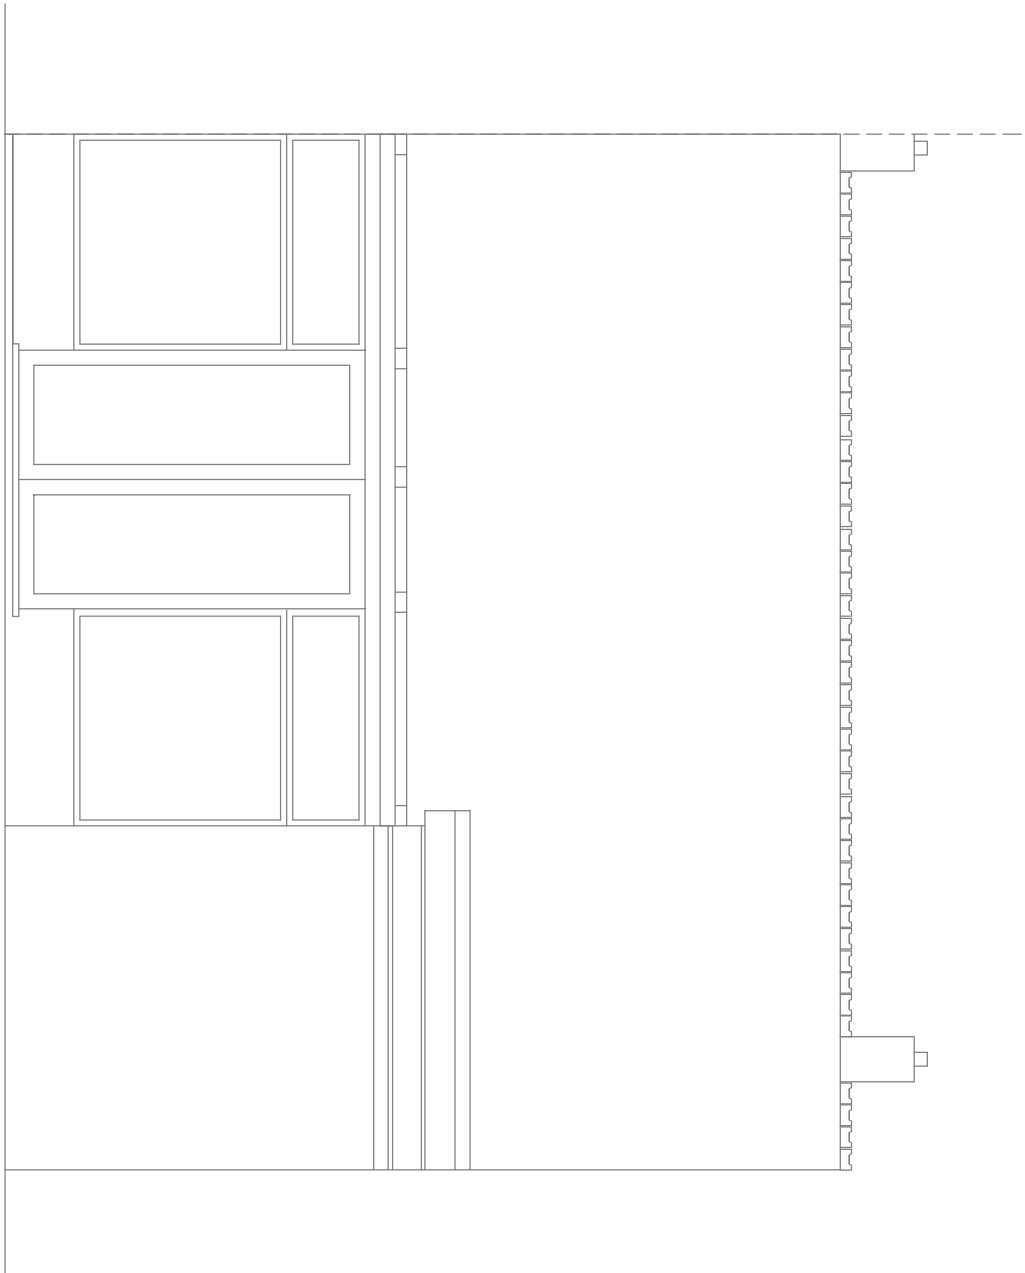

Existing North West Elevation

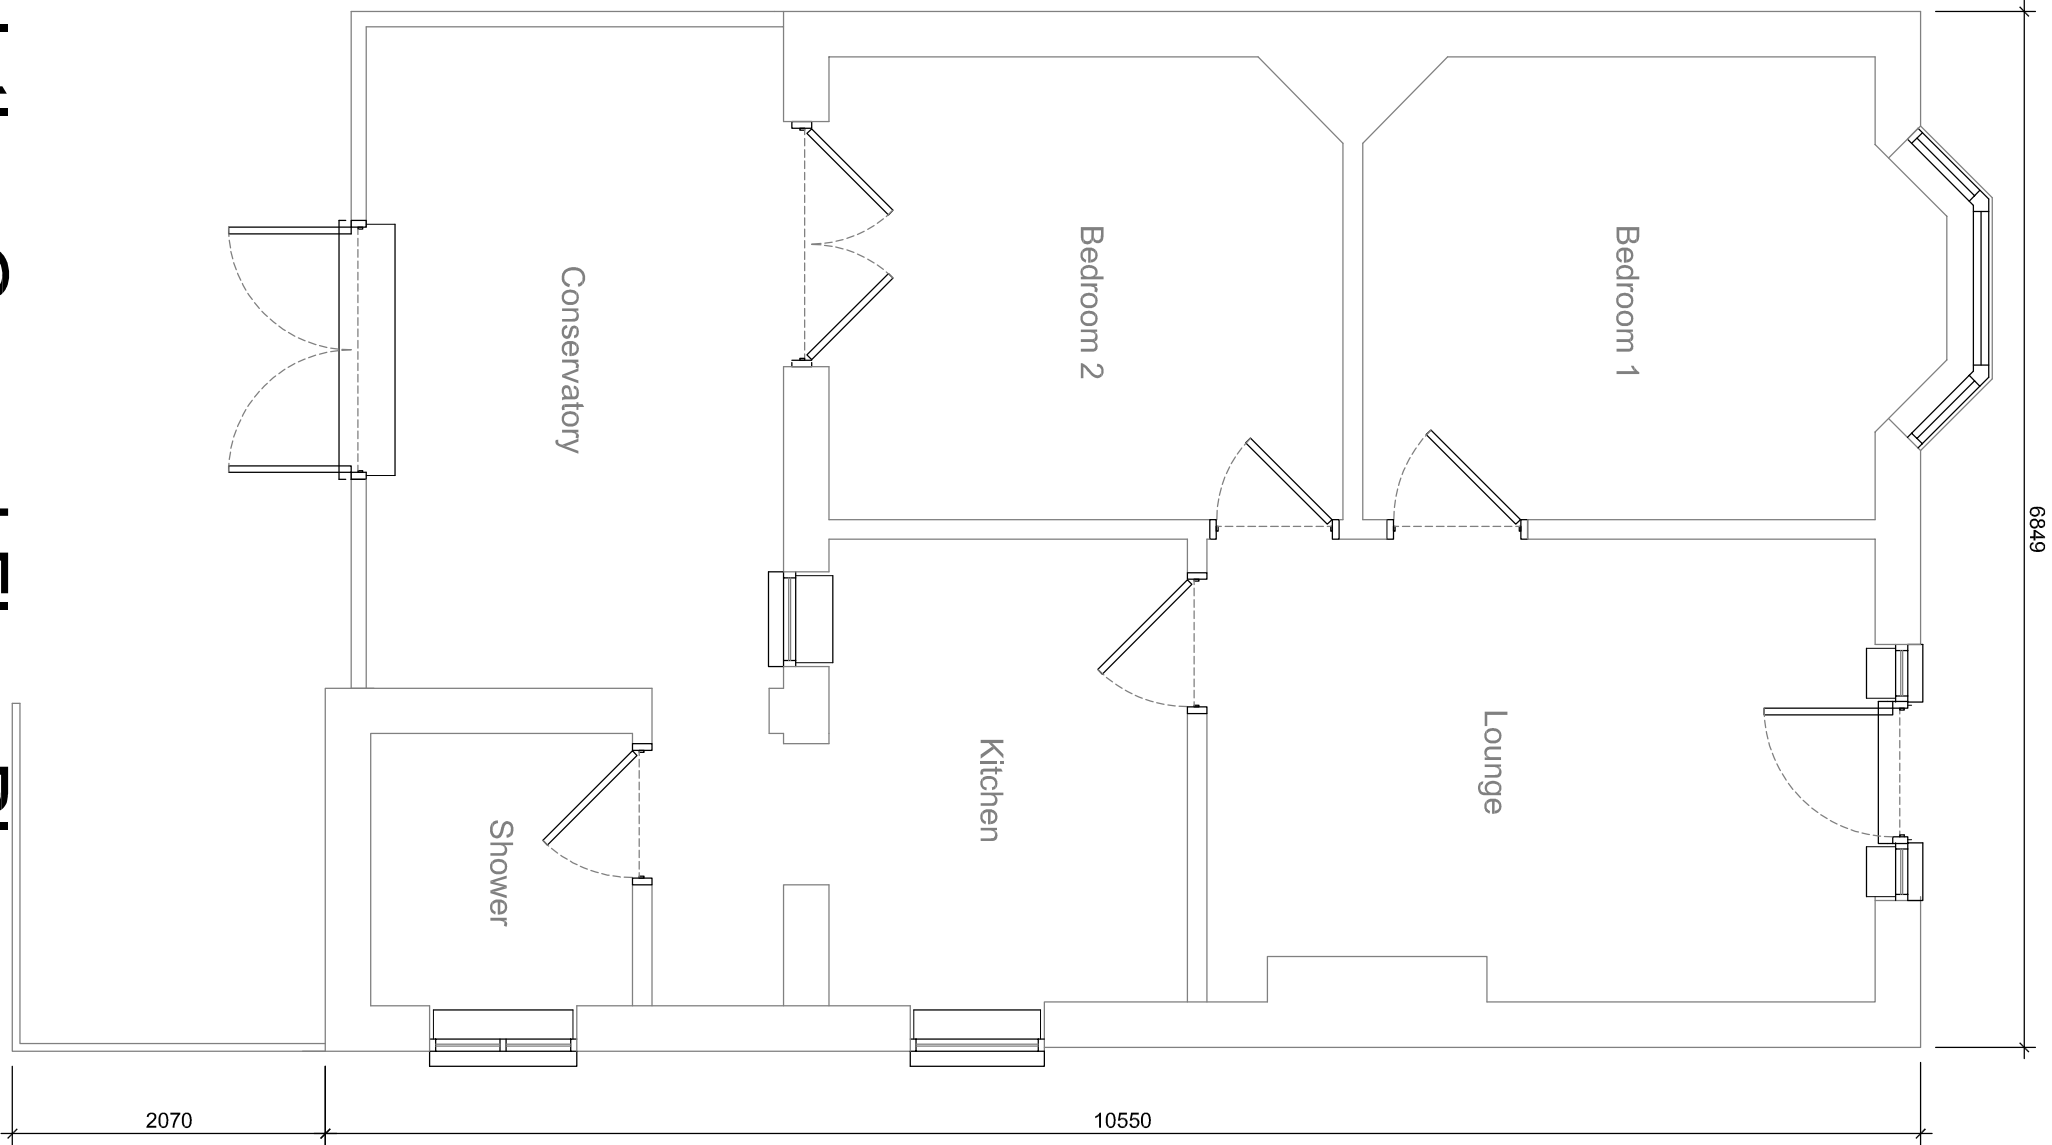

Existing Ground Floor Plan

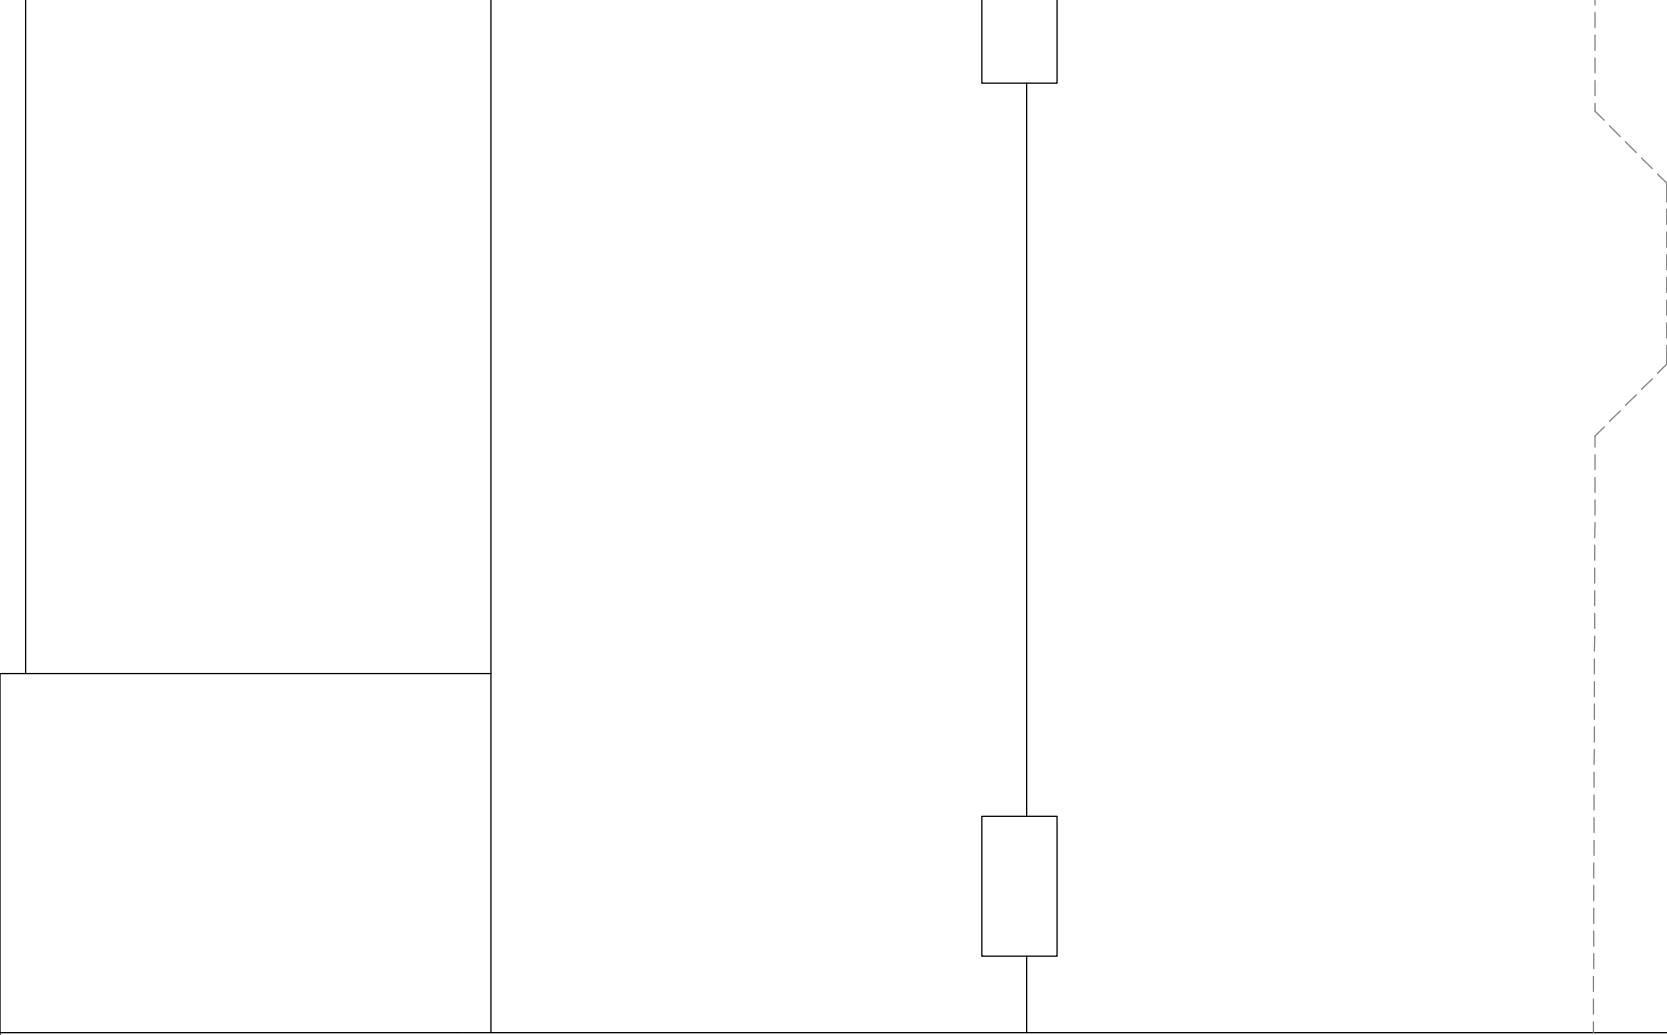

Existing Roof Plan

Project: Single storey extension and internal alterations to
33 Frogmore Lane, Waterlooville,
Hampshire, PO8 9QN

Drawing Title:
Existing Plans and Elevations

Status:	Planning	Auth:	FAL
Date:	October 18	Scale:	A1 @ 1:50
Project No:	3144	Drawing No:	03-01
		Drawn by:	LM
		Rev:	-

Flowitt Architects
Jersey Barr, Lossley Park, Guildford, Surrey, GU1 1HS
Tel: 01483 5729 480 Fax: 01483 300 893
E-Mail: info@flowitt.co.uk www.flowittarchitects.co.uk