



REV	DATE	CHANGED	BY	CHK	REASON
A	08.03.17	FIRST ISSUE	TD	TD	COMMENTS
B	09.01.18	CLIENT COMMENTS	TG	TD	COMMENTS
C	01.02.18	PLANNERS COMMENTS	FW	TD	PLANNING
D	12.02.18	MINOR AMENDS	AL	FW	PLANNING

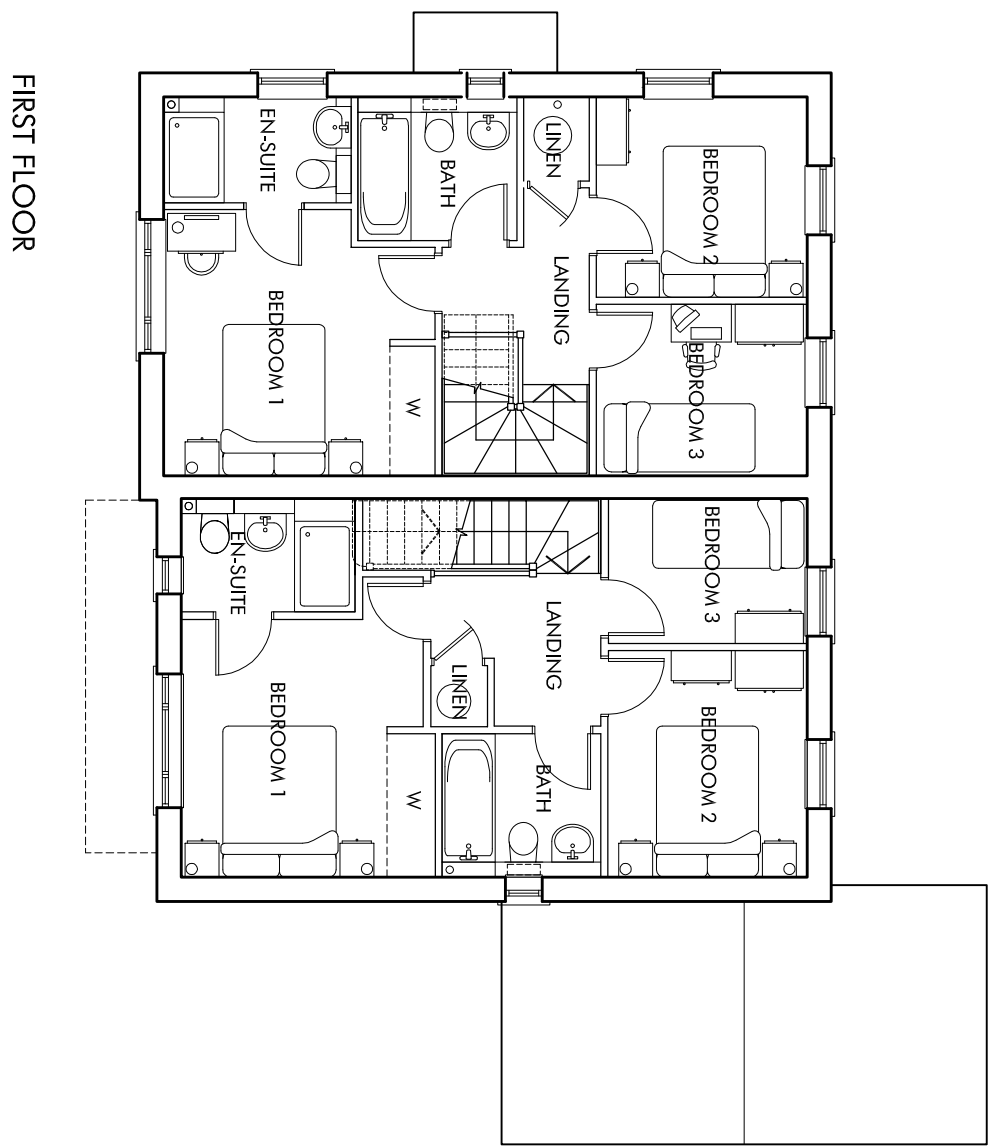


FIRST FLOOR




FRONT ELEVATION - A

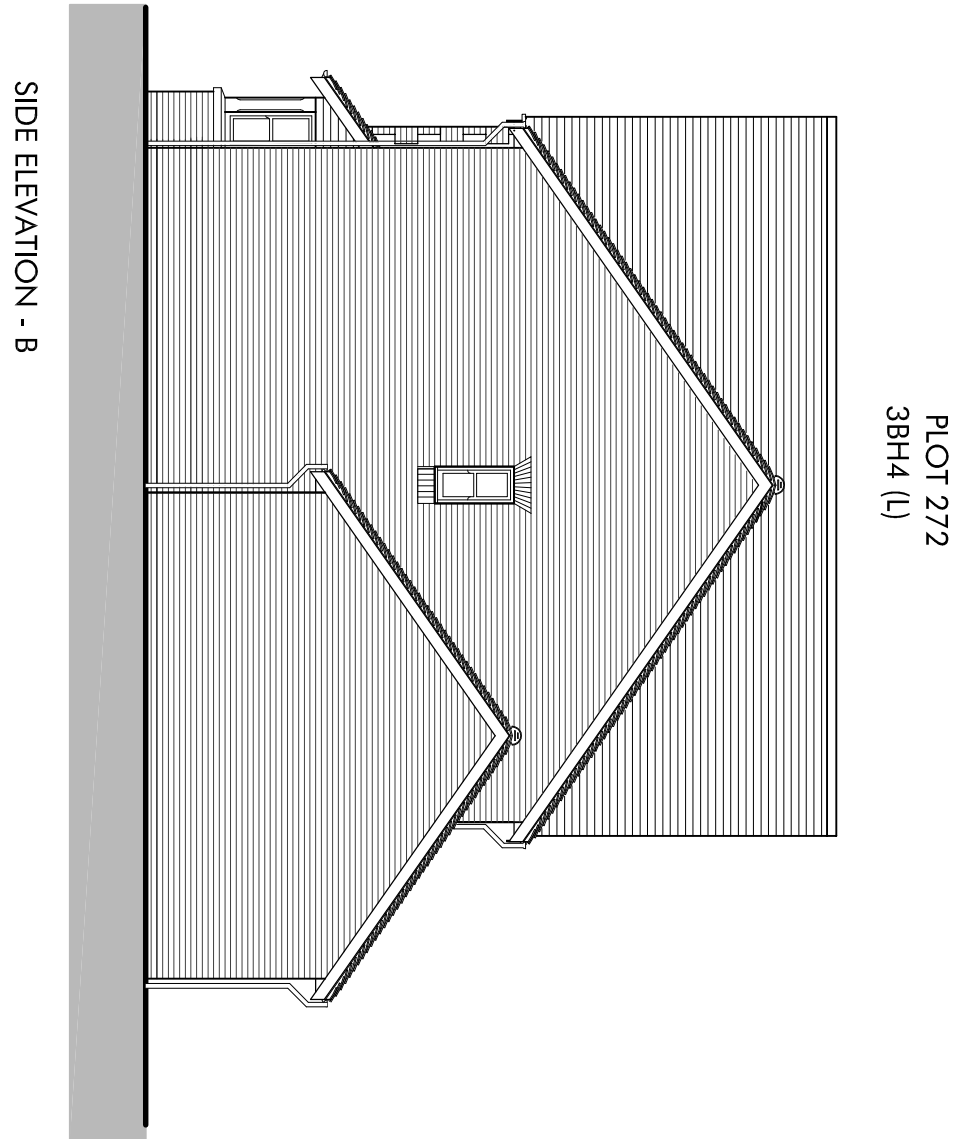


SIDE ELEVATION - B

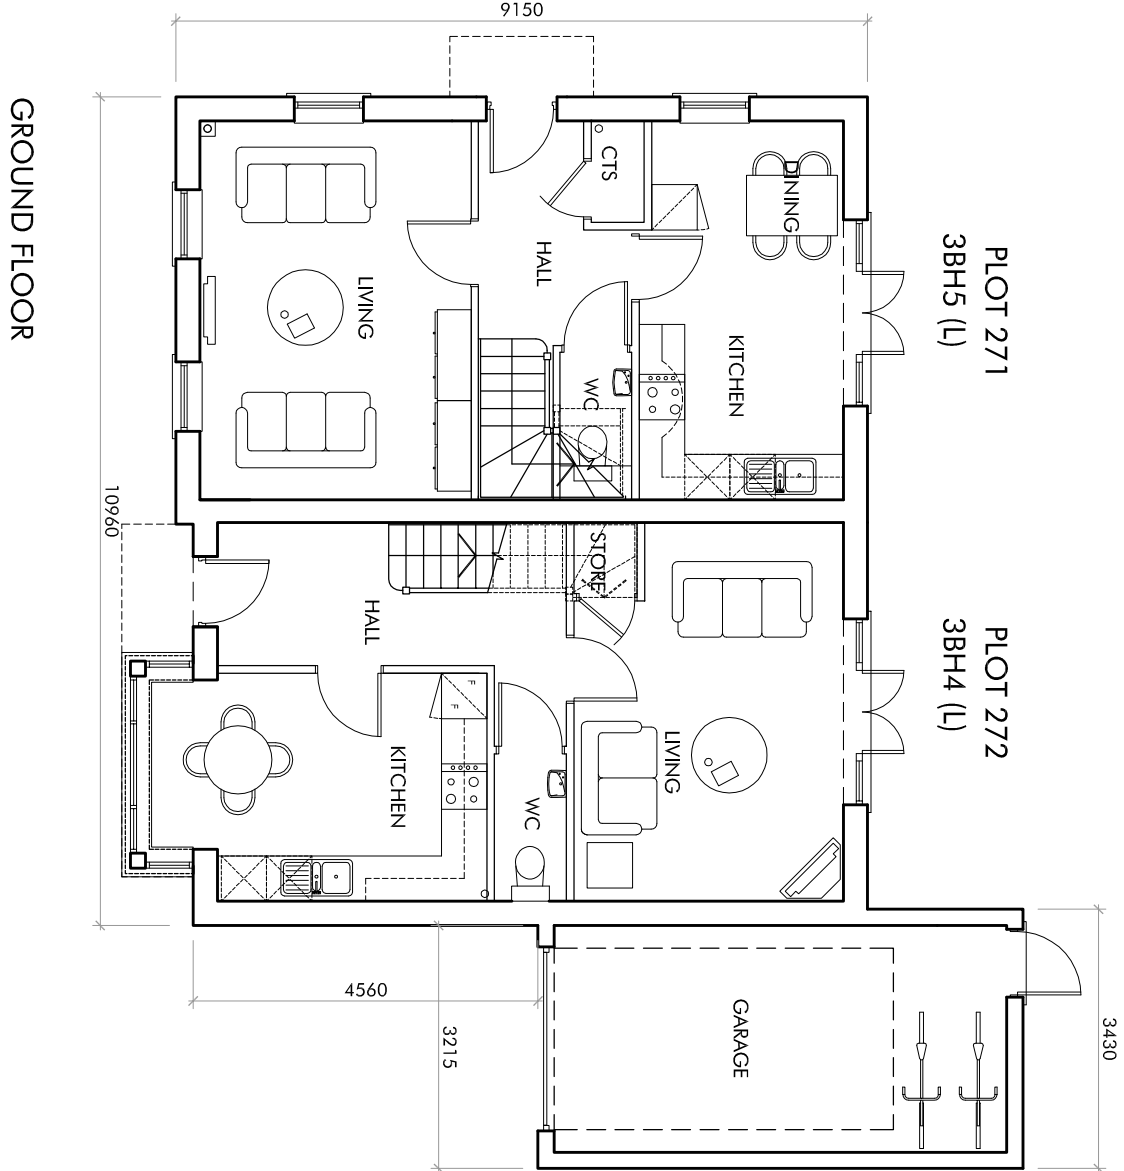


GROUND FLOOR

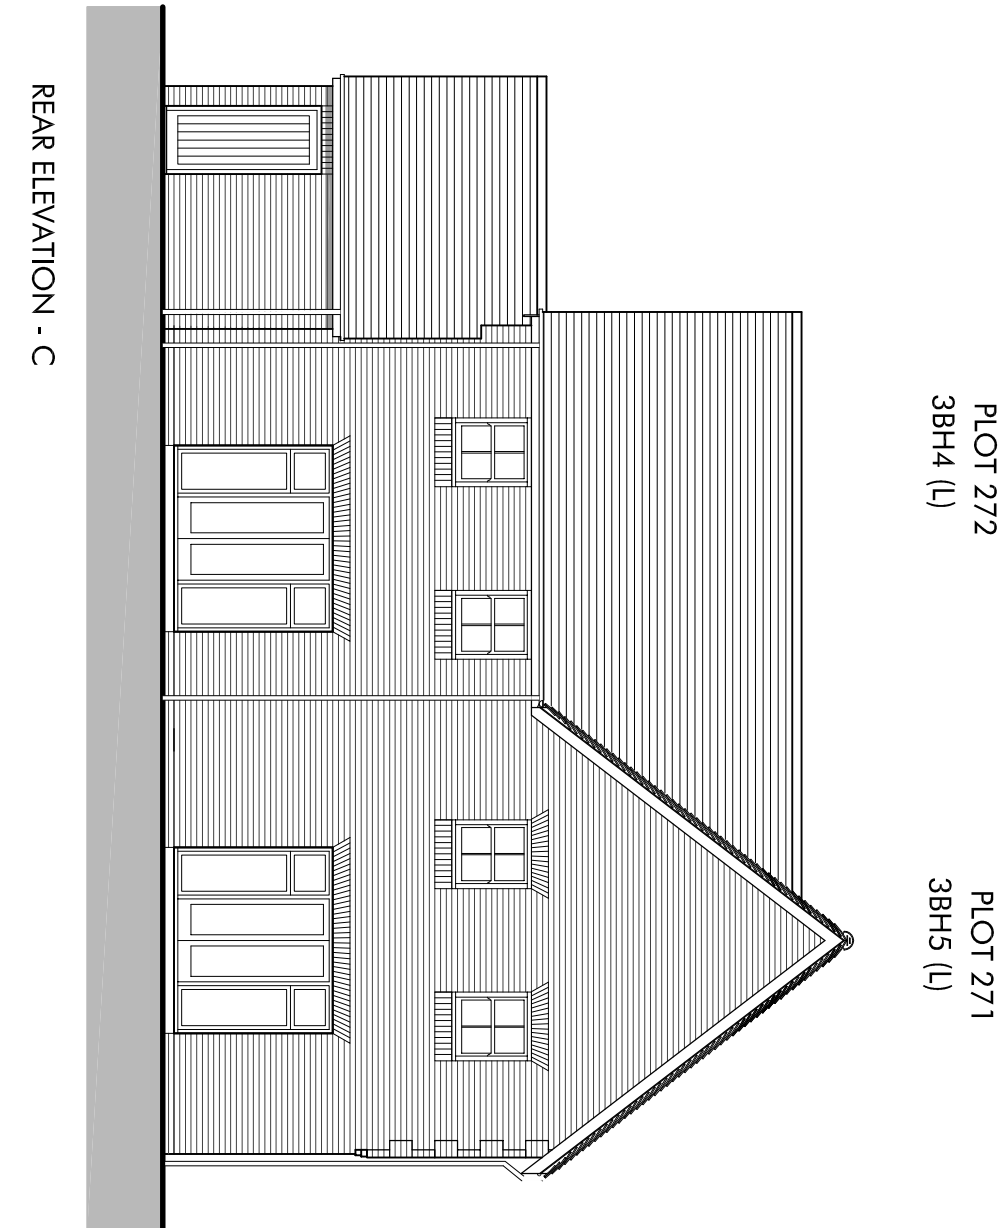

REAR ELEVATION - C

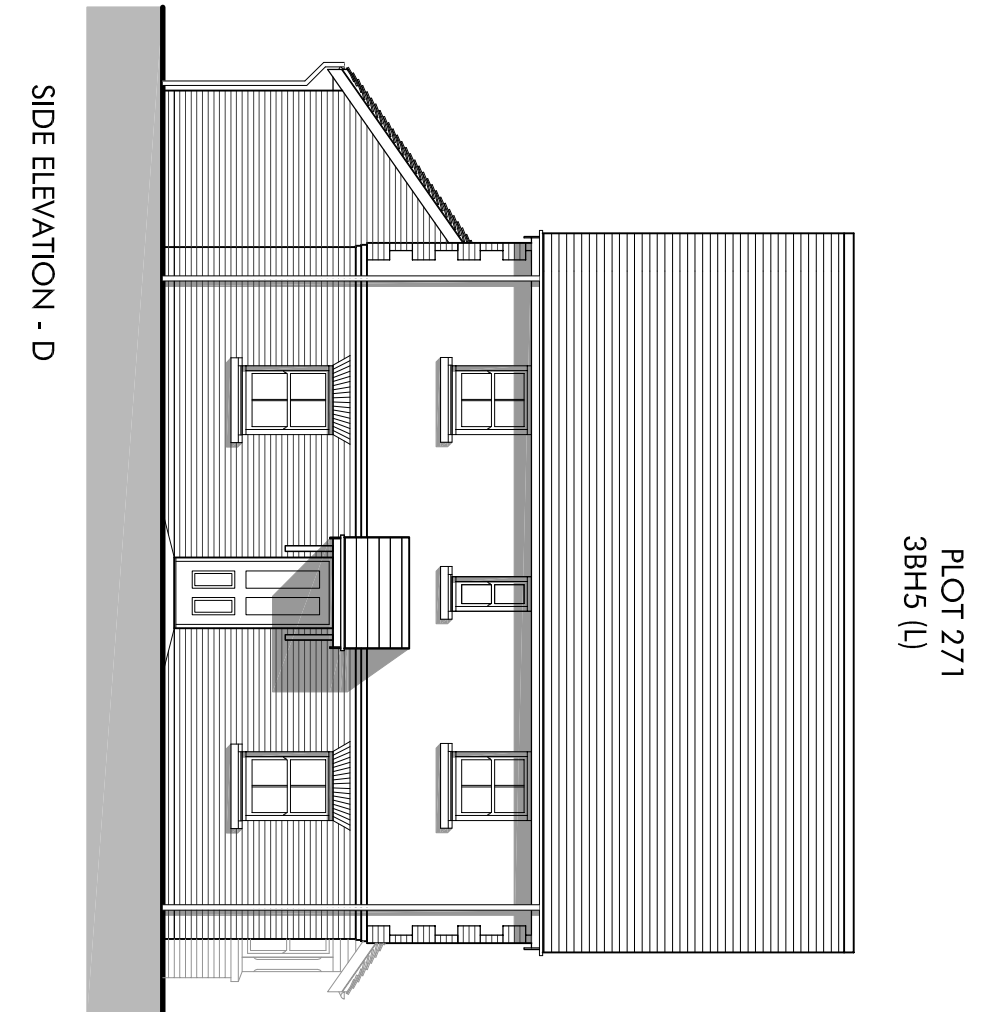

SIDE ELEVATION - D

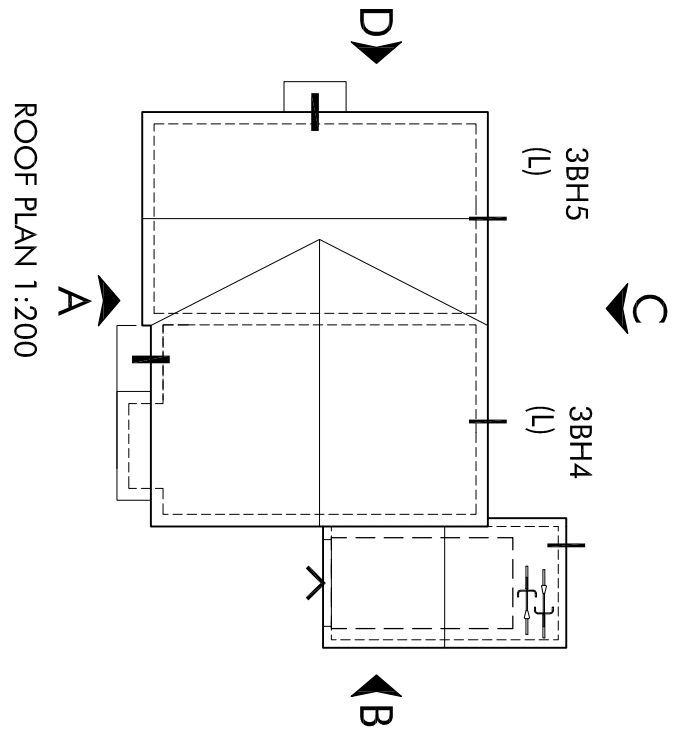

ROOF PLAN 1:200

PLOT No	UNIT TYPE	AREA sq.m	AREA sq.ft
271	3BH5 (L)	84.9	913
272	3BH4 (L)	84.9	913

OMEGA
PARTNERSHIP


Omega Partnership Limited, Architects and Urban Designers
Unit 6, AC Court, High Street, Thames Ditton, Surrey, KT7 0SR
T: 01372 570 313 W: www.omegapartnership.co.uk

client
LINDEN HOMES

project
WOODCROFT FARM, HAVANT
PHASE 2A (RESIDENTIAL PHASE 1A)

description
HOUSE TYPES 3BH5 (L)+3BH4 (L)
PLOTS 271-272
FLOOR PLANS & ELEVATIONS

project number	drawing number	revision
2668	A-3020	D
scale	date	
1:100 @ A1	DECEMBER 2017	
1:200 @ A3		
status		
PLANNING		

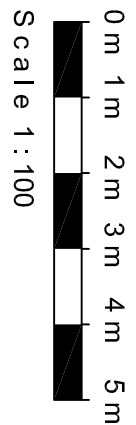

Scale 1:100

2668-A-3020-D