



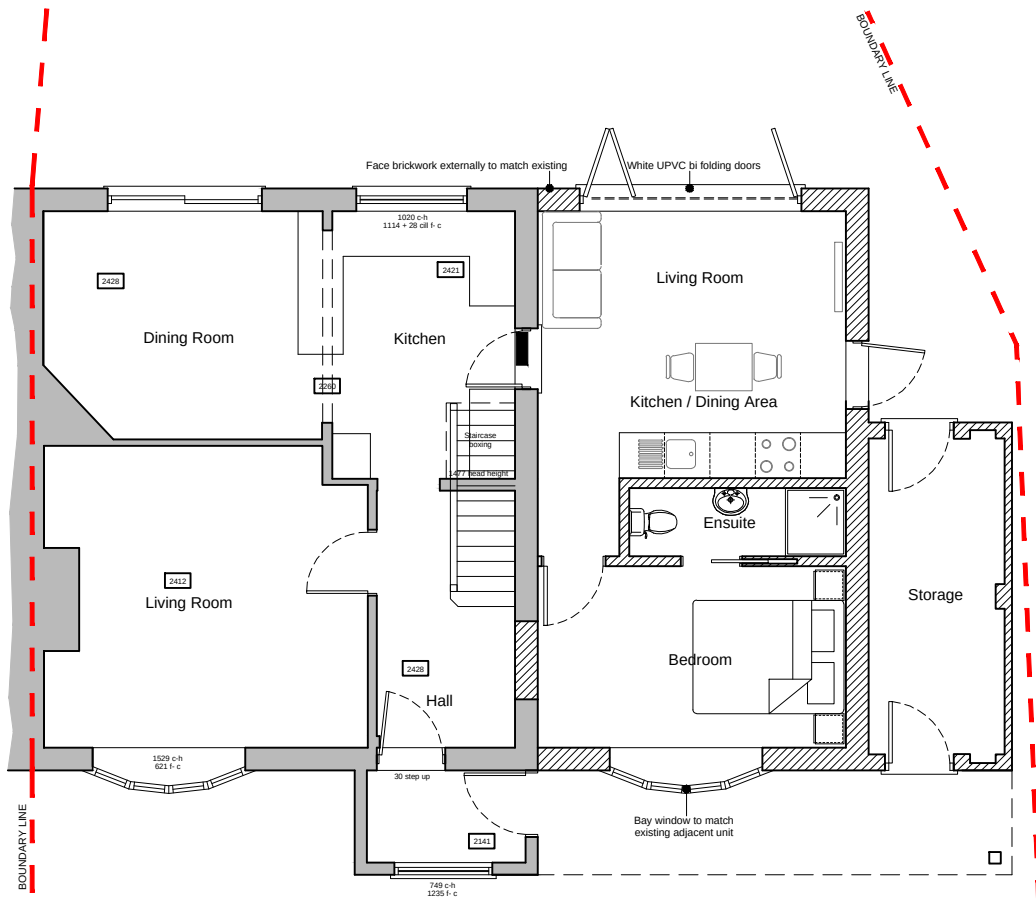


Ground plan

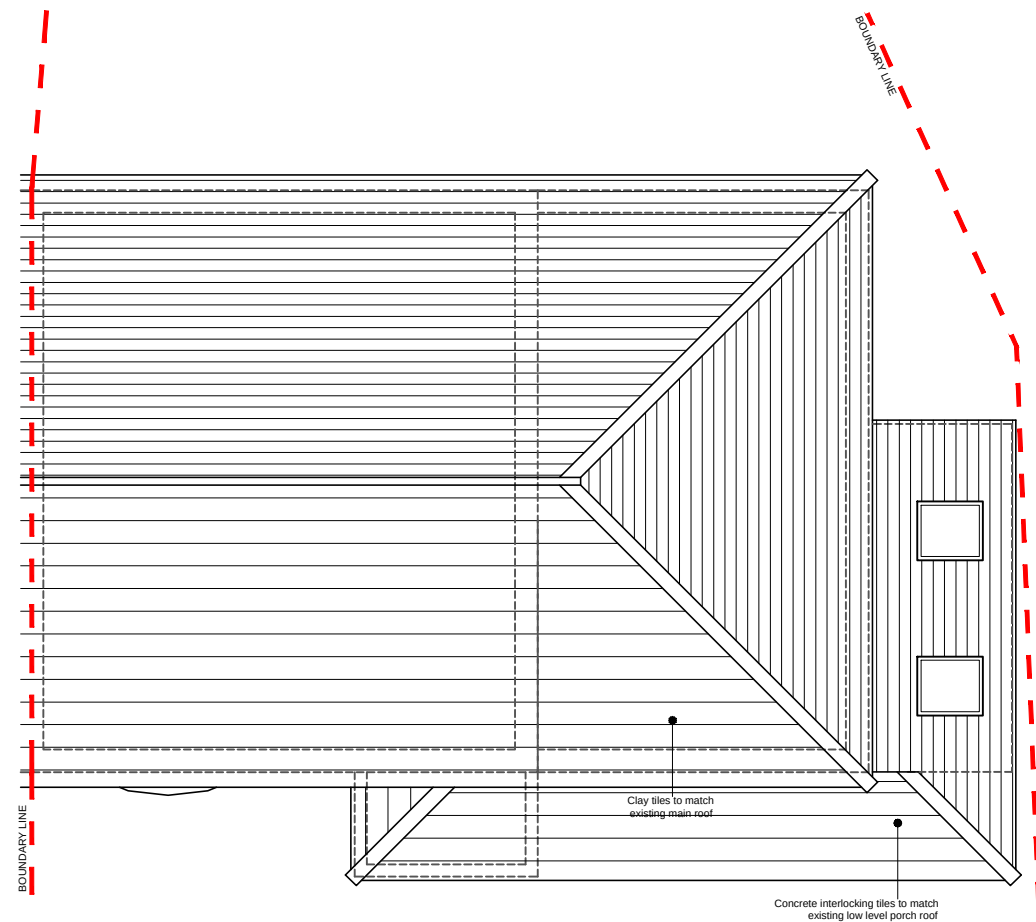

Roof plan

Proposed floor plans scale 1:100

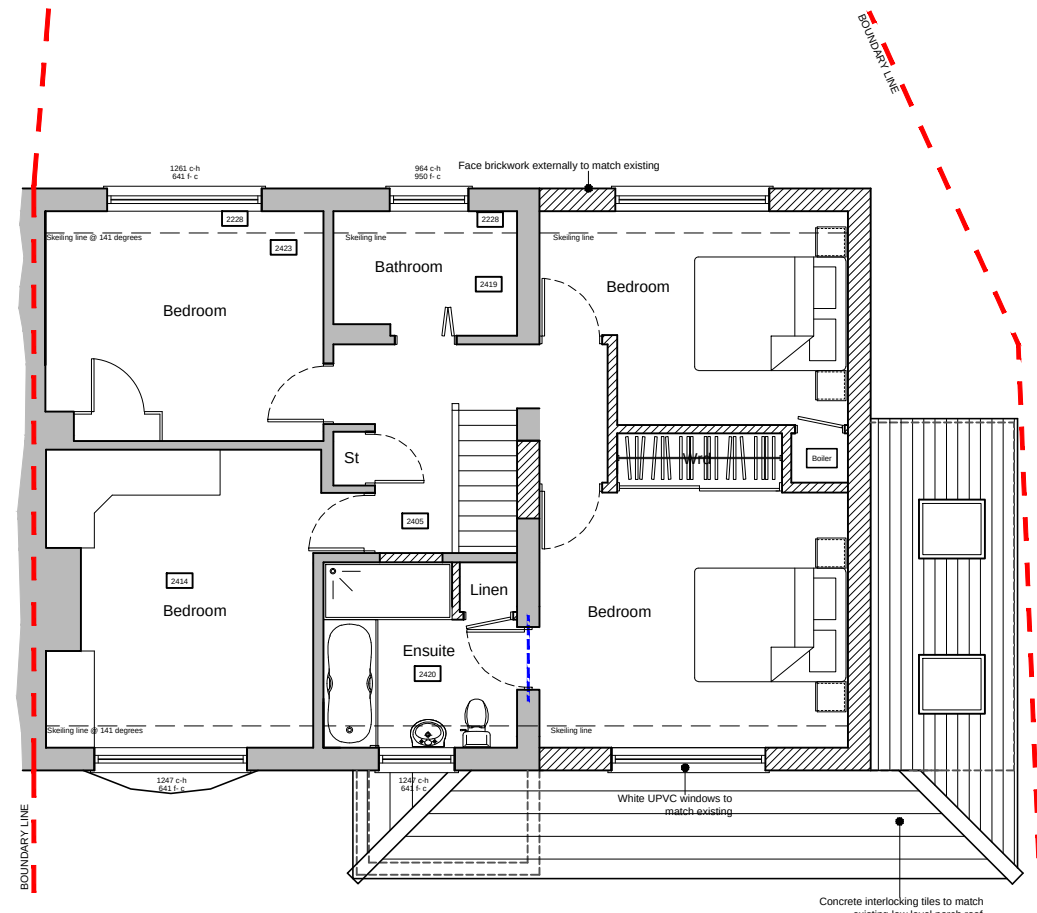

First plan

Key:


Existing walls  Proposed walls  Proposed Steels 

NOTES:

Dimensions to be checked on site before commencing work. Any discrepancies shall be reported to the architect immediately.

Do not scale from these drawings except for planning purposes. Use figured dimensions only.

Where applicable this drawing is to be read in conjunction with other consultants' drawings.

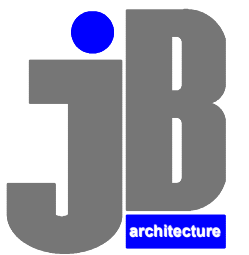

JIMMY BESSANT ARCHITECTURE

TEL: 01243 933732 M: 07769 904282

E: jimmy@jb-architecture.co.uk

Web: www.jb-architecture.co.uk

For

MRS DREW

Project

**PROPOSED SINGLE AND TWO
STOREY EXTENSIONS AT
40 BOSMERE GARDENS
EMSWORTH, PO10 7NP**

Title

PROPOSED PLANS

Date	Drawn	Scale	Checked
NOV 2018	SR	1:100 @ A3	-
Job Number	Drawing Number	Revision	
PL222.18	04	B	