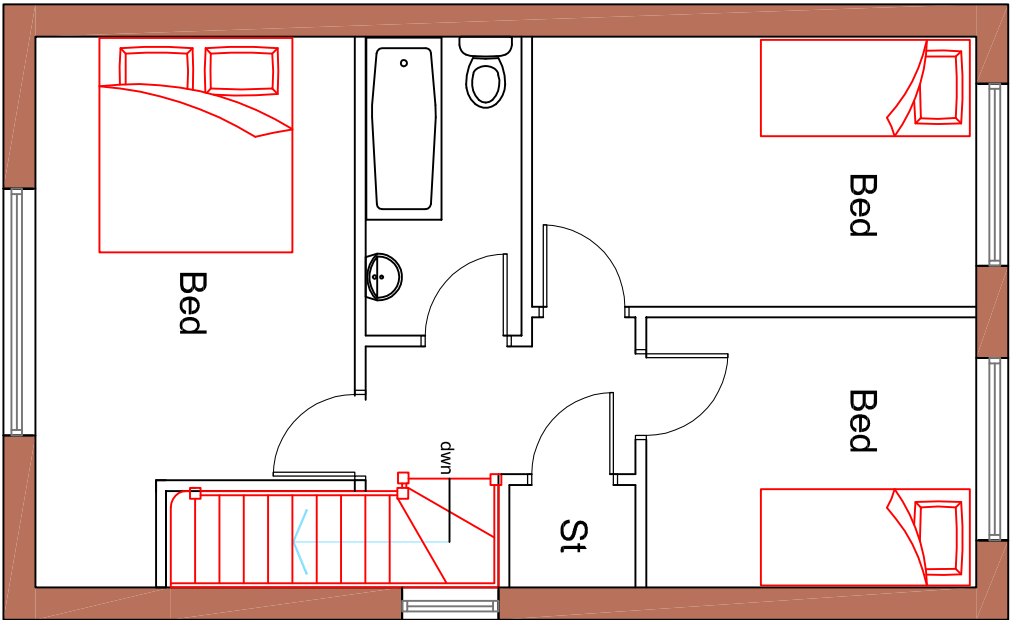
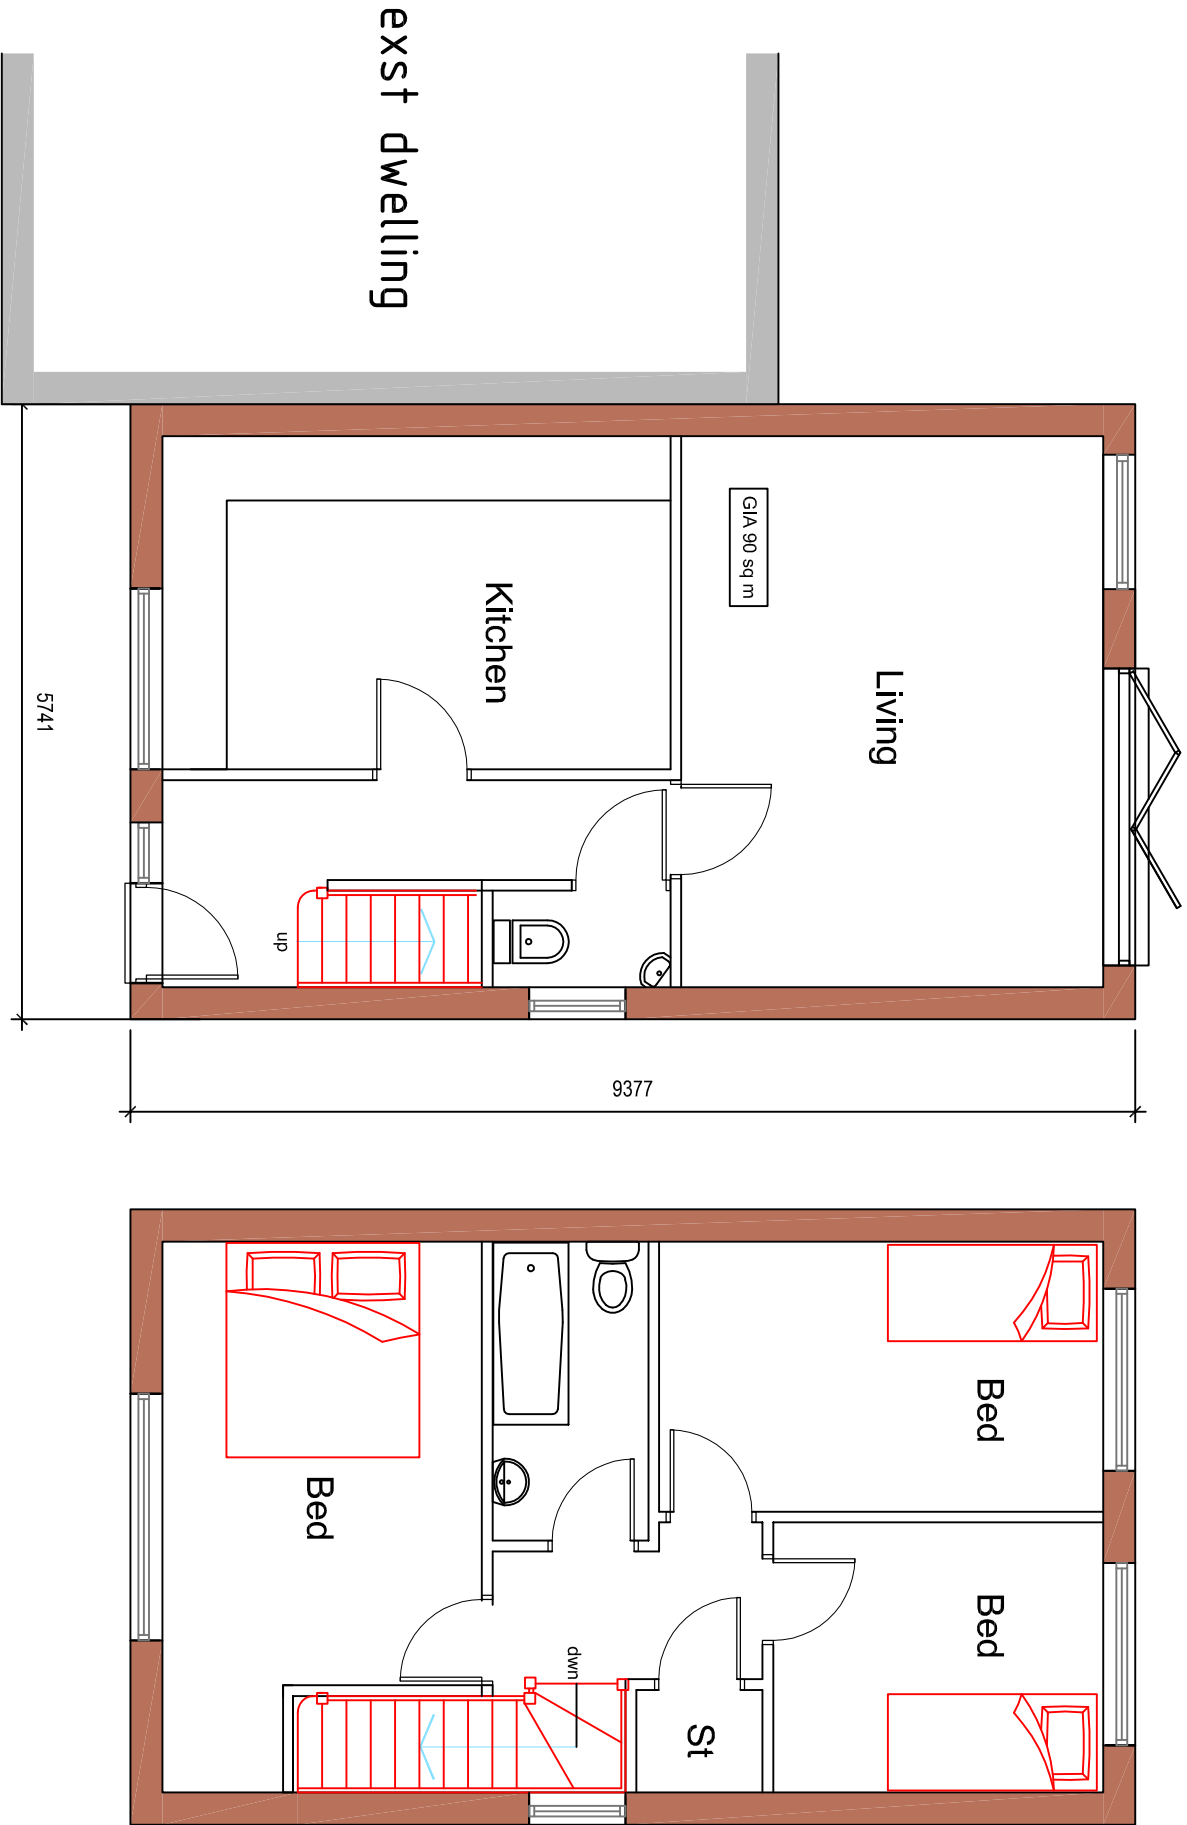
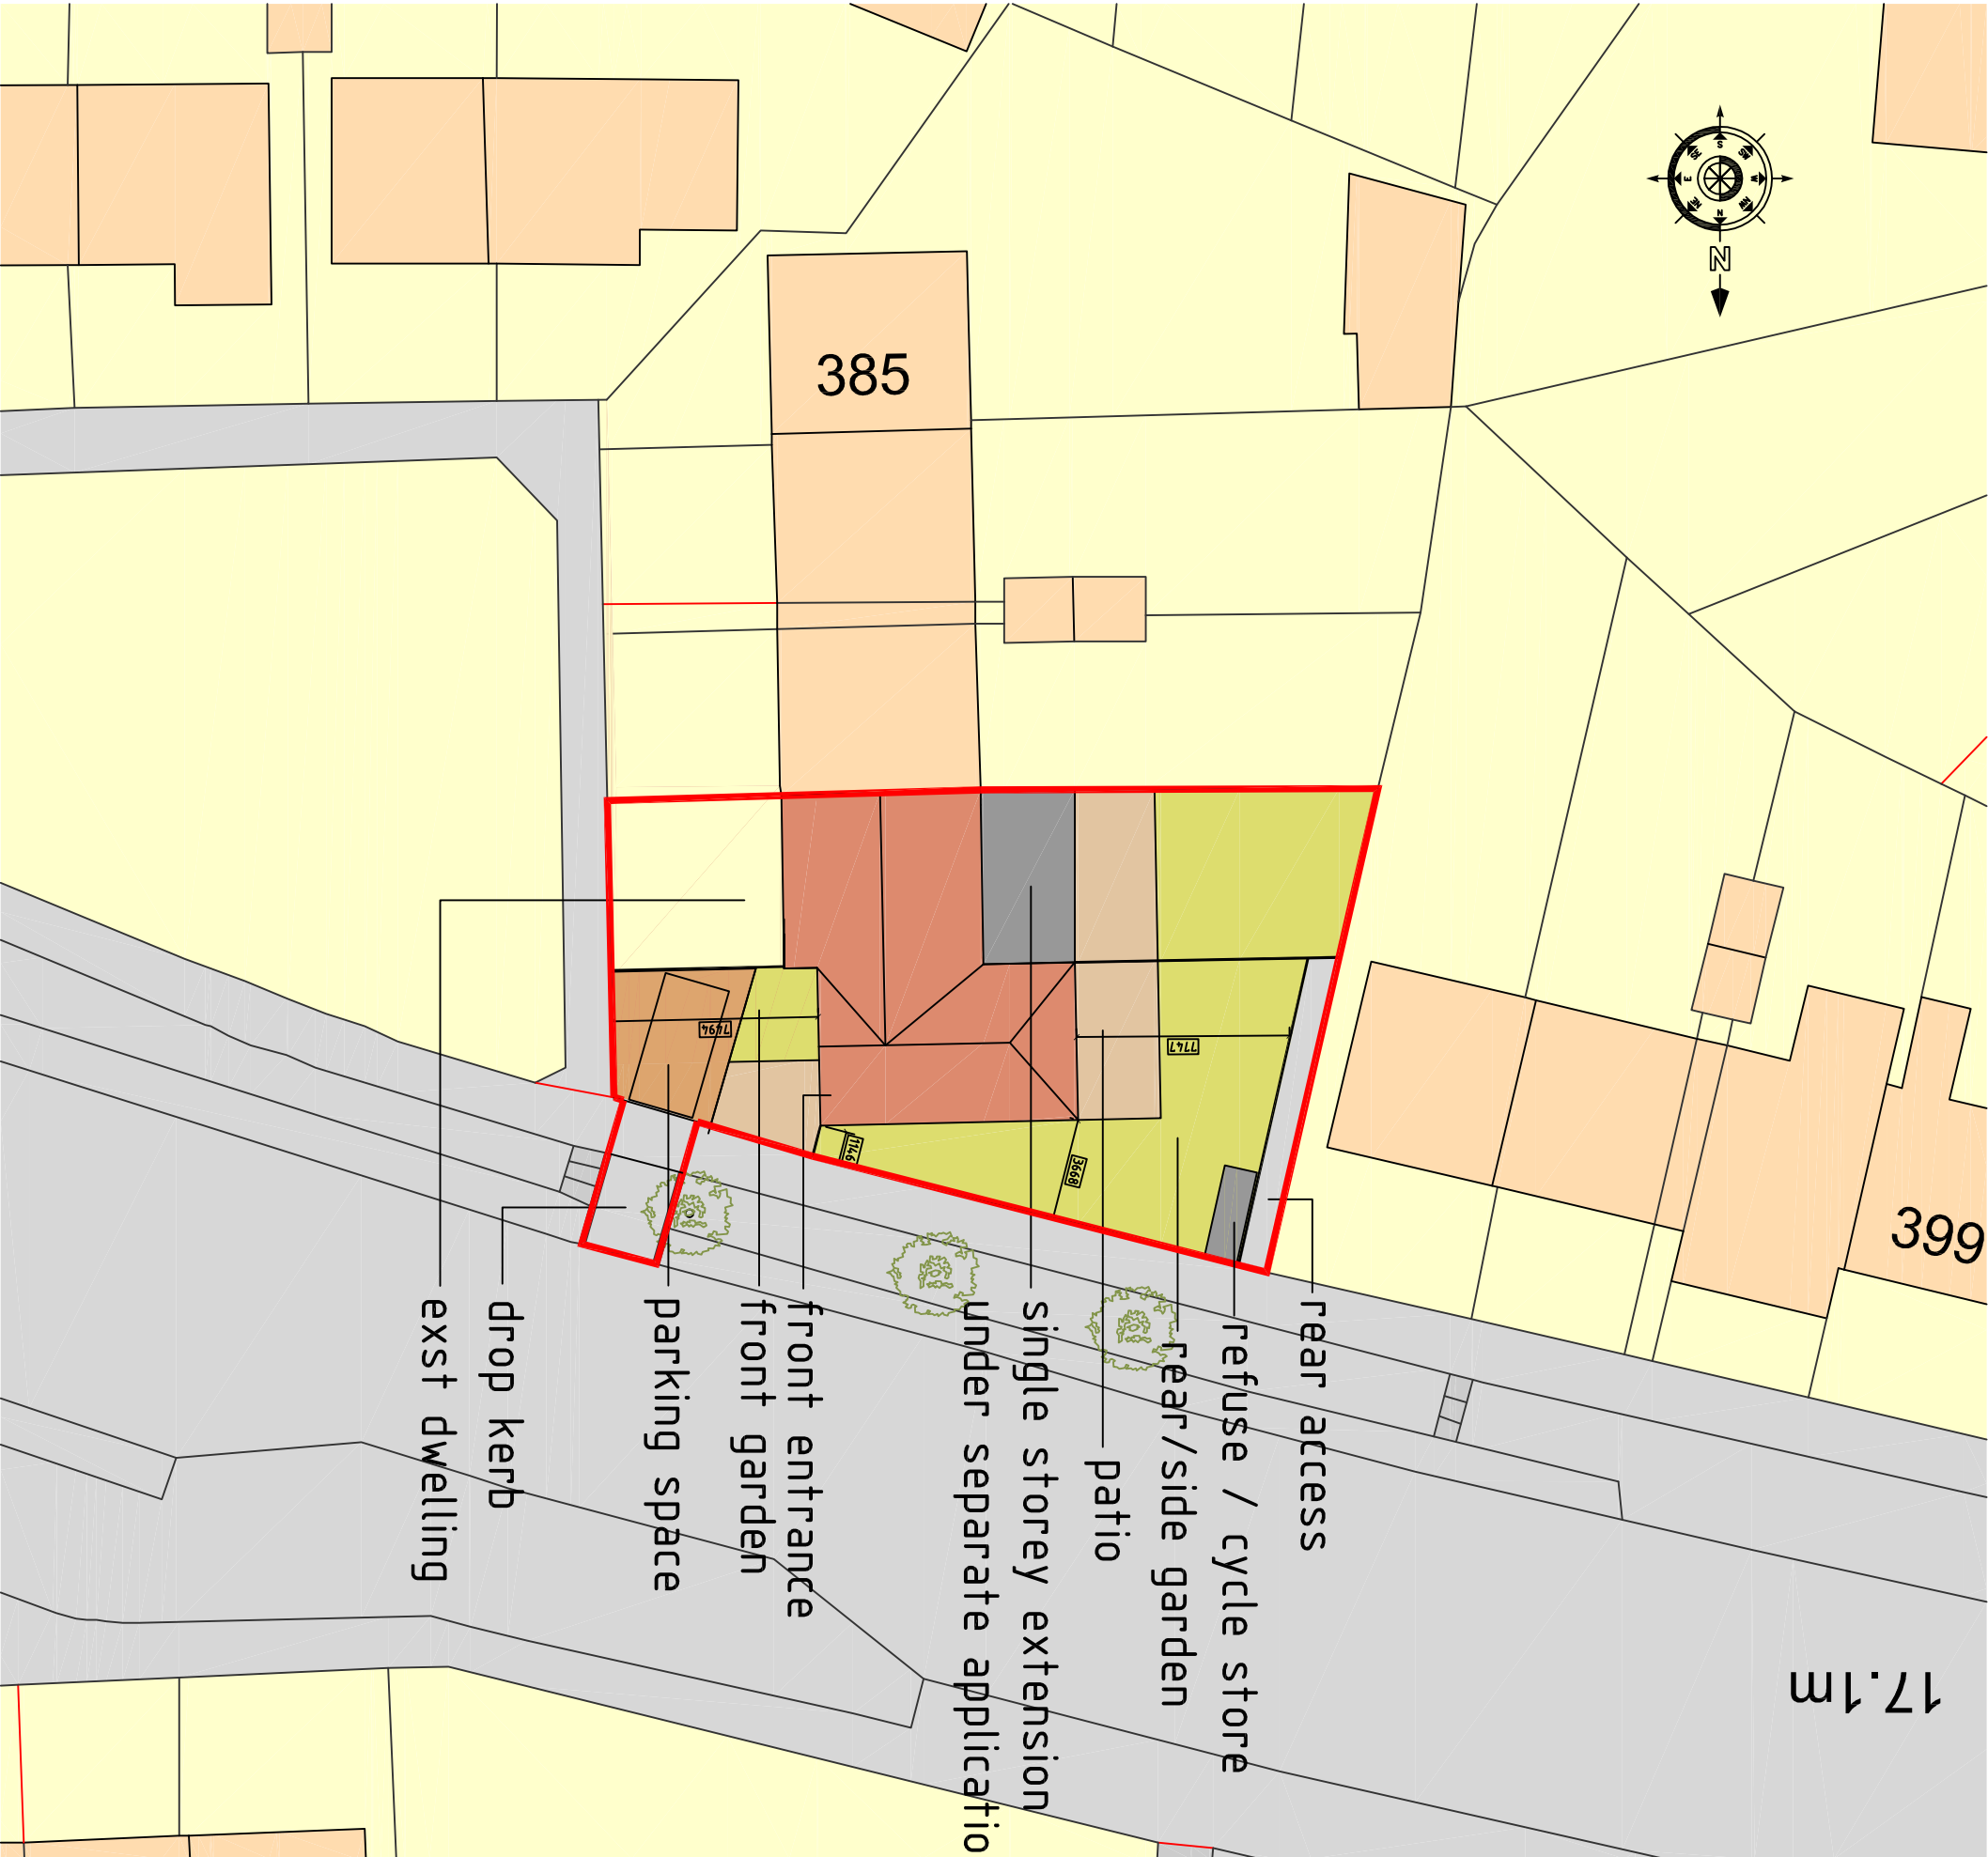


REVISION:

Drawing Title :

Proposed Floor Plans
& Site Plan

Project :

Land Adjacent
391 Purbrook Way
Havant

Drawn By

CRF

Date

10/10/18

SHEET SIZE

A2

Approved By

Date

Revision:

CFA | FULL | BS

Scale:

1-100-500

Chris Flint Associates Ltd

CHARTERED SURVEYORS - PROJECT MANAGERS
DEVELOPMENT CONSULTANTS

2 Emerald Close Waterlooville Hants PO7 8NZ
tel: 023 92 432484 fax: 023 92 355554
Email: chrisflintassociates@gmail.com

PLANNING