




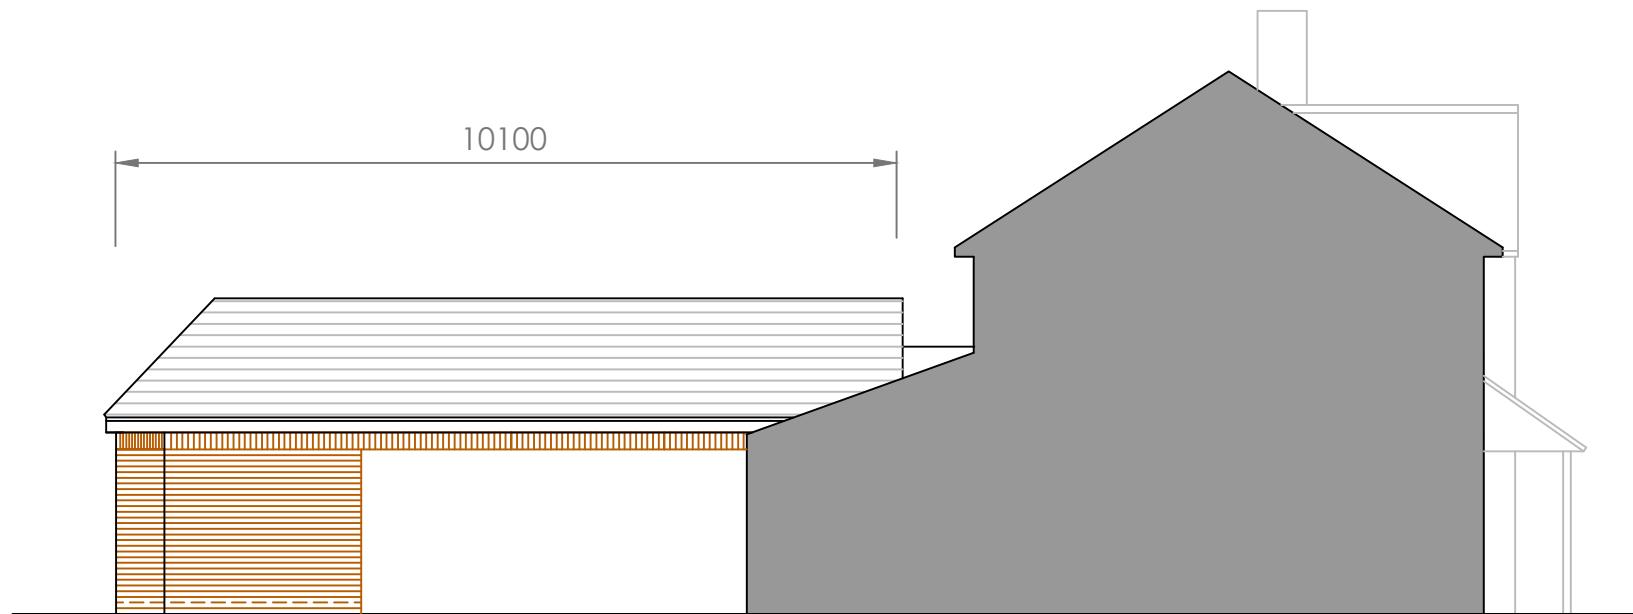

West Elevation


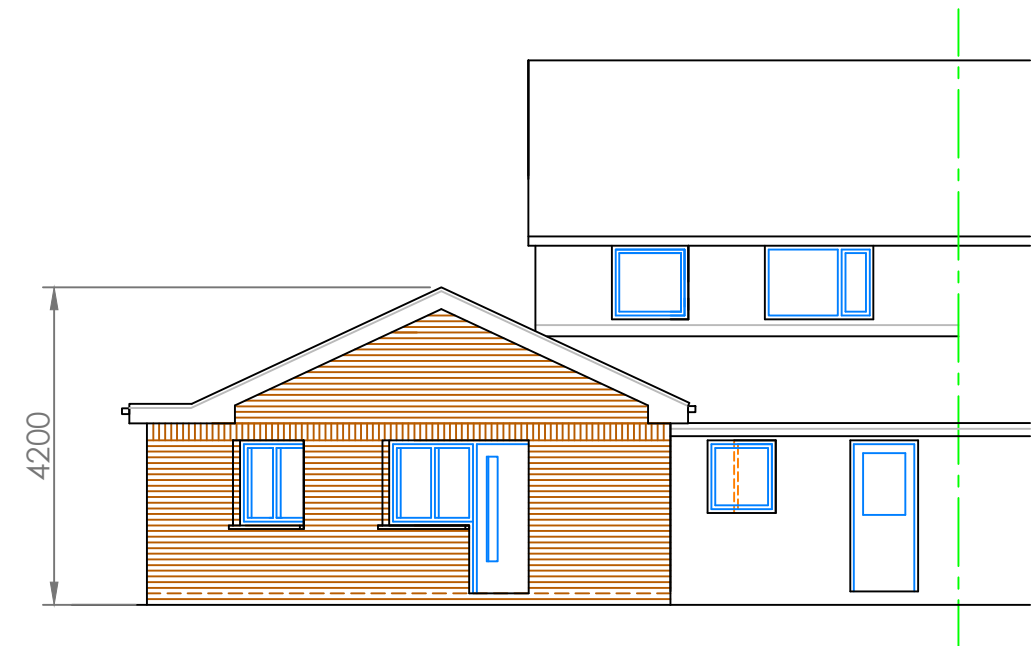


North Elevation

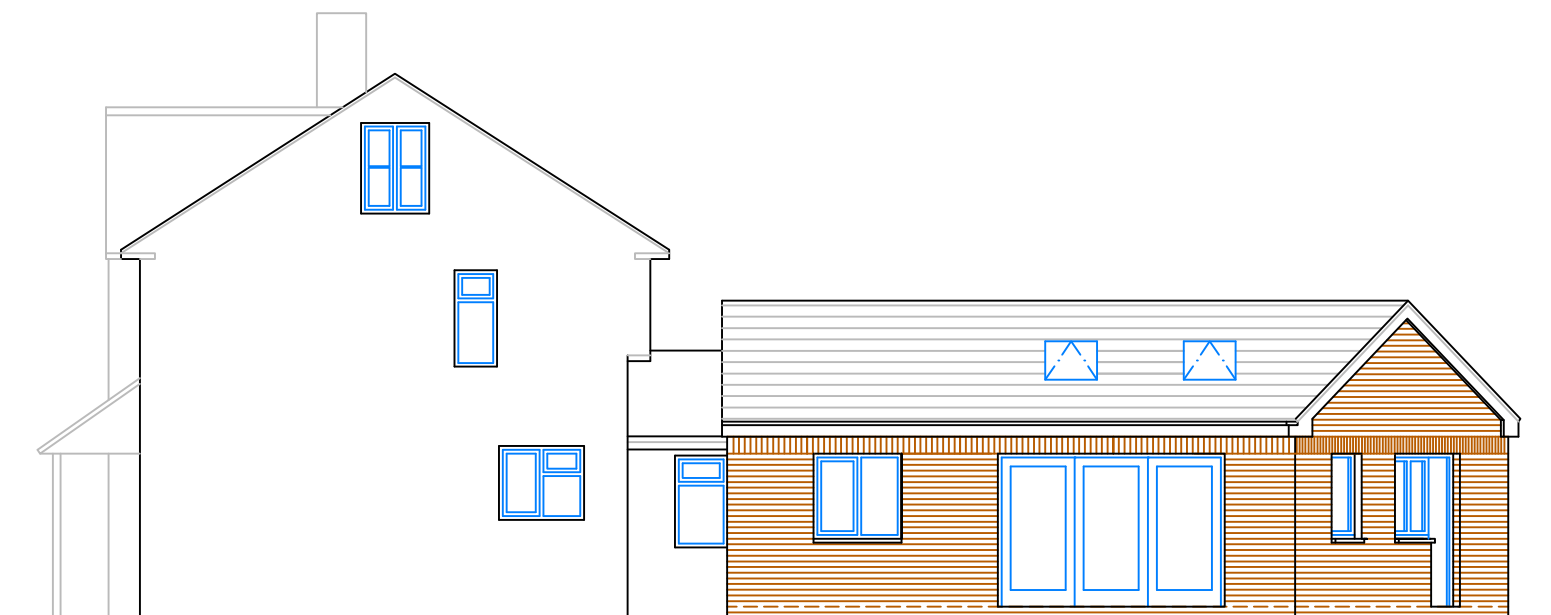

East Elevation

Two Bedroom Bungalow
61m2 3-person

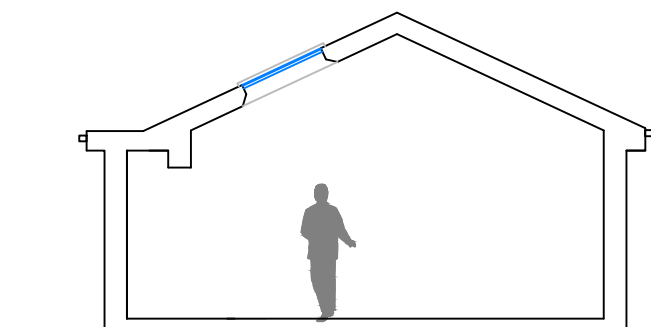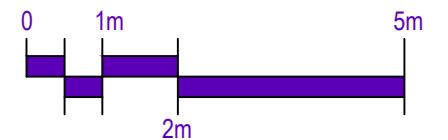

Section

Rev A 30 July 2018 Ridge height unified and dimensioned

tomesarchitects
architecture + project management

the old rectory, 108 london road, widley, hampshire, po7 5aa
tel: 02392 370597 email: info@tomesarchitects.co.uk

project	31 Blendworth Cres. Leigh Park	date	22 June 2018
drawing	Proposed Elevations	scale	1:100@A3
drawing no.	C3298-10	revision	A