


REVISIONS				
REV.	DESCRIPTION	DRAWN	CHKD	DATE
A	***	***	***	***

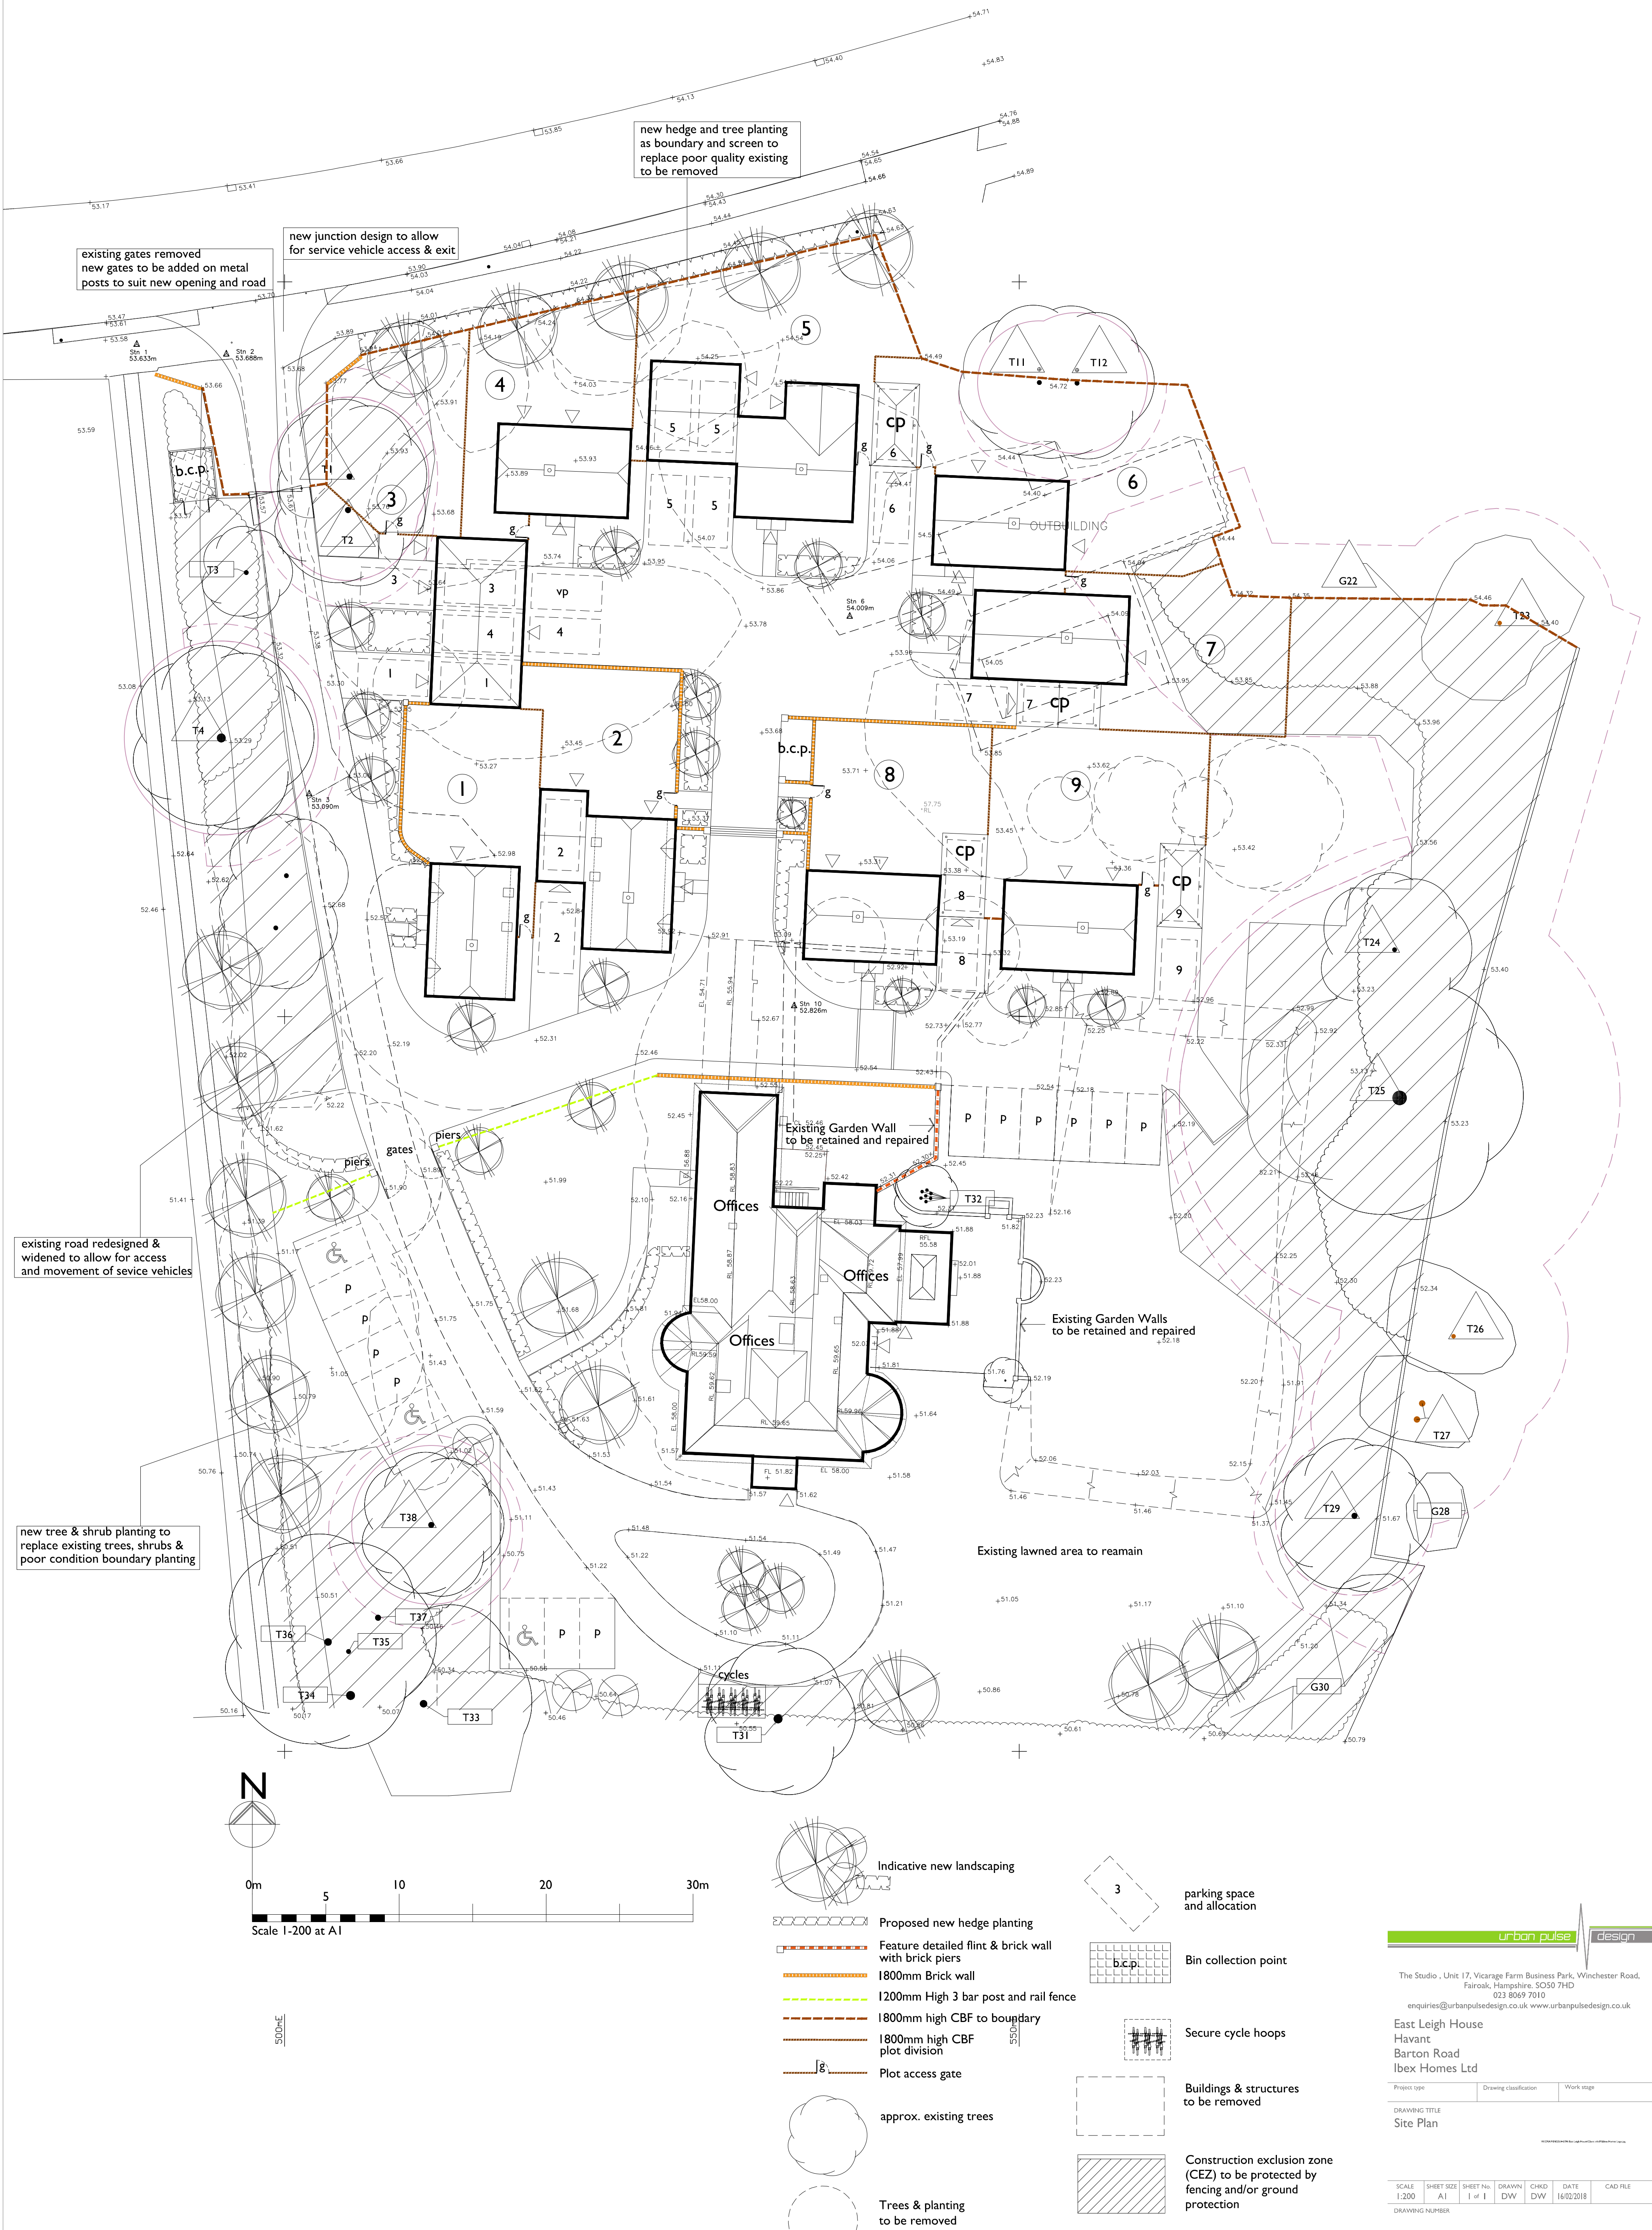

urban pulse design

The Studio, Unit 17, Vicarage Farm Business Park, Winchester Road, Fair Oak, Hampshire, SO50 7HD
023 8069 7010
enquiries@urbanpulse.co.uk www.urbanpulse.co.uk

East Leigh House
Havant
Barton Road
Ibex Homes Ltd

Project type Drawing classification Work stage

DRAWING TITLE
Site Plan

SCALE	SHEET SIZE	SHEET No.	DRAWN	CHKD	DATE	CAD FILE
1:200	A1	1 of 1	DW	DW	16/02/2018	
DRAWING NUMBER						

I7-1061-1004-1st