




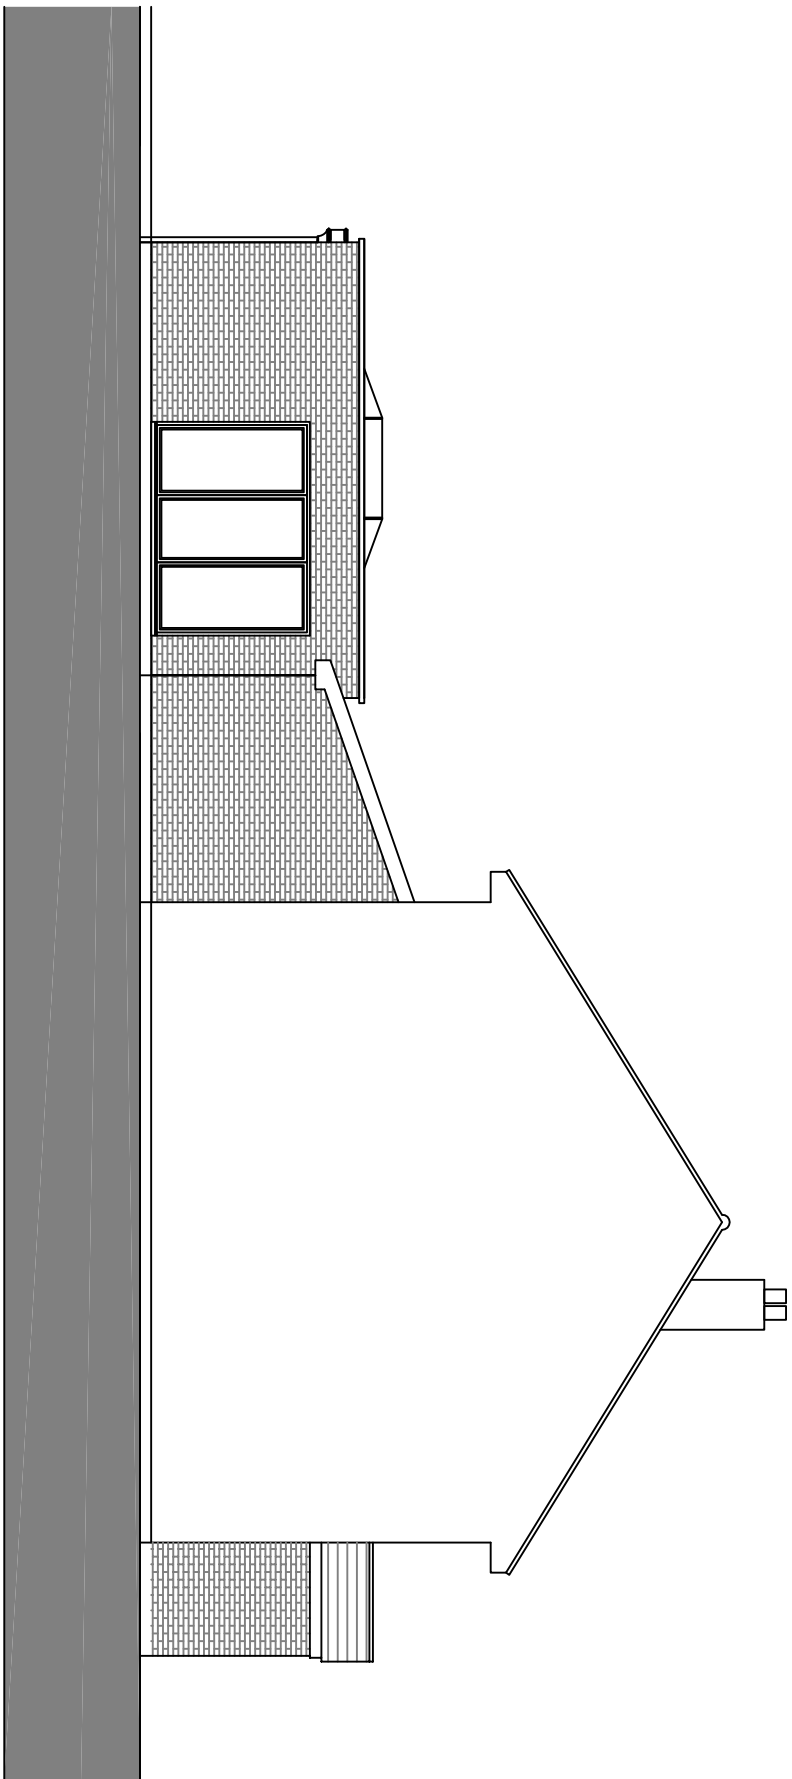


North Elevation

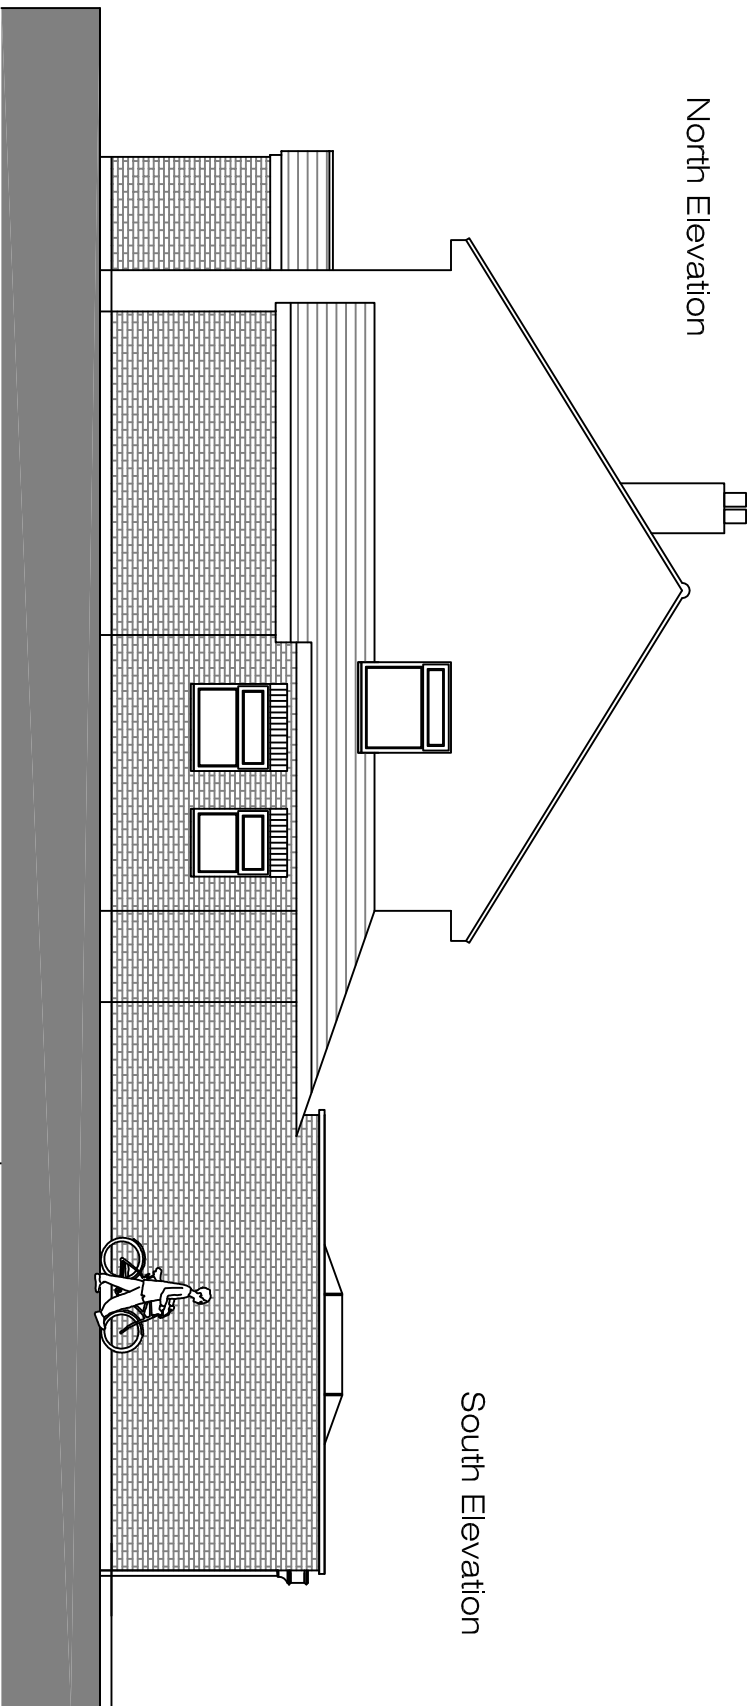


South Elevation

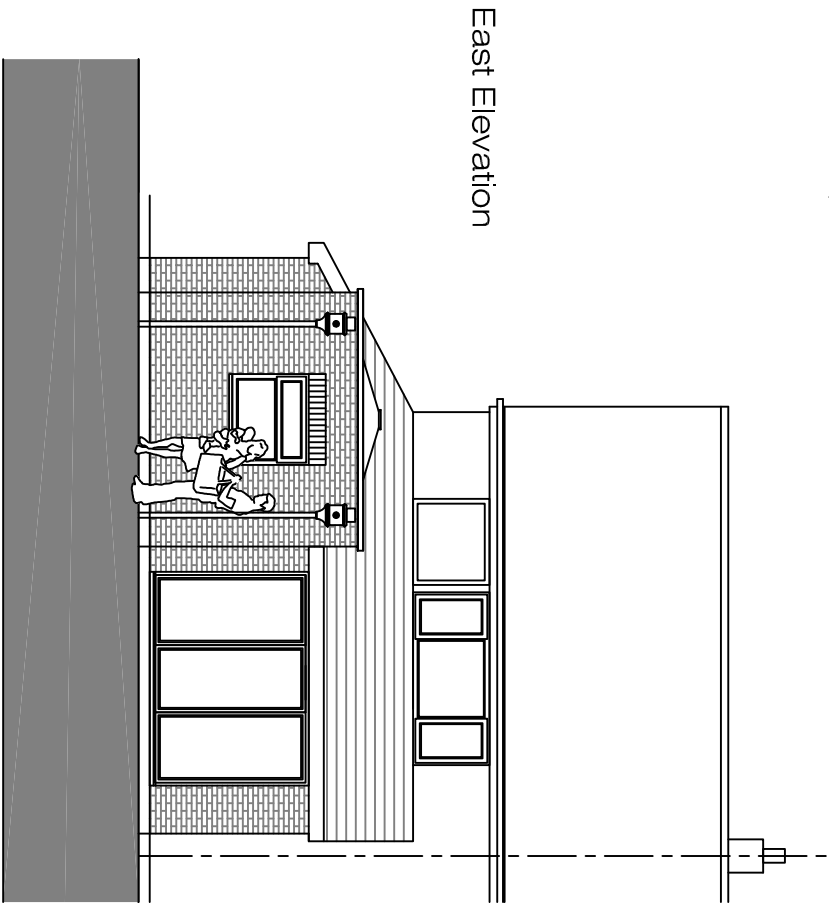


East Elevation

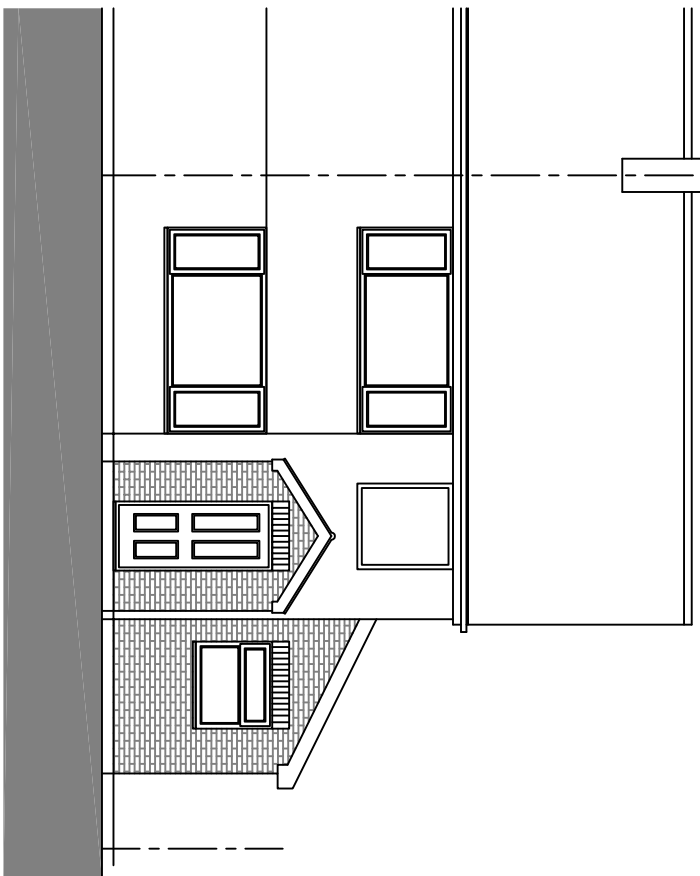

West Elevation

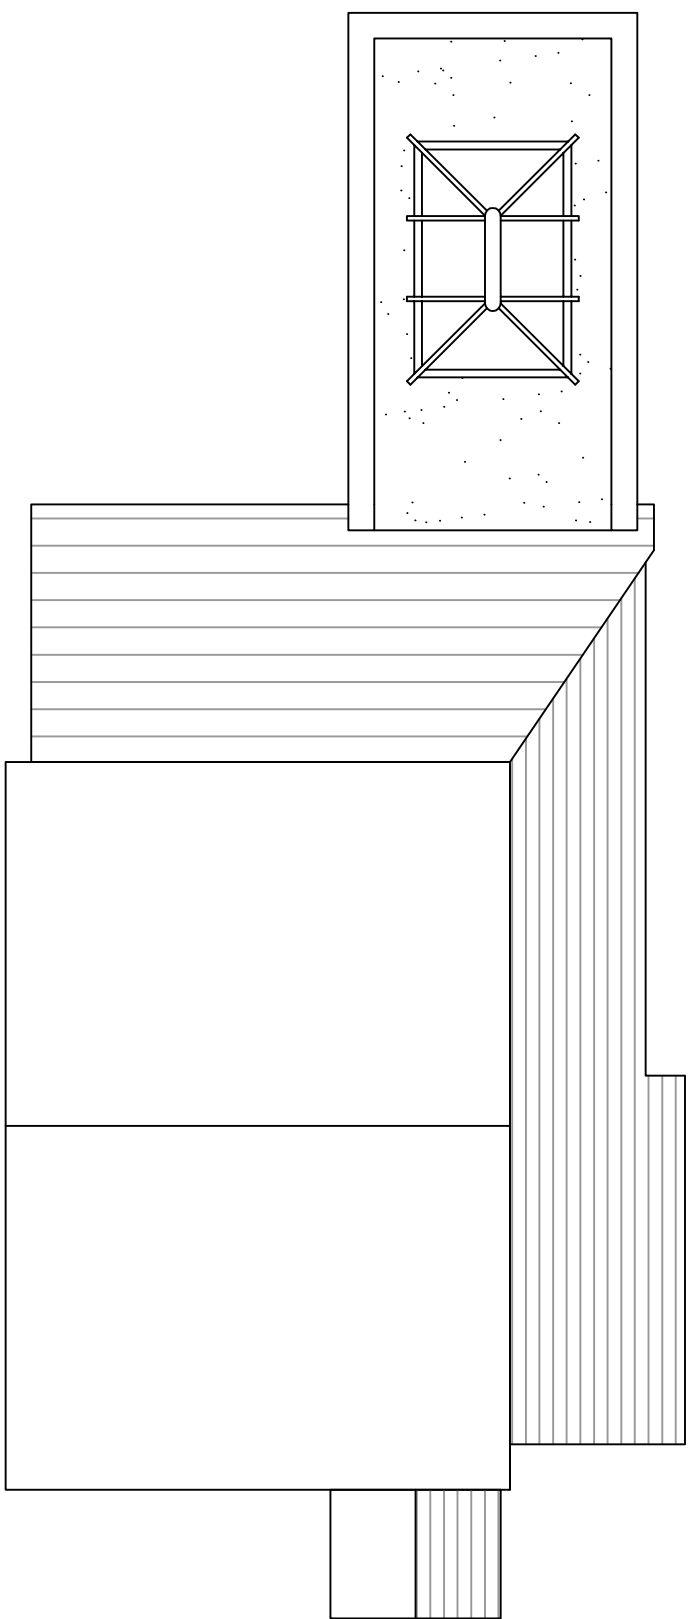

Proposed Roof Plan

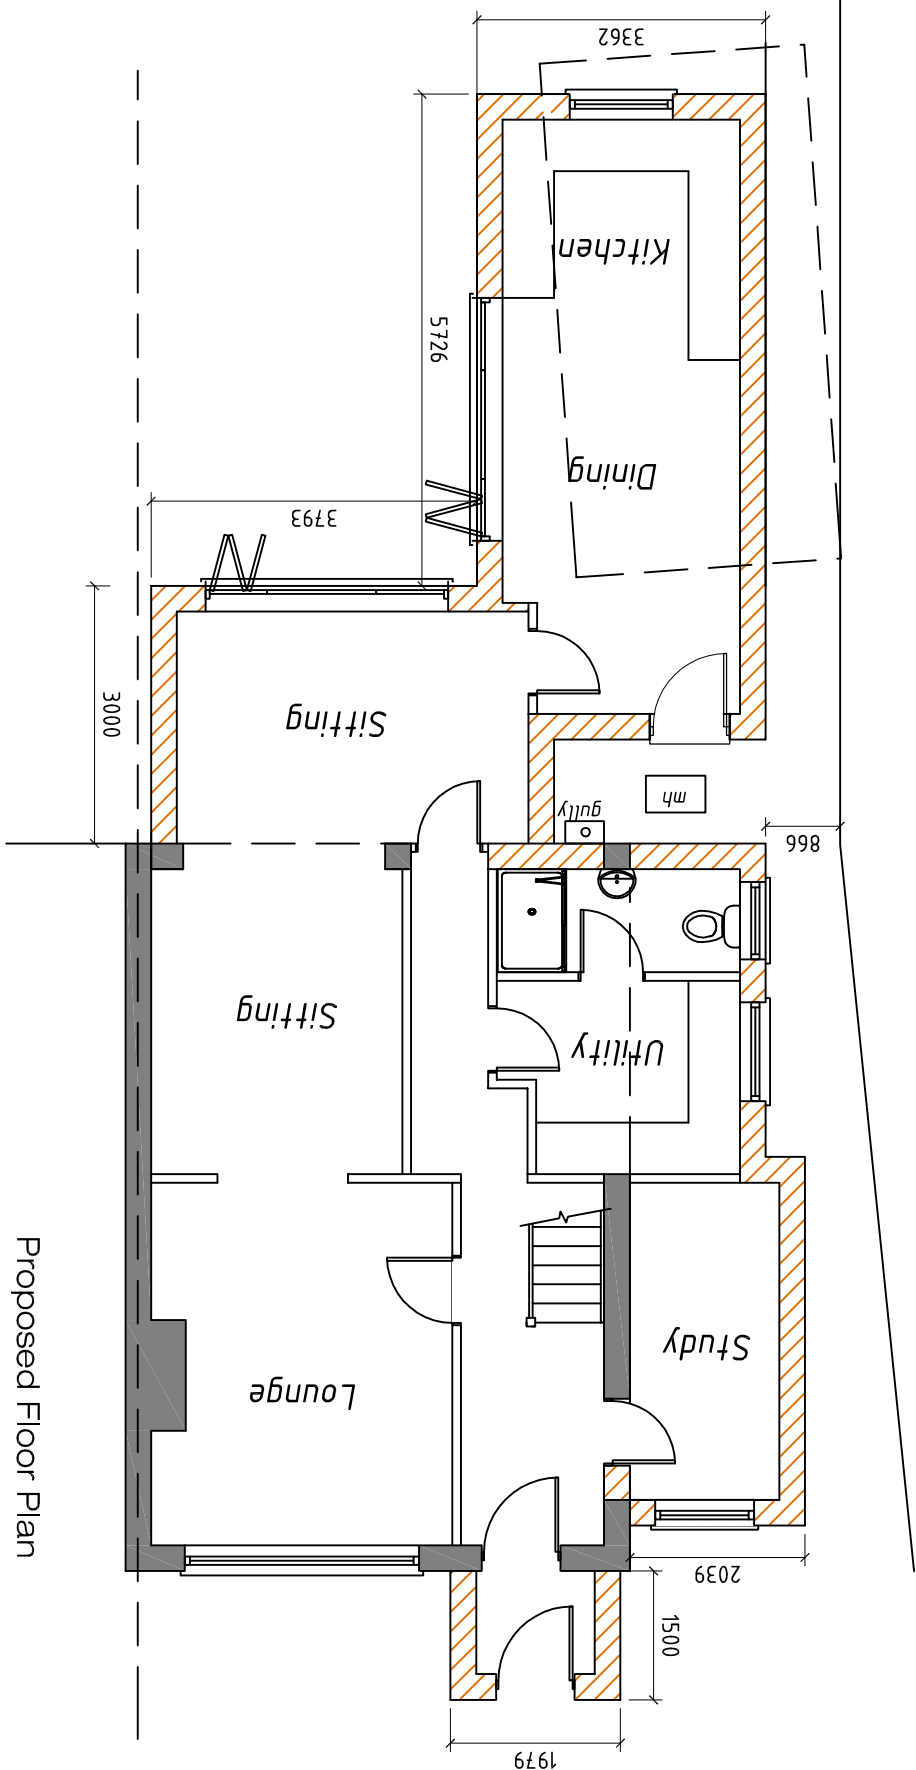

Proposed Floor Plan

REVISION:

Drawing Title :

Proposed Extensions

Project :

Mr & Mrs M Tierney
12 Hillmead
Bedhampton

Drawn By

CRF

Date

16/07/18

SHEET SIZE

A2

Approved By

Date

Revised No.

CFA

FULL

Revised:

BS

Scale:

1/100

Chris Flint Associates Ltd

CHARTERED SURVEYORS - PROJECT MANAGERS

DEVELOPMENT CONSULTANTS

2 Emerald Close Waterlooville Hants PO7 8NZ
tel: 023 92 432484 fax: 023 92 355554
Email: chrisflintassociates@gmail.com

PLANNING