


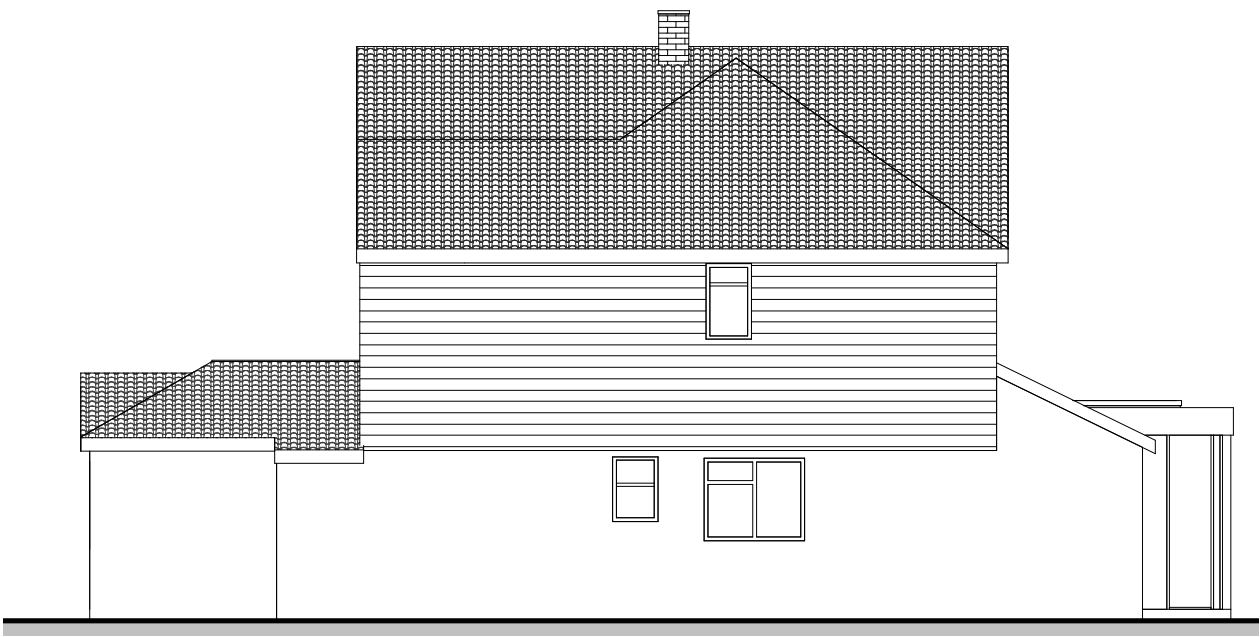


Approved East Elevation
1 : 100





Approved South Elevation
1 : 100




Approved West Elevation
1 : 100

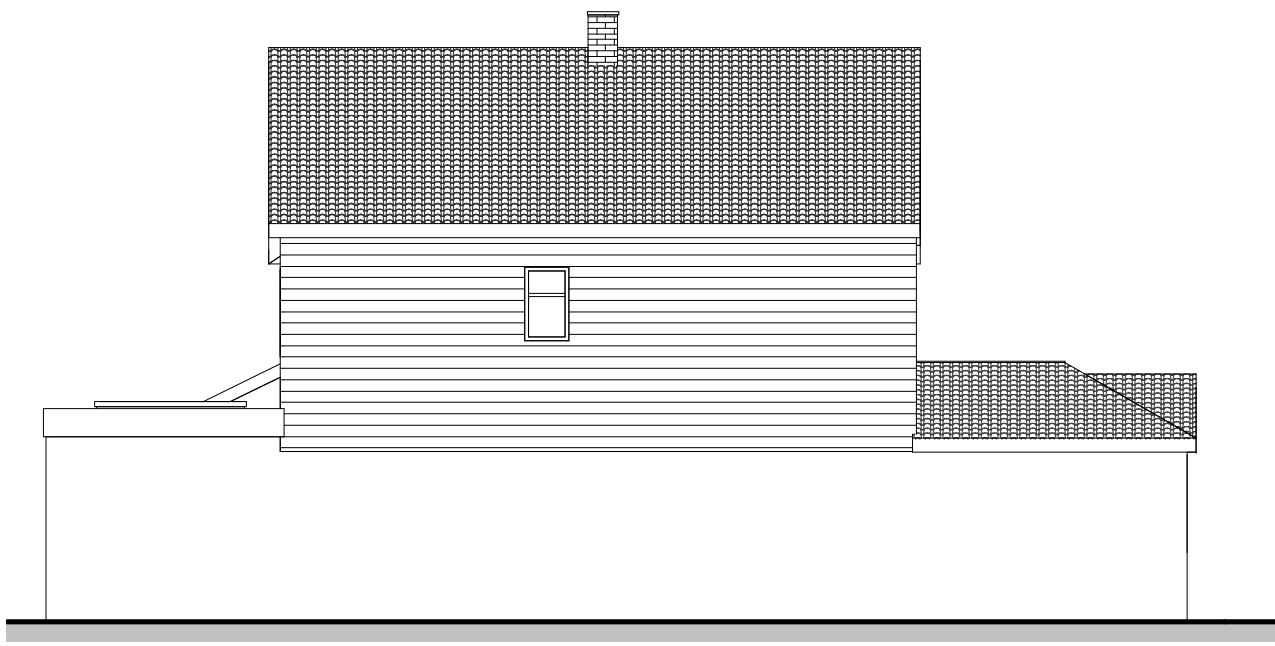

Approved North Elevation
1 : 100

  

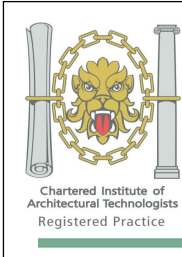

Tel: 0800 6127 664
www.yourhomeplans.co.uk

Your Home Plans

These drawings are for approval purposes. Materials and products should not be ordered based on scaling from drawings as errors may occur along existing building lines. All measurements and supporting elements are to be checked on site. Refer to Your Home Plans if any discrepancies are found.


Mr T Casey
55 Southbrook Road
Havant
Hampshire
PO9 1RL

Approved Elevations

Project number	55SOU-18REV A	A101	Scale	1 : 100
Date	13th August 2018			
Drawn by	JG			
Checked by	Checker			




Proposed East Elevation
1 : 100

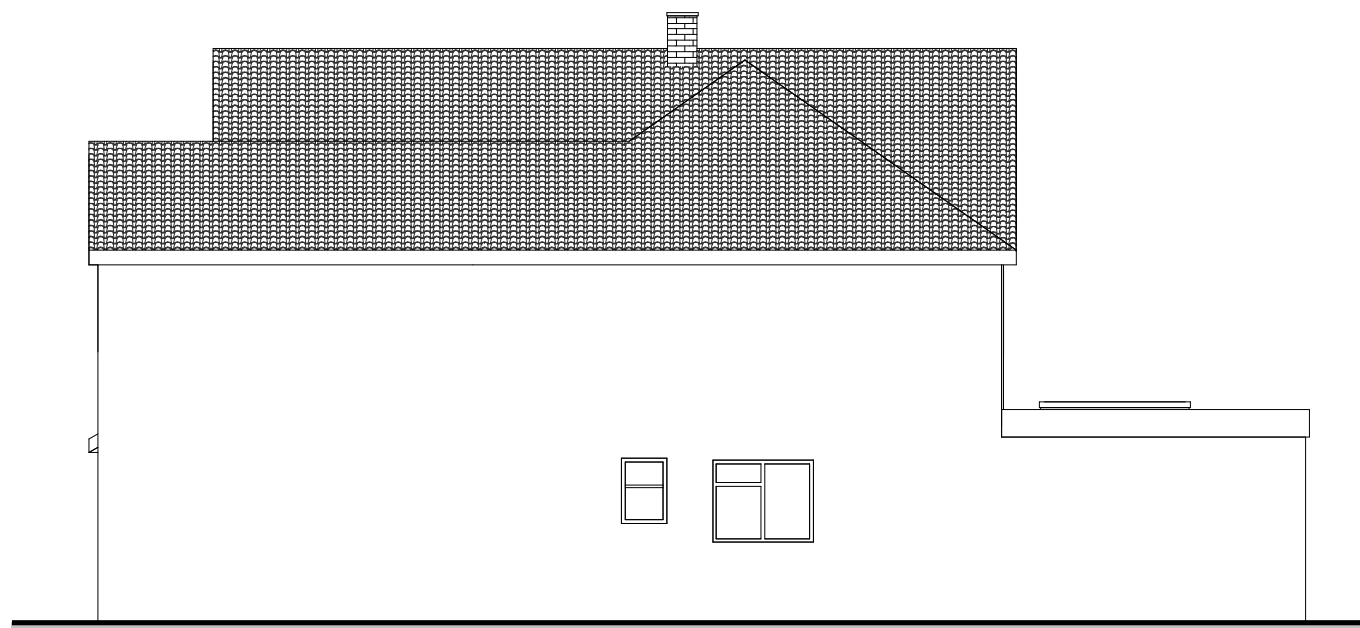


Proposed South Elevation
1 : 100



Proposed West Elevation
1 : 100

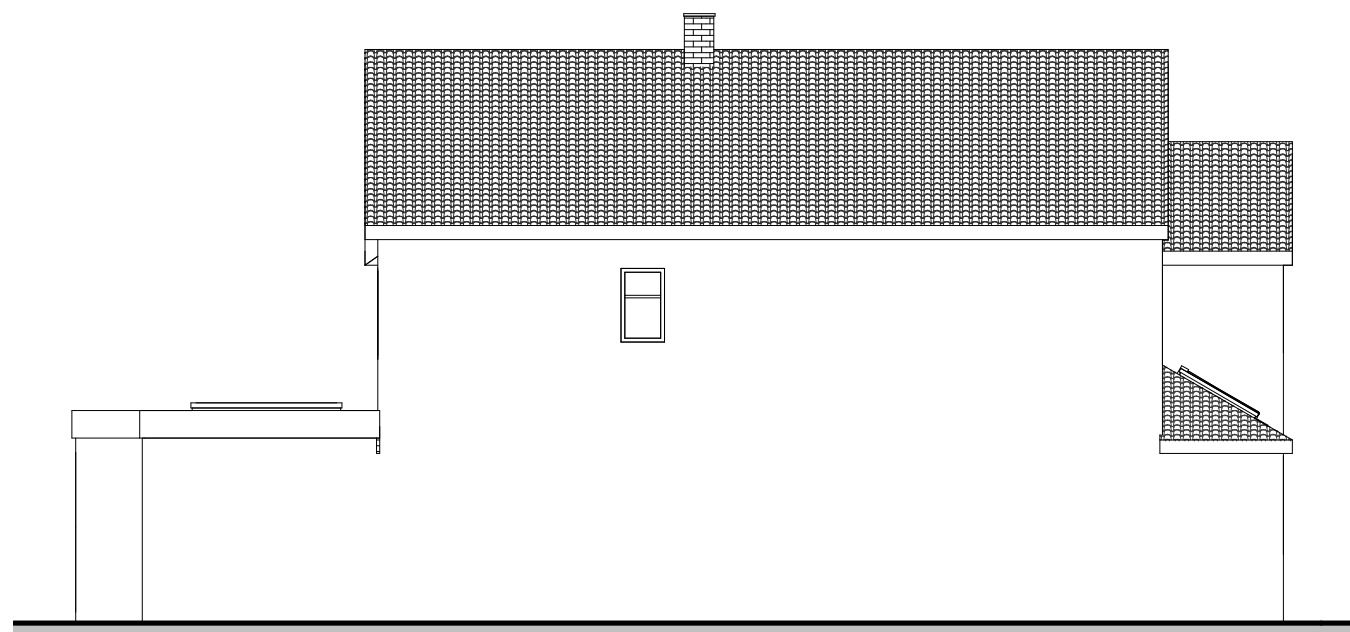

Proposed North Elevation
1 : 100

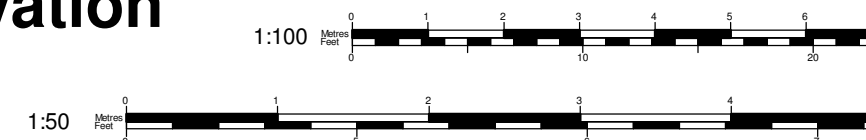

Tel: 0800 6127 664
www.yourhomeplans.co.uk

Your Home Plans




These drawings are for approval purposes. Materials and products should not be ordered based on scaling from drawings as errors may occur along existing building lines. All measurements and supporting elements are to be checked on site. Refer to Your Home Plans if any discrepancies are found.


Mr T Casey
55 Southbrook Road
Havant
Hampshire
PO9 1RL

Proposed Elevations


Project number	55SOU-18REV A	A102
Date	13th August 2018	
Drawn by	JG	
Checked by	Checker	Scale
		1 : 100

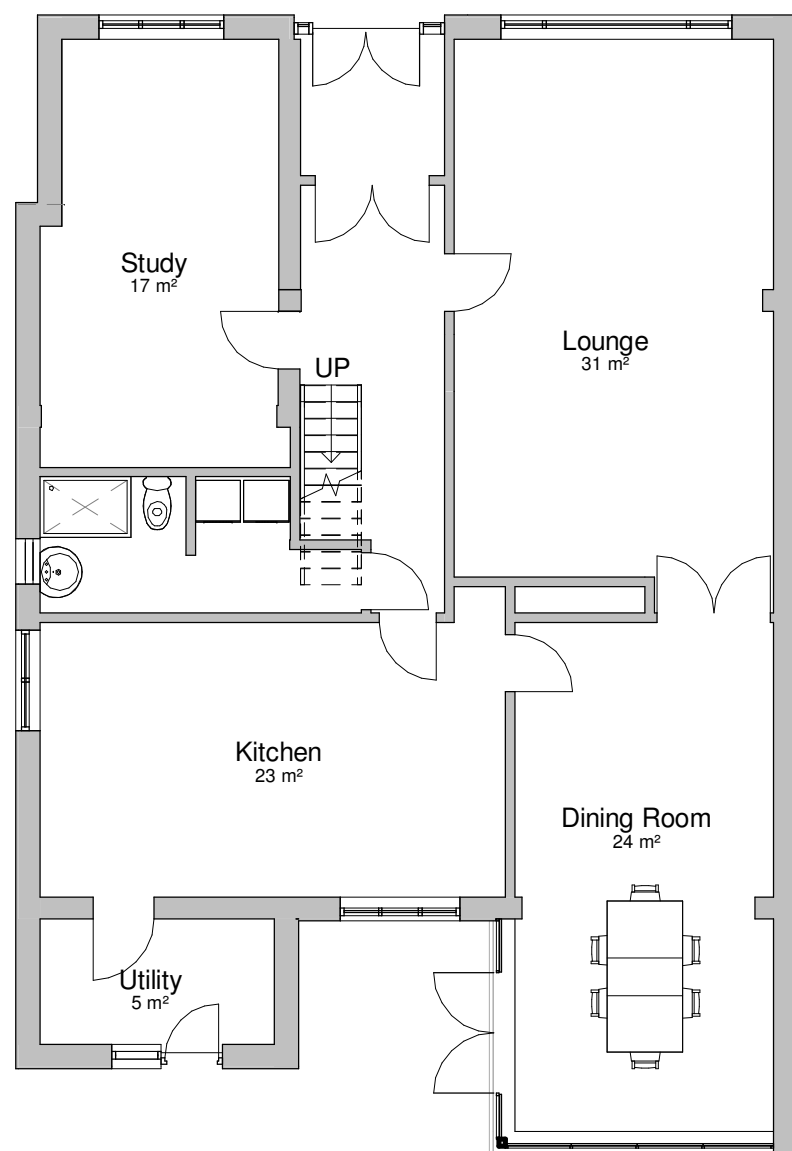



Approved Ground Floor
1 : 100

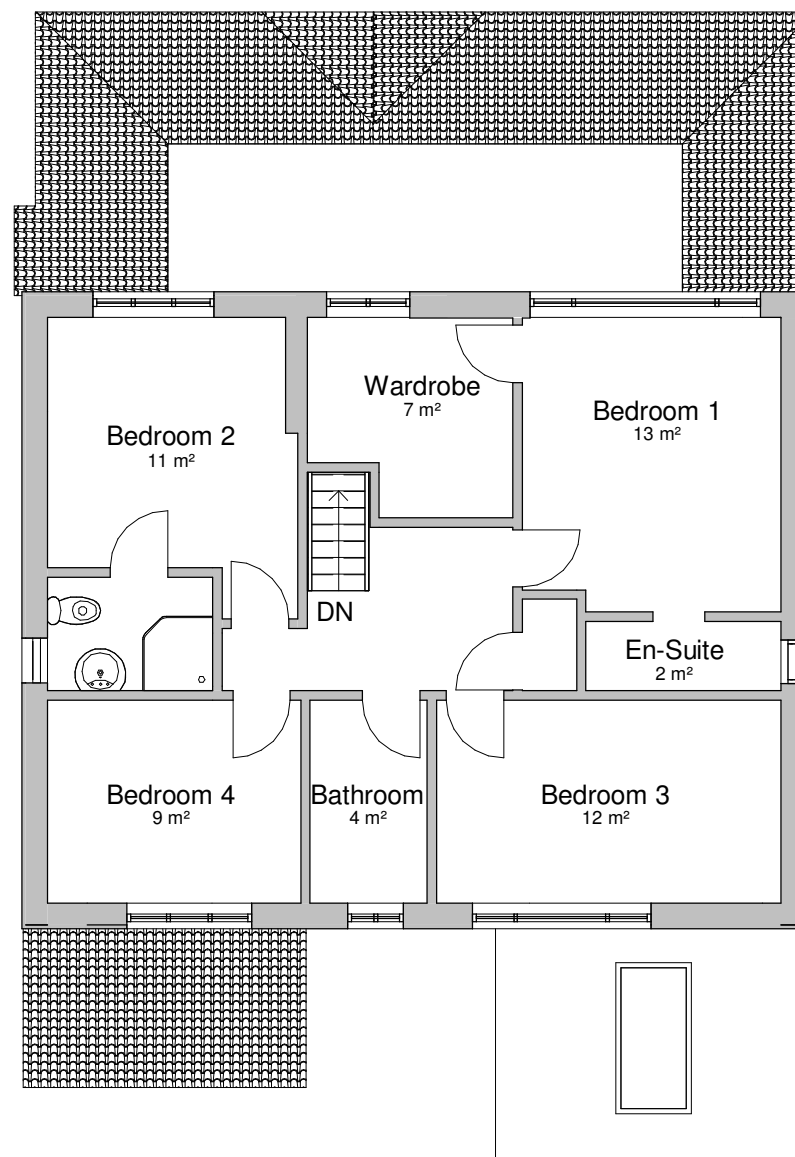

Approved First Floor
1 : 100

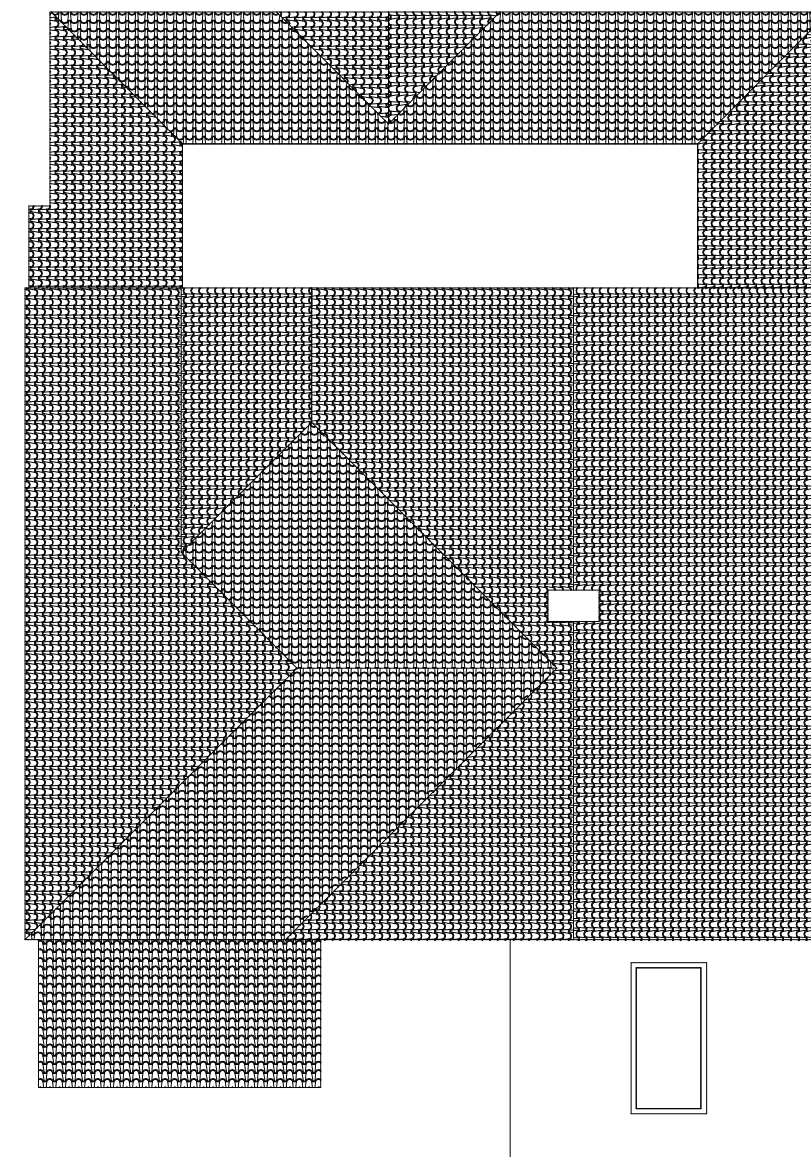

Approved Roof Plan
1 : 100

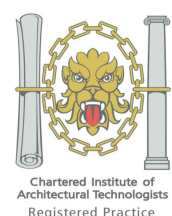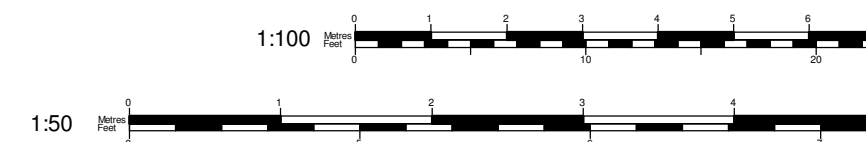

Tel: 0800 6127 664
www.yourhomeplans.co.uk

Your Home Plans

These drawings are for approval purposes. Materials and products should not be ordered based on scaling from drawings as errors may occur along existing building lines. All measurements and supporting elements are to be checked on site. Refer to Your Home Plans if any discrepancies are found.


Mr T Casey
55 Southbrook Road
Havant
Hampshire
PO9 1RL

Approved Floor Plans


Project number	55SOU-18REV A
Date	13th August 2018
Drawn by	JG
Checked by	Checker

A103


Scale 1 : 100

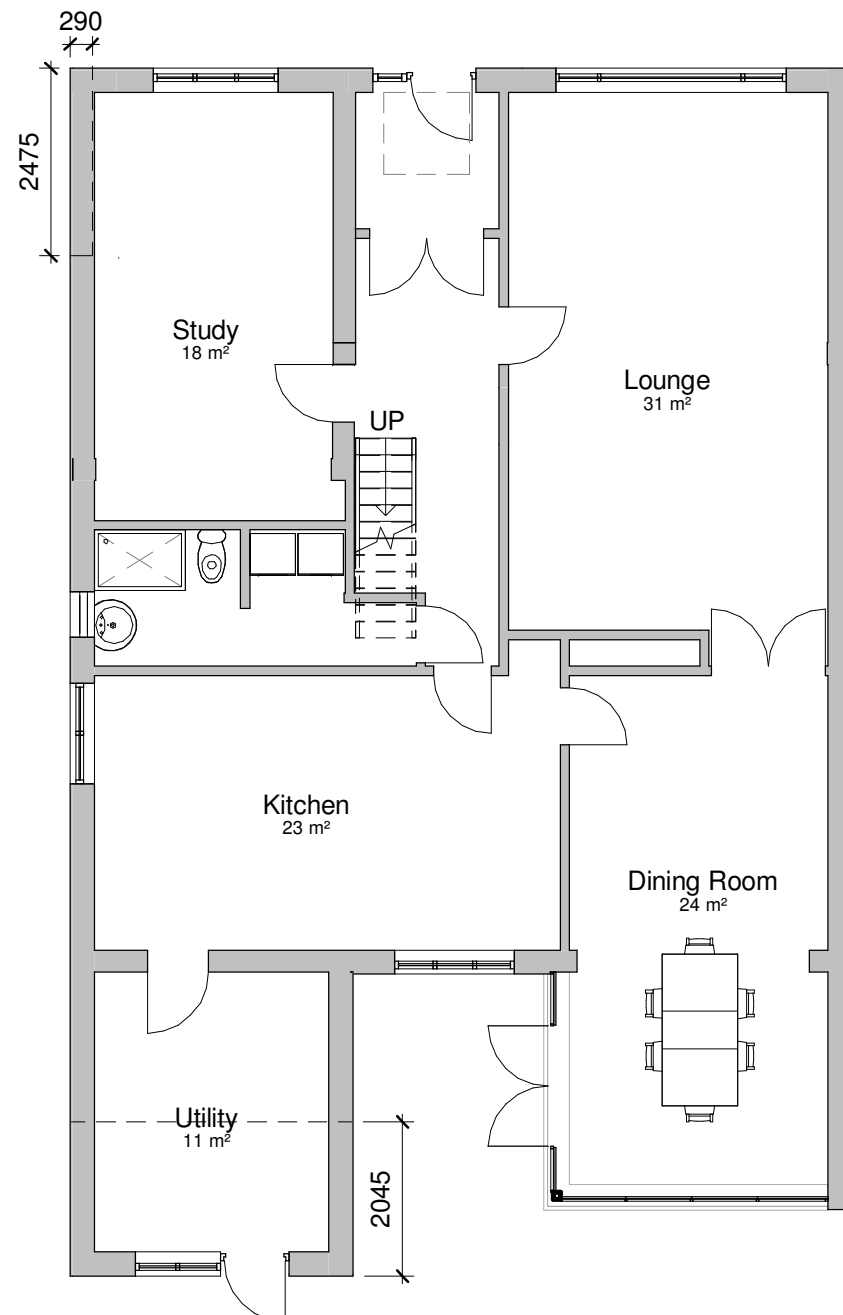


Proposed Ground Floor
1 : 100

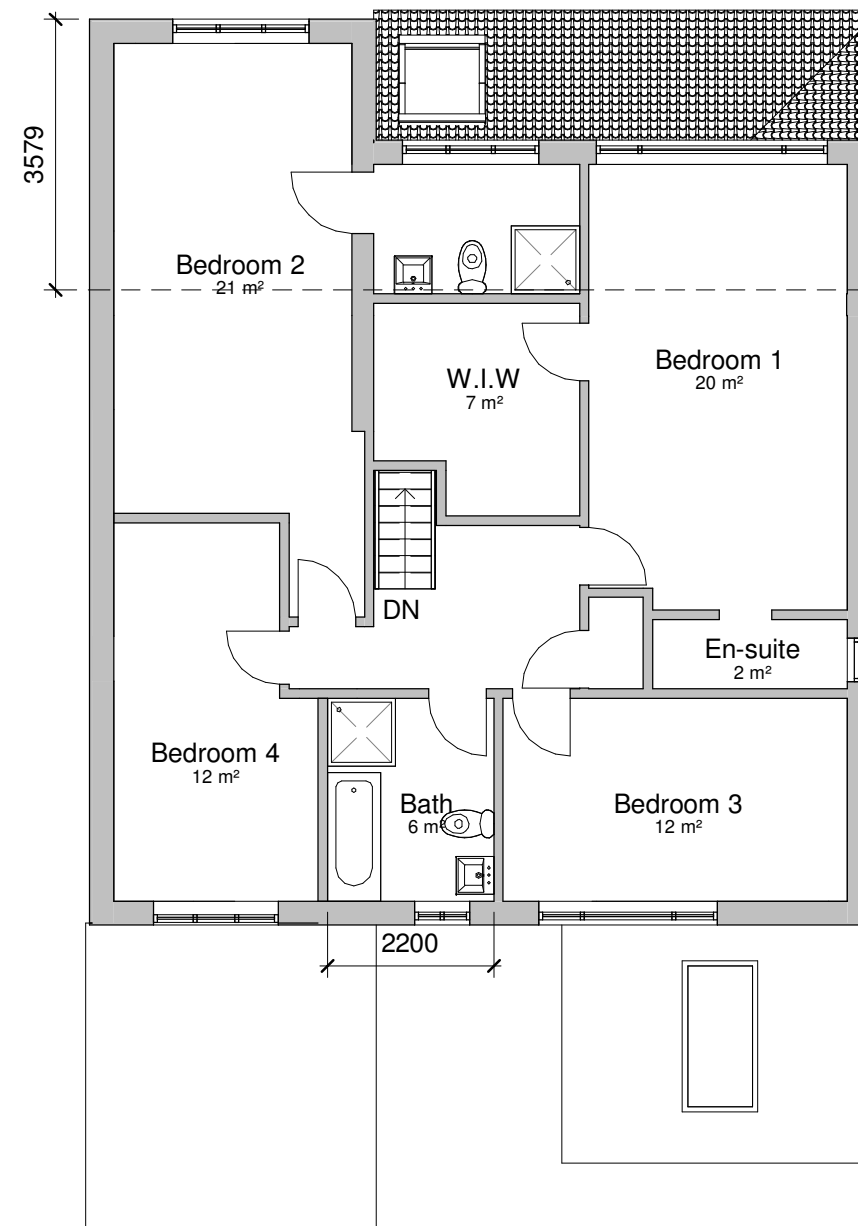

Proposed First Floor
1 : 100

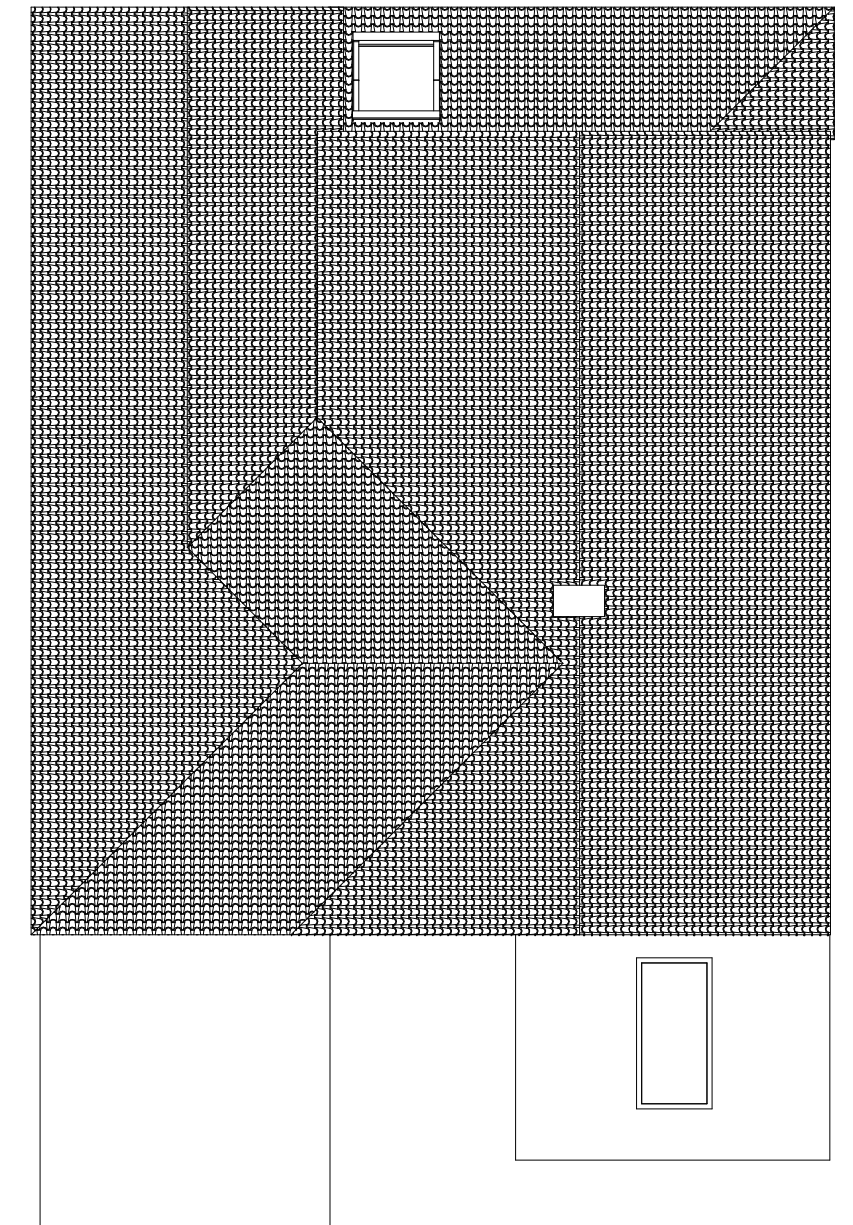

Proposed Roof Plan
1 : 100

 

Tel: 0800 6127 664
www.yourhomeplans.co.uk

Your Home Plans

These drawings are for approval purposes. Materials and products should not be ordered based on scaling from drawings as errors may occur along existing building lines. All measurements and supporting elements are to be checked on site. Refer to Your Home Plans if any discrepancies are found.

Mr T Casey
55 Southbrook Road
Havant
Hampshire
PO9 1RL

Proposed Floor Plans

Project number	55SOU-18REV A	A104
Date	13th August 2018	
Drawn by	JG	
Checked by	Checker	Scale
		1 : 100