

 
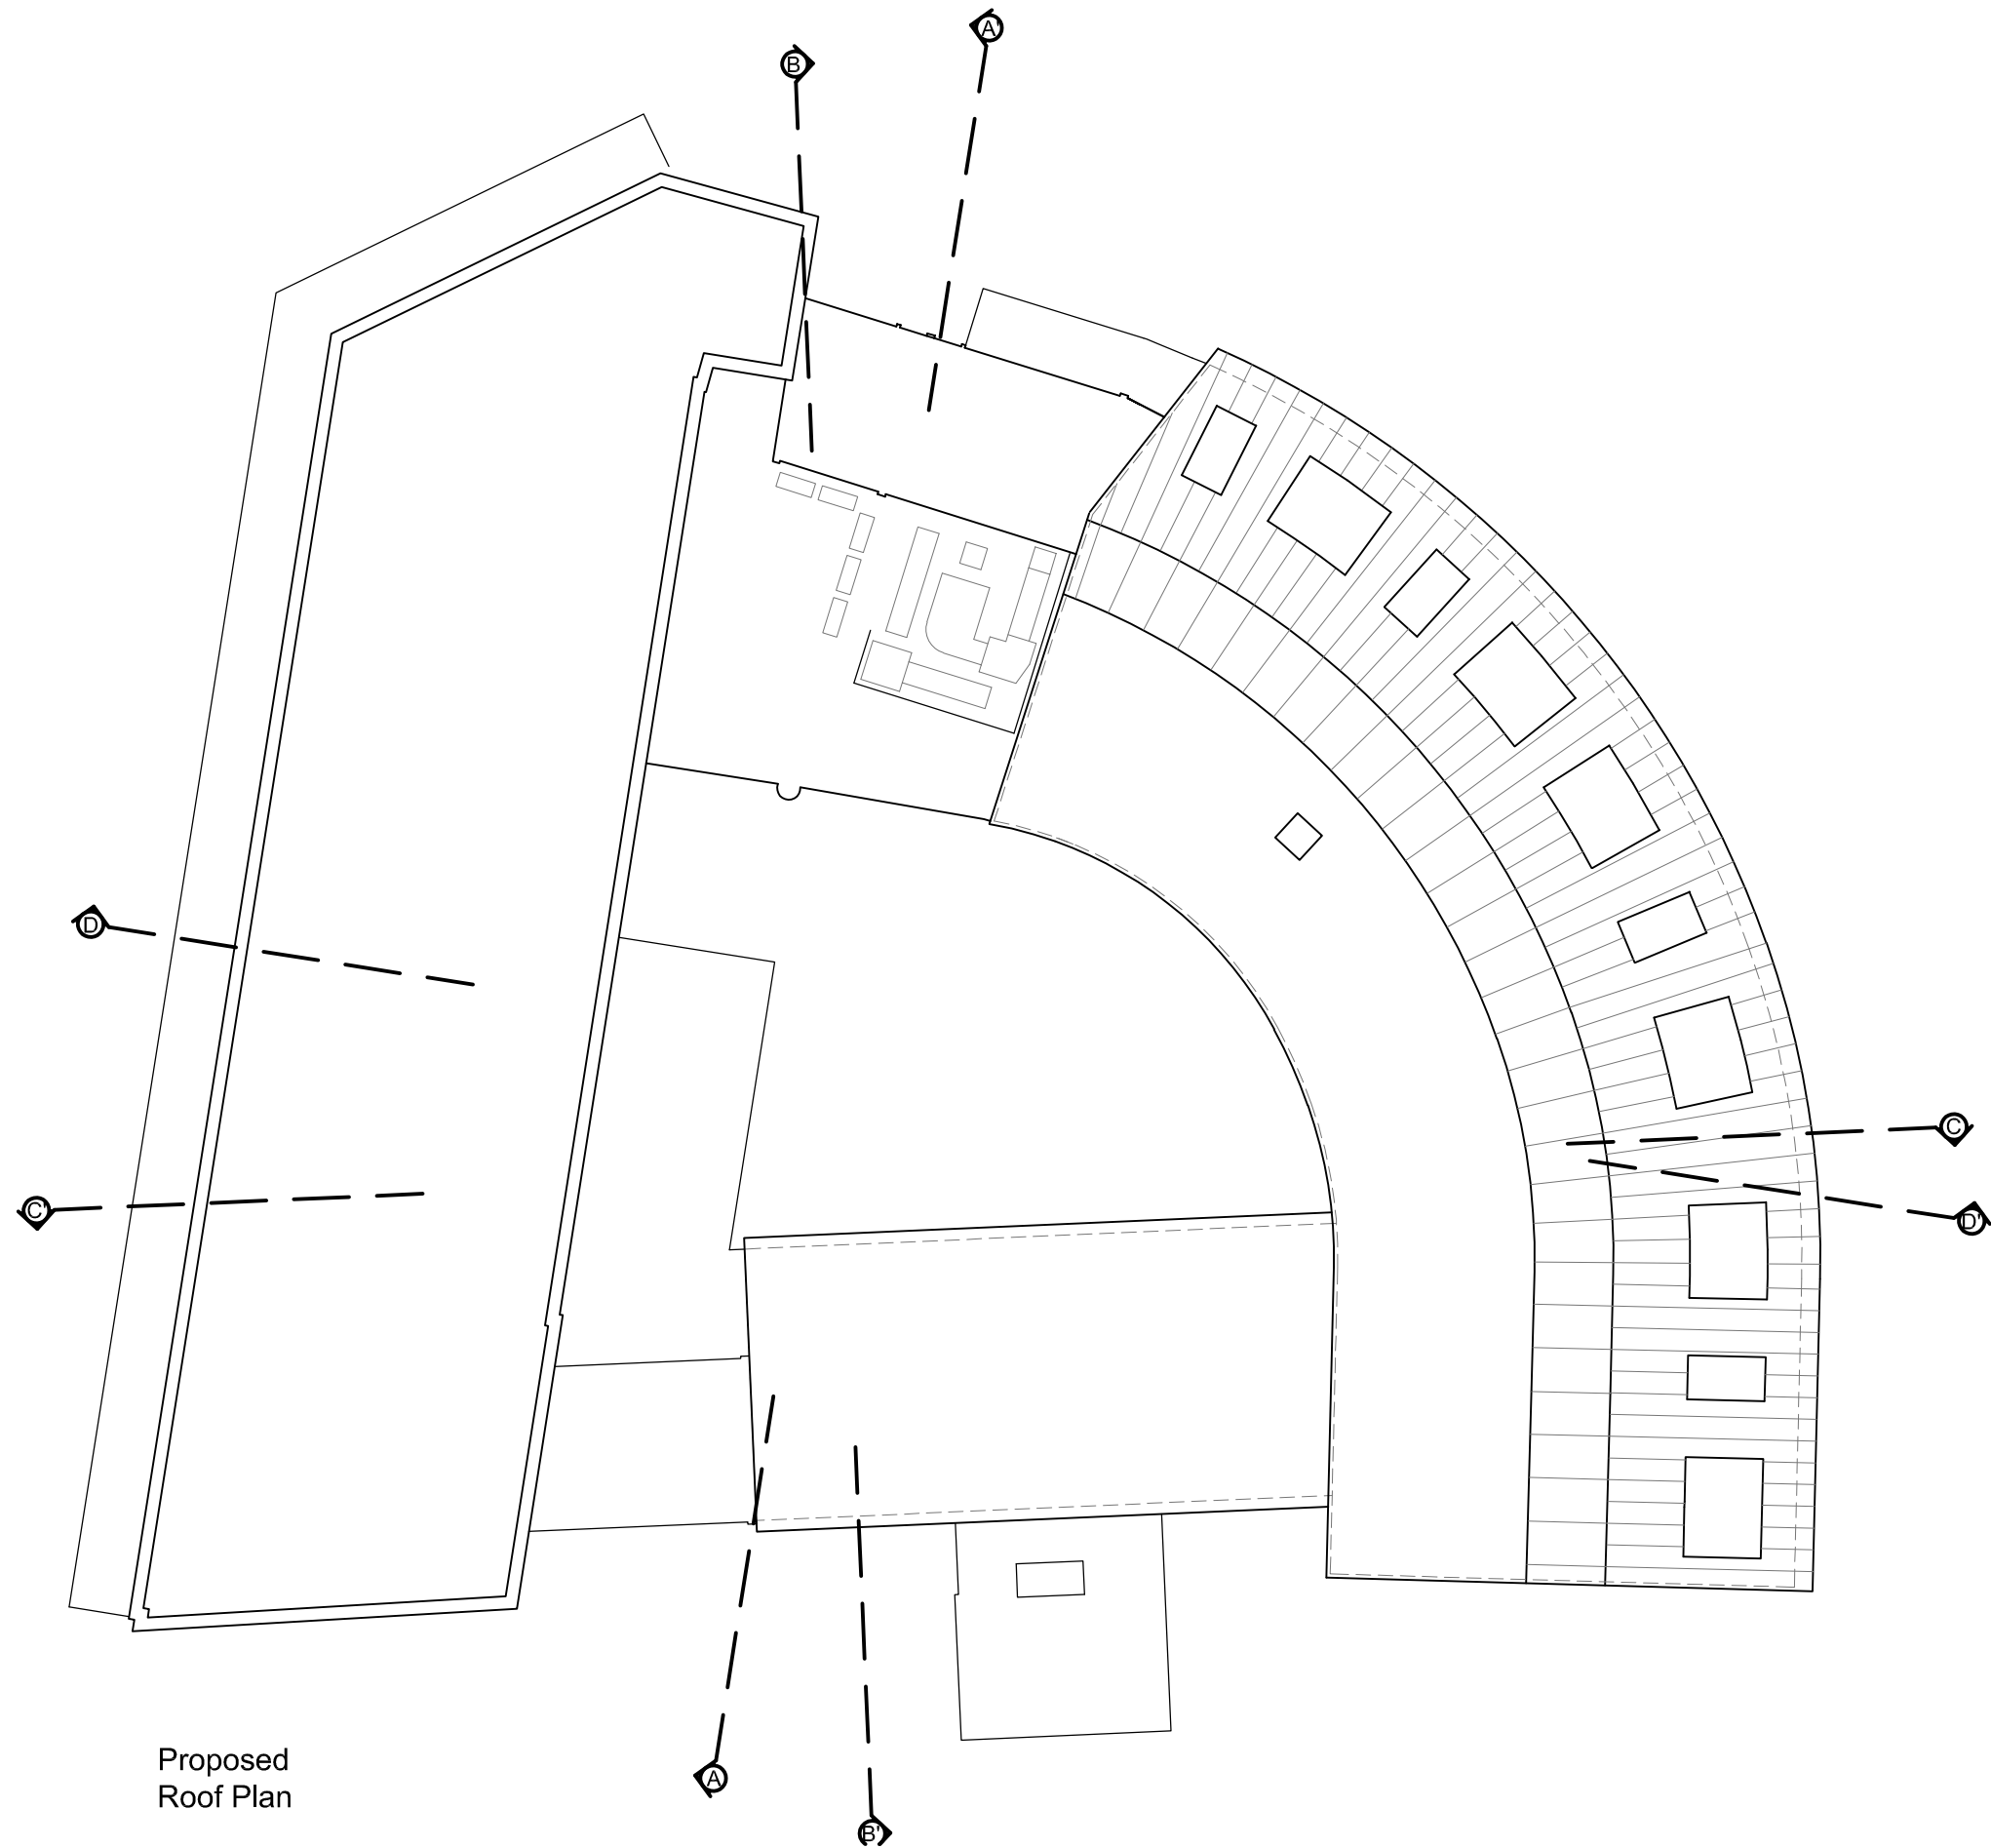
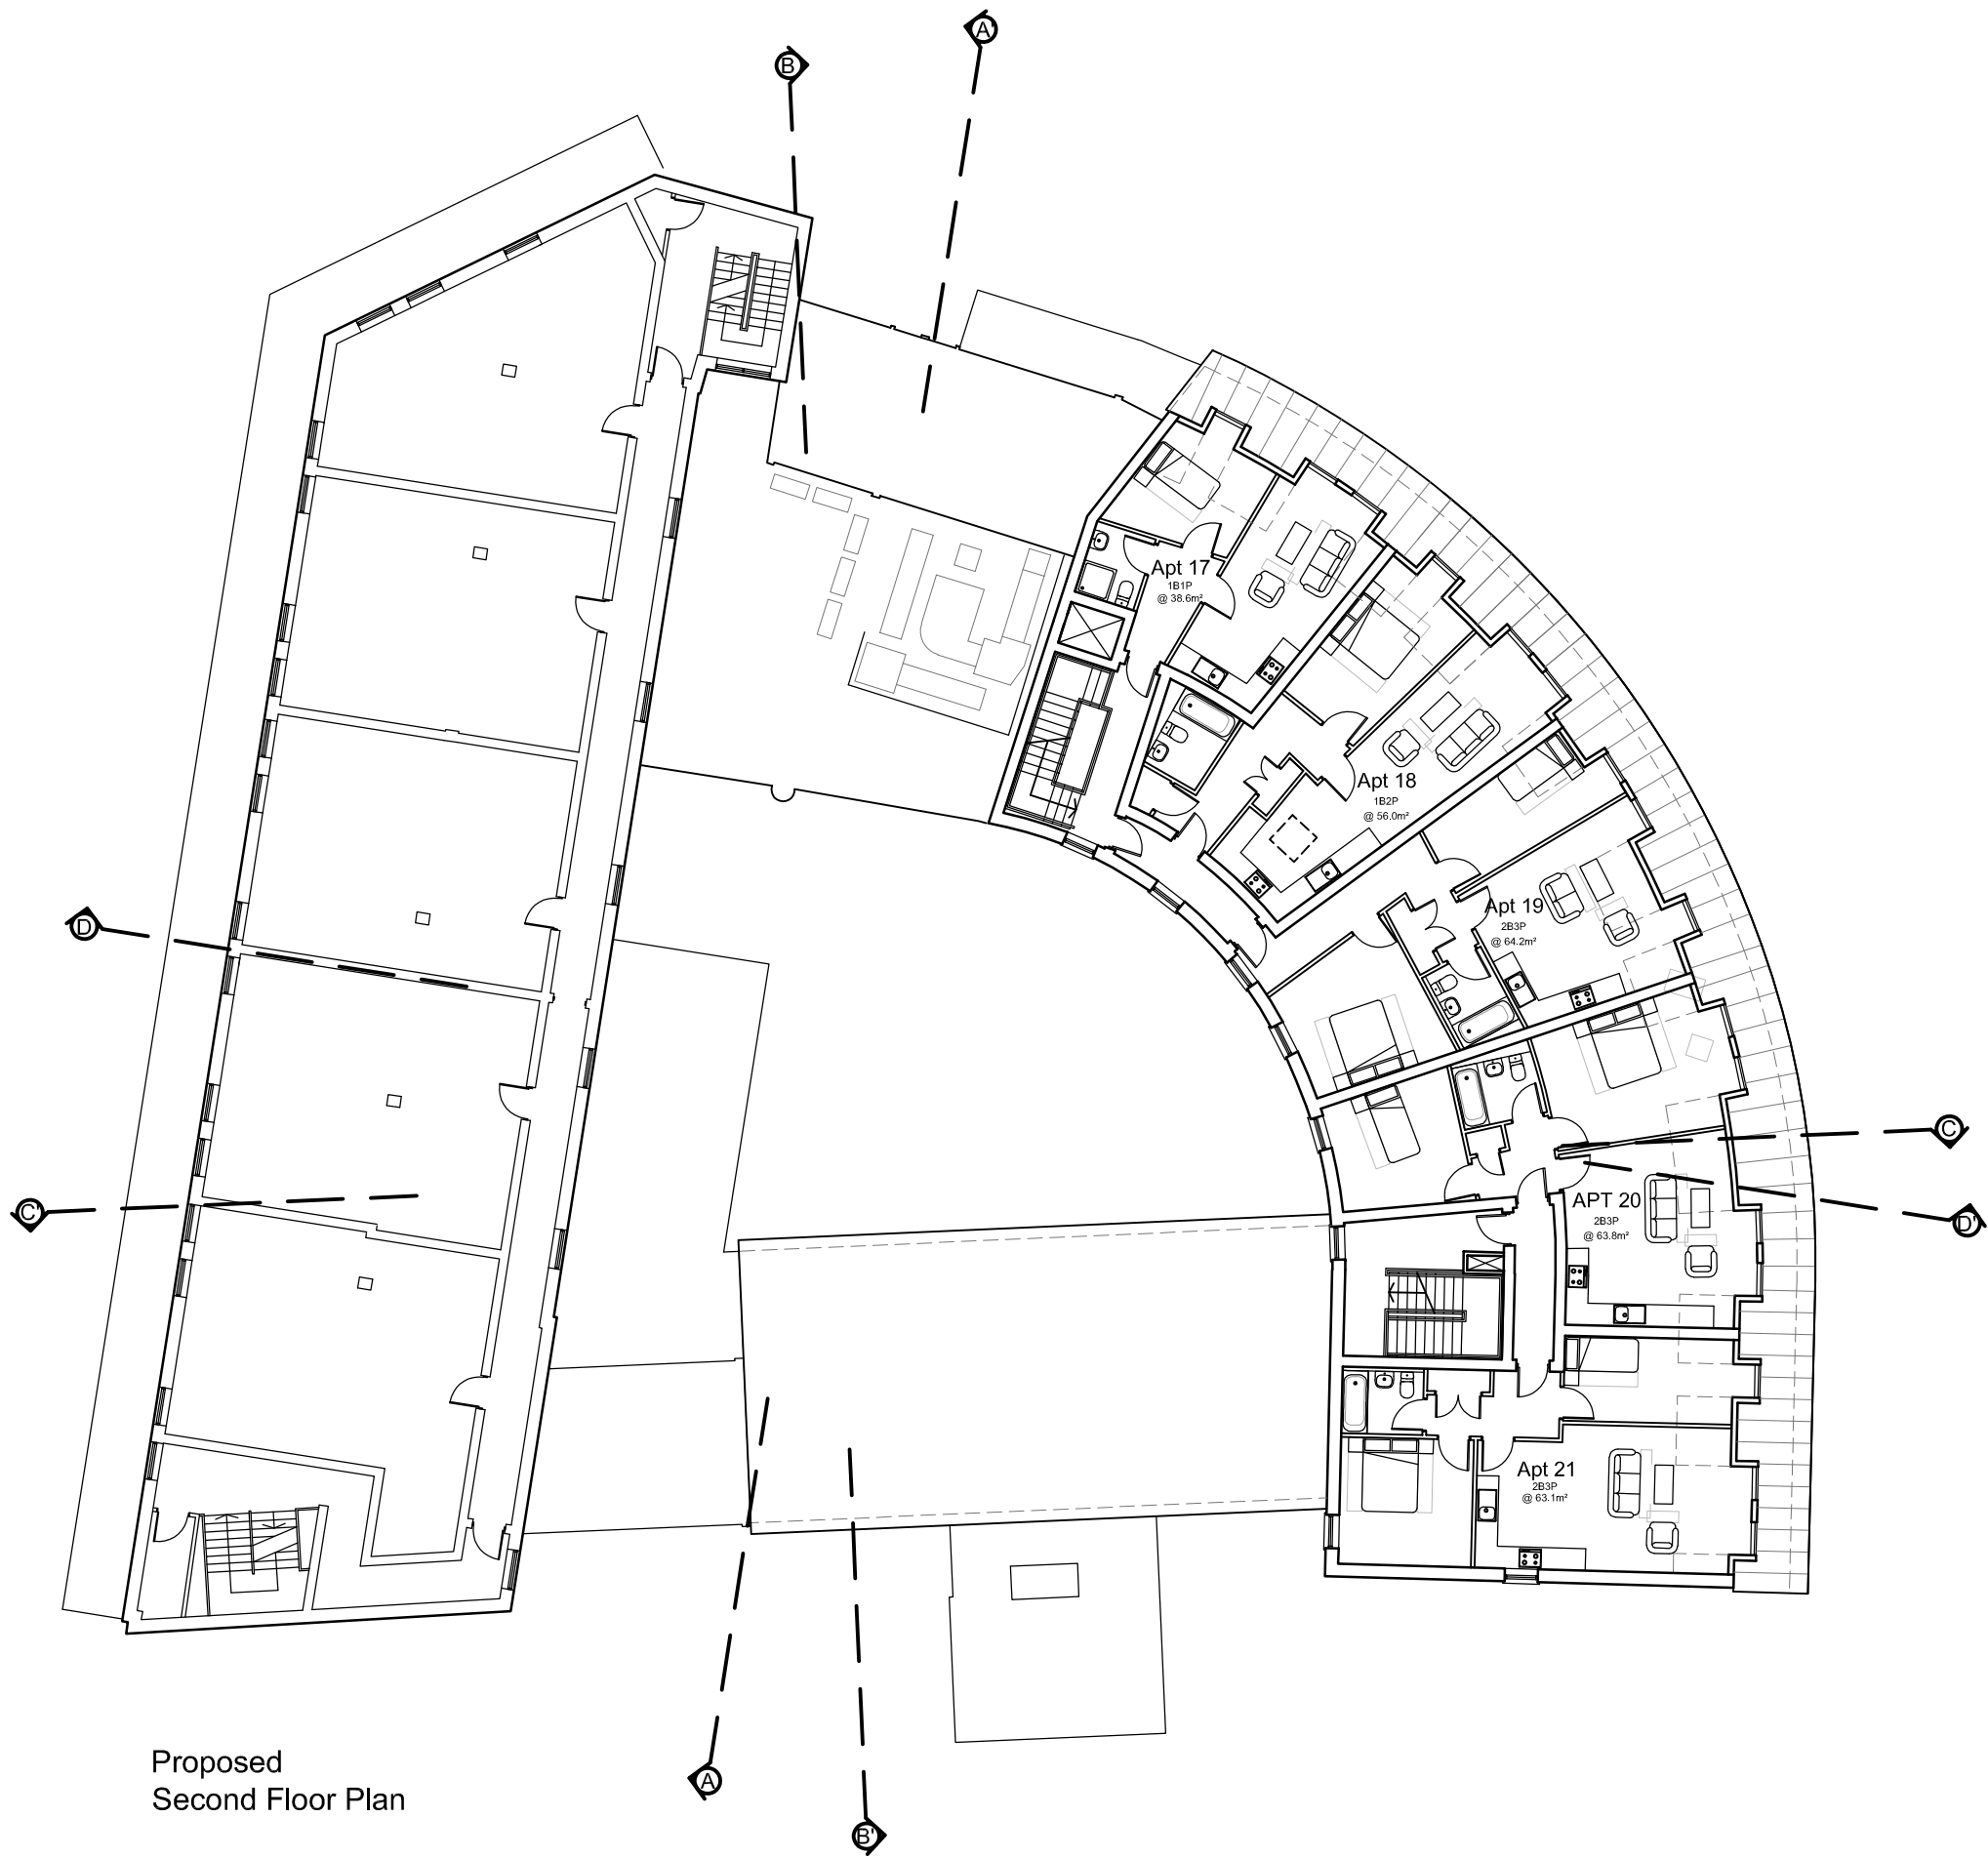


GENERAL NOTES:
1. THIS DRAWING IS TO BE READ IN CONJUNCTION WITH THE OTHER RELEVANT CONSULTANTS DRAWINGS.
2. ALL FINISHES ARE TO CONFORM TO THE CURRENT BUILDING REGULATIONS.
3. REFER TO A SEPARATE DOCUMENT FOR THE DESIGNERS RISK ASSESSMENT.
4. ALL WORKS OR MATERIALS INDICATED ON THIS DRAWING ARE TO BE TO THE LATEST RELEVANT BRITISH STANDARDS AND CARRIED OUT IN ACCORDANCE WITH THE BRITISH STANDARDS CODES OF PRACTICE OR RECOGNIZED INSTITUTE OR TRADE ASSOCIATION RECOMMENDATIONS AND PUBLICATIONS.

Schedule of Accommodation		
Apt No:	M²:	Beds:
1.	38.2	1
2.	37.6	1
3.	70.4	2
4.	43.7	1
5.	46.5	1
6.	61.0	2
7.	50.7	1
8.	39.7	1
9.	37.3	1
10.	50.3	1
11.	45.8	1
12.	50.8	1
13.	39.4	1
14.	51.0	1
15.	41.5	1
16.	51.2	1
17.	38.6	1
18.	56.0	1
19.	64.2	2
20.	63.8	2
21.	63.1	2

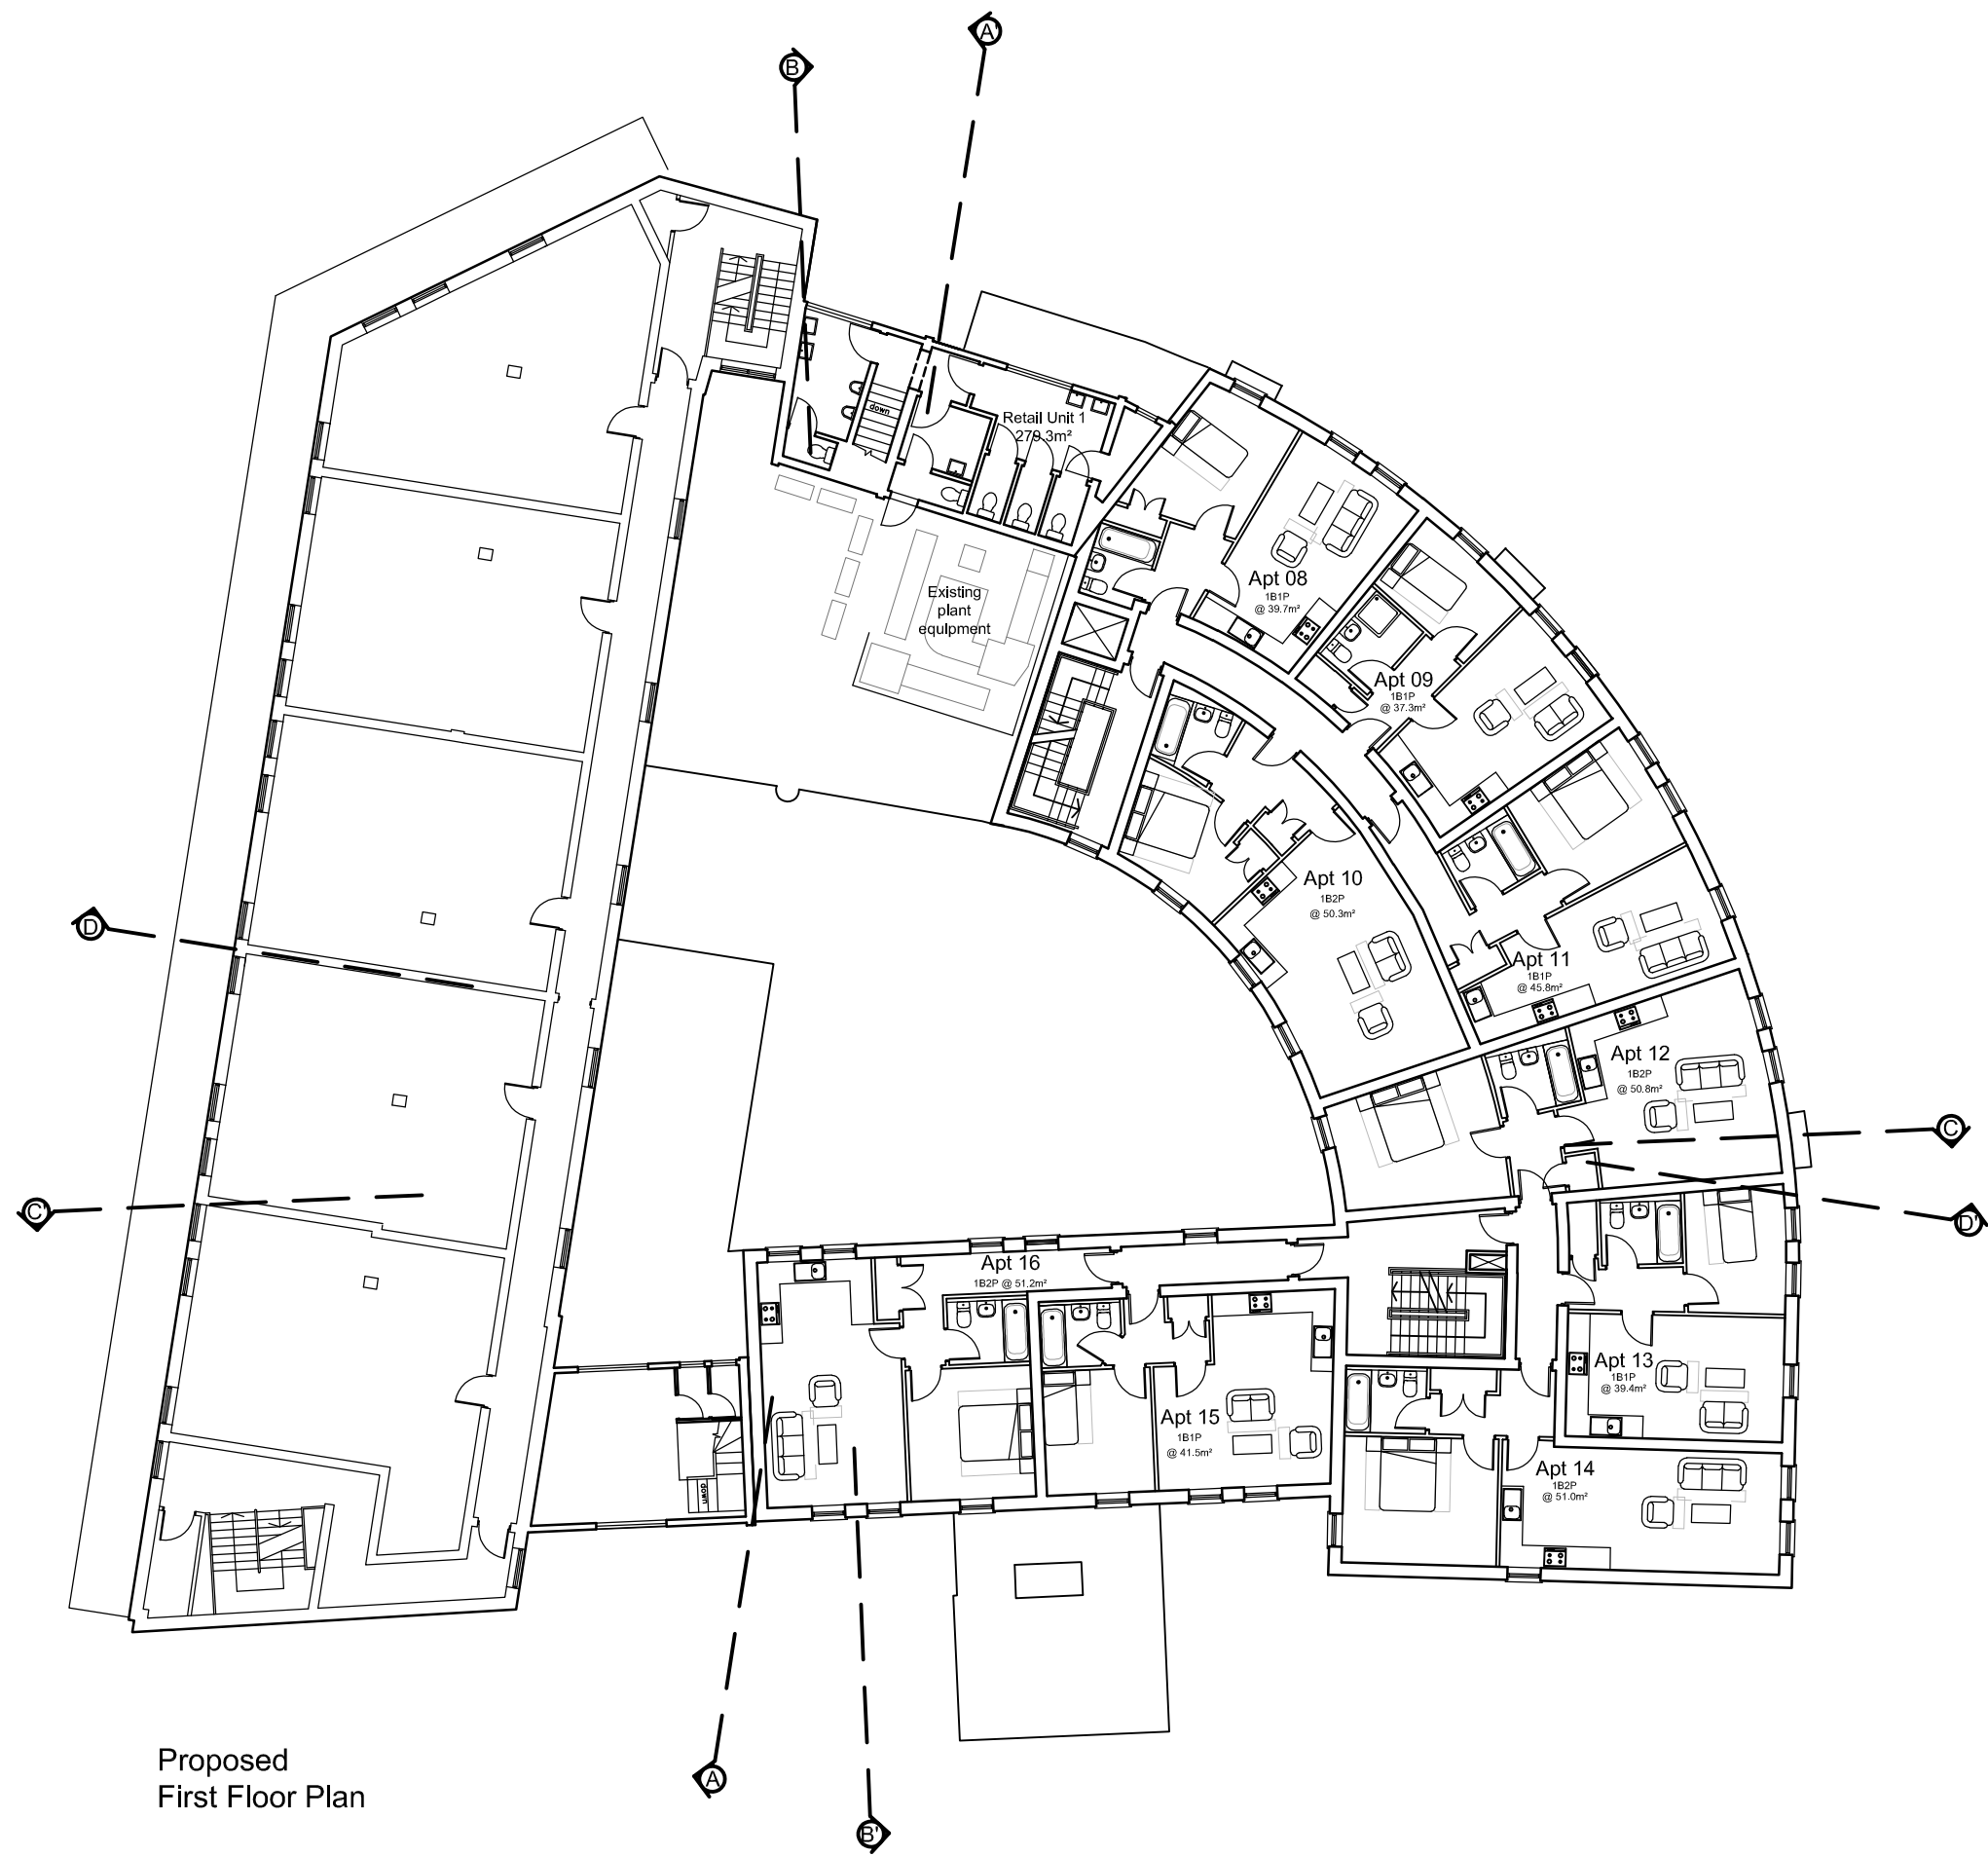

1:200 scale

 

P9	May 2018	Minor alterations	LW	
P8	April 2018	Planning Application	TH	
Revision	Date	Description	Dwn	Chkd

PLC ARCHITECTS
Lansdowne House
25-26 Hampshire Terrace
Portsmouth PO1 2QF
Hampshire England
Tel: (023) 92 755 333
E-Mail: admin@plcarchitects.com
Web: www.plcarchitects.com

Client :

Project :
North Street Arcade
North Street
Havant

Drawing Title :
Proposed Floor Plans

Drawn By	Date	Checked By	Date	Approved By	Date
NL	Aug 17				
Drawing No.	16 - 2199 - 134	Revision:	P9	Scale:	1:200 @ A1