



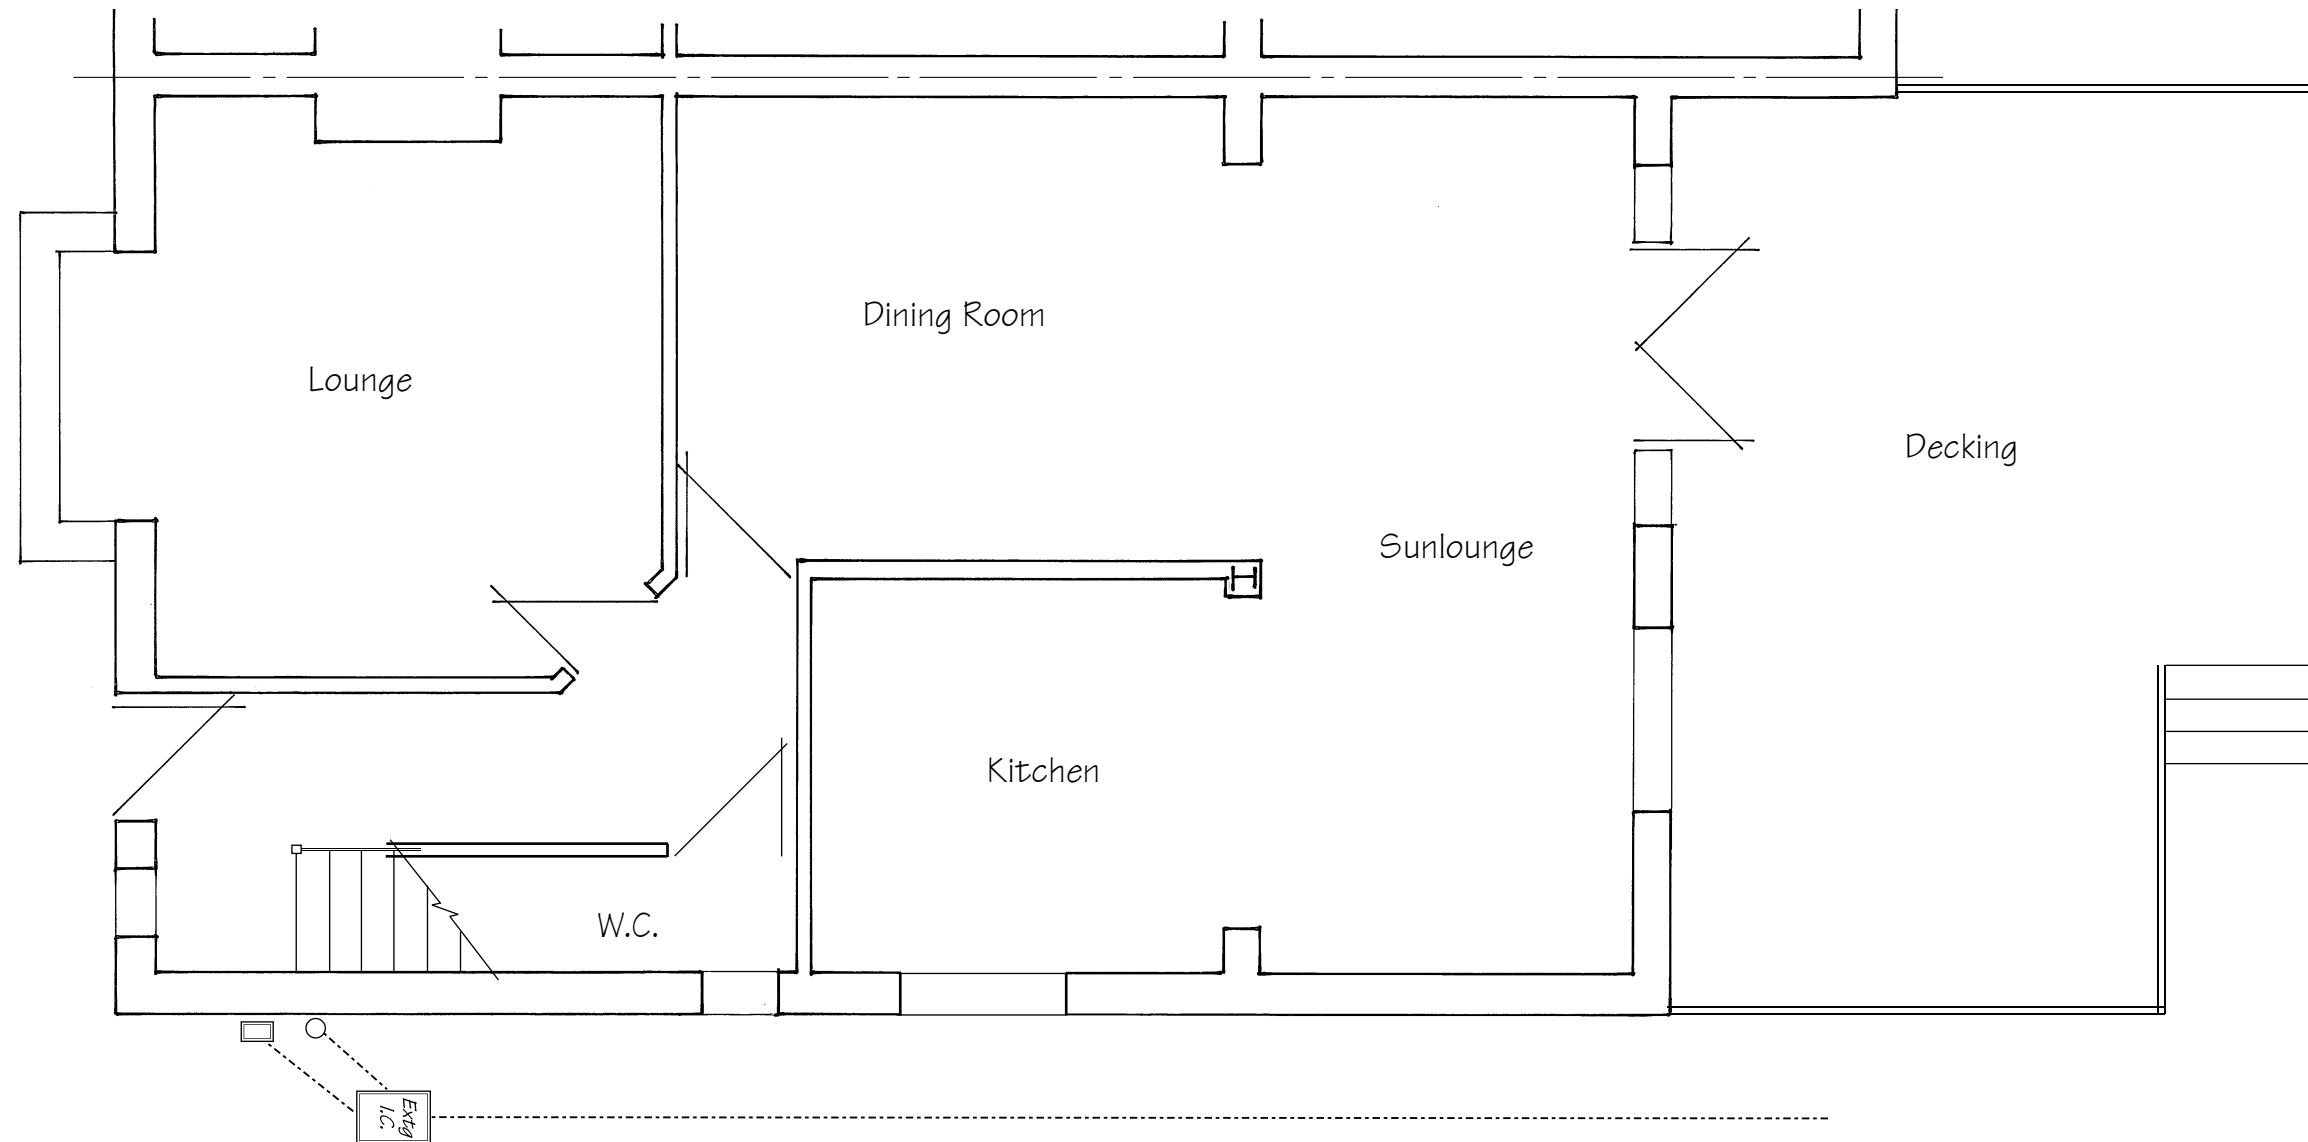

These Plans have been prepared for the purpose of obtaining Planning Permission and/or Building Regulation Approval for the work shown thereon only and should not be used for any other purpose.

© These Plans remain the copyright of the architect and must not be copied or reproduced in any way without written permission with the exception of Local Authorities for Planning Purposes

 

Andrew R Dunks

BSc(Hons) MRICS CBuildE MCABE

Chartered Surveyor and Building Engineer

22 Oberon Close, Waterloooville,
Hants, PO7 8LF

Tel: (023) 9225 3034
e-mail: andrewRdunks@gmail.com

Existing Ground Floor Plan

Proposed Extension & Loft Conversion
19 Park Avenue
Purbrook, Waterloooville
For Mr & Mrs S Bell
Scale - 1:50 at Page Size A3
Date - March 2018

Drawing No. 4841/1 - Rev B