

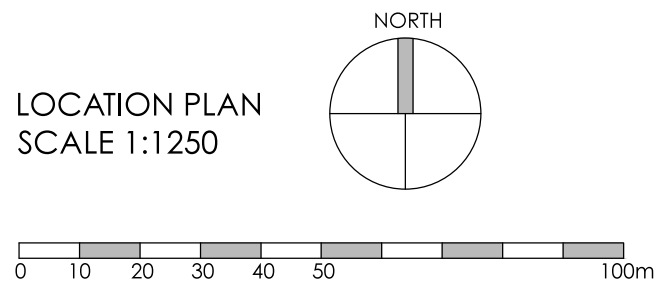


Rev.	Date	Note	Author	Checked
A	25/04/18	Updated red line and specifics	JP	RR

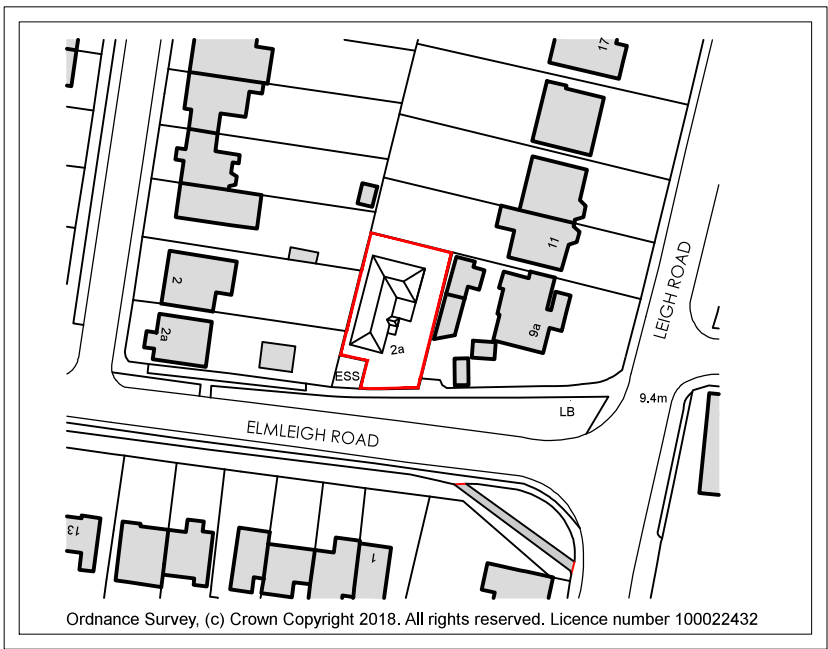


LOCATION PLAN
SCALE 1:1250

PROPOSED
EXTENSION

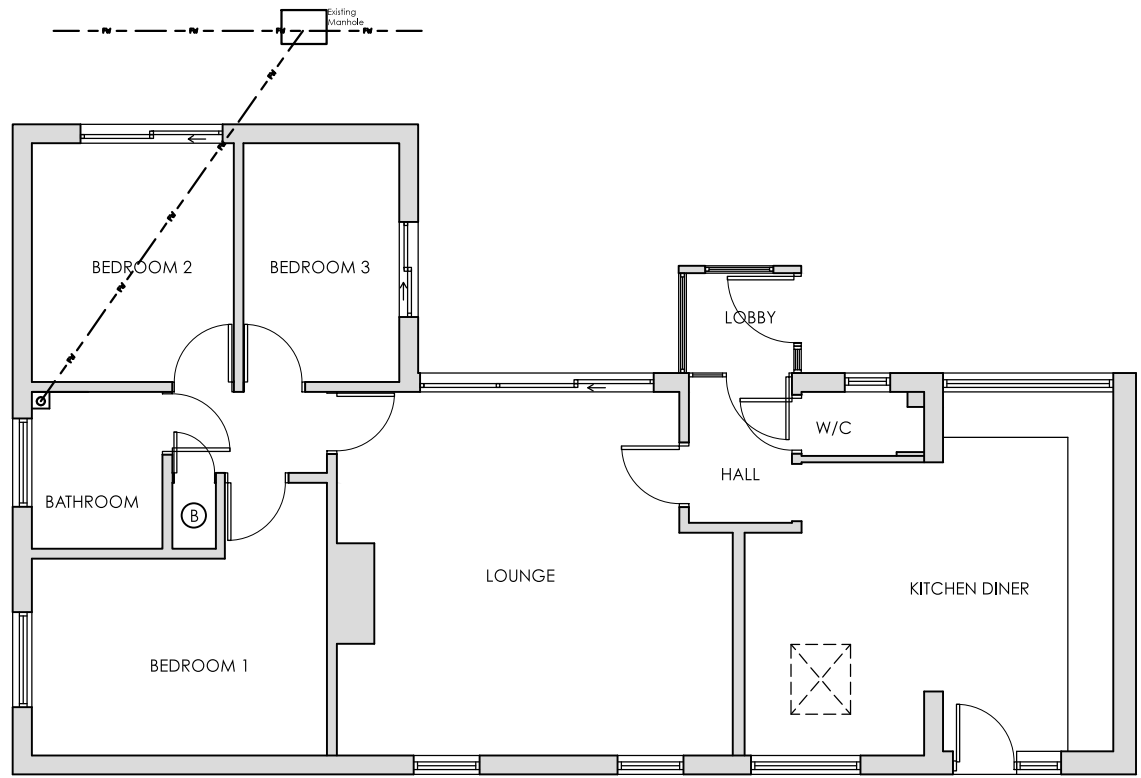


EXISTING GROUND FLOOR PLAN
SCALE 1:100

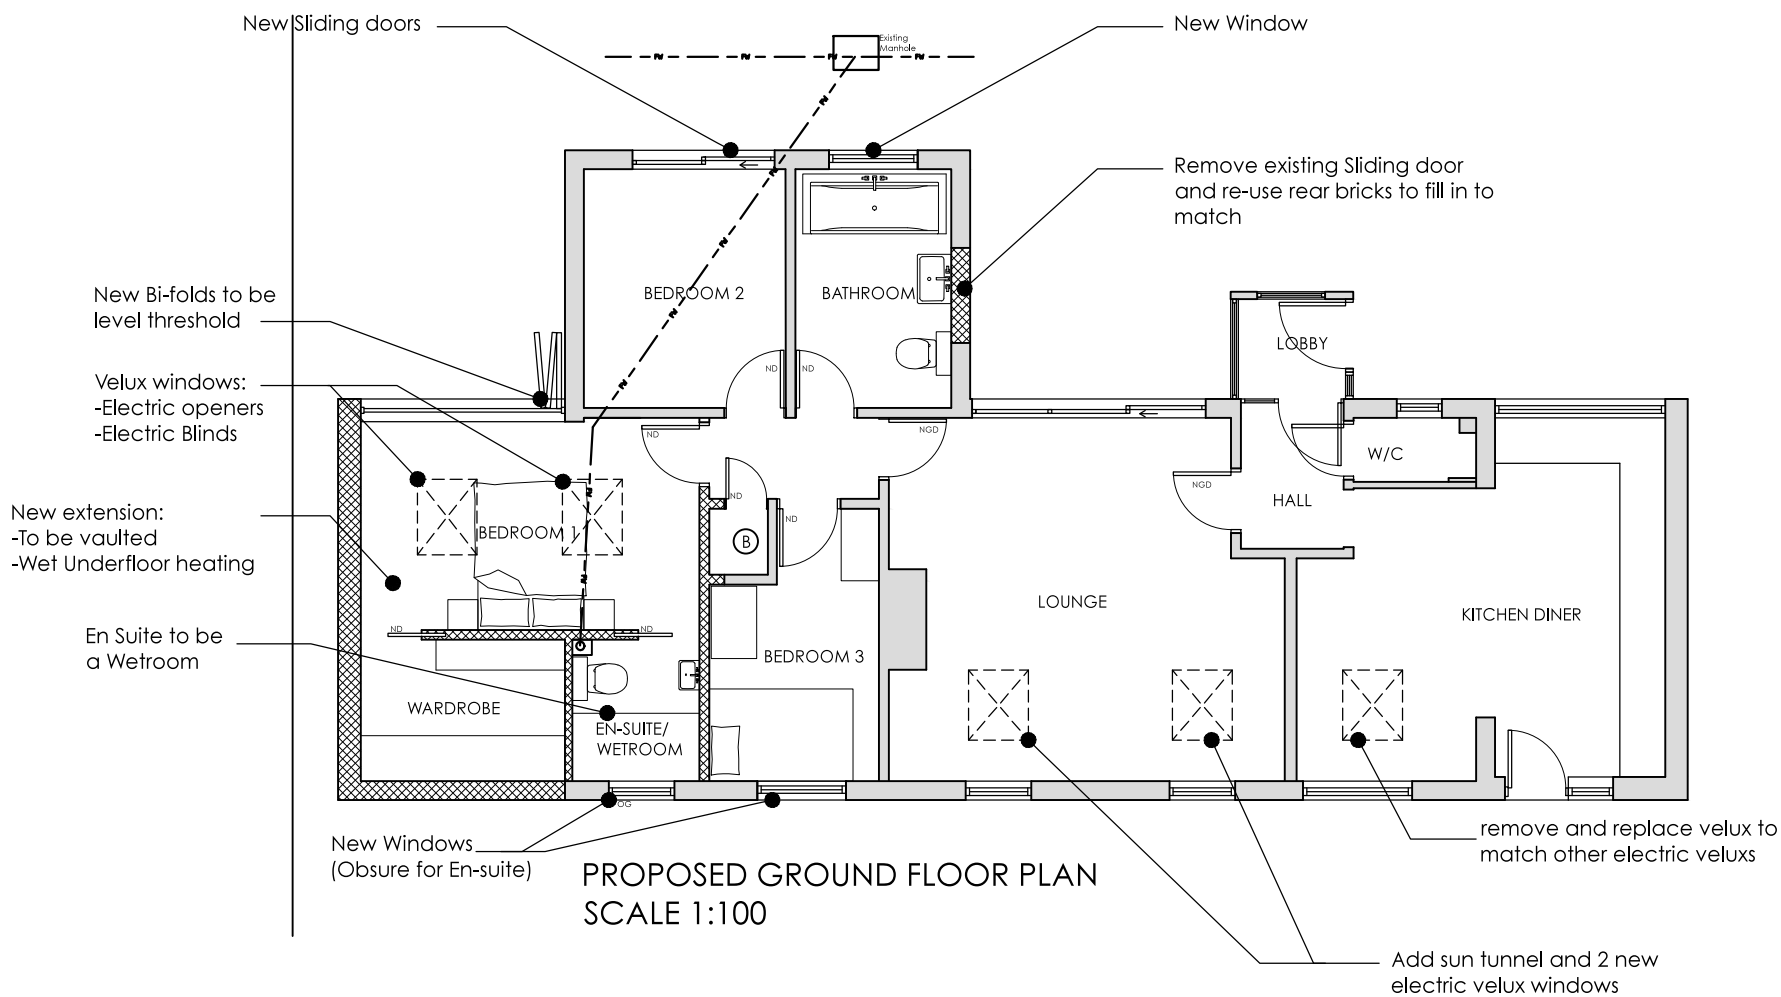


PROPOSED GROUND FLOOR PLAN
SCALE 1:100

KEY


- Proposed new walls / partitions
- Proposed structural lintels & beams
- Existing walls / partitions
- Roof light above
- OG Obscured Glass
- ND New Fire Door
- NGD New Glass Fire Door
- 90m2 new patio (To be priced seperately)

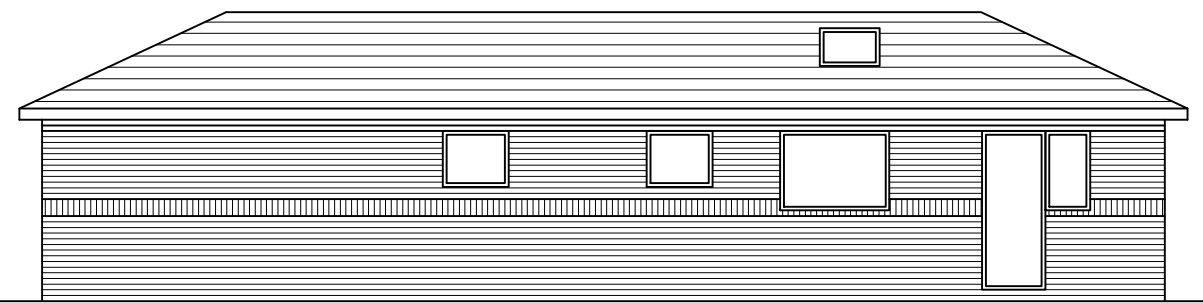


EXISTING WEST ELEVATION
SCALE 1:100

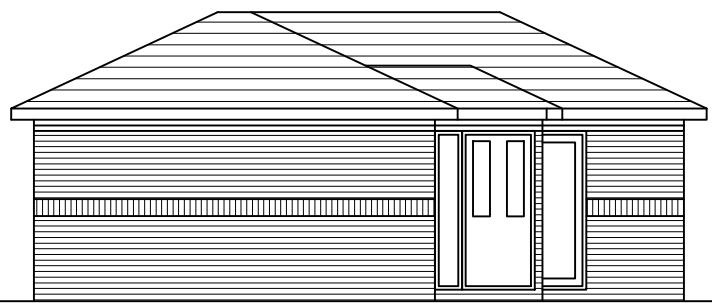


EXISTING SOUTH ELEVATION
SCALE 1:100

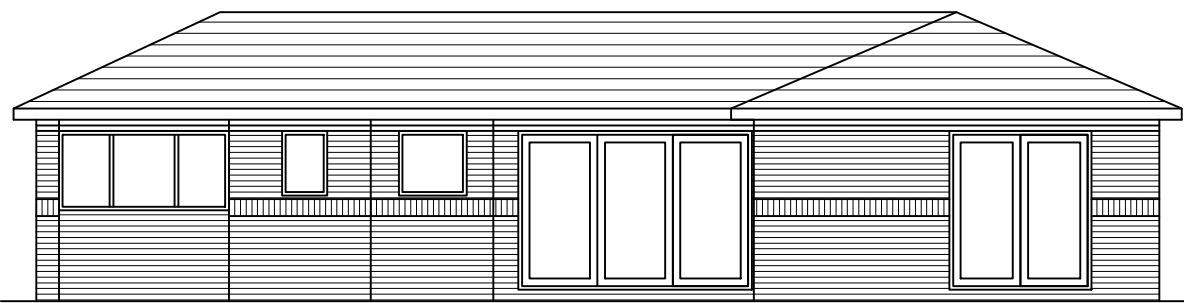


EXISTING EAST ELEVATION
SCALE 1:100

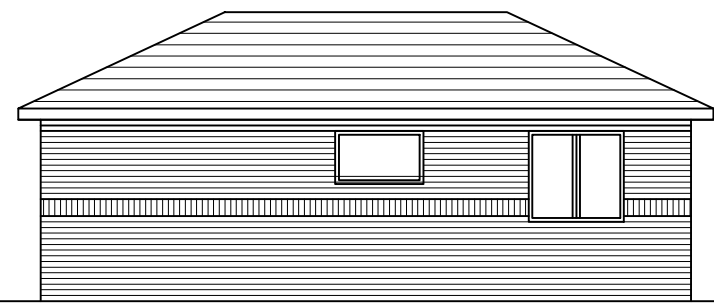

EXISTING NORTH ELEVATION
SCALE 1:100

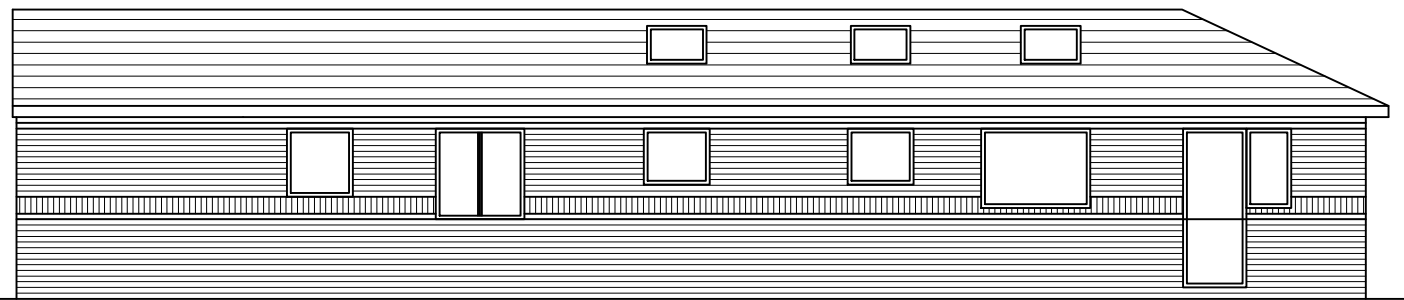


PROPOSED WEST ELEVATION
SCALE 1:100

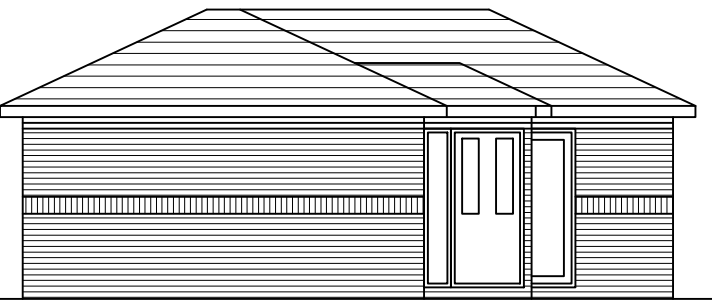


PROPOSED SOUTH ELEVATION
SCALE 1:100



PROPOSED EAST ELEVATION
SCALE 1:100

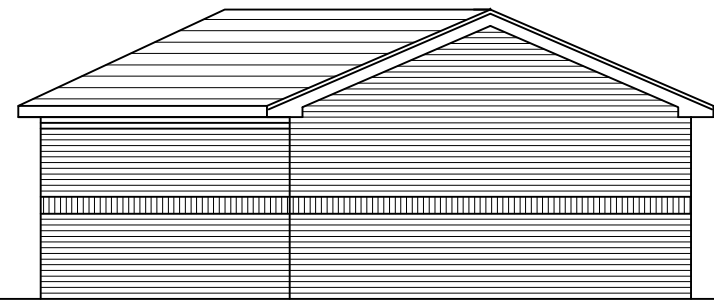

PROPOSED NORTH ELEVATION
SCALE 1:100

 

Project	REAR SINGLE STOREY EXTENSION 2A ELMLEIGH ROAD HAYANT PO9 2AA				Drawing	BLOCK, LOCATION, GF PLANS & ELEVATIONS		
					Job-Dwg Number	18007-PL-001		Rev.
Client	MR & MRS POTTER				 JAMES POTTER ASSOCIATES www.jp.a.design JPA - PORTSMOUTH 64 Hunter Road, Southsea, Portsmouth, PO4 9AF T: +44(0)7809612150			
Status	INFORMATION							
Scale	VARIOUS		Sheet Size			A1		
Author	JP	Checked	RR	Date		15/04/18		