



This drawing may be scaled with reference to the scale bar for planning application purposes only. Do not scale for any other purpose, use only annotated dimensions. All dimensions are to be checked by parties using the drawing, and any errors or omissions are to be reported to James Potter Associates Ltd.


Rev.	Date	Note	Author	Checked

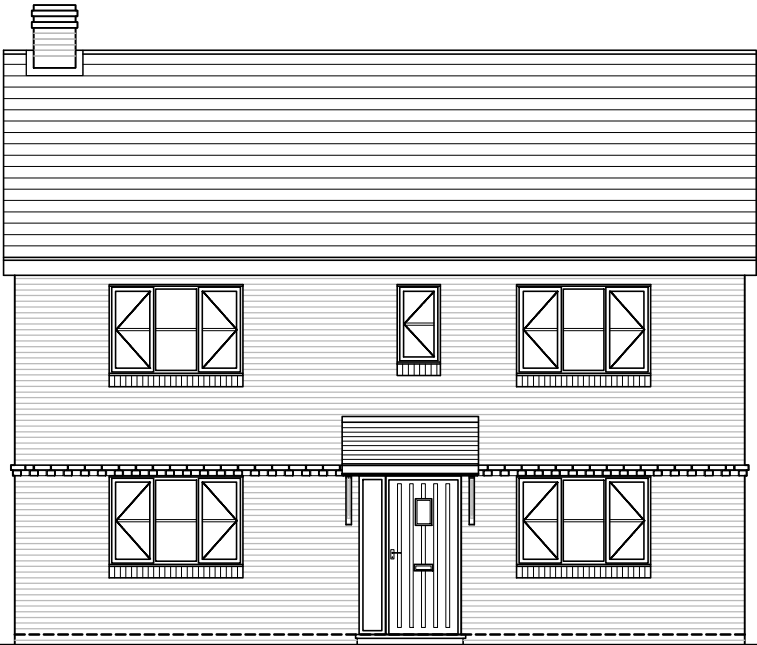

FRONT ELEVATION

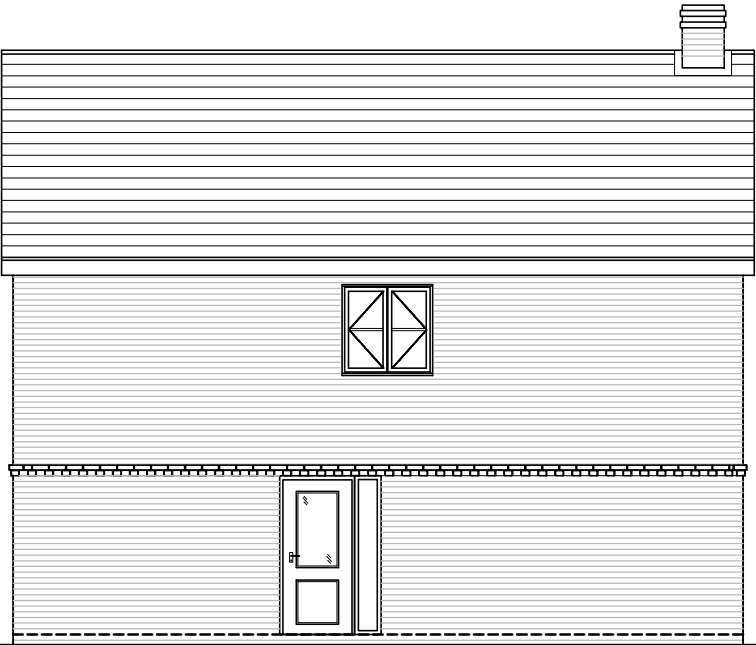


REAR ELEVATION

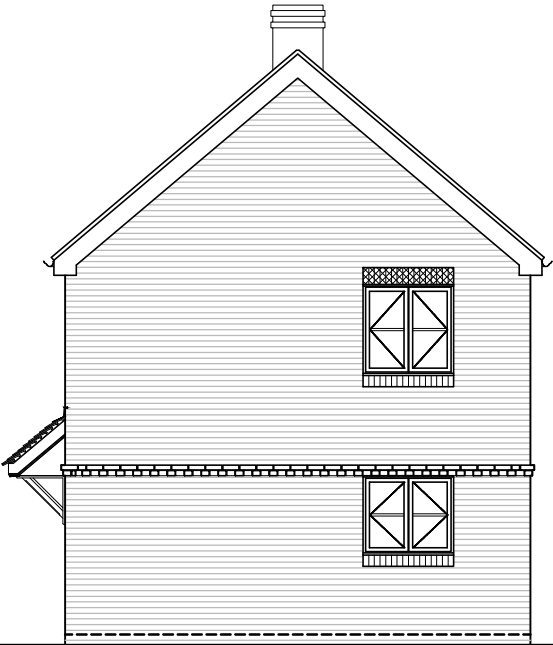


SIDE ELEVATION




SIDE ELEVATION

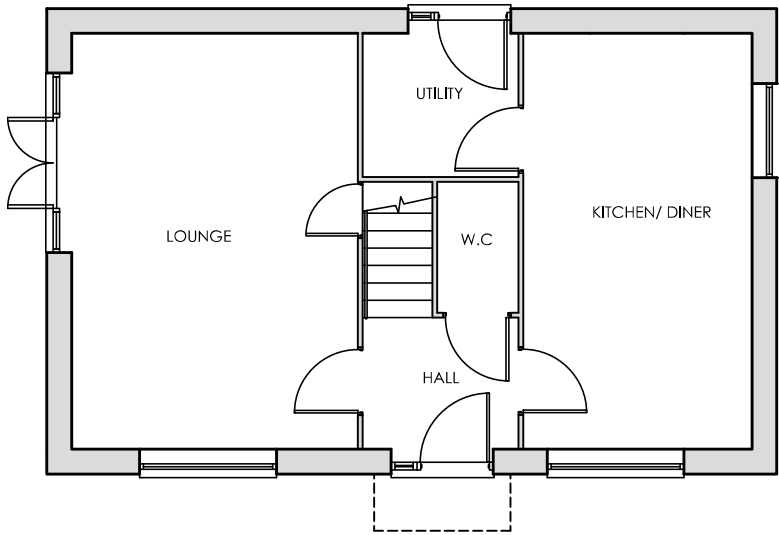

GROUND FLOOR
SCALE 1:100

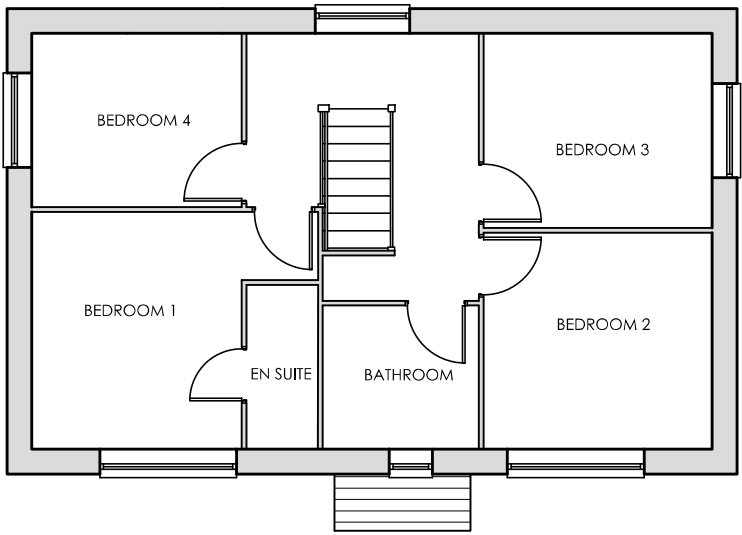

FIRST FLOOR
SCALE 1:100

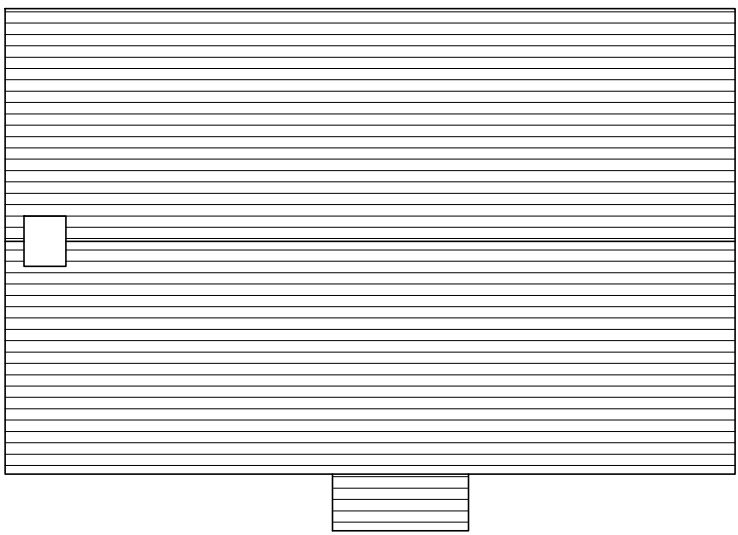

ROOF PLAN
SCALE 1:100



Plots
As -
Opp - 29, 31



Project	NEW DWELLINGS EMS WALK EMSWORTH PO10 7QL				Drawing	EVANS - CORNER - BRICK DETAIL - PLANS & ELEVATIONS			
					Job-Dwg Number	17017B-PL-3-14		Rev.	
Client	HAMPSHIRE HOMES								
Status	PLANNING								
Scale	1:100			Sheet Size	A3				
Author	PW	Checked	JP	Date	06/12/18				



**JAMES POTTER
ASSOCIATES**

www.jpa.design
JPA - PORTSMOUTH
Suite 1, Winter Works, Rear of 119 Winter Road,
Southsea, Portsmouth, PO4 8DS
t. +44(0)2393 871 000