



To Scale when Printed A1 with no borders

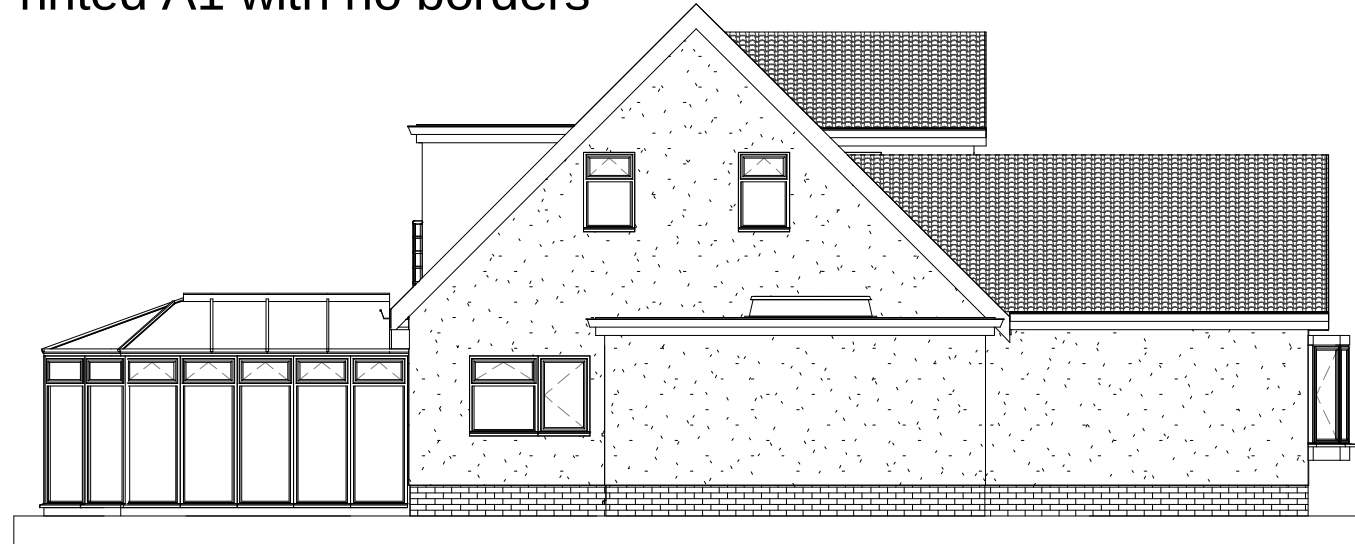


East Elevation Scale 1:100

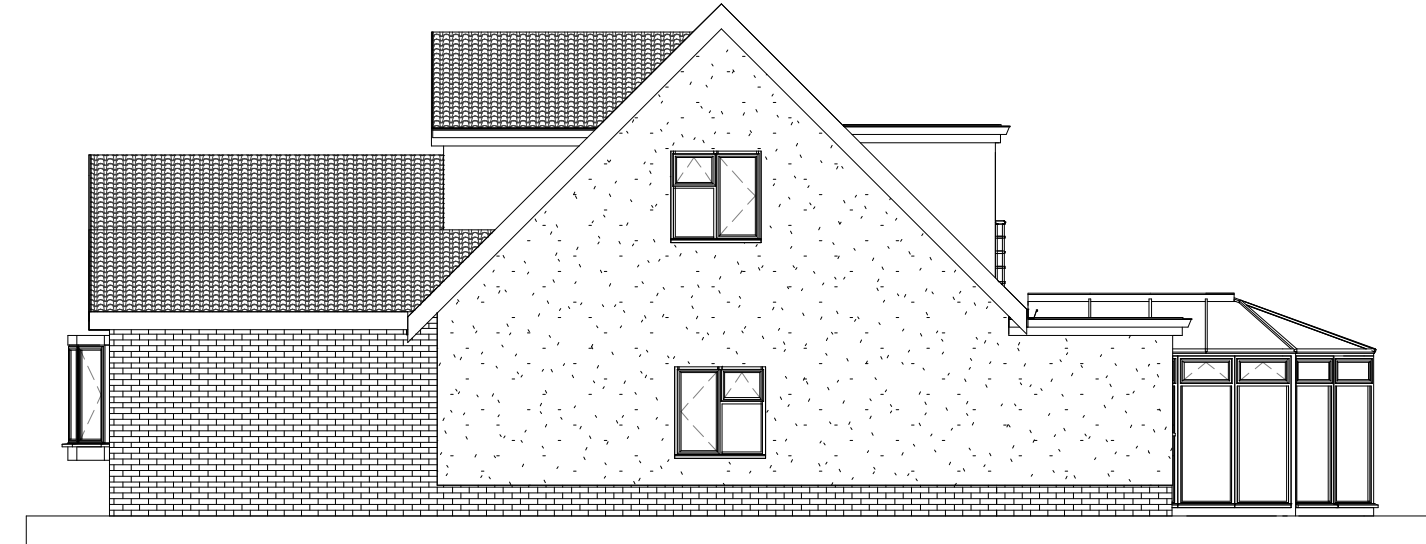


West Elevation Scale 1:100




North Elevation Scale 1:100

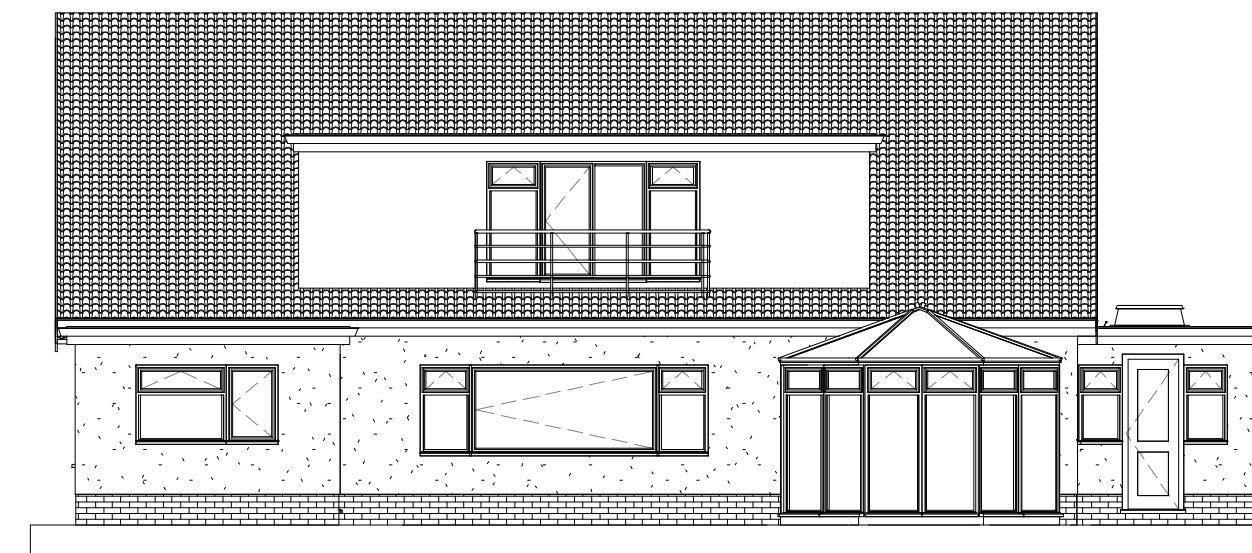

South Elevation Scale 1:100

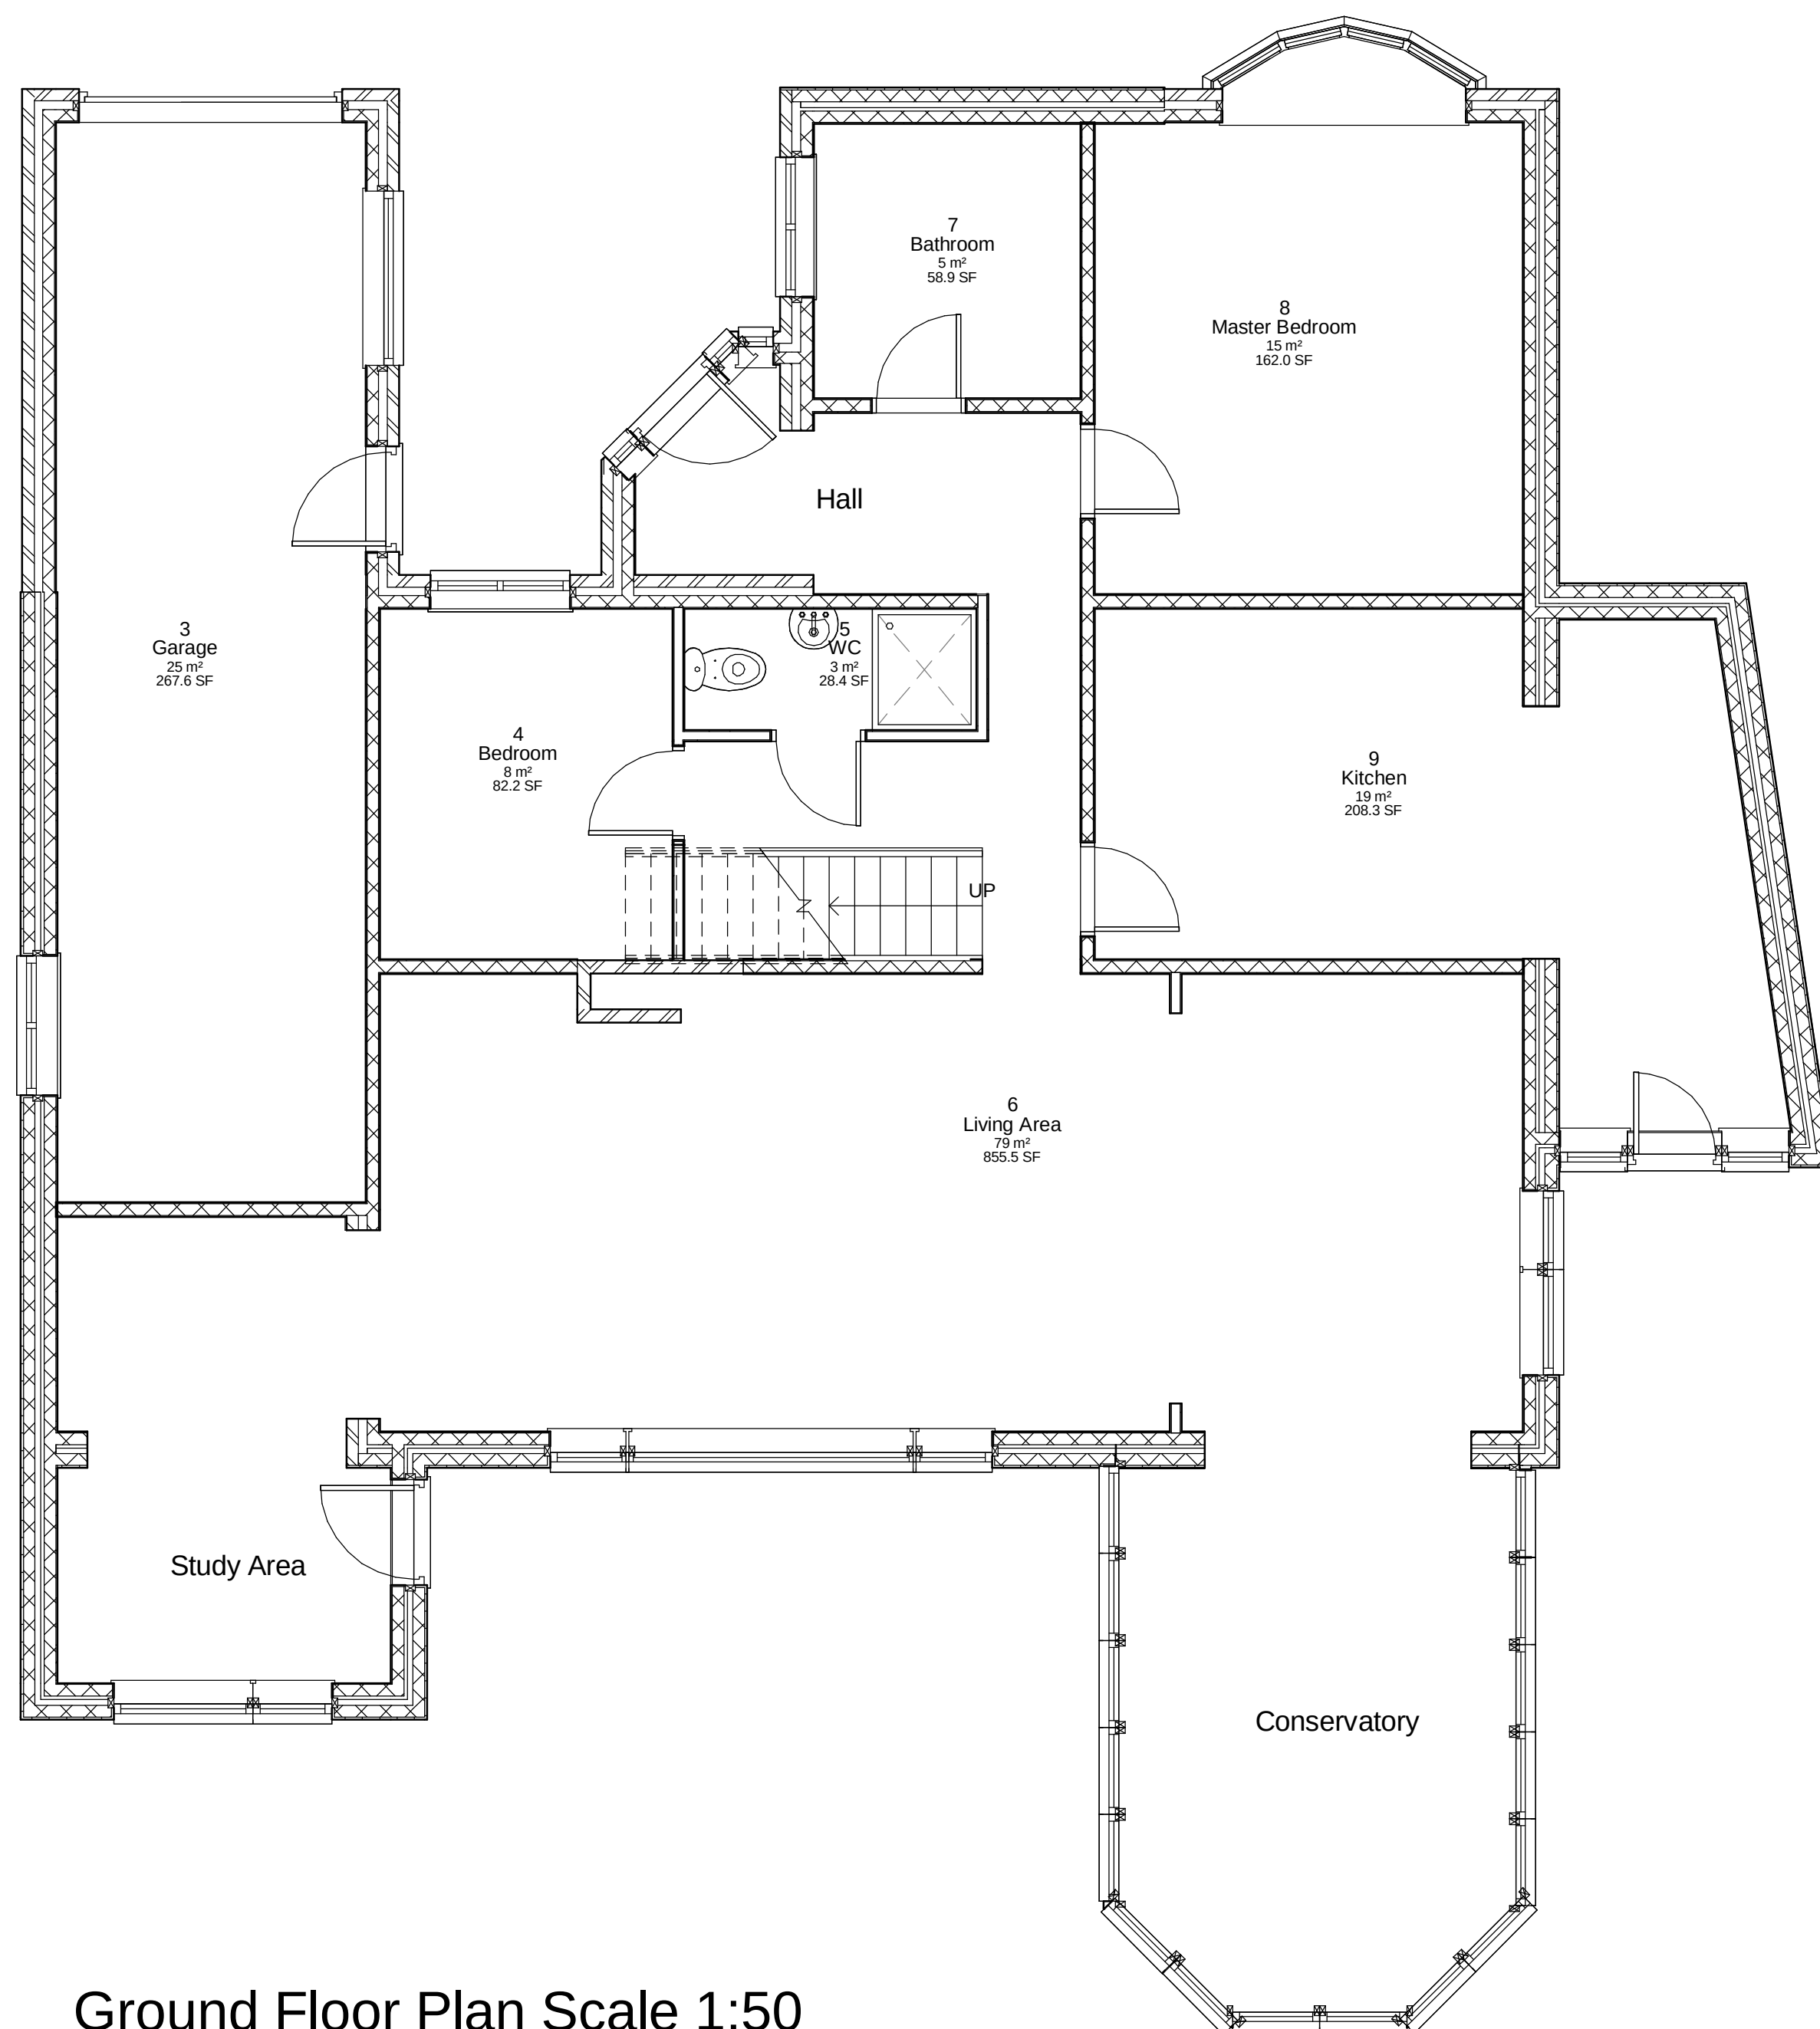

Ground Floor Plan Scale 1:50

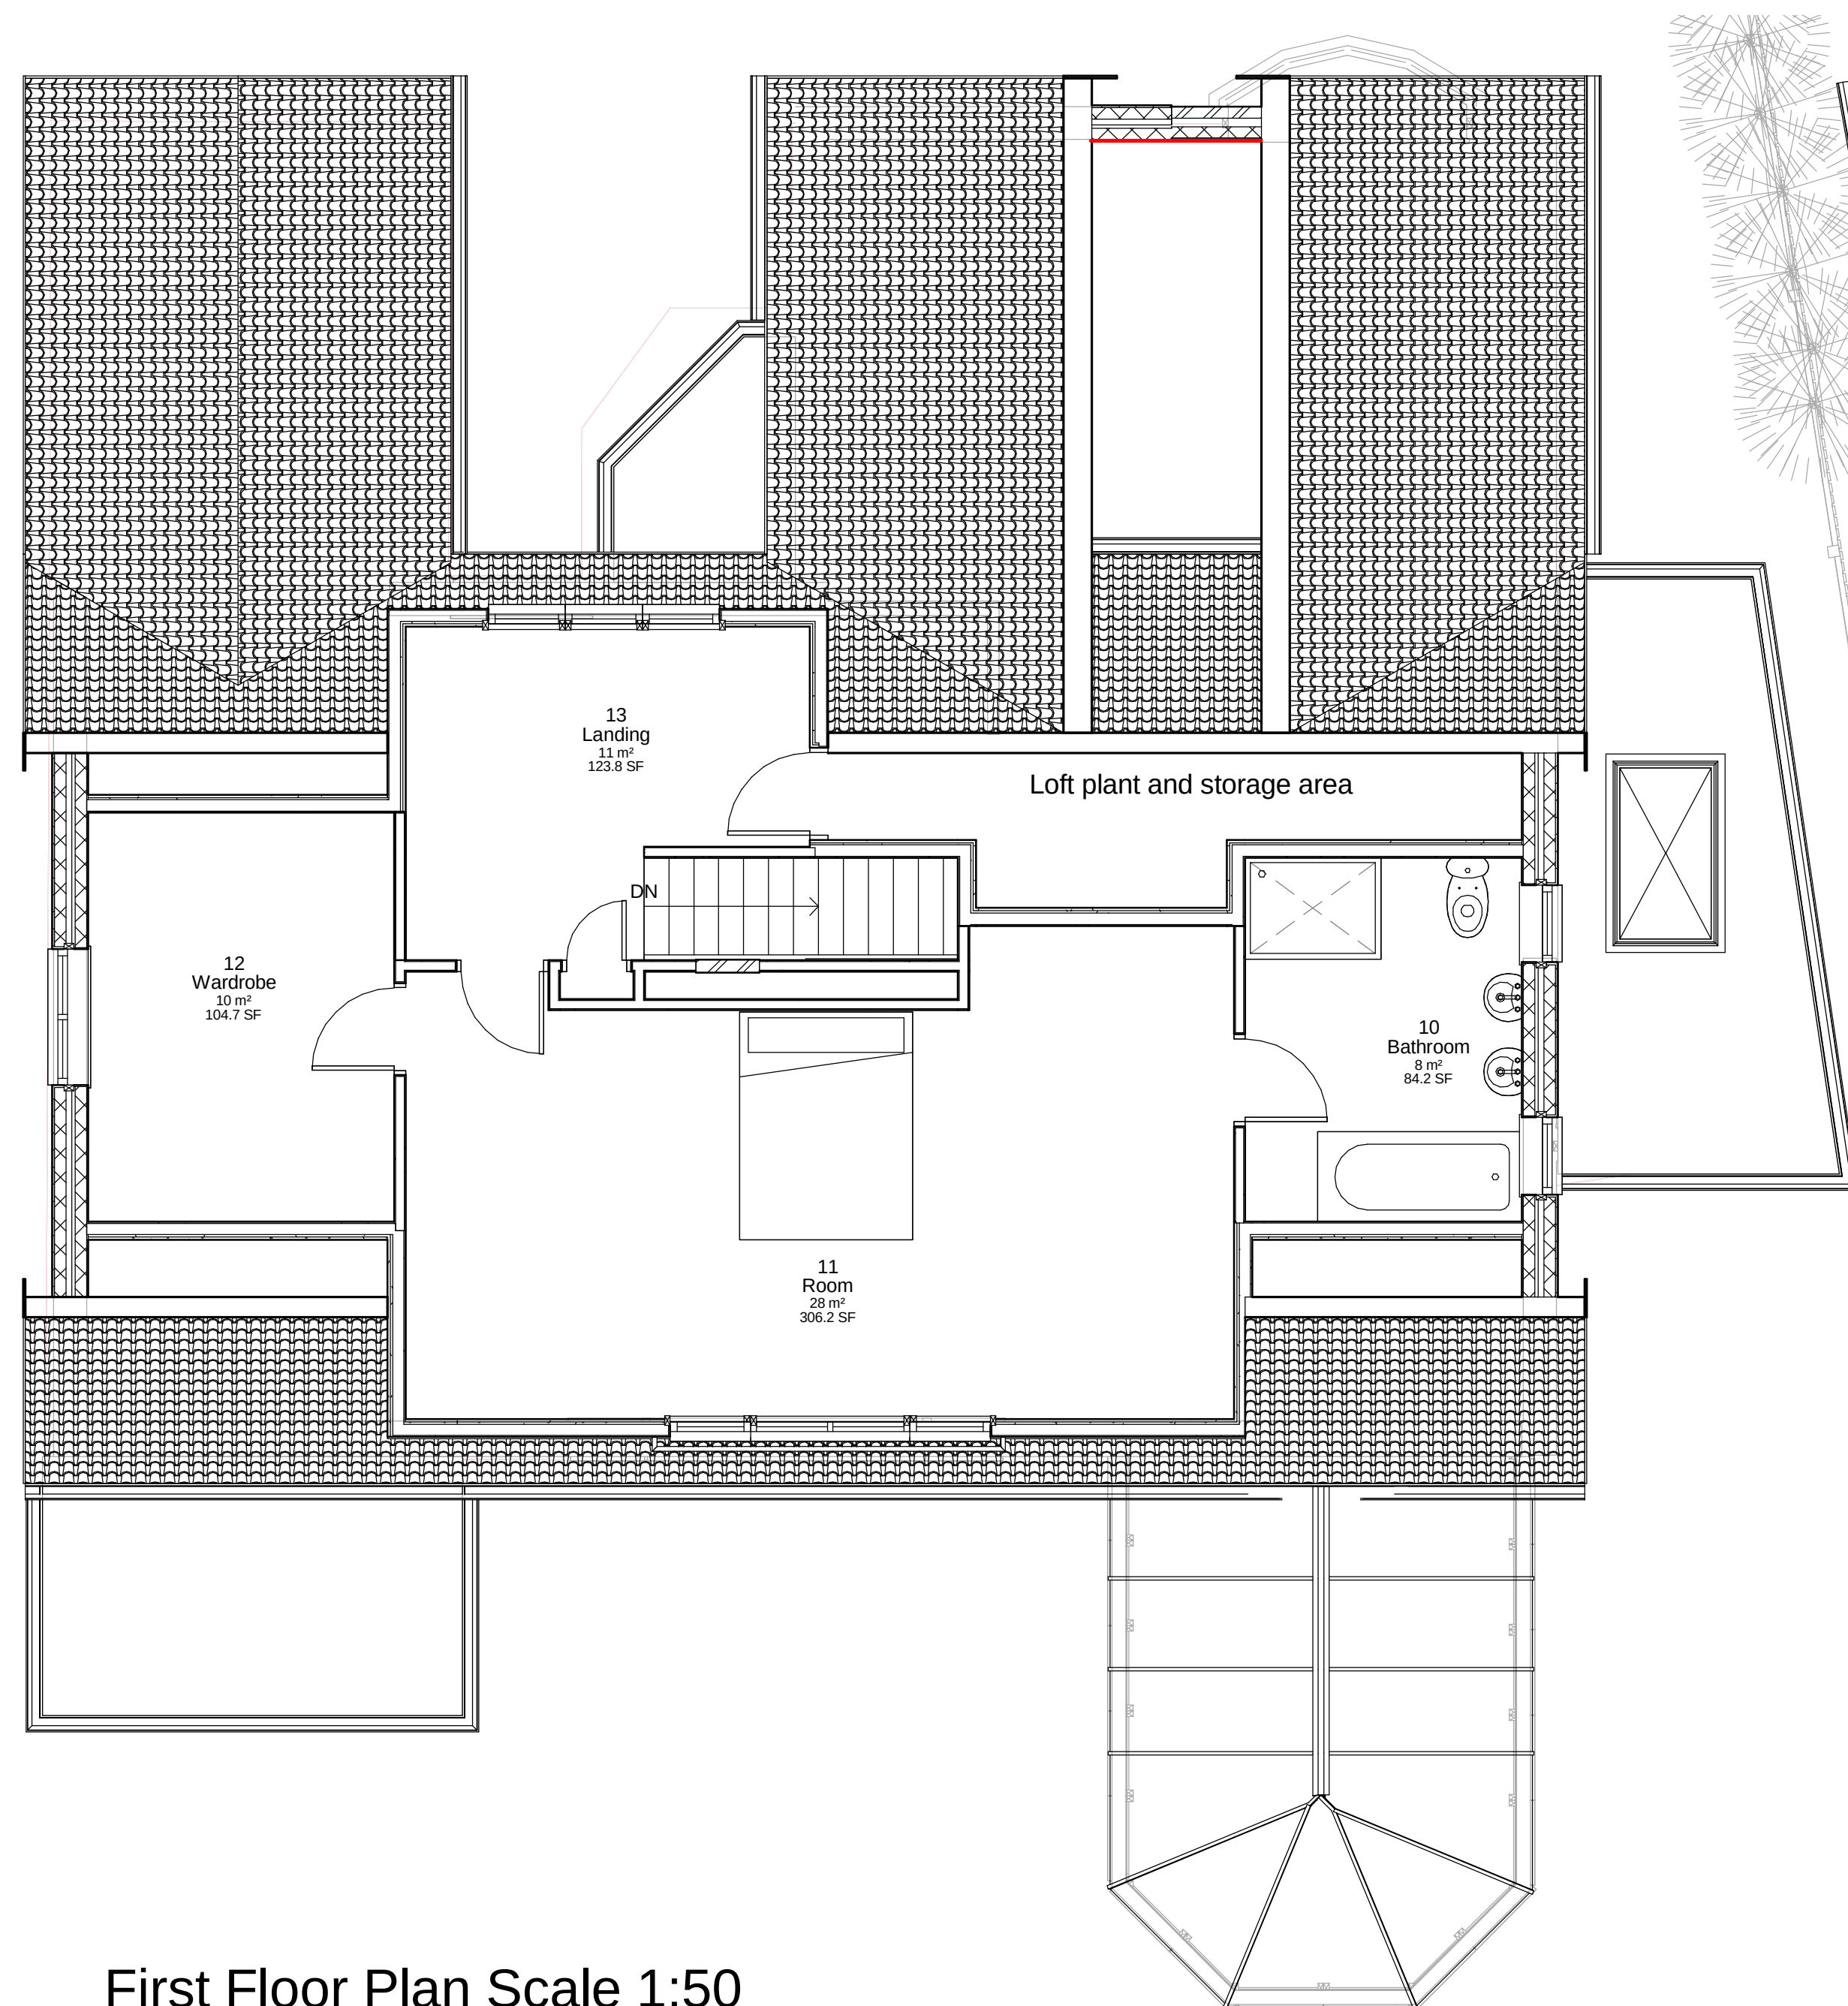

First Floor Plan Scale 1:50

IJ Murray
Associates

www.ijma.co.uk

IJ Murray Associates
173 Havant Road
Havling Island
Hampshire
PO11 0LF
Phone 02392469004
Mob 07779 246915
e-mail ian@ijma.co.uk

Please note

These plans are for planning and building regulation application purposes only, all dimensions should be checked on site before estimation / construction

[illegible]

Mr Howting
27 St Thomas
Ave H I

Proposed Elevs & Plans

Project number	Project Number
Date	Issue Date
Drawn by	Author
Checked by	Checker

A104 V1.2

Scale	As indicated
-------	--------------