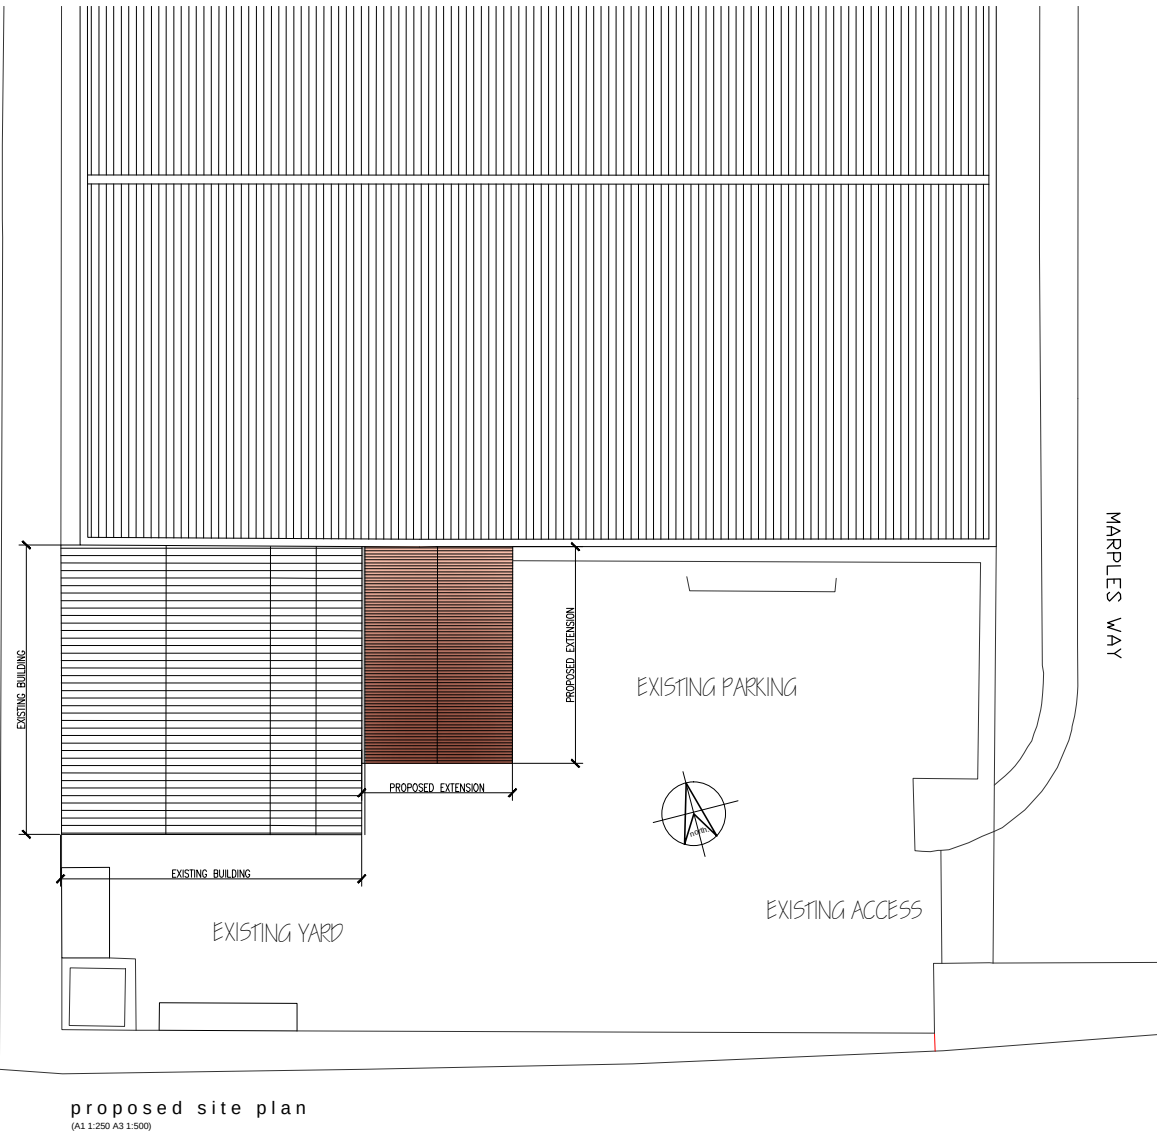
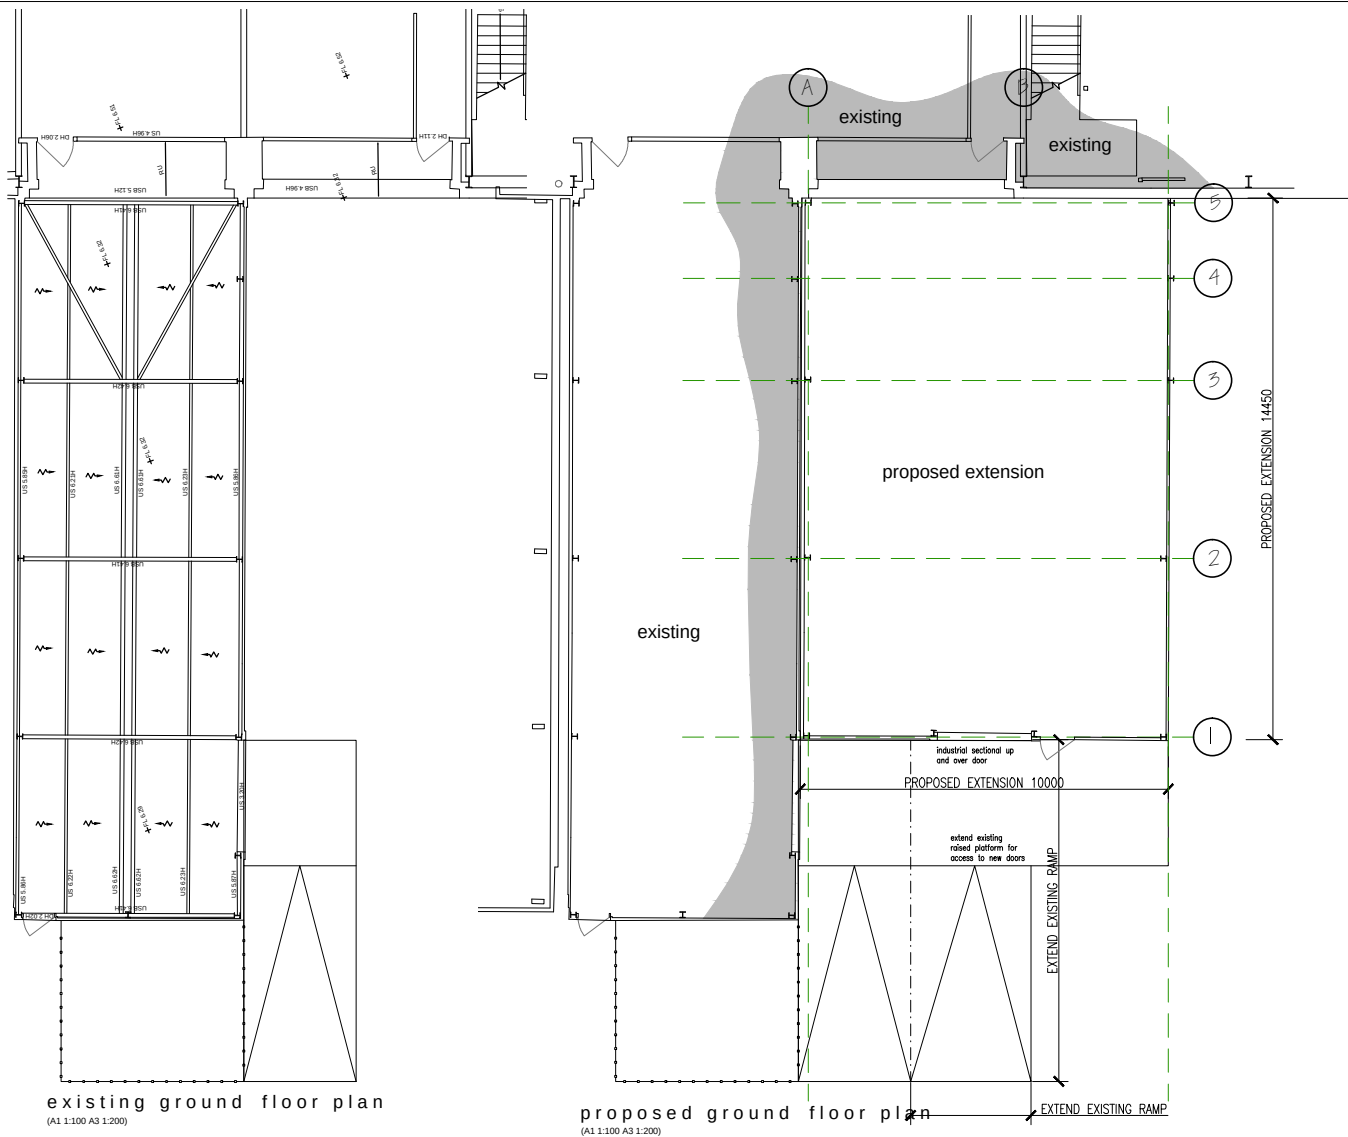


notes

this drawing is the copyright of the Holman Reading partnership ltp and must not be reproduced in whole or part or used for the execution of works without their permission.

all dimensions to be checked on site prior to commencement of construction works and the architect notified of any discrepancy.

figured dimensions are to be used in preference to scaled dimensions.

no deviation from this drawing will be permitted without prior consent of the architect.

all drawings are prepared subject to a full measured and structural survey of the buildings and site.

all structural work is subject to the appointment of a structural engineer to confirm and agree the structural proposals.

os promap licence no. 100020449.

scale width 100mm @ a1 - 50mm @ a3

client

revision	notes	date	drawn	check
A	Extension width increased	07.12.18	mmh	
B	Minor amendment to South elevation	08.01.18	mmh	

hrp
architects

hrp architects ltd

18 Limberline Spur
hilsa, portsmouth, hampshire, po3 5hj

tel: 023 9269 1843
fax: 023 9263 9722
email: info@hrp-architects.com
website: hrp-architects.com

project	detail	drawn	checked	date	status	rev
Proposed extension at Wartsila UK Limited, 4 Maple Way, Havant	Proposed plans & elevations	mmh		Oct 18	Planning	
a1 scale as shown	a3 scale	8799 -02	B			