

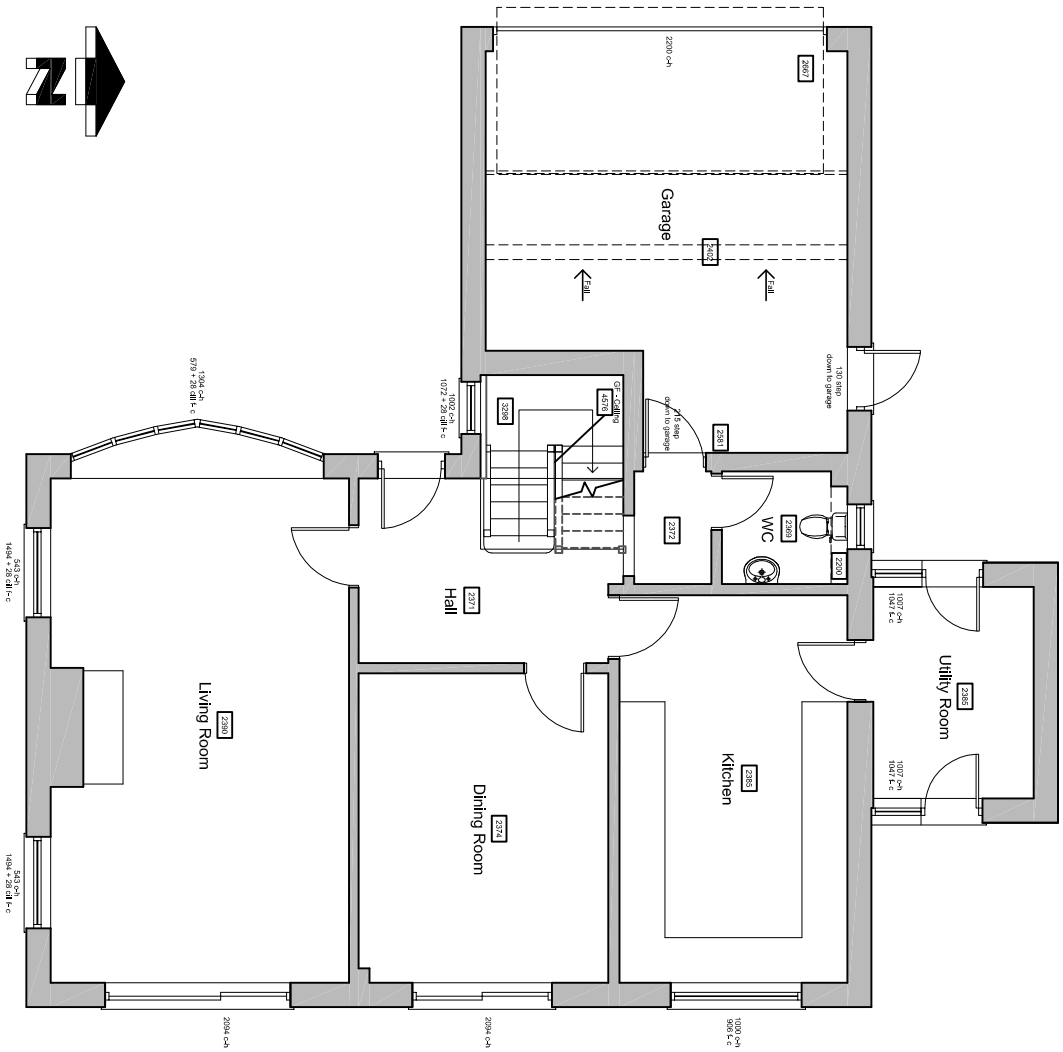


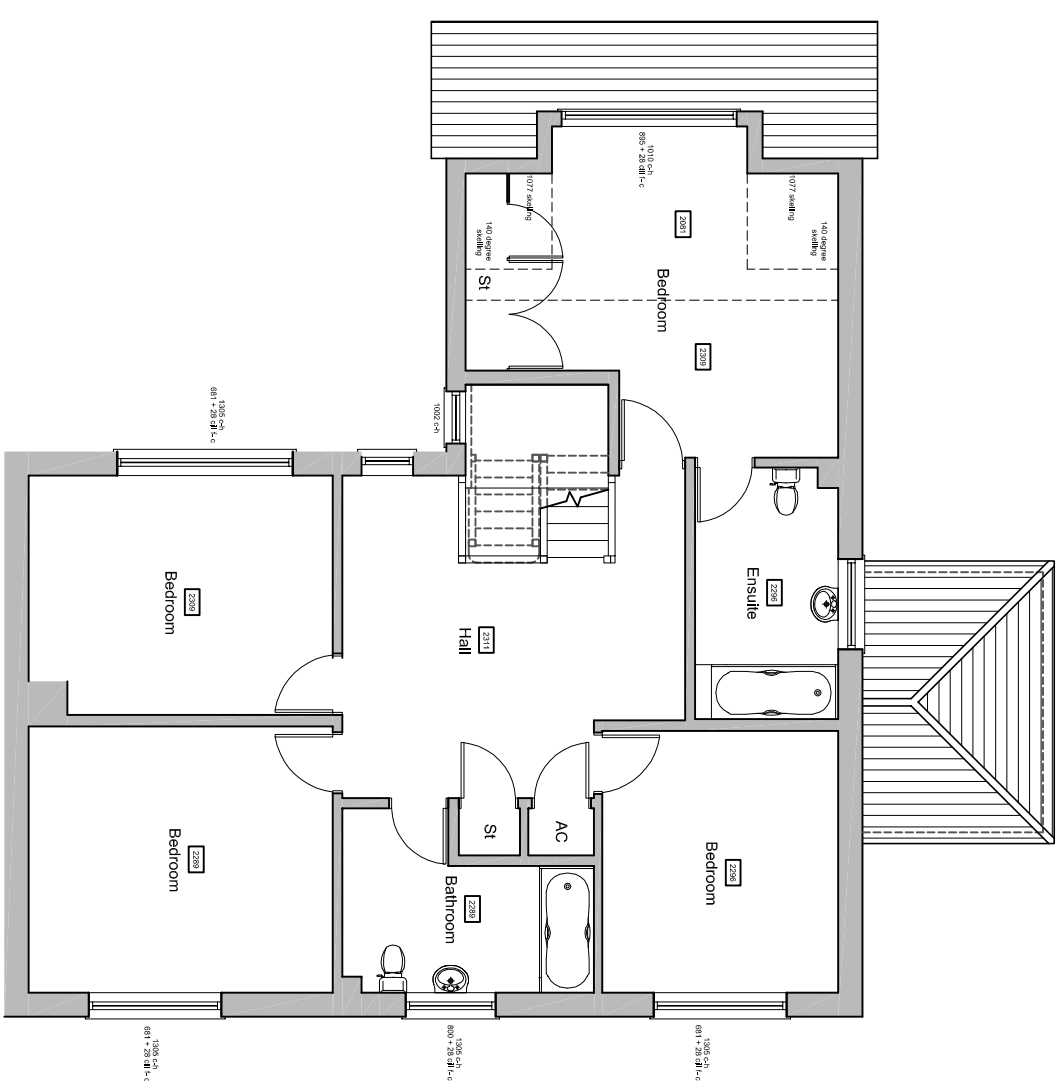


Ground floor plan


Existing floor plans scale 1:100

 

First floor plan

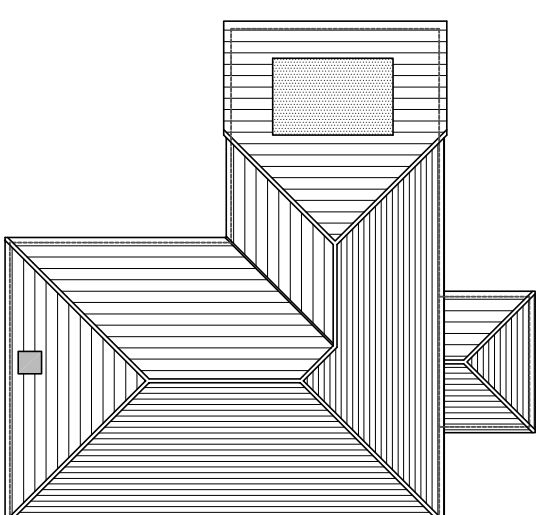

Roof plan scale 1:100

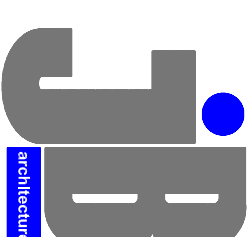

JIMMY BESSANT ARCHITECTURE
TEL: 01243 373620 M: 07769904282
E: jimmy@jb-architecture.co.uk
Web: www.jb-architecture.co.uk

For
MR & MRS WHITE
Project
**PROPOSED EXTENSIONS & ALTERATIONS
AT 4 SILVER TREES
EMSWORTH,
PO10 7ST**

Title
EXISTING FLOOR PLANS

Date	Drawn	Scale	Checked
OCT 2018	JB	1:100 @ A3	-
Job Number	Drawing Number	Revision	
PL 228.18	401		