



Proposed first floor plan

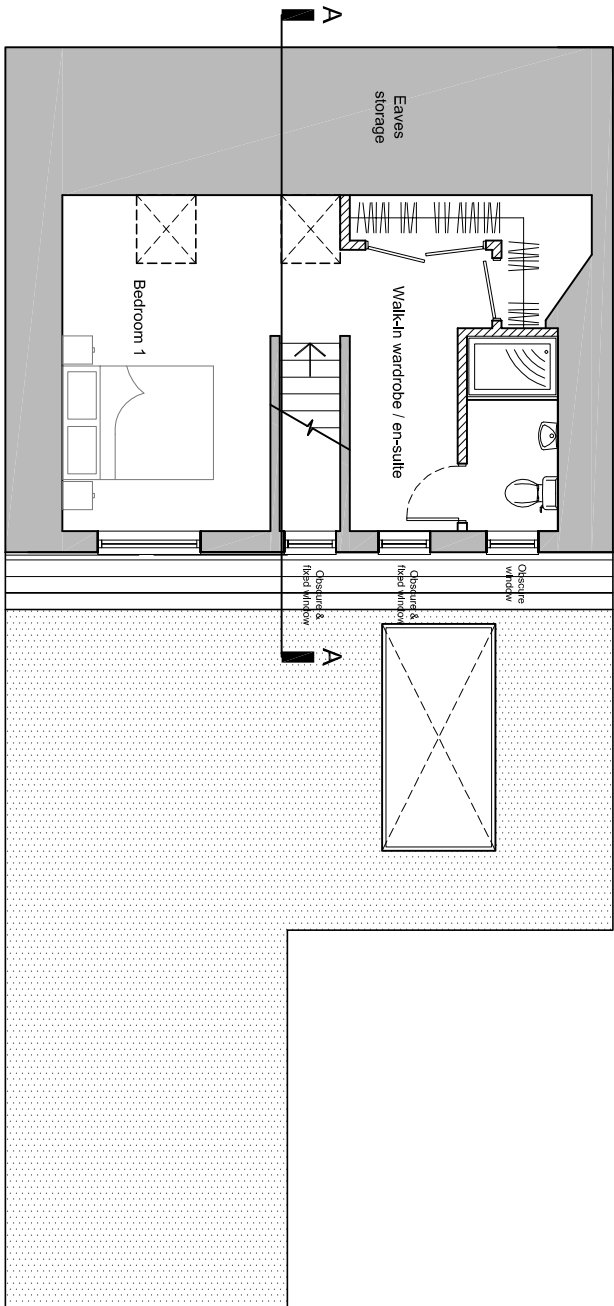


Proposed section A-A

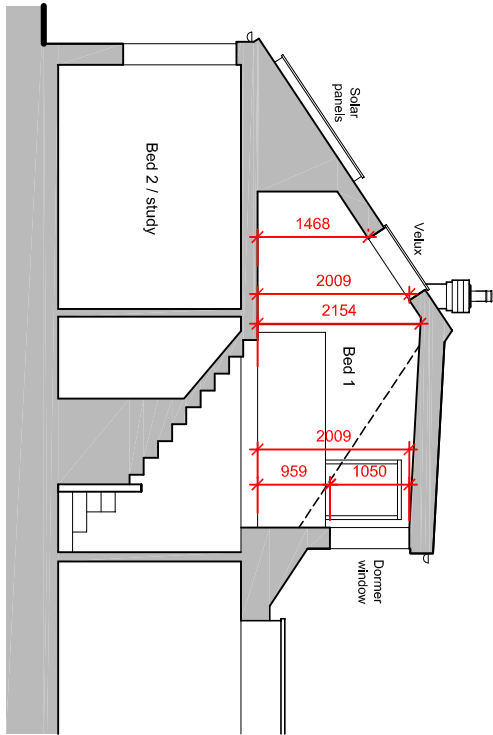



Key:

- Existing walls
- Proposed walls
- New steels

Proposed ground floor plan

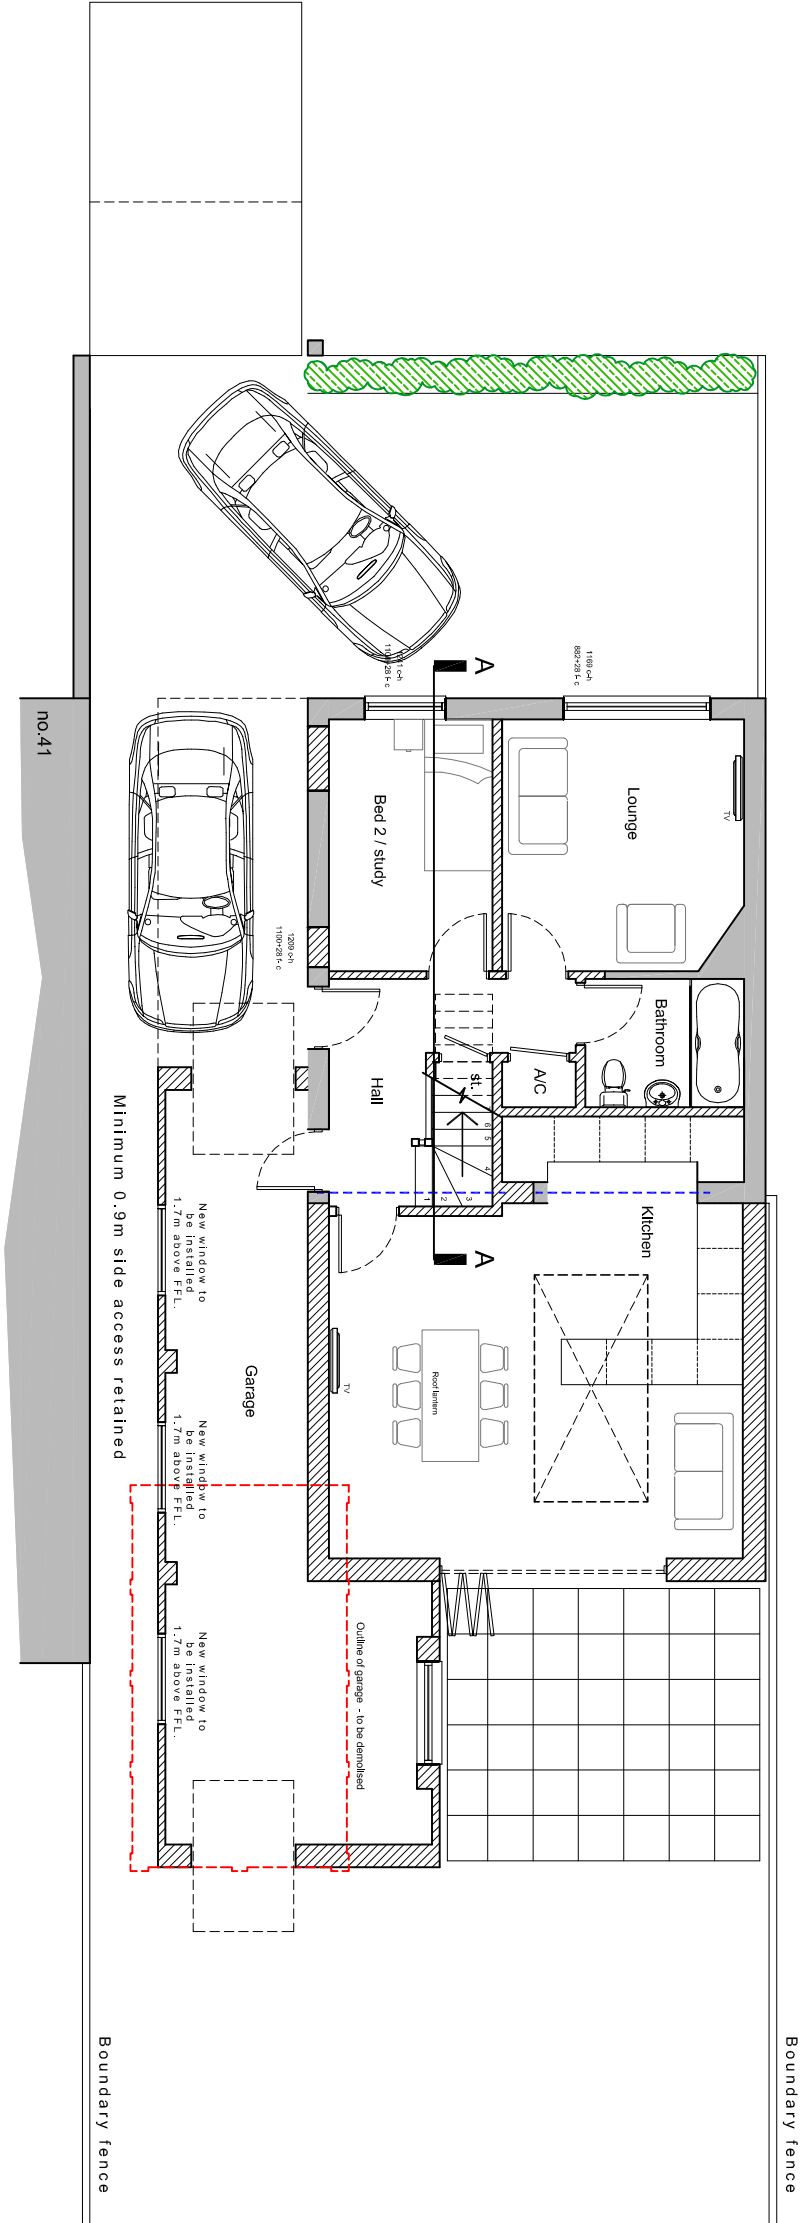

Floor plans scale 1:100

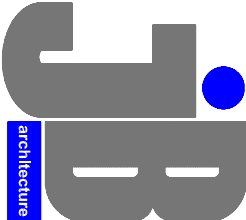 

JIMMY BESSANT ARCHITECTURE
TEL: 01243 373620 M: 07769904282
E: jimmy@jb-architecture.co.uk
Web: www.jb-architecture.co.uk

rev.	note	date
A	Garage / kitchen roof reduced in height. Garage reduced in length. Garage reduced in width. Garage at 1700mm above FFL. Dormer windows annotated to shown fixed and/or obscure.	20.04.18
B	Section A-A added	01.05.18

For
MR & MRS LEWIS
Project
**PROPOSED EXTENSION AT
AT 40 SEAFRONT ESTATE
HAYLING
PO11 9JJ**

Title
**PROPOSED FLOOR PLANS
& SECTION A-A**

Date	Drawn	Scale	Checked
JAN 2018	JB	1:100 @ A3	-
Job Number	Drawing Number	Revision	
PL165.18	402	B	